



0 50 M

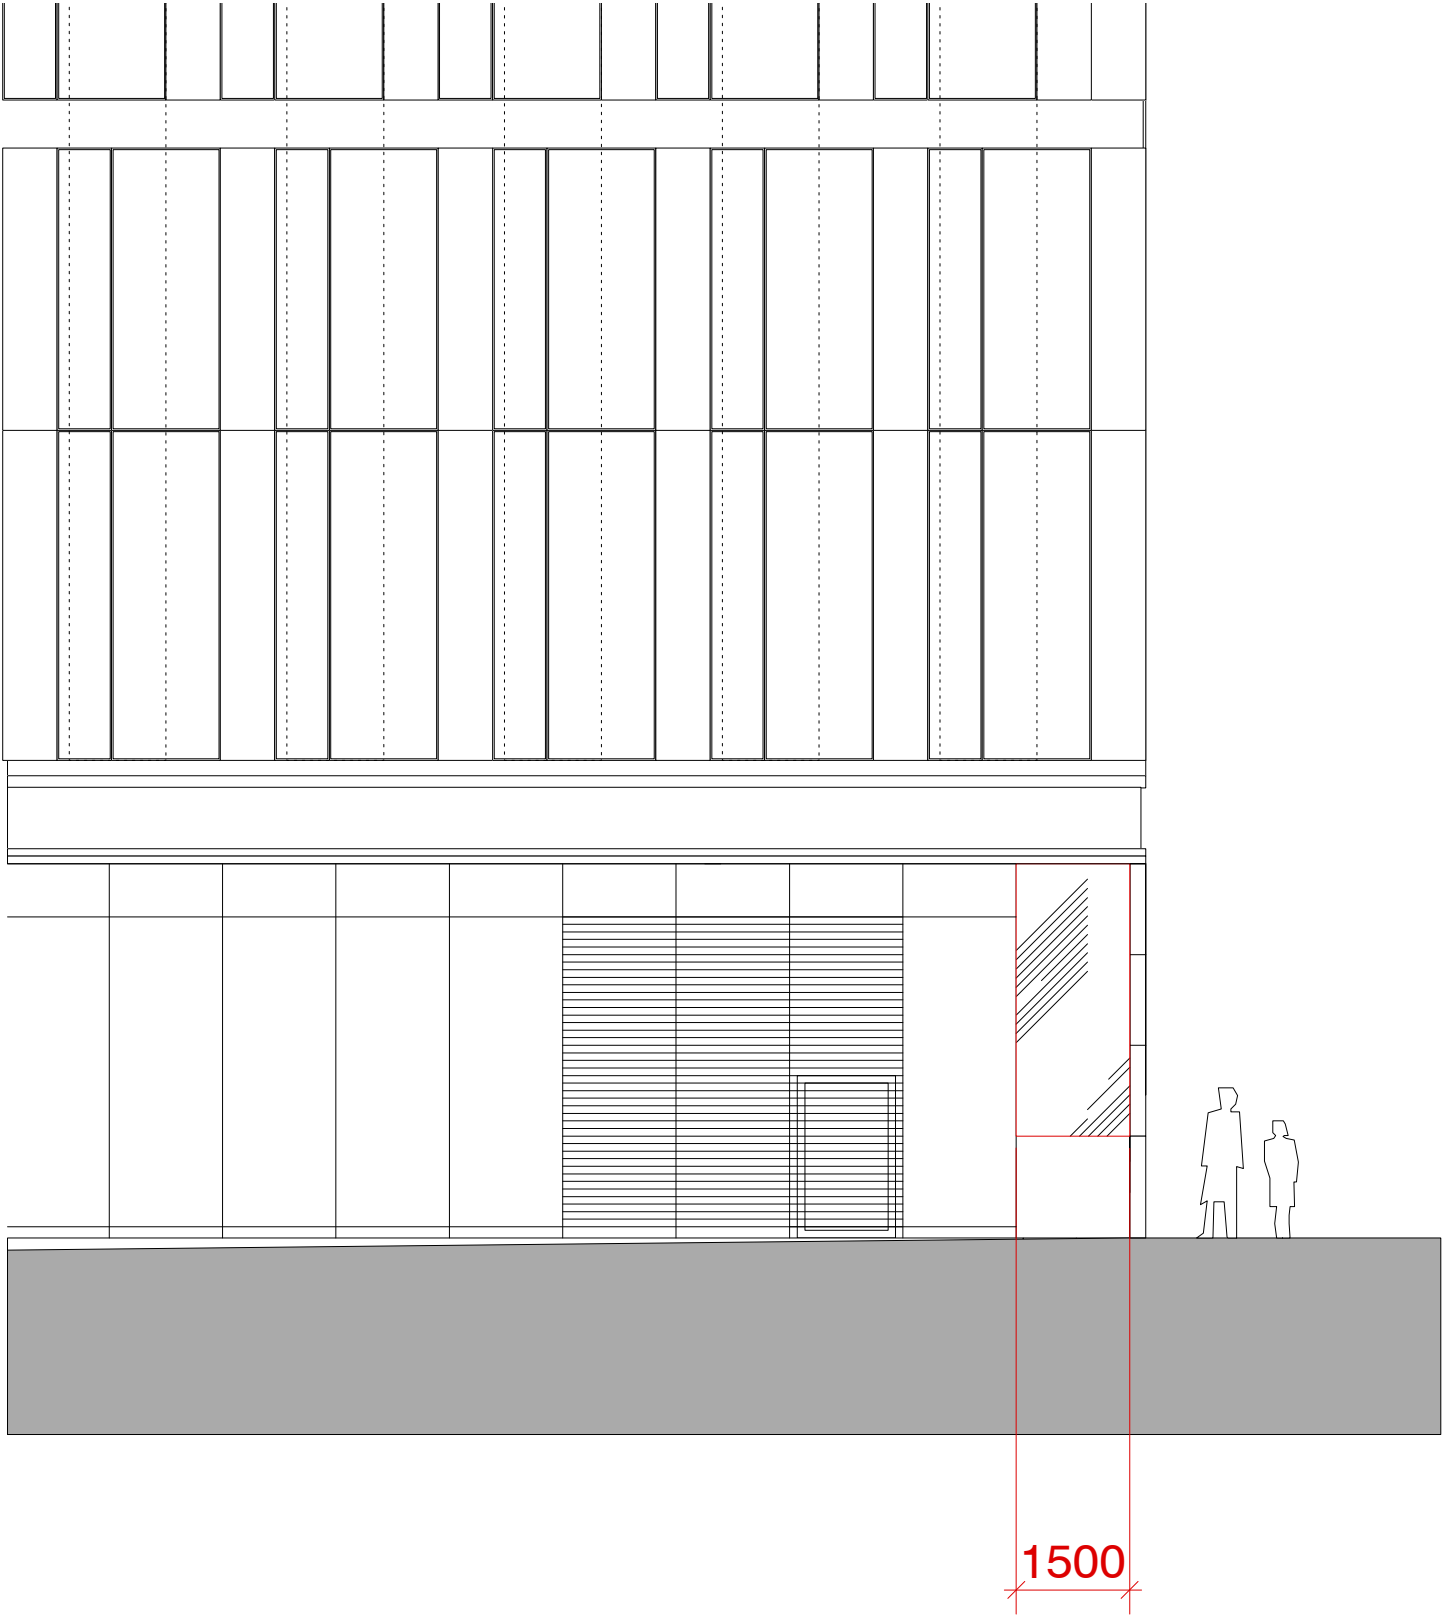


Existing East Elevation (Loverose Way)



Existing Section

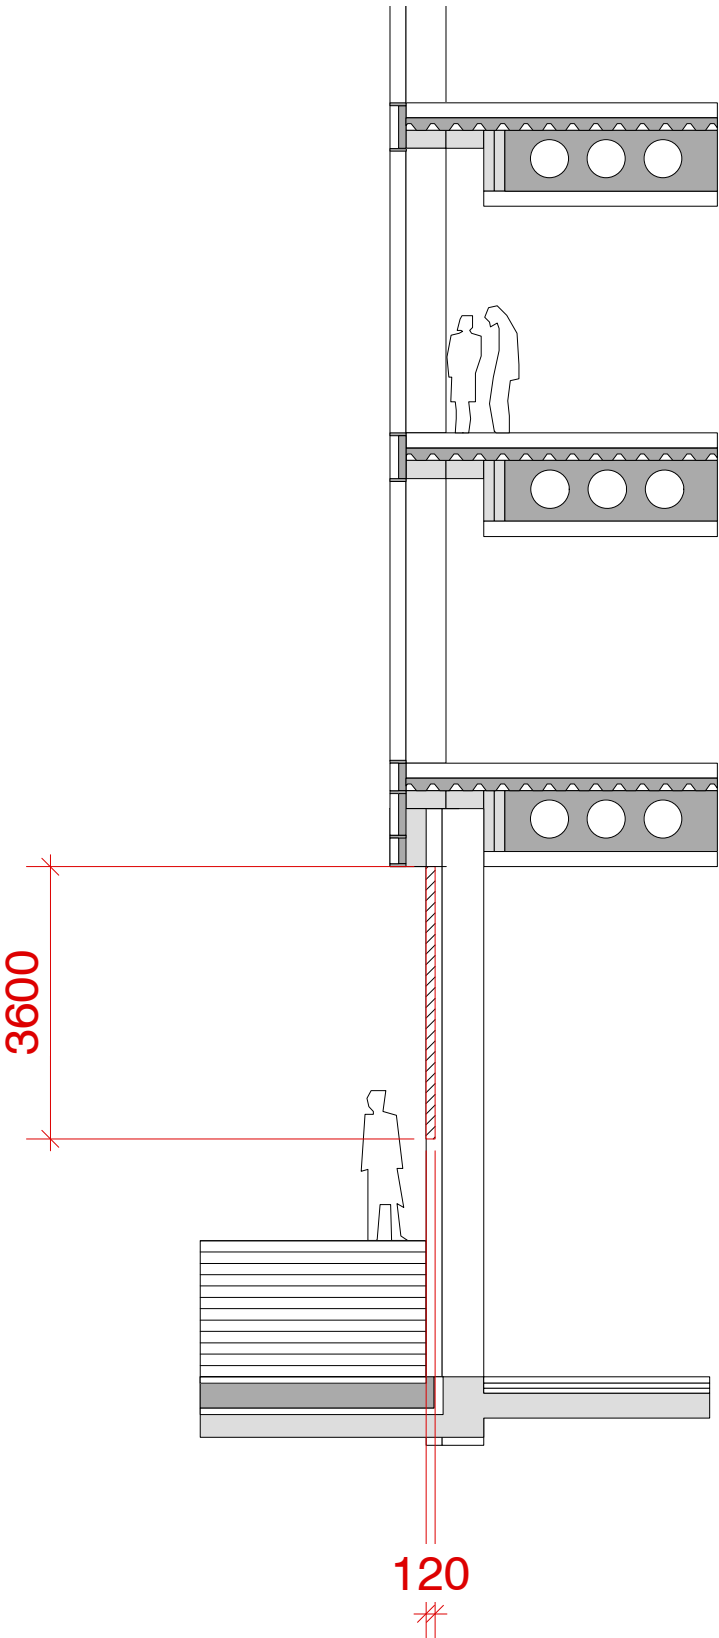

Existing North Elevation (The Avenue)

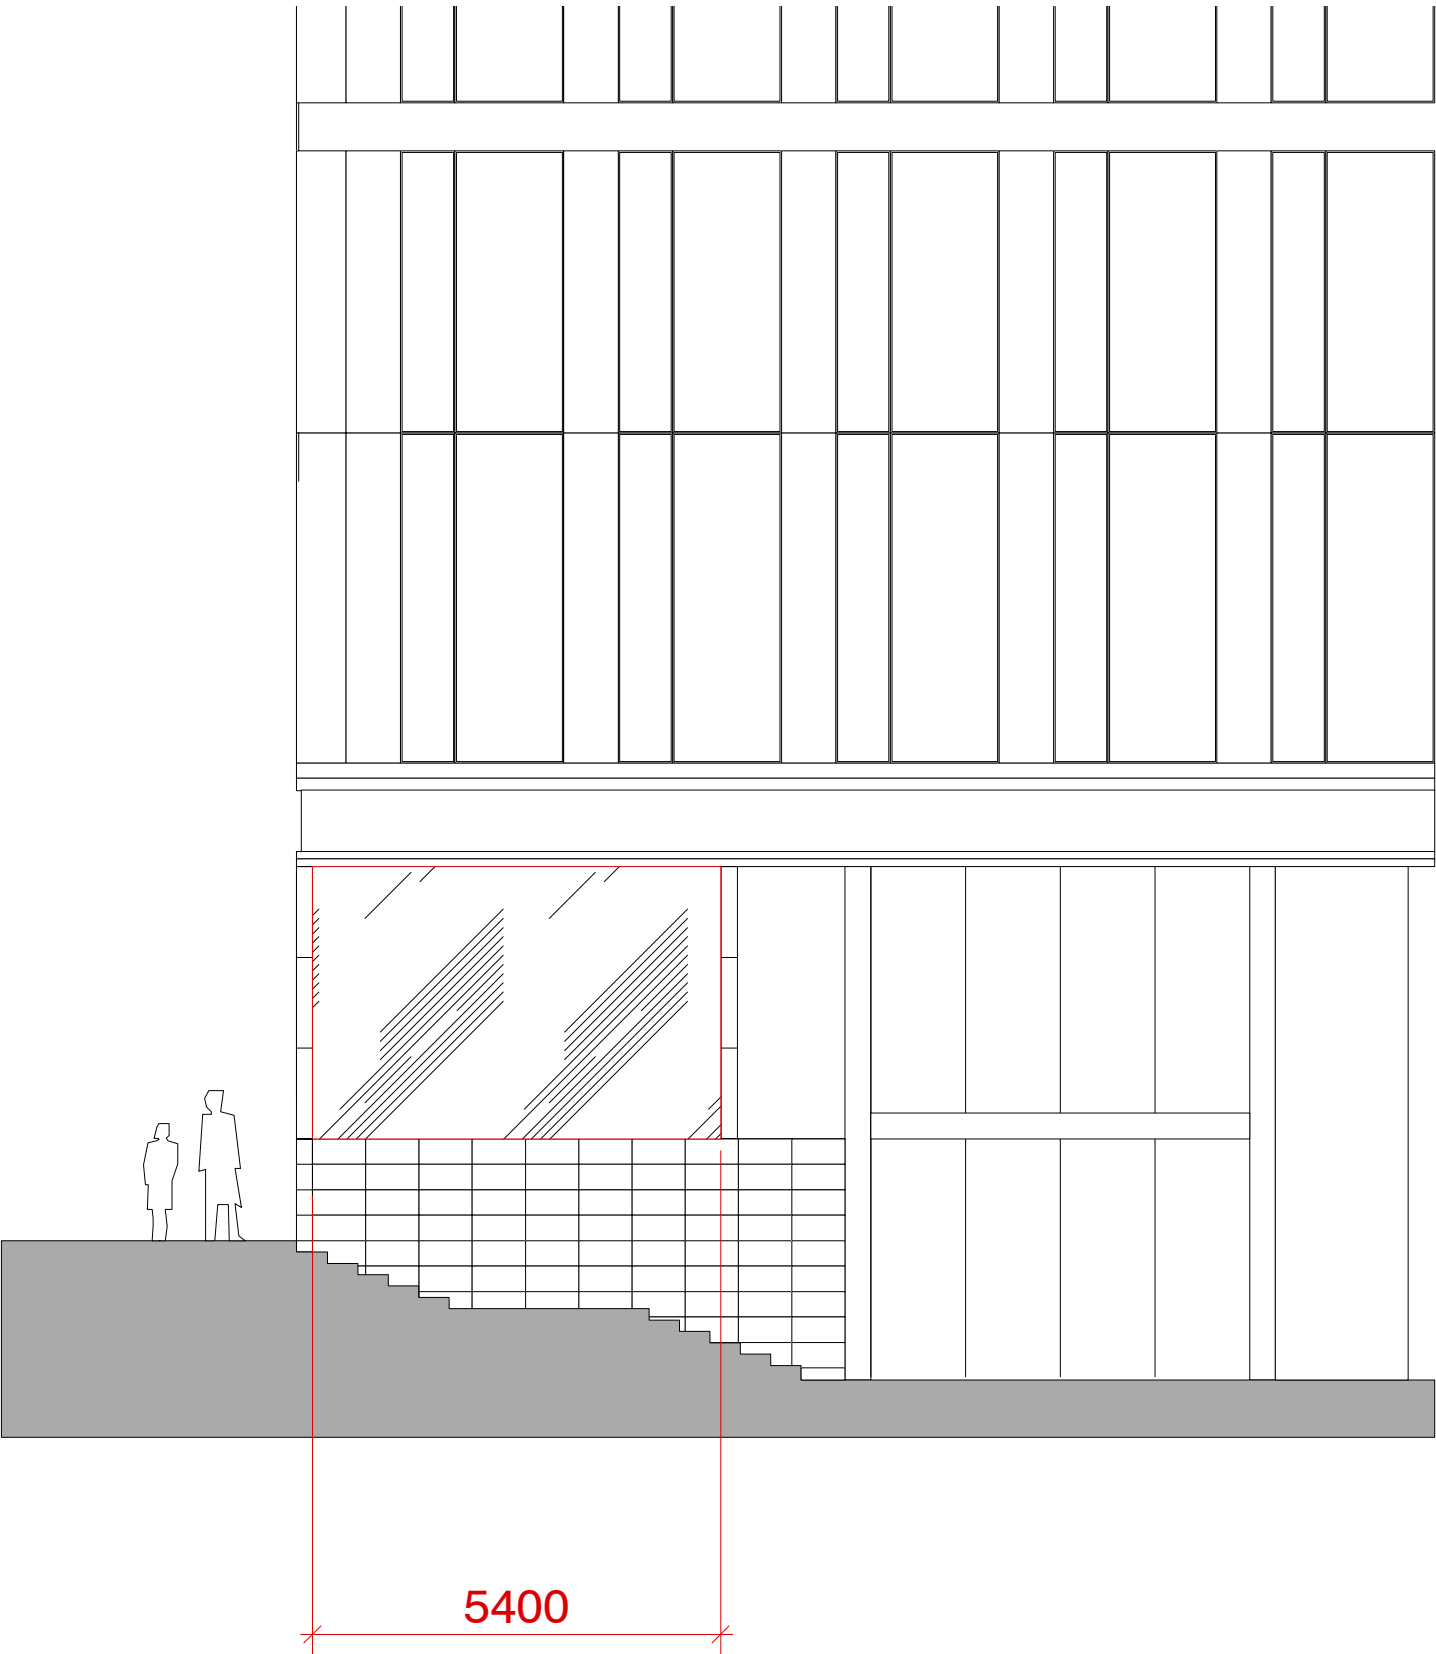

Revisions:

00 17 August 23
01 24 August 23
02 02 October 23


The Avenue, 3
Hardman Street,
Spinningfield,
Manchester

3203-D2100-rev02


Scale: 1:100 @ A3
Date: 17 August 23

Proposed East
Elevation


Proposed East Elevation (Loverose Way)

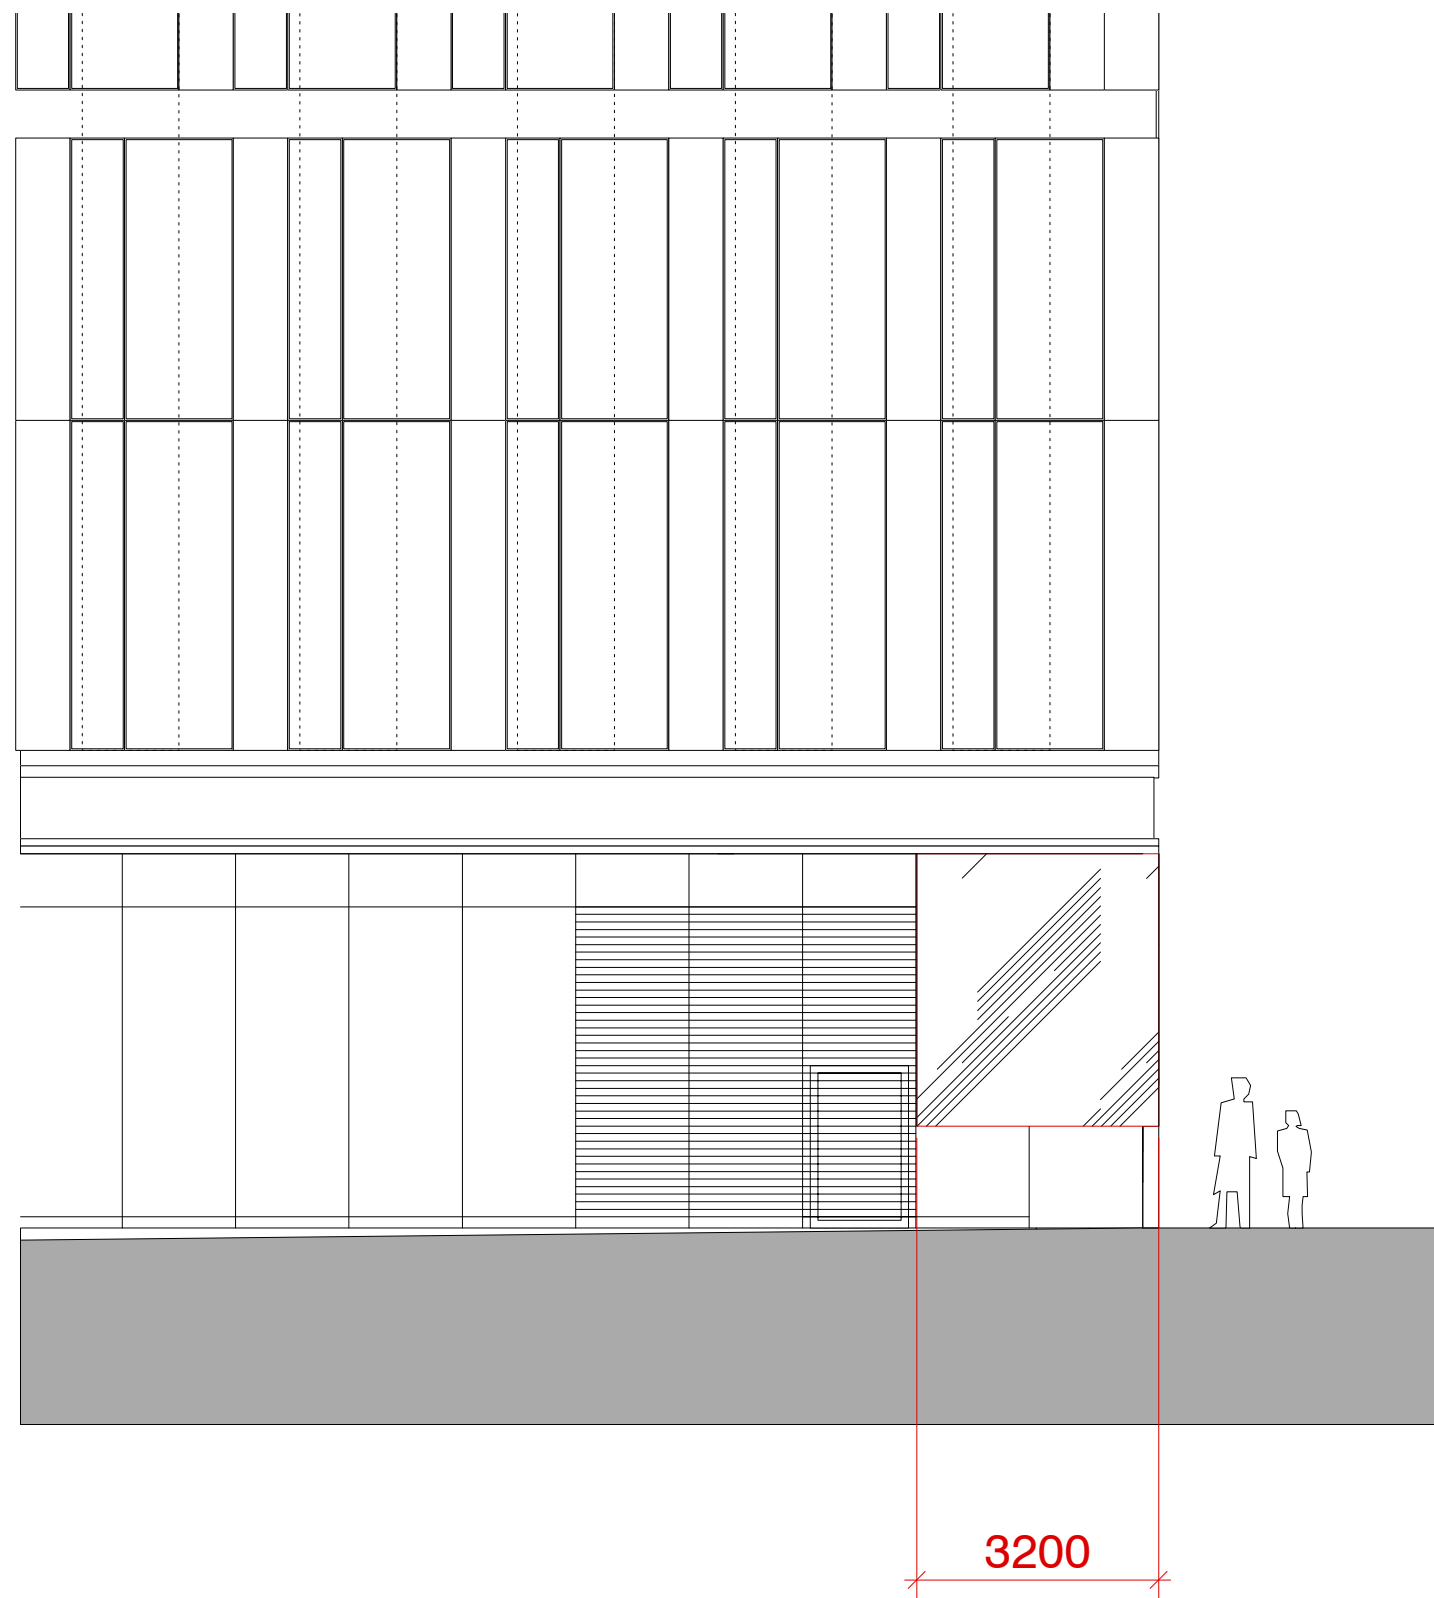

Proposed Section

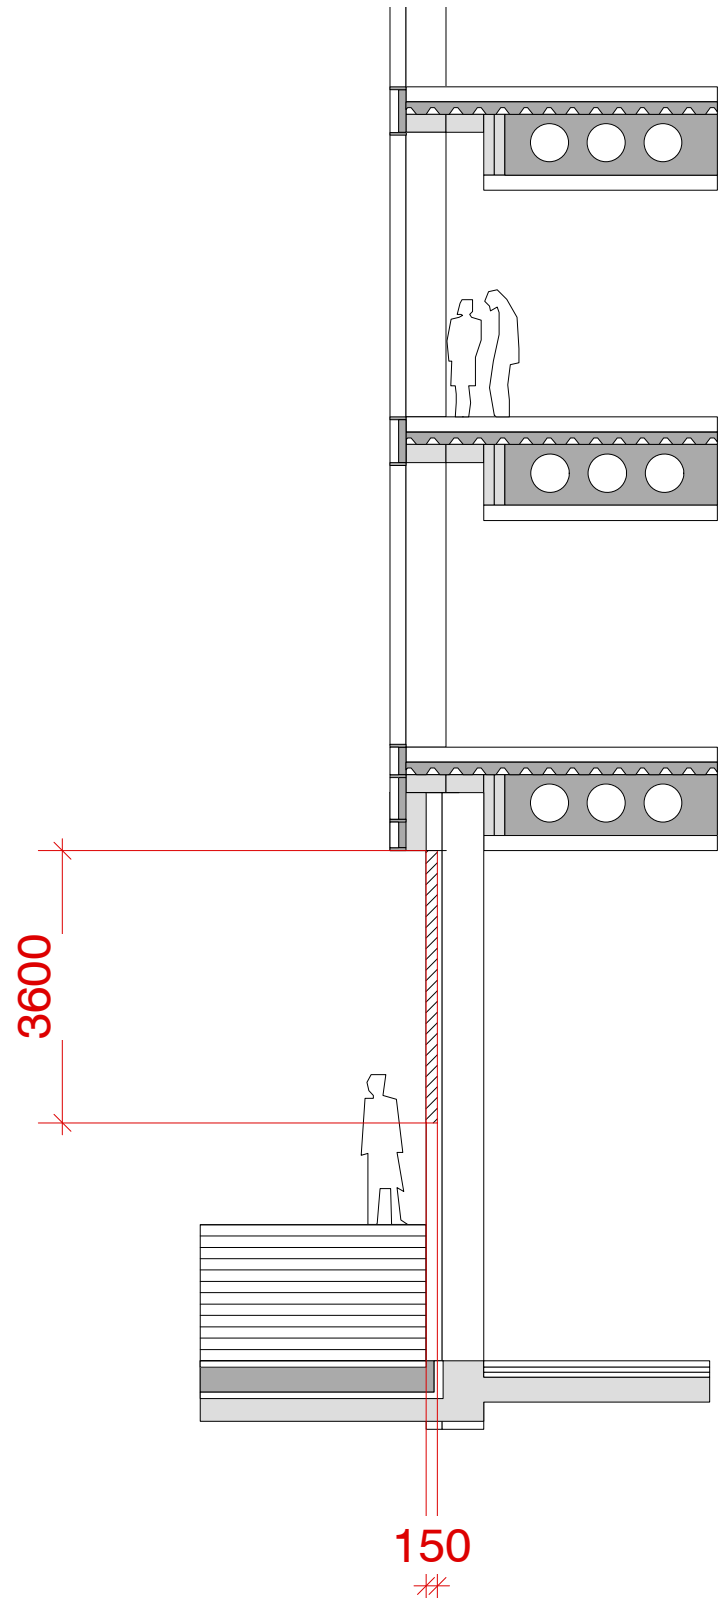

Proposed North Elevation (The Avenue)

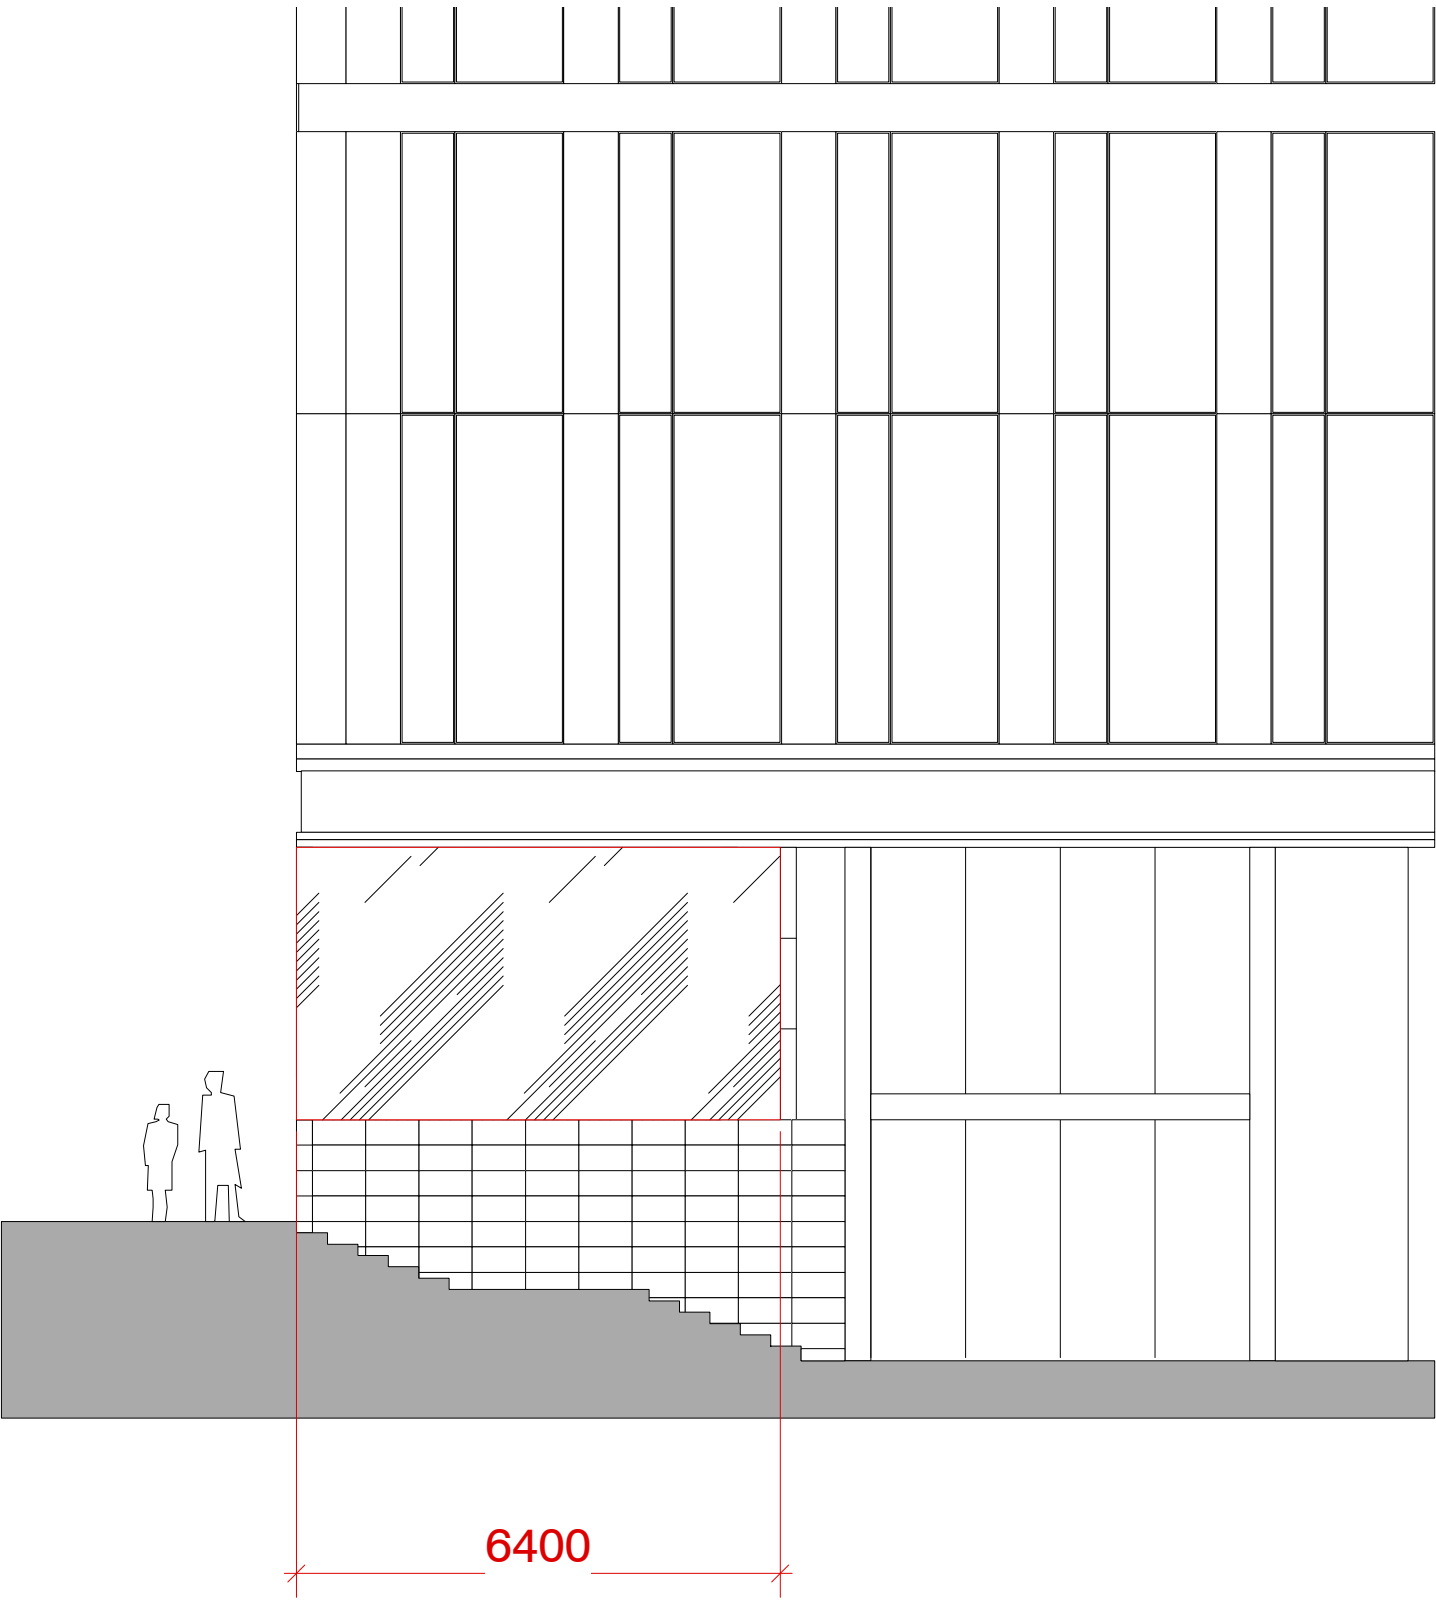

Note:
Do not scale this drawing

Revisions:
00 24 August 23
01 02 October 23

The Avenue, 3
Hardman Street,
Spinningfield,
Manchester

3203-D2101-rev01

Date: 24 August 23

Illustrative View
Existing & Proposed

Existing



Proposed



Proposed DeepScreen® 3D Effect

