




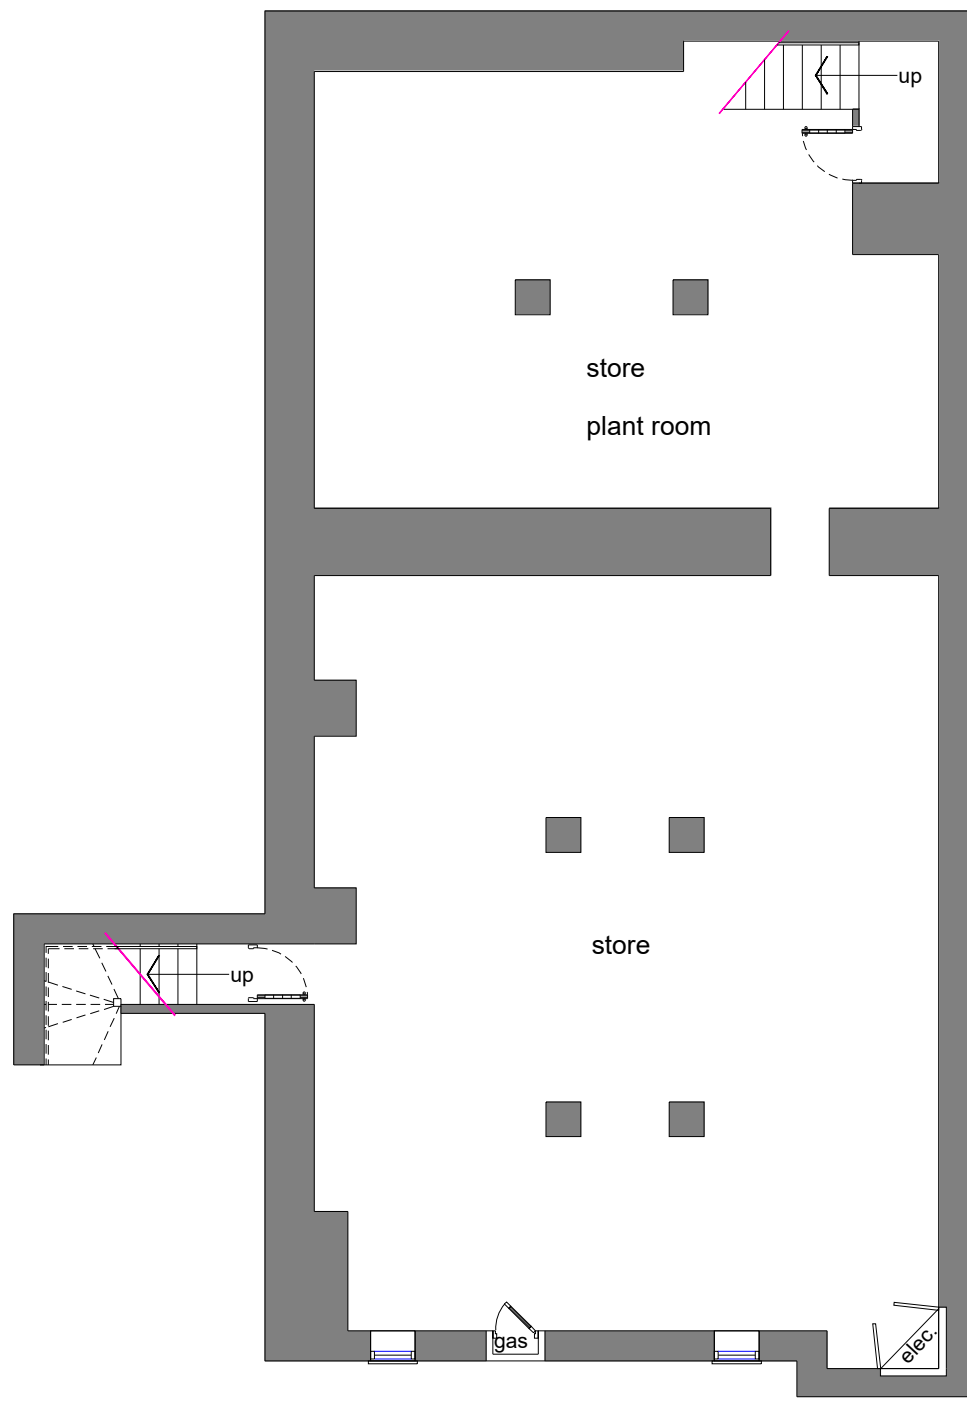


PROPOSED BASEMENT FLOOR PLAN
SCALE 1:100

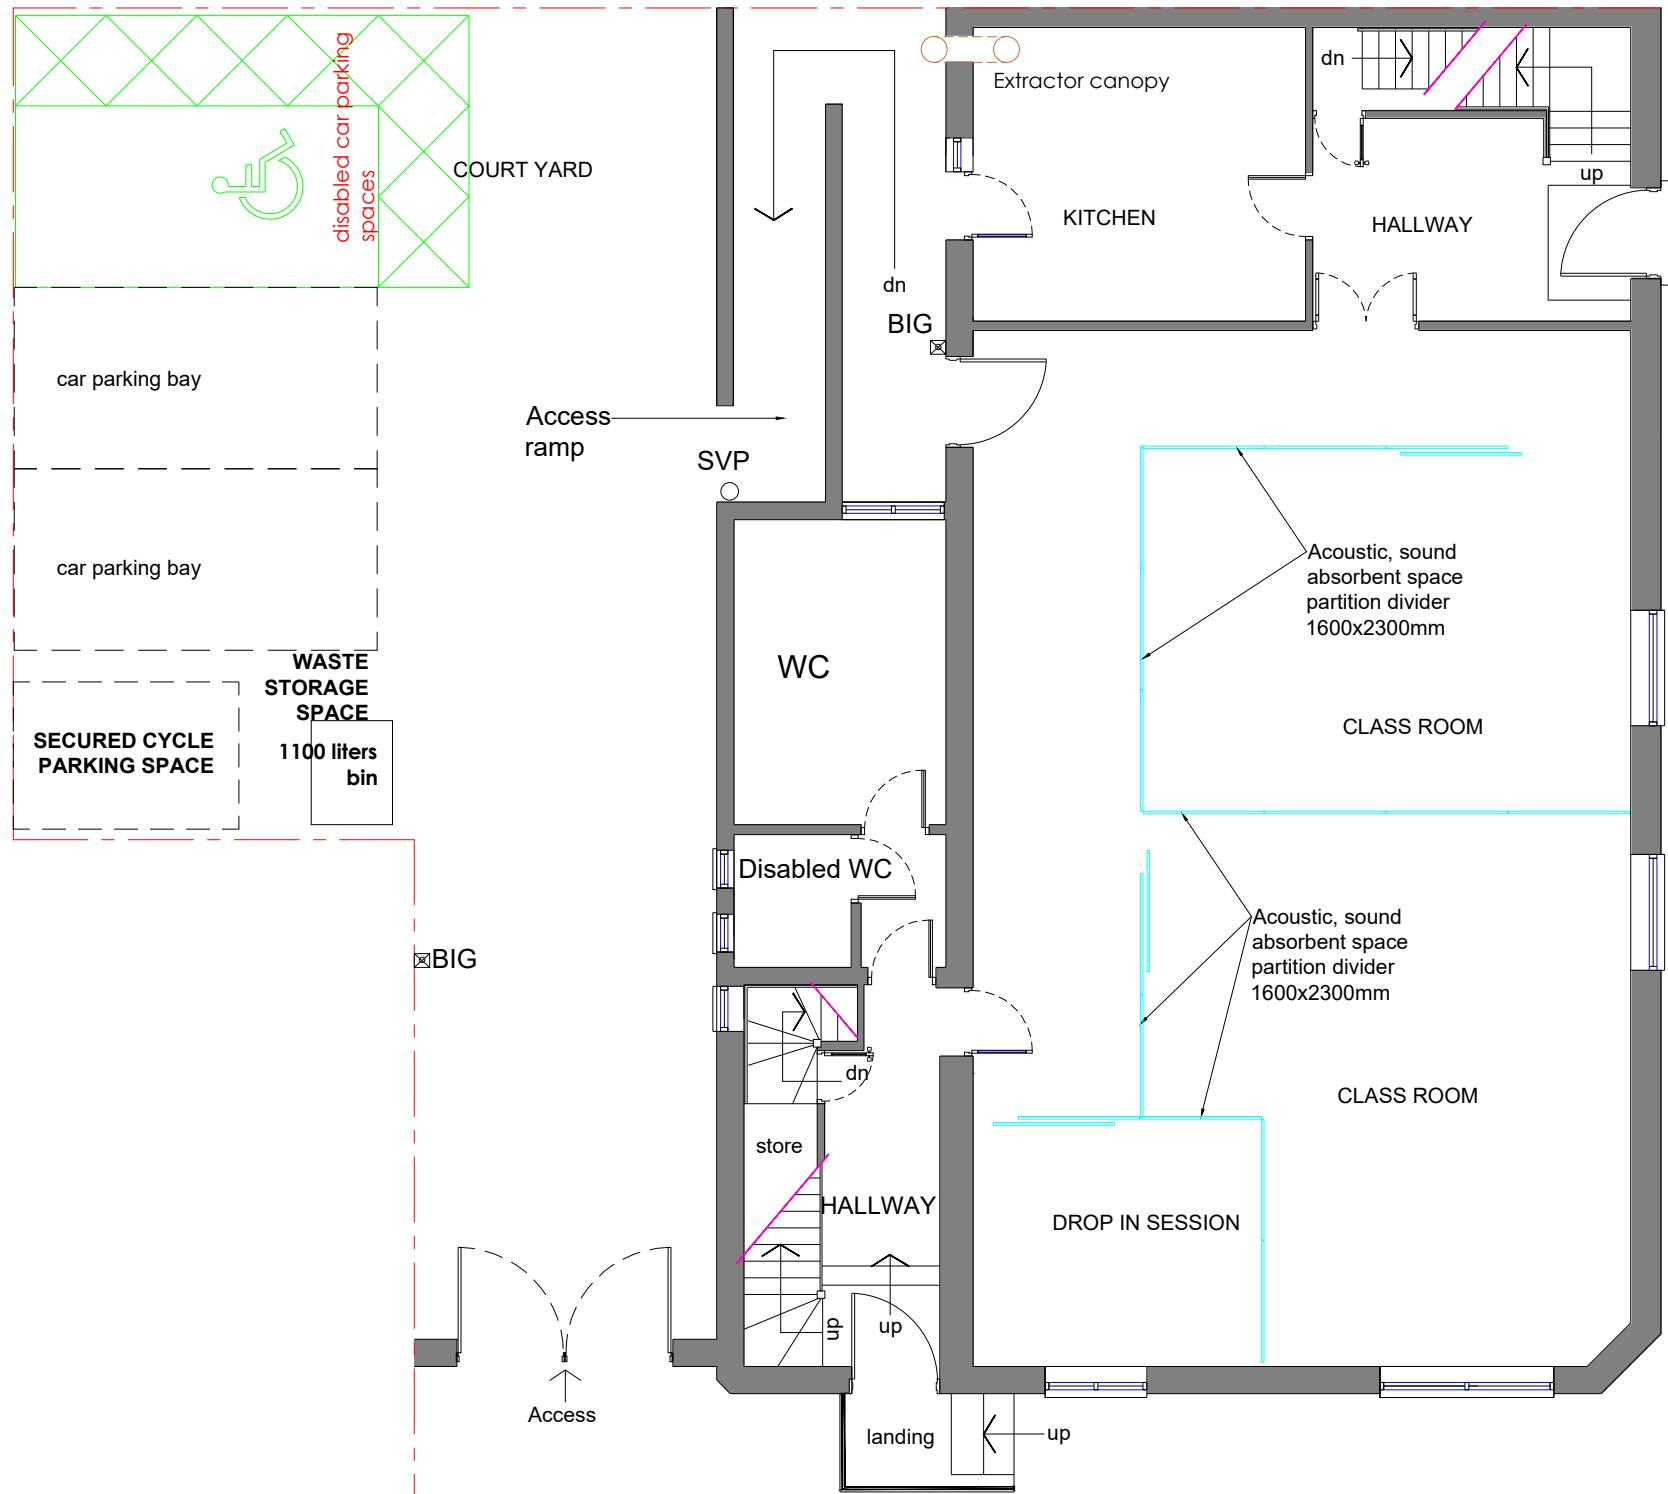


PROPOSED GROUND FLOOR PLAN
SCALE 1:100

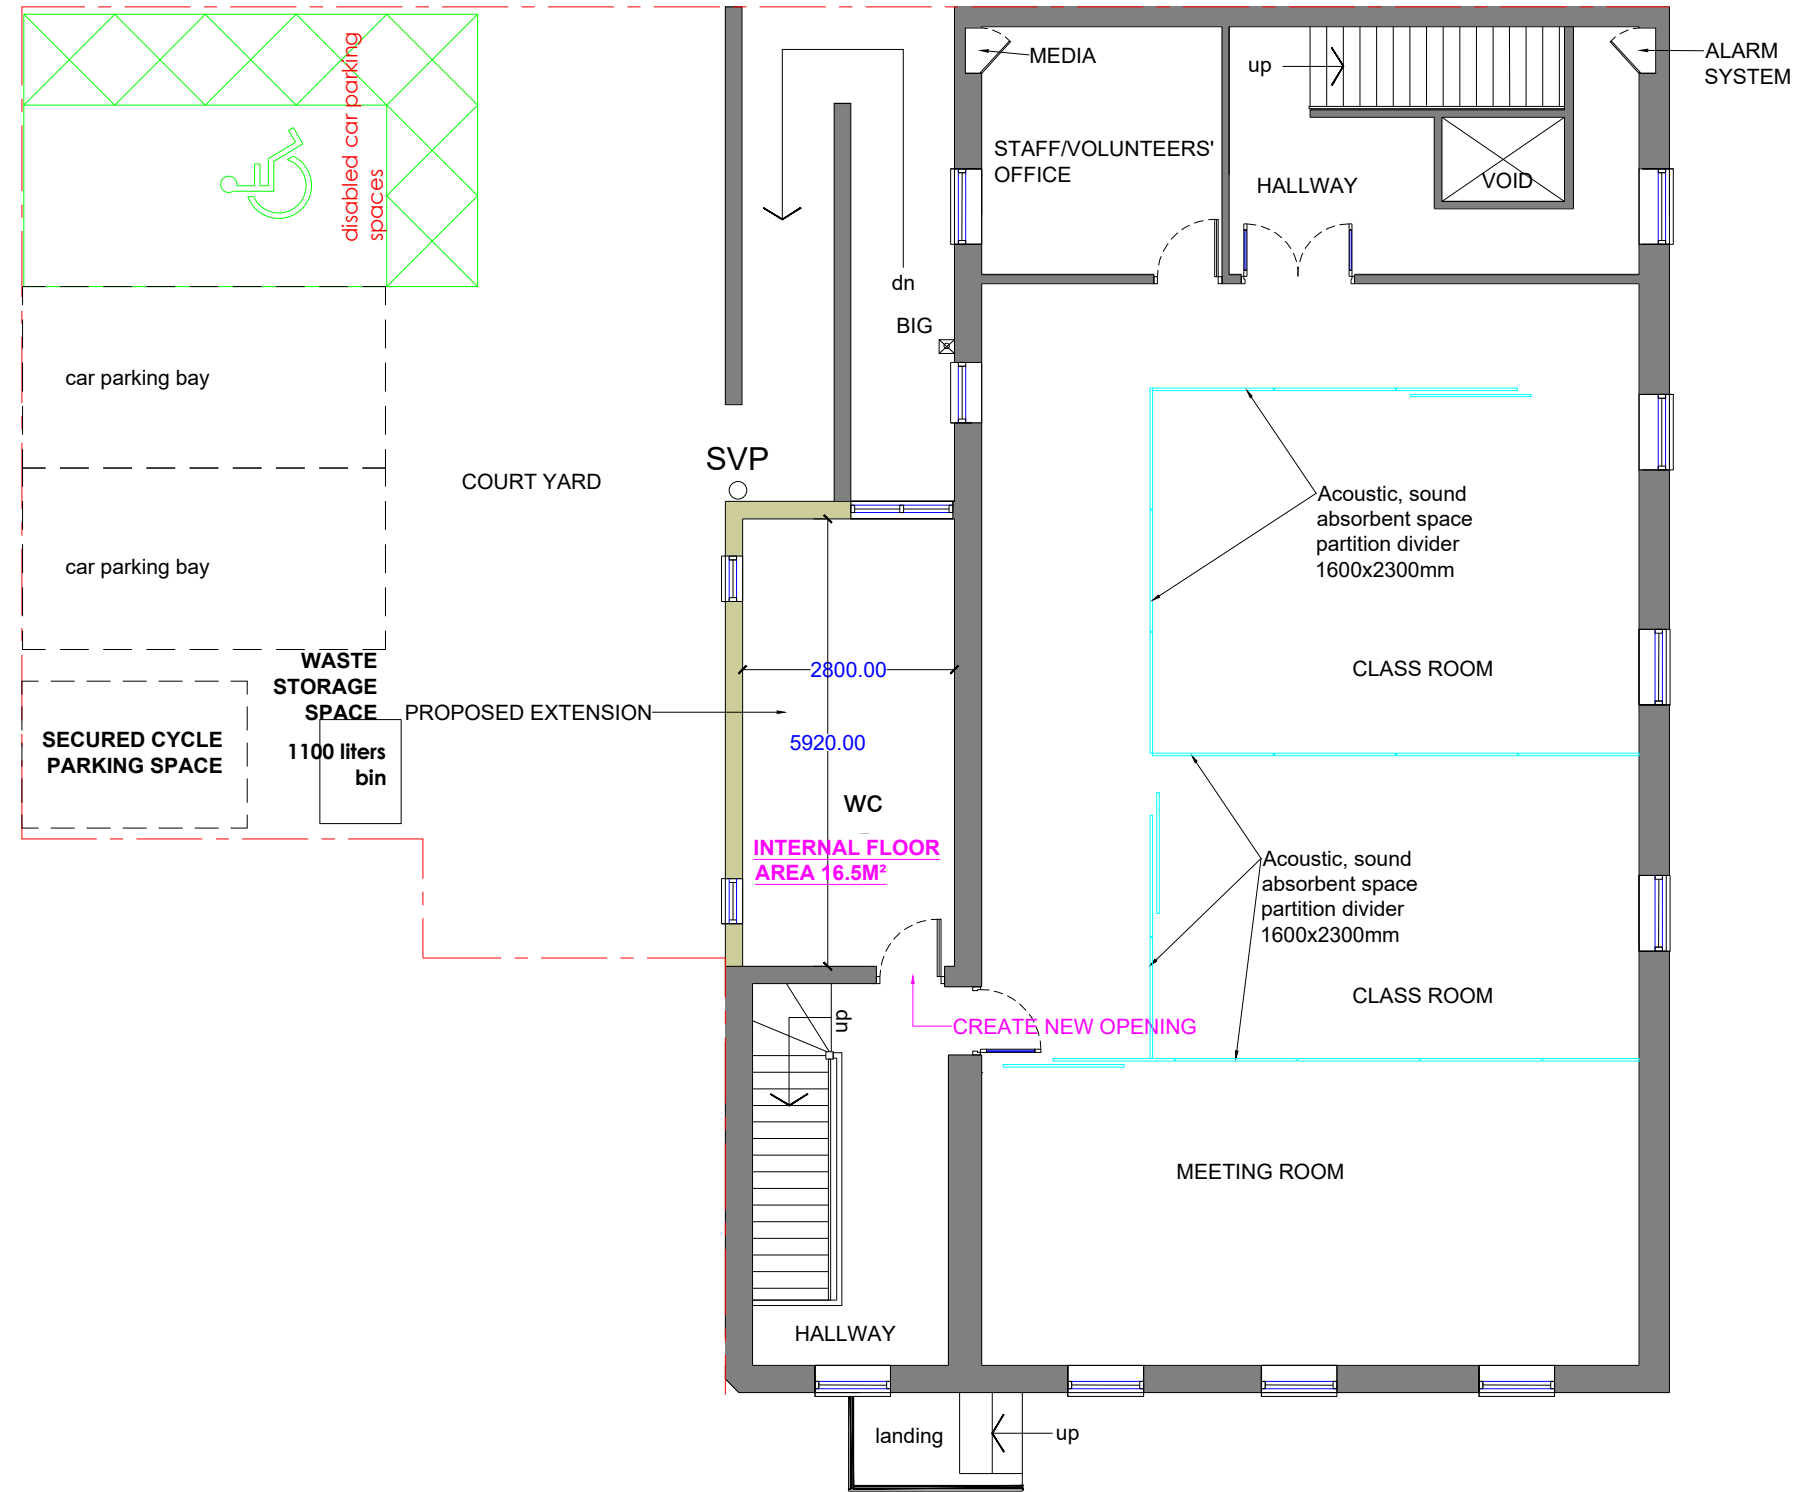


PROPOSED FIRST FLOOR PLAN
SCALE 1:100

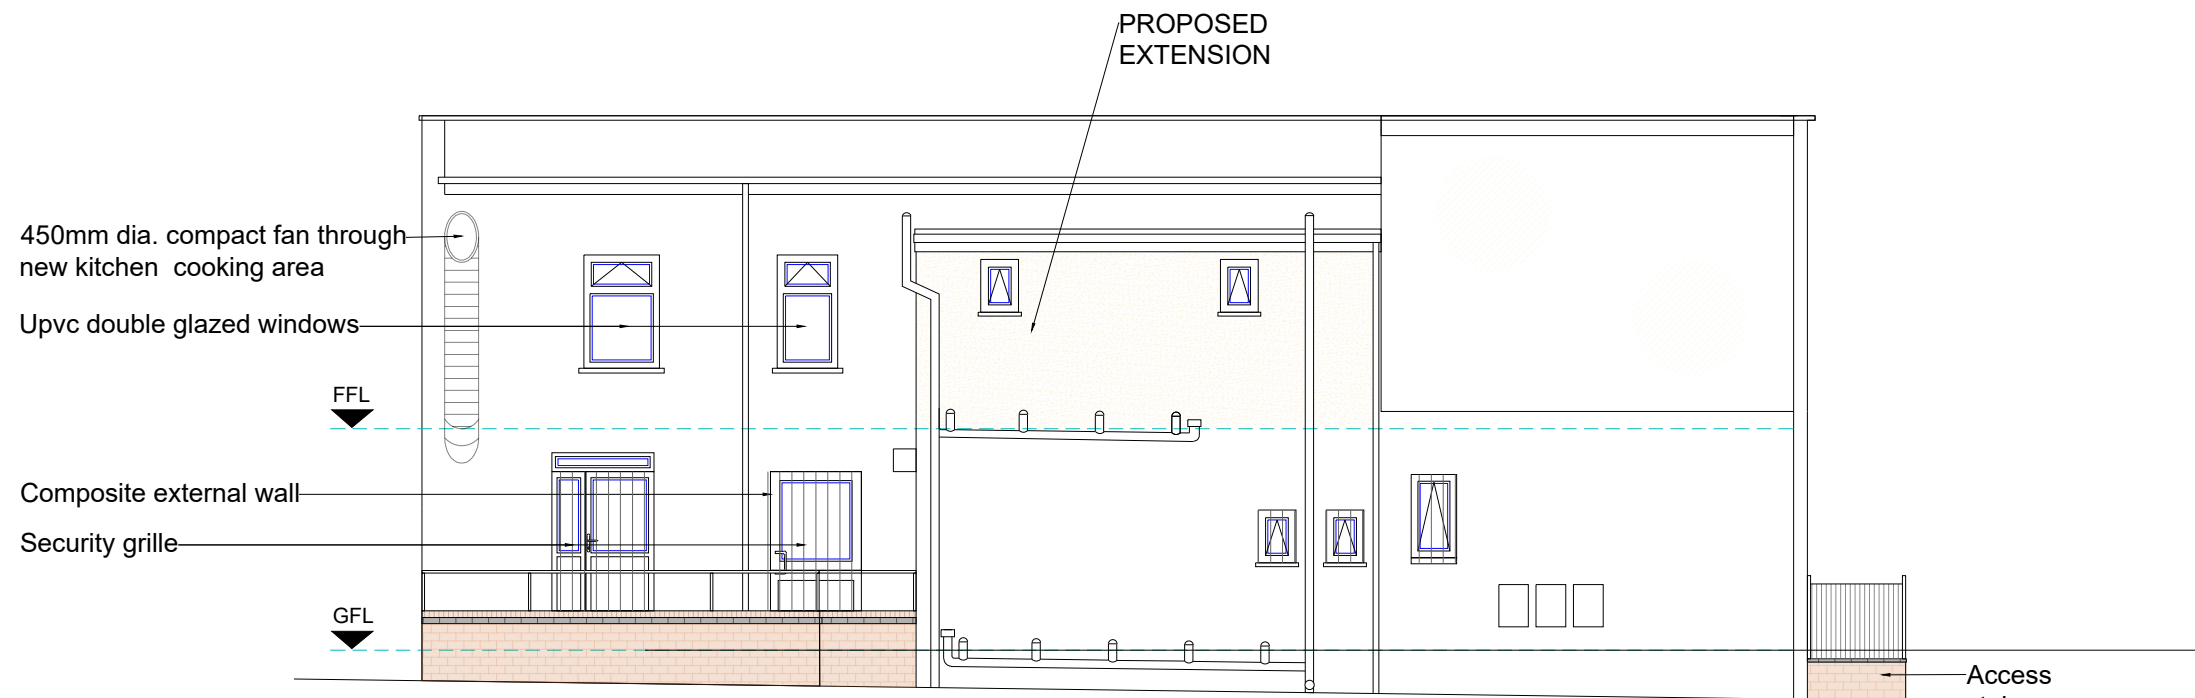


PROPOSED SIDE ELEVATION VIEW
SCALE 1:100

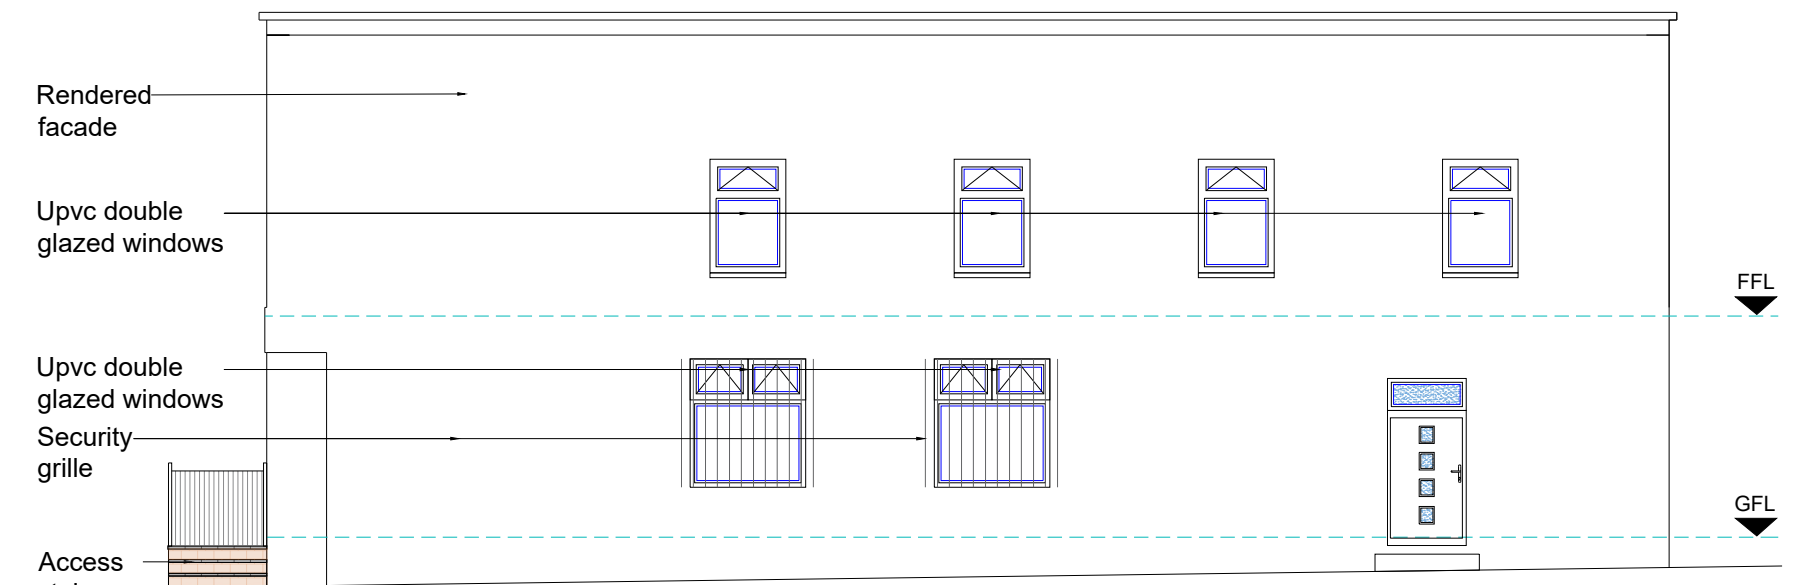

PROPOSED SIDE ELEVATION VIEW (Dawney Street)
SCALE 1:100

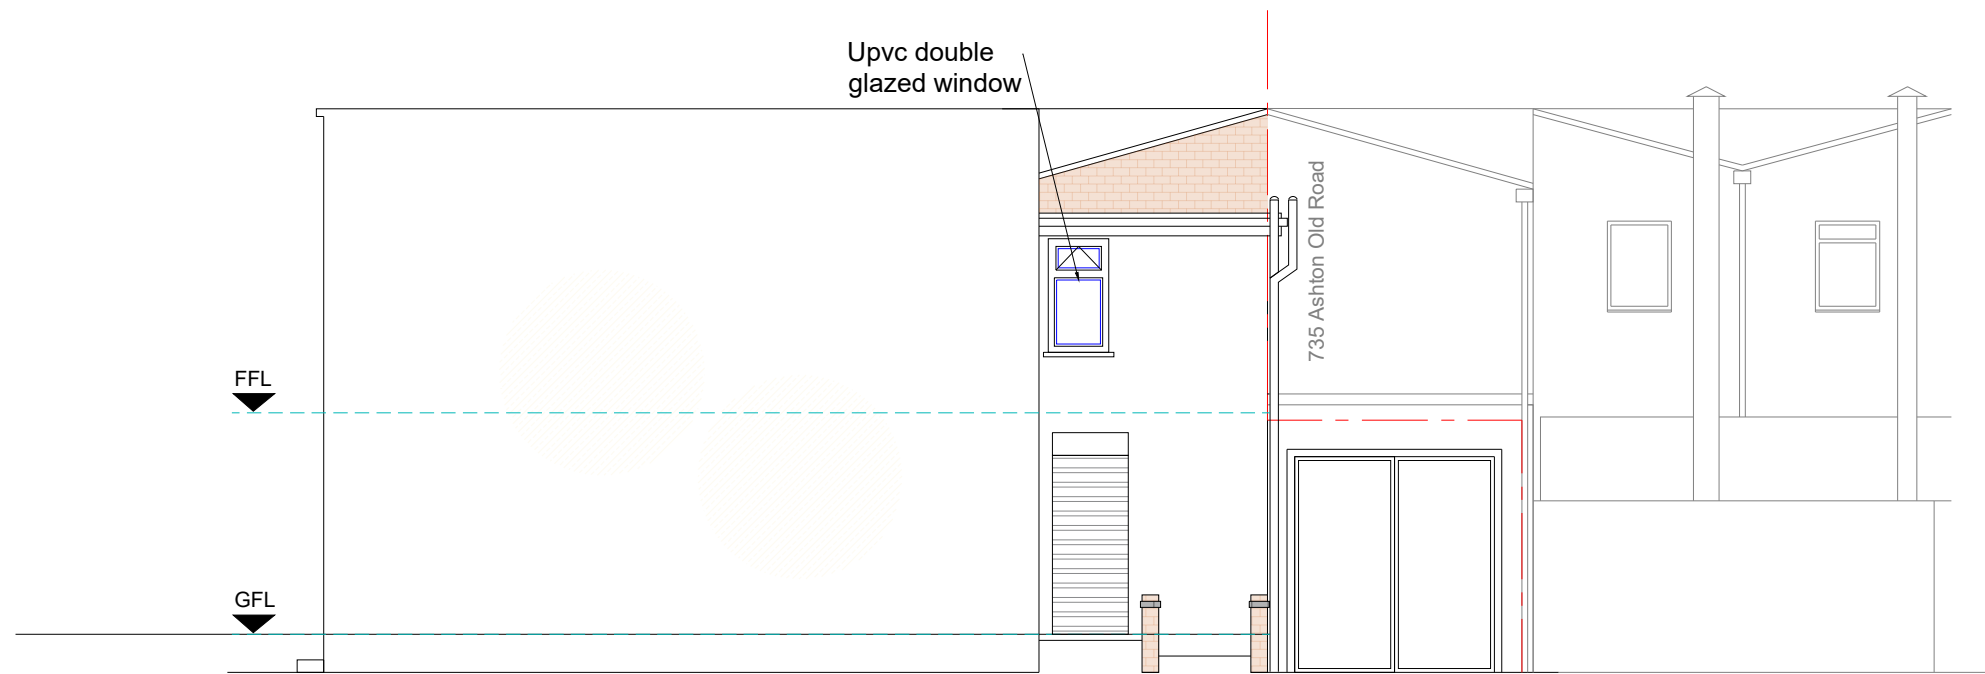

PROPOSED REAR ELEVATION VIEW
SCALE 1:100

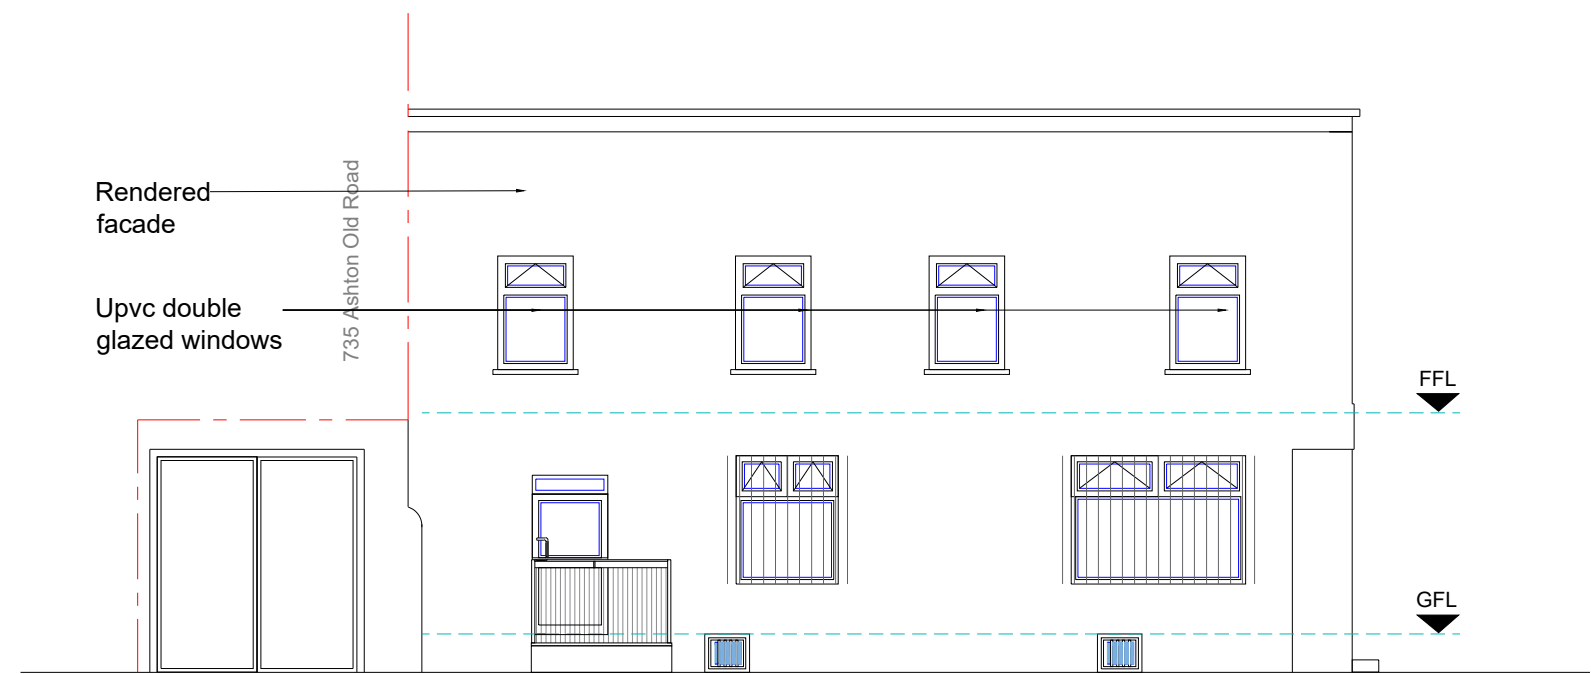

PROPOSED ELEVATION VIEW (Ashton Old Road)
SCALE 1:100

GENERAL NOTES

1. The contractor must check the site and the approved drawings before commencing the works and must take any working measurements as necessary and any discrepancy must be reported to the client.
2. Work shall comply with any current relevant BS/codes of practices and confirm to the Building Regulations including the latest amendment. The contractor is responsible for setting out the works.
3. We have been given permission to use some of the drawings from N.GEDAL Architects

KEY

---	Boundary
BIG	Back Inlet Gully
RWP	Rainwater Pipe
SVP	Soil vent Pipe

PROJECT ADDRESS

741 Ashton Old Road
Openshaw
Manchester
M11 2HD

PROJECT

Change of use from Public House to centre to education training and advice and community use

DRAWING No.

PP156-1/23

SCALE

1:100

REVISION	DATE
disabled parking	14/08/2023
staircase edged in red	22/08/2023

DATE	STATUS
13/03/2023	Planning

DRAWN BY

AT

PAPER SIZE

A3

AT A. Design
12 Hastings Gardens
Stockport
SK5 8BF
ata_design@hotmail.com
07830039347