




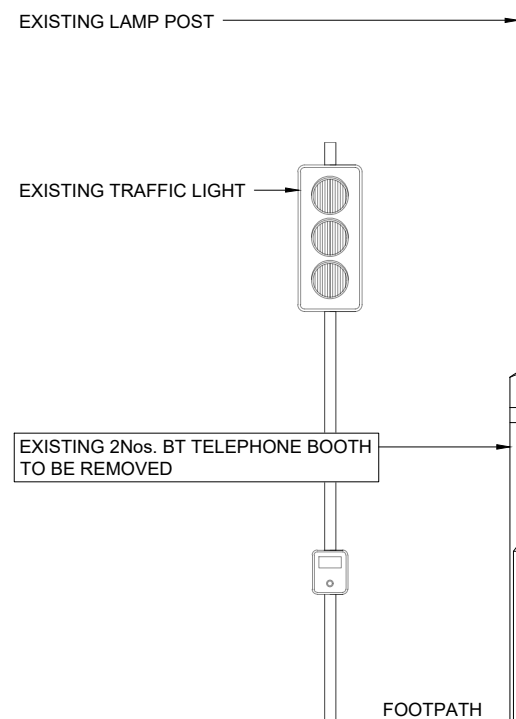



EXISTING FRONT ELEVATION
SCALE 1:50

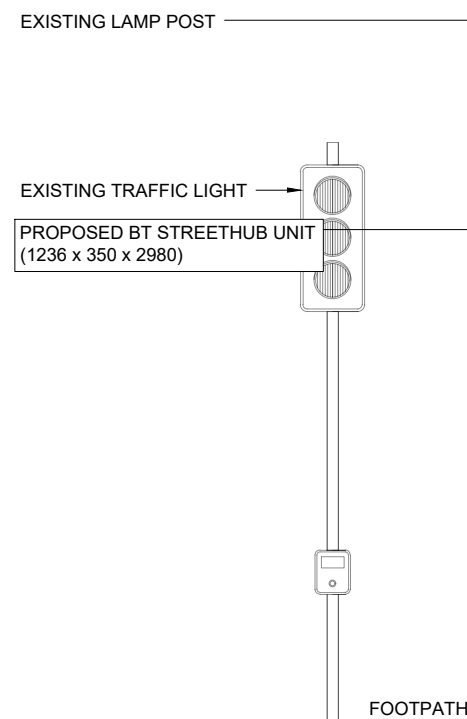

PROPOSED FRONT ELEVATION
SCALE 1:50

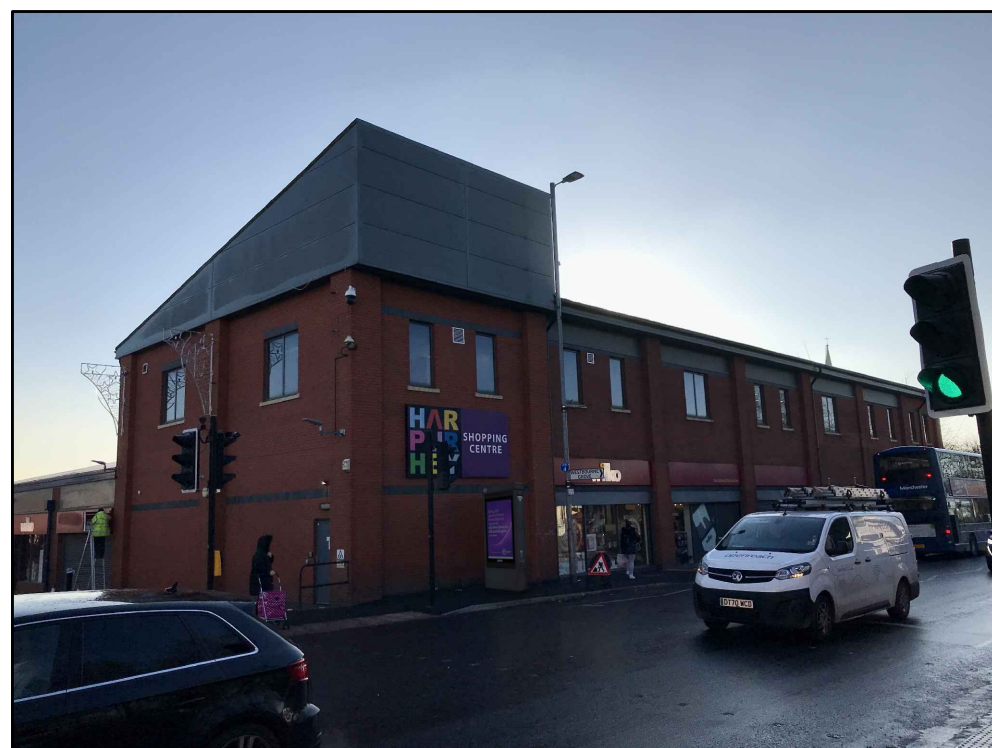

PROPOSED PHOTOMONTAGE
NTS

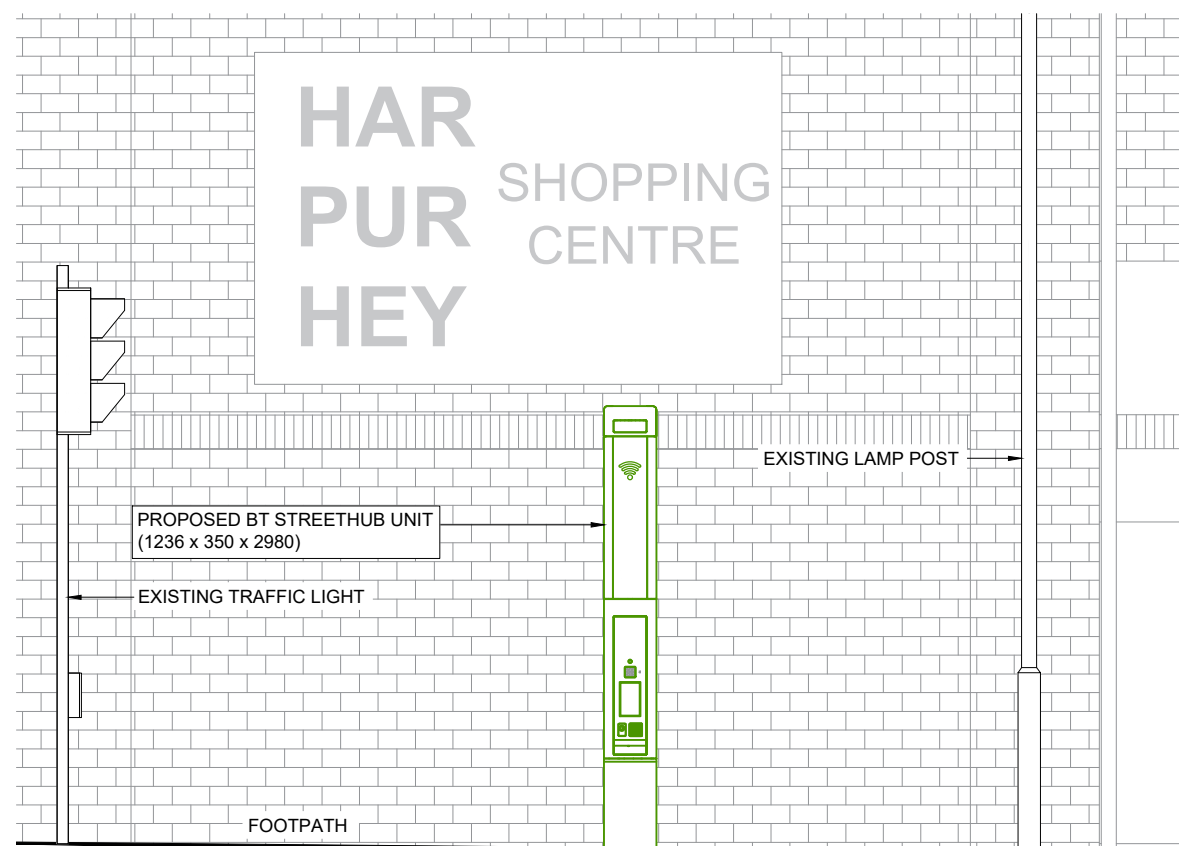 

PROPOSED SIDE ELEVATION
SCALE 1:50

GENERAL NOTES

Use written dimensions only, do not scale from drawing. Use latest revision of all referenced information.

Rev	Date	Description	Drawn	Chkd
A	13.12.22	New BT StreetHub Structure	MD	JE

Solutions30
Solutions for New Technologies



Drg Status
PLANNING

Cell No. & Name

MAN201

Site Name & Address

Pavement o/s North City Shopping Centre, No1, Rochdale Road, Harpurhey, Manchester, M9 4DH

Drawing Title

EXISTING AND PROPOSED ELEVATIONS

Scale	1:50	Date	13.12.2022
Drawn By	MD	Checked By	JE
Drawing Number	003	Revision	A