

GENERAL NOTES

Refer to site plan detailed block layout and external wall/boundary treatment locations.


Distances between posts shown here are typical only and it the responsibility of the manufacturer to check and confirm all distances required on site prior to manufacture.

All timber is to be pressure-treated and finished with exterior grade preservative/lacquer to specification.


All steel railings and posts to be painted grey.

© TRIANGLE ARCHITECTS LIMITED


- THIS DRAWING IS THE SUBJECT OF COPYRIGHT WHICH VESTS IN TRIANGLE ARCHITECTS LIMITED. IT IS AN INFRINGEMENT OF COPYRIGHT TO REPRODUCE THIS DRAWING, BY WHATEVER MEANS, INCLUDING ELECTRONIC, WITHOUT THE EXPRESS WRITTEN CONSENT OF TRIANGLE ARCHITECTS LIMITED WHICH RESERVES ALL ITS RIGHTS.
- TRIANGLE ARCHITECTS LIMITED ASSERTS ITS RIGHTS TO BE IDENTIFIED AS THE AUTHOR OF THIS DESIGN.
- DRAWING NOT TO BE SCALED. FIGURE DIMENSIONS TO BE WORKED TO IN ALL CASES.
- THE CONTRACTOR IS RESPONSIBLE FOR CHECKING DIMENSIONS, TOLERANCES & REFERENCES.
- ANY DISCREPANCY TO BE VERIFIED WITH THE ARCHITECT BEFORE PROCEEDING WITH THE WORKS.
- REPORT ERRORS & OMISSIONS TO ARCHITECT.
- WHERE AN ITEM IS COVERED BY DRAWINGS OF DIFFERENT SCALE, THE LARGER SCALE DRAWING TO BE WORKED TO, DO NOT SCALE FROM THE DRAWING. FIGURED DIMENSIONS TO BE WORKED TO IN ALL CASES.
- CHECK ALL DIMENSIONS ON SITE.
- DRAWING TO BE READ IN CONJUNCTION WITH THE HEALTH & SAFETY PLAN, AND ALL RELEVANT RISK ASSESSMENTS AND THE FOLLOWING DRAWINGS:

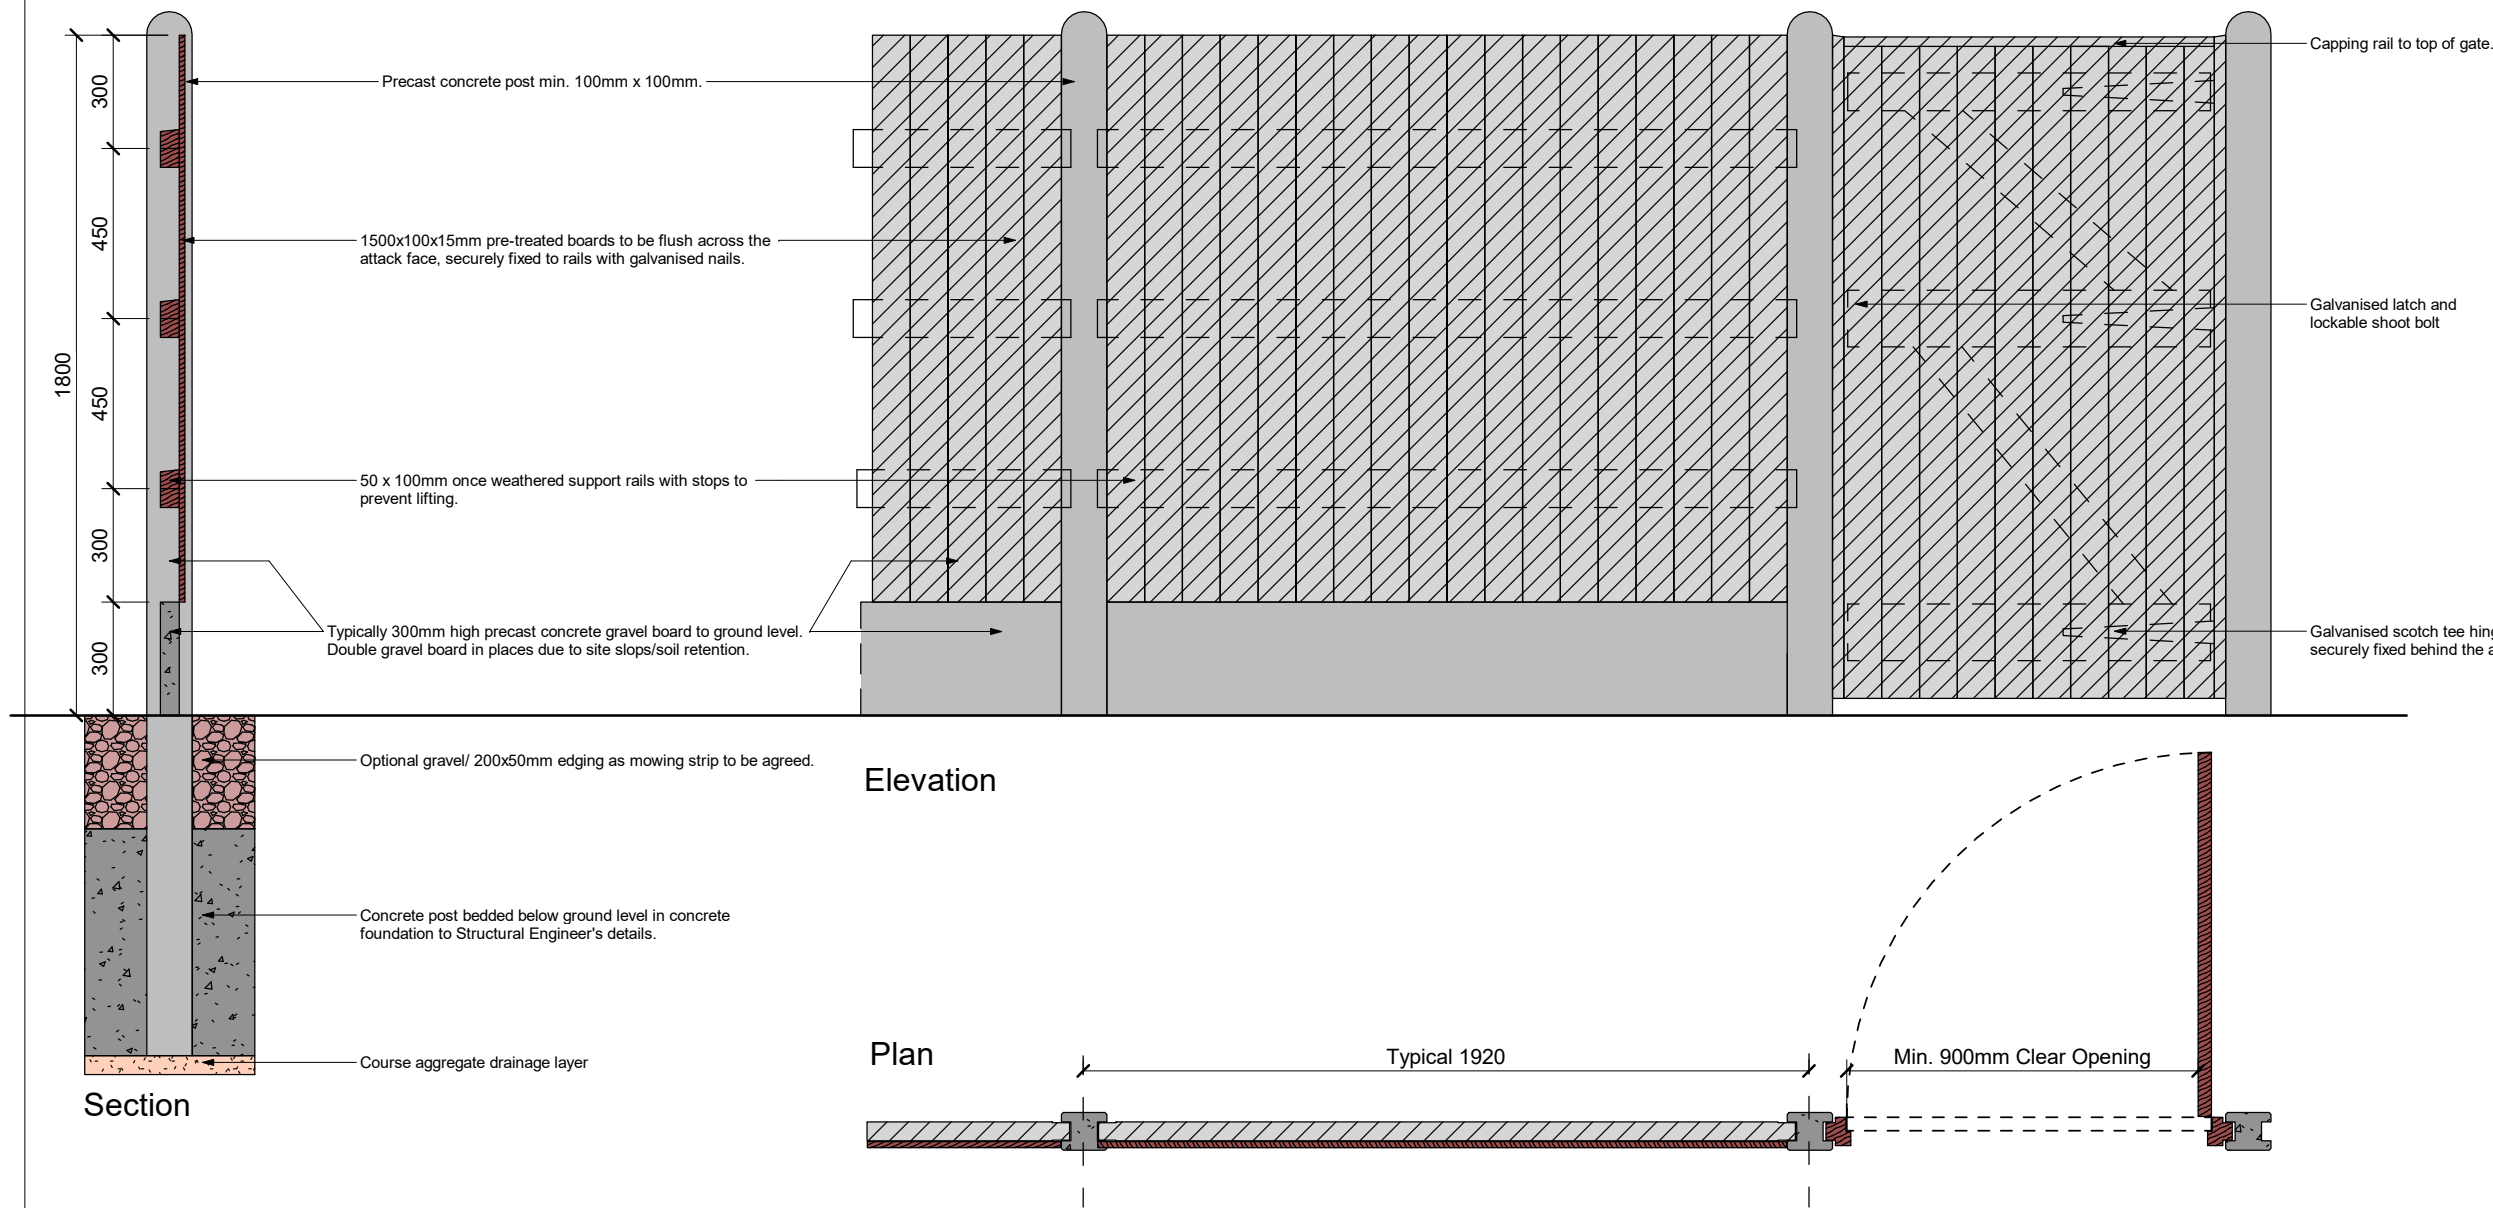


1800mm high concrete post and timber panel fence

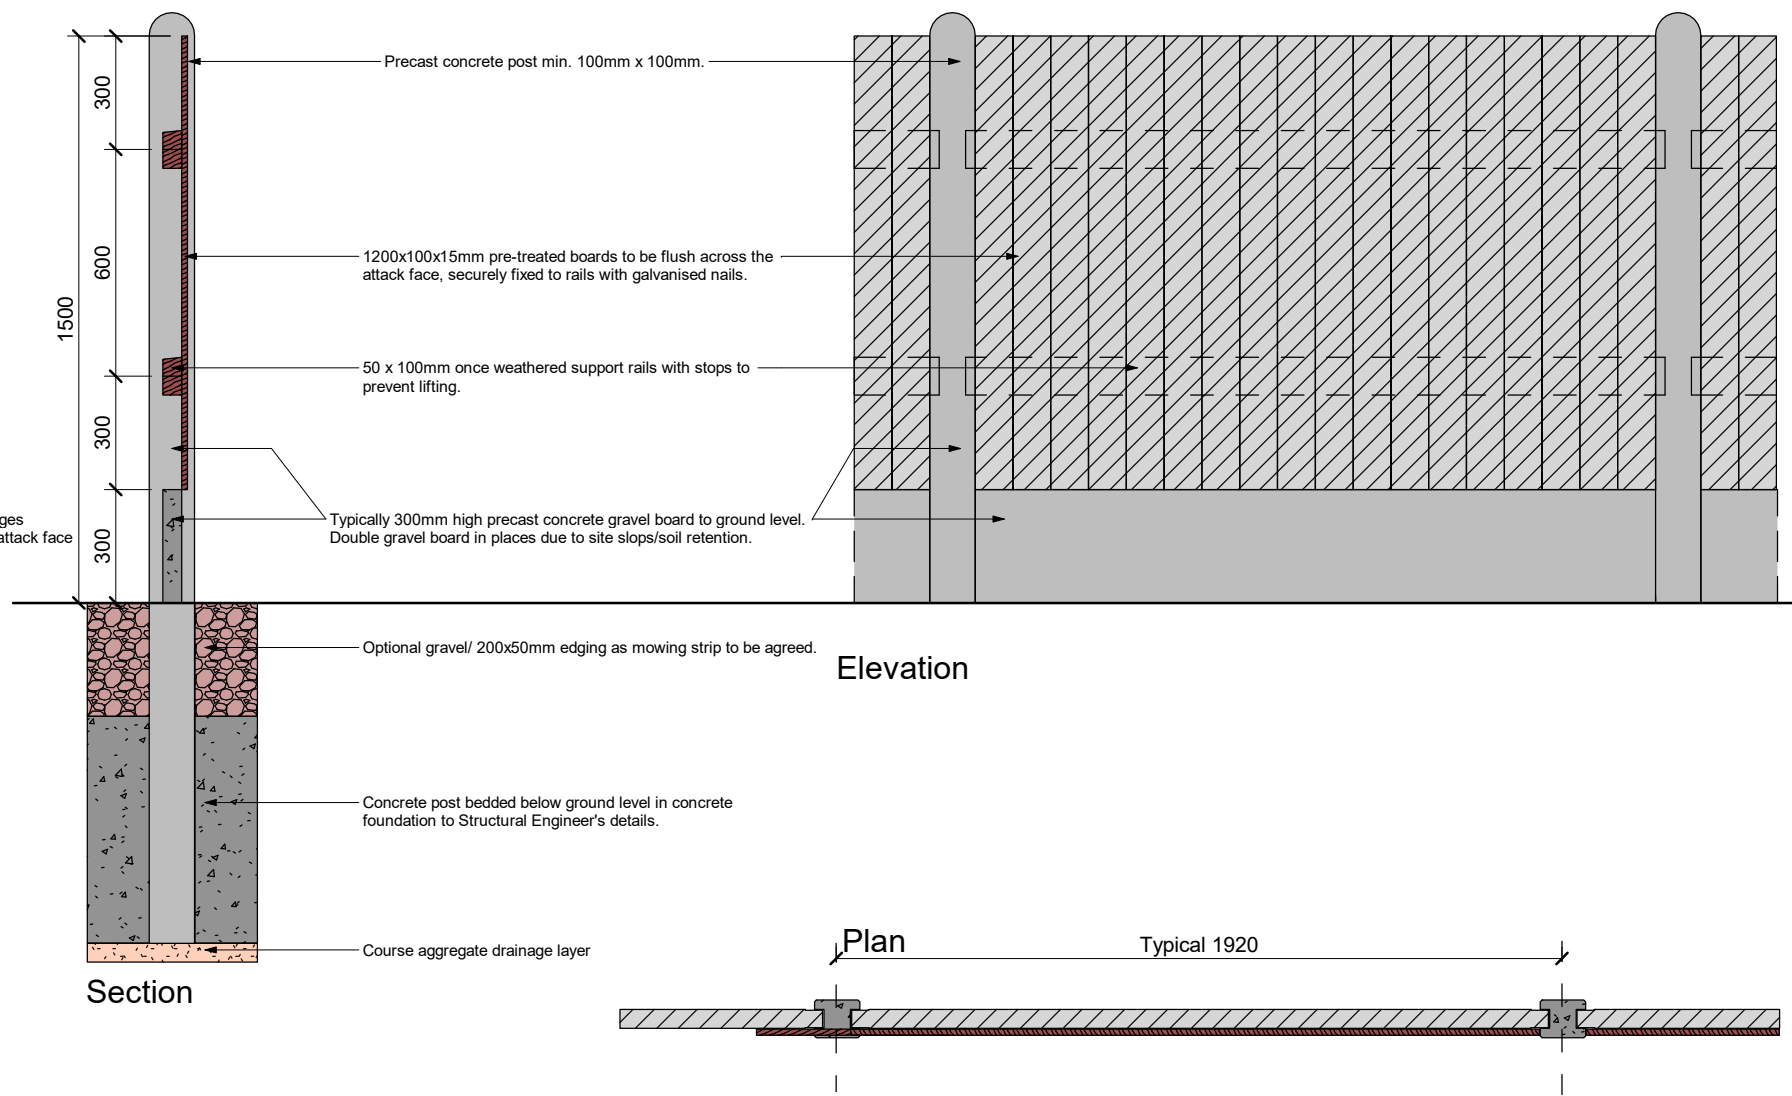

1500mm high concrete post and timber panel fence

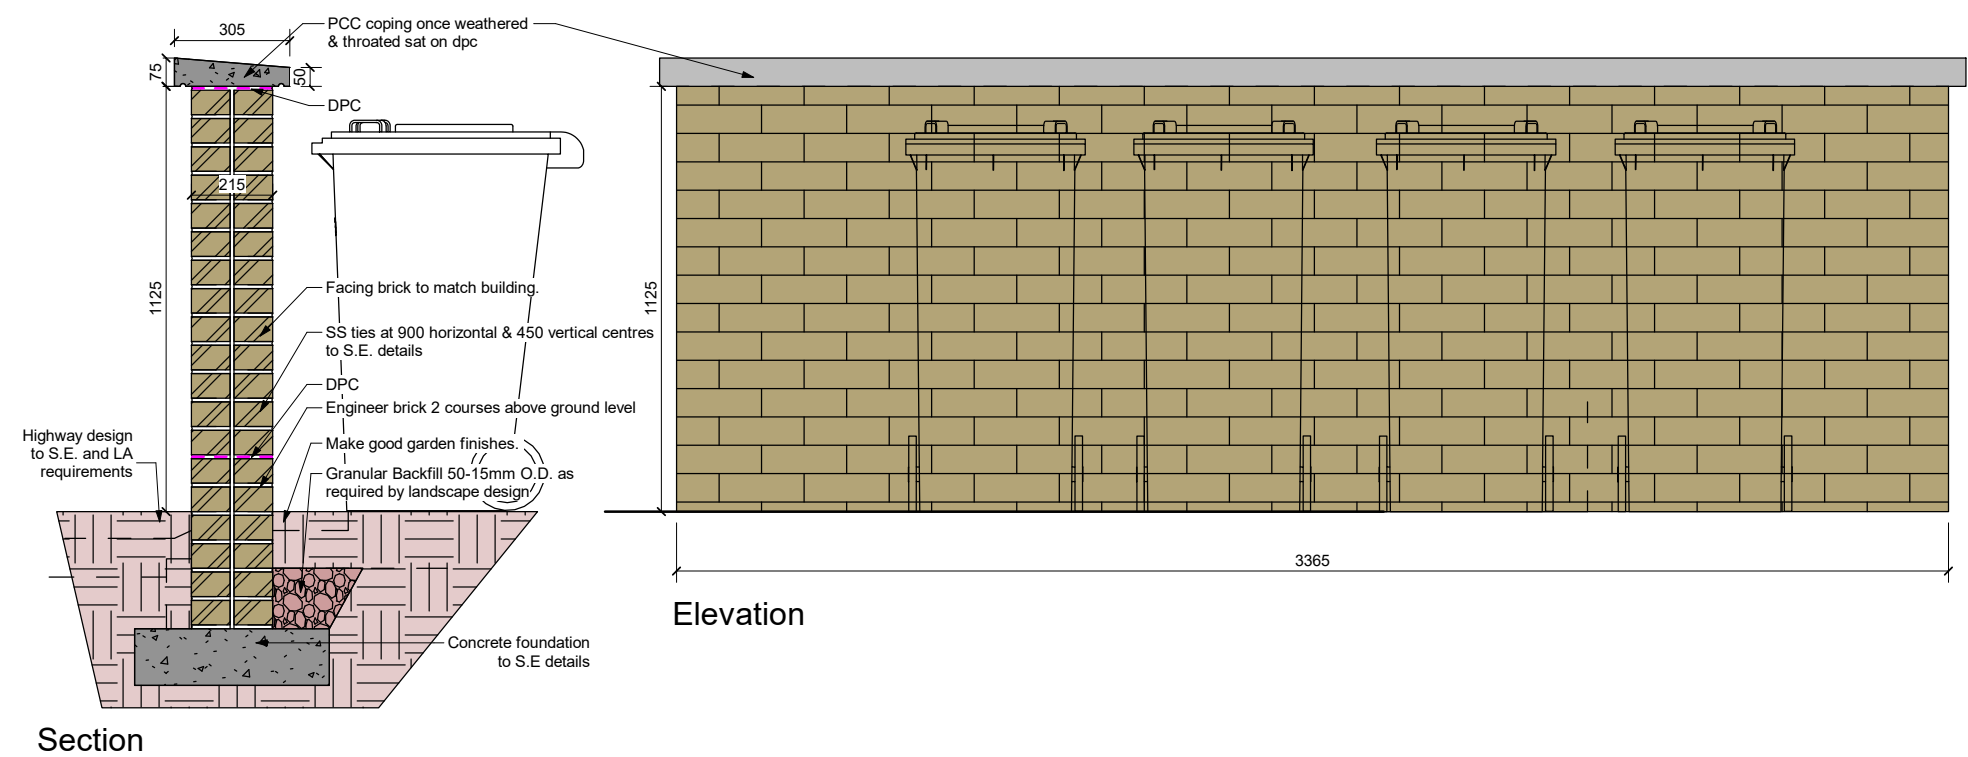

1200mm brickwork & artstone coping bin enclosure

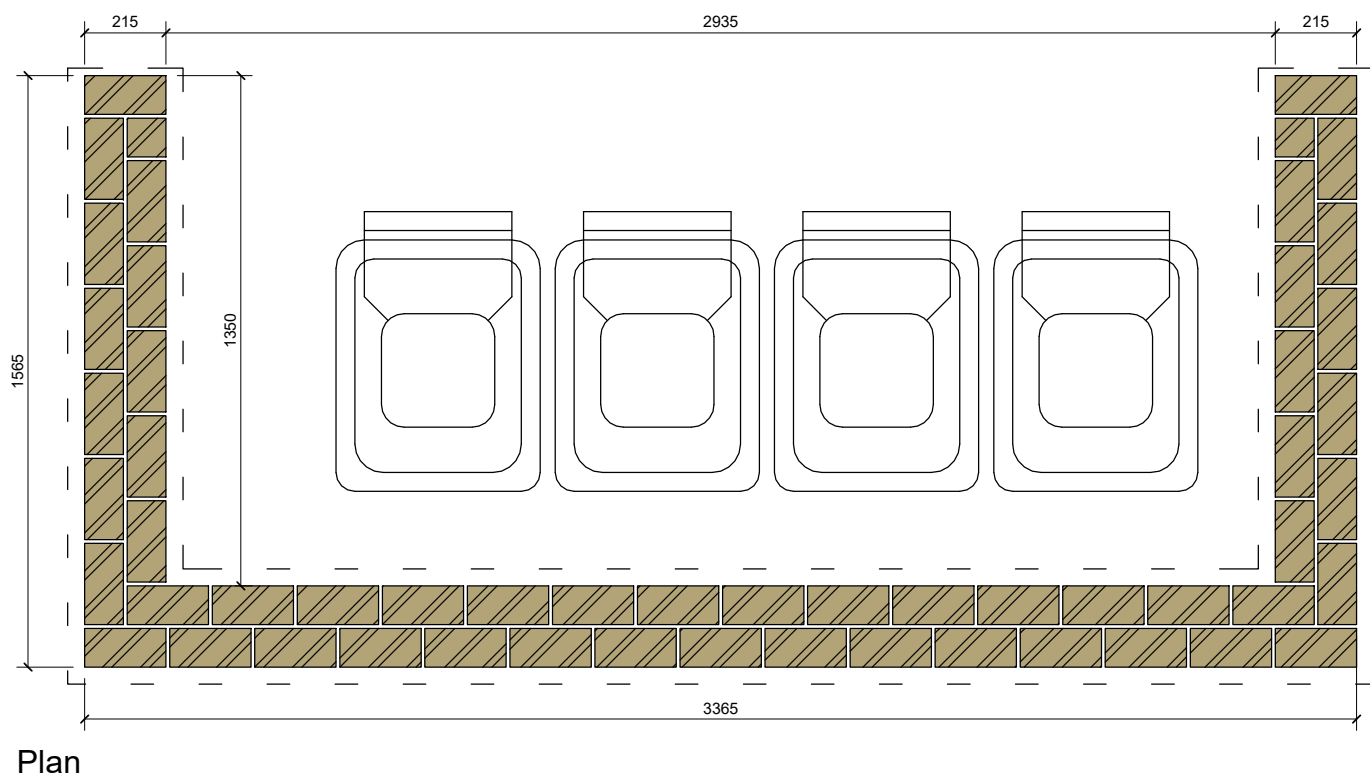

P01 24.02.23 HR First Issue.
Rev Date By Remarks

Client:		Southway Housing Trust	
Project No. / Project Name:		20-041 / Southway Infill - Minden Close	
Drawing Name:		Boundary Details	
Drawing Purpose:		PLANNING	
Project:	Origin.:	Vol/Sys:	Level: Type: Role: Drg No.: Revision
MIN - TRI - Z1 - 00 - DR - A - 005			P01
Status:	Scale @ A2	Drawn	Check Date
S0	1 : 20	HR	HR FEB 23



Tel: 0161 272 3500
E-mail: studio@trianglearchitects.co.uk
Web: www.trianglearchitects.co.uk
Twitter: @TriangleArch

Raven House,
113 Fairfield Street,
Manchester,
M12 6EL