


SECTION A-A
SCALE 1:50

ENCAPSULATED CORRIDOR & DRAINAGE FLOOR

EXPOSED AND RESTORED FEATURES TO FIRST SECTION OF CORRIDOR WHERE DRAINAGE FLOOR NOT REQUIRED

PUBLIC RECEPTION

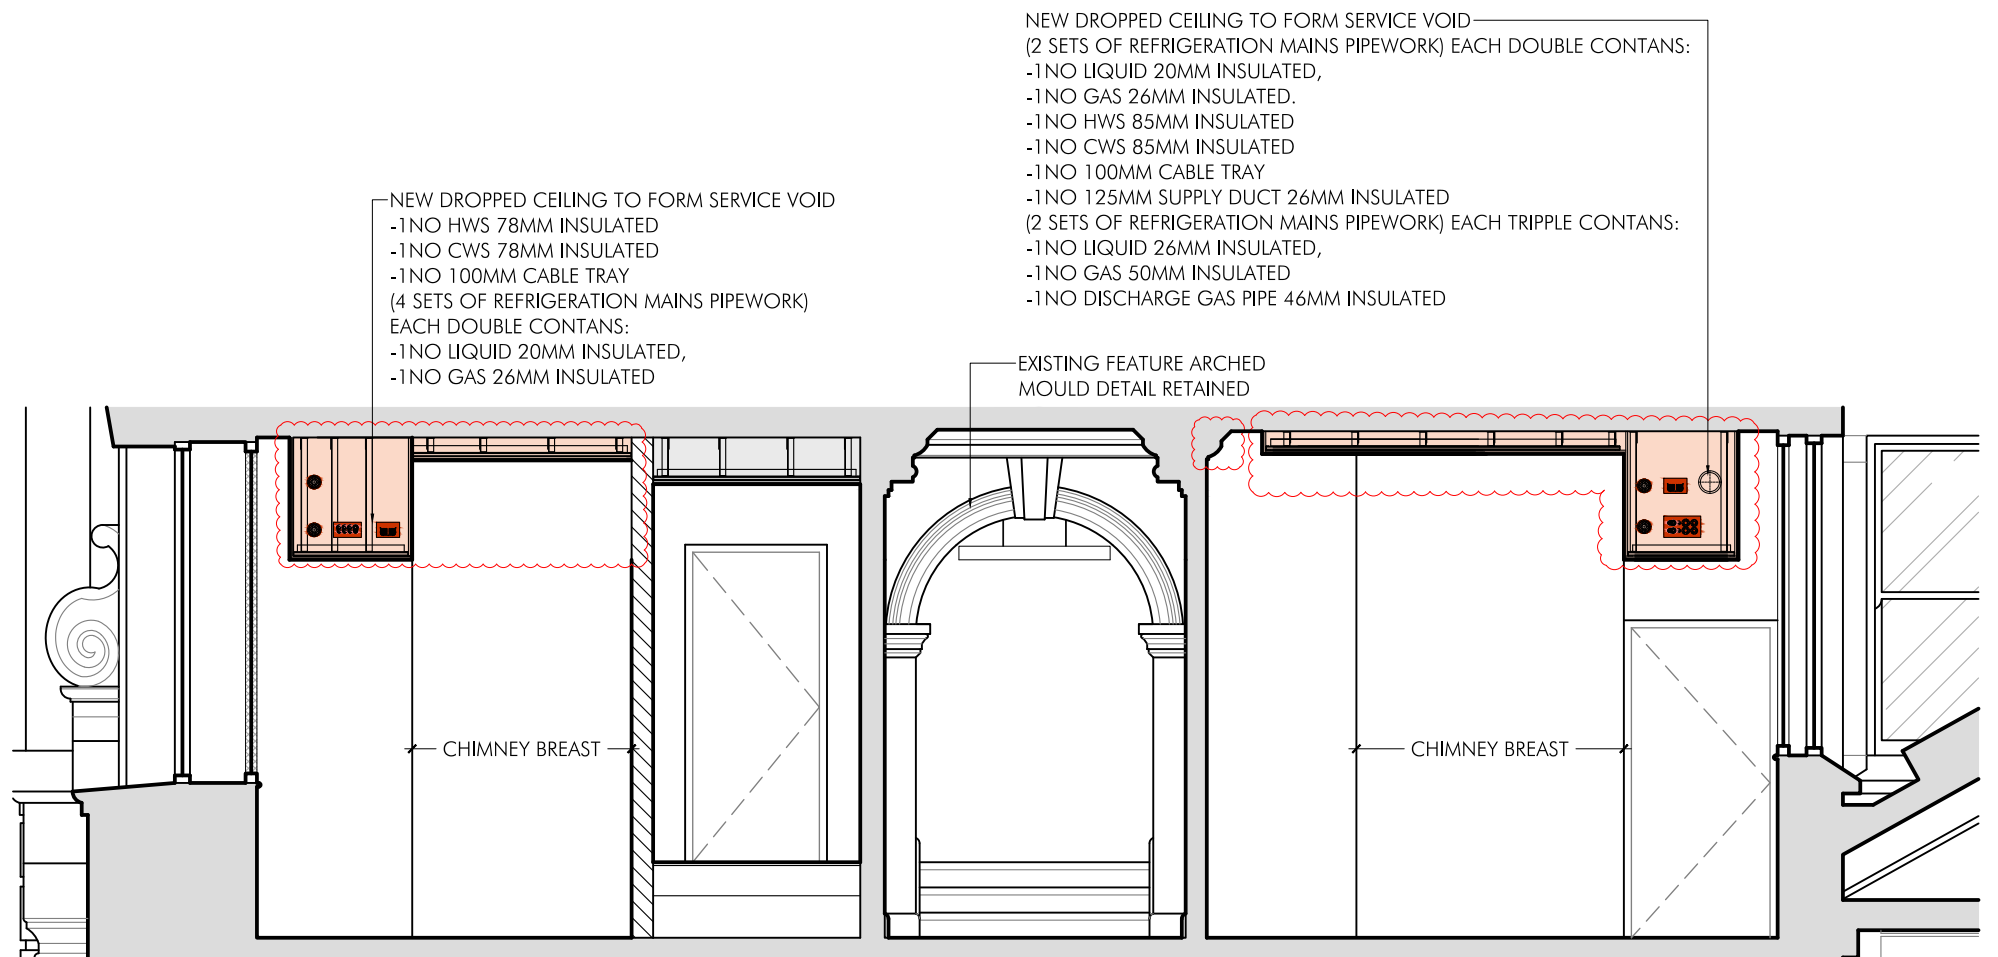


SECTION B-B
SCALE 1:20

201 UA SHOWER ROOM

202 UA ENSUIT


202 UA BEDROOM

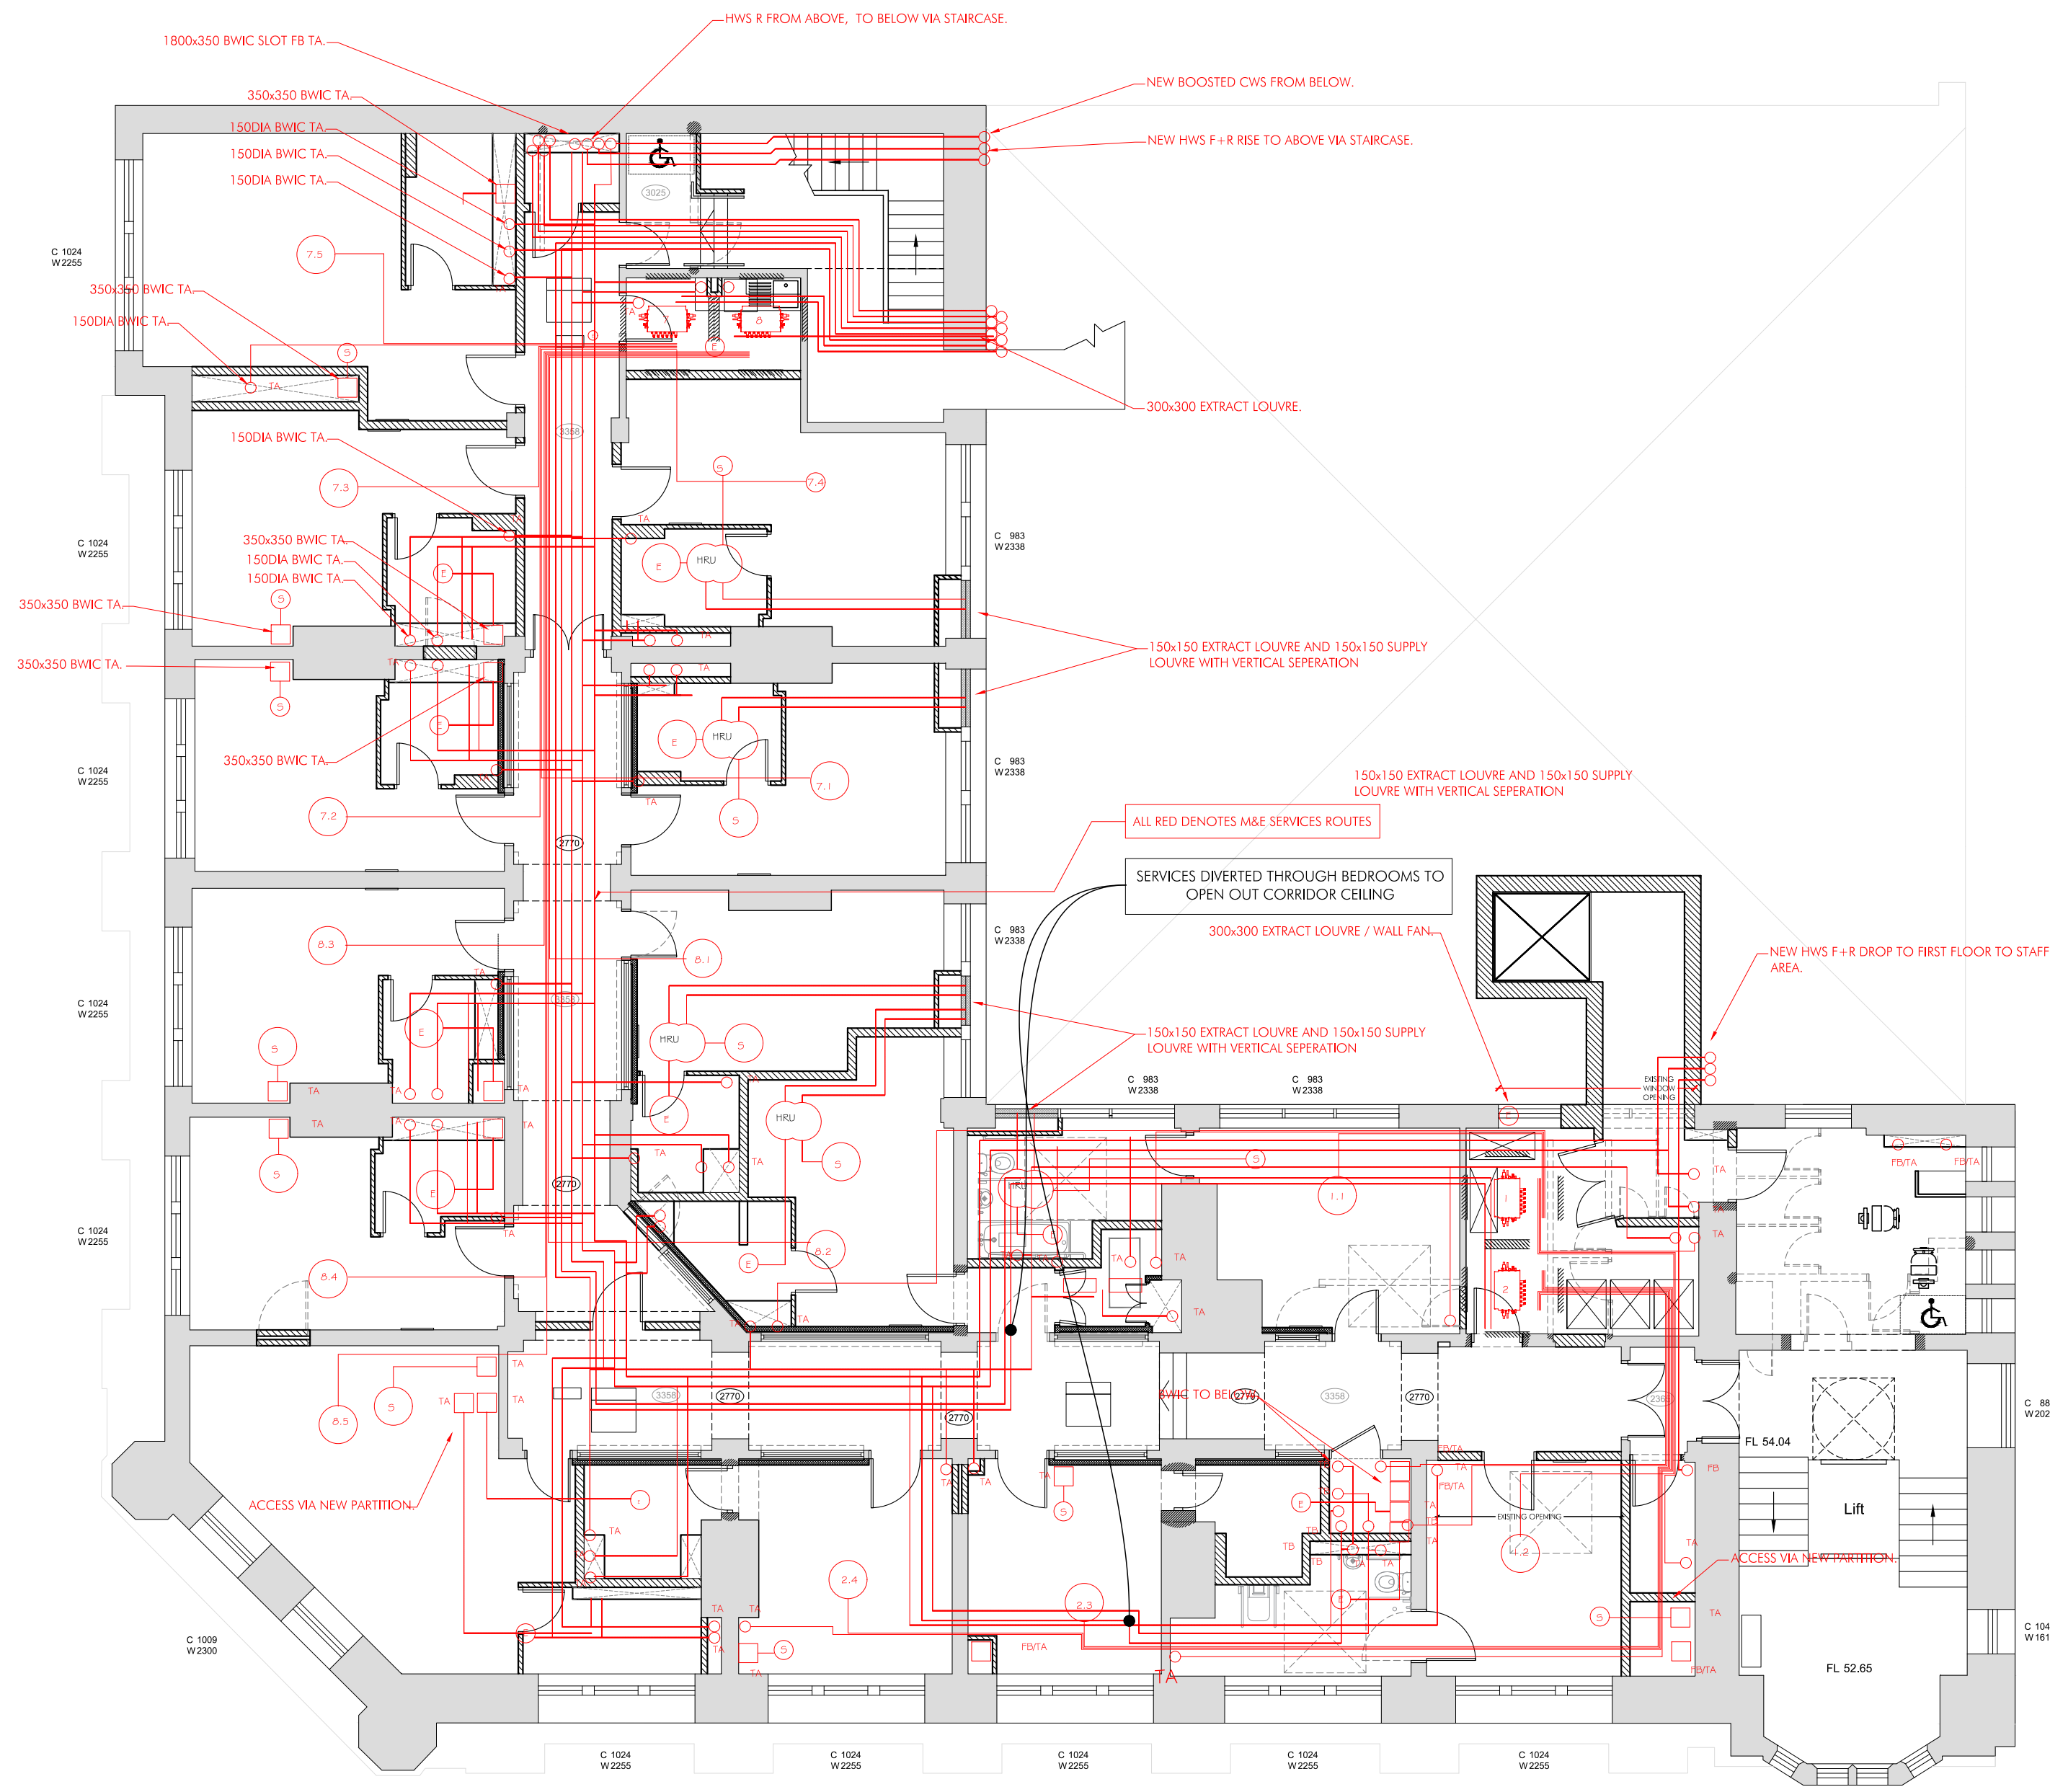


PROPOSED SECOND FLOOR PLAN

M+E ROUTES

SCALE 1:100 @ A1

 

CONCEPT SERVICES:
BOOSTED COLD WATER SERVED FROM BASEMENT ROUTED VIA STAIRWELL RISER WITH MAIN RUN ALONG CORRIDOR DROPS TO FIRST FLOOR AND RISES TO THIRD FLOOR.
HOT WATER FLOW FROM REAR YARD CALORIFIERS VIA STAIRWELL RISER, SERVES FIRST FLOOR DROPS AND RISES TO THIRD FLOOR.
HOT WATER RETURN FROM FIRST FLOOR ROUTED TO REAR YARD.
AIR CONDITIONING REFRIGERANT PIPEWORK FROM REAR YARD CONDENSORS TO SECOND FLOOR CEILING VOID WITH 4No MCU SERVES ALL SECOND FLOOR BEDROOMS, FIRST FLOOR BEDROOMS AND A SINGLE THIRD FLOOR BEDROOM. CONDENSATE CONNECTED WITHIN ROOM TO LOCAL SVP/RWP WITH TRAPPED CONNECTION.
BATHROOM EXTRACT ALONG FRONT FACE TO RISE TO THIRD FLOOR.
BATHROOM EXTRACT ALONG REAR FACE VIA HEAT RECOVERY UNIT (HRU) TO DISCHARGE VIA LOUVRES.
REPLACEMENT SUPPLY AIR VIA HEAT RECOVERY UNIT (HRU) TO DISCHARGE VIA LOUVRES WITH VERTICAL SEPERATION FROM EXTRACT.
FIRE DAMPERS AT FLOOR LEVEL WITH ACCESS THROUGH NEW CONSTRUCTION PARTITIONS AND FLOORS.
ELECTRICAL DISTRIBUTION VIA CEILING VOIDS RISERS TO ABOVE.

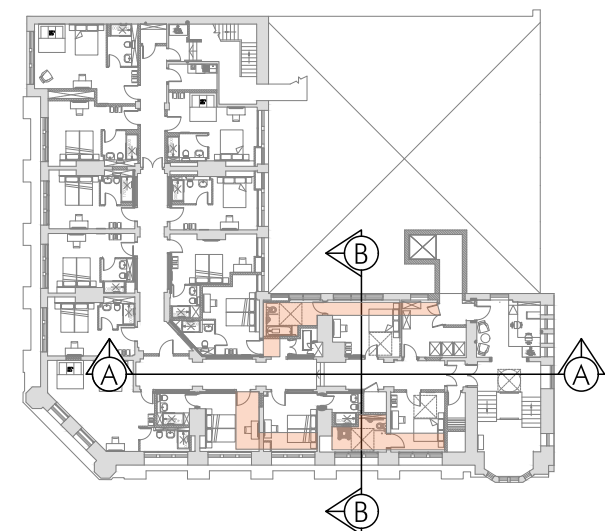

PROPOSED SECOND FLOOR PLAN
SCALE 1:500

SP	REV C: CEILING RAFT TO CORRIDOR LOBBY UPDATED	01.12.23	SP
BN	REV B: DROPPED CEILINGS IN BEDROOMS MINIMISED "BORROWED LIGHT" WINDOWS + EXISTING TILES EXPOSED M+E PLAN ADDED TO SHOW SERVICES ROUTES	JUNE 23	SP
SH	REV A: DWG UPDATED TO CONCUR WITH DWG AP17	JAN 23	
AM	DRAWN	21.07.22	SP
DRAWN	REVISION	DATE	VER

AP
ALLISON PIKE

ARCHITECTS & DESIGNERS

7 Buxton Road West, Disley,
Stockport, Cheshire, SK12 2AE.
Website: www.allisonpike.com

Telephone: 01663 763000
Facsimile: 01663 766772
Email: studio@allisonpike.com

© Allison Pike Partnership Limited.

PROJECT
INNKEPPERS COLLECTION
1-3 YORK STREET
MANCHESTER

TITLE
PROPOSED SECOND FLOOR
ABOVE CEILING M+E SECTIONS

SCALE
1:20 @ A1

JOB No MAB46	DRAWING No AP35	REV C
-----------------	--------------------	----------