


All Dimensions should be checked on site.
Do not scale this drawing for fabrication.
Any drawing errors should be brought to the attention of the architect.
COPYRIGHT DaC Design

REVISIONS:


REV.	DETAILS OF REVISION	DATE
------	---------------------	------



SIDE ELEVATION (EAST)

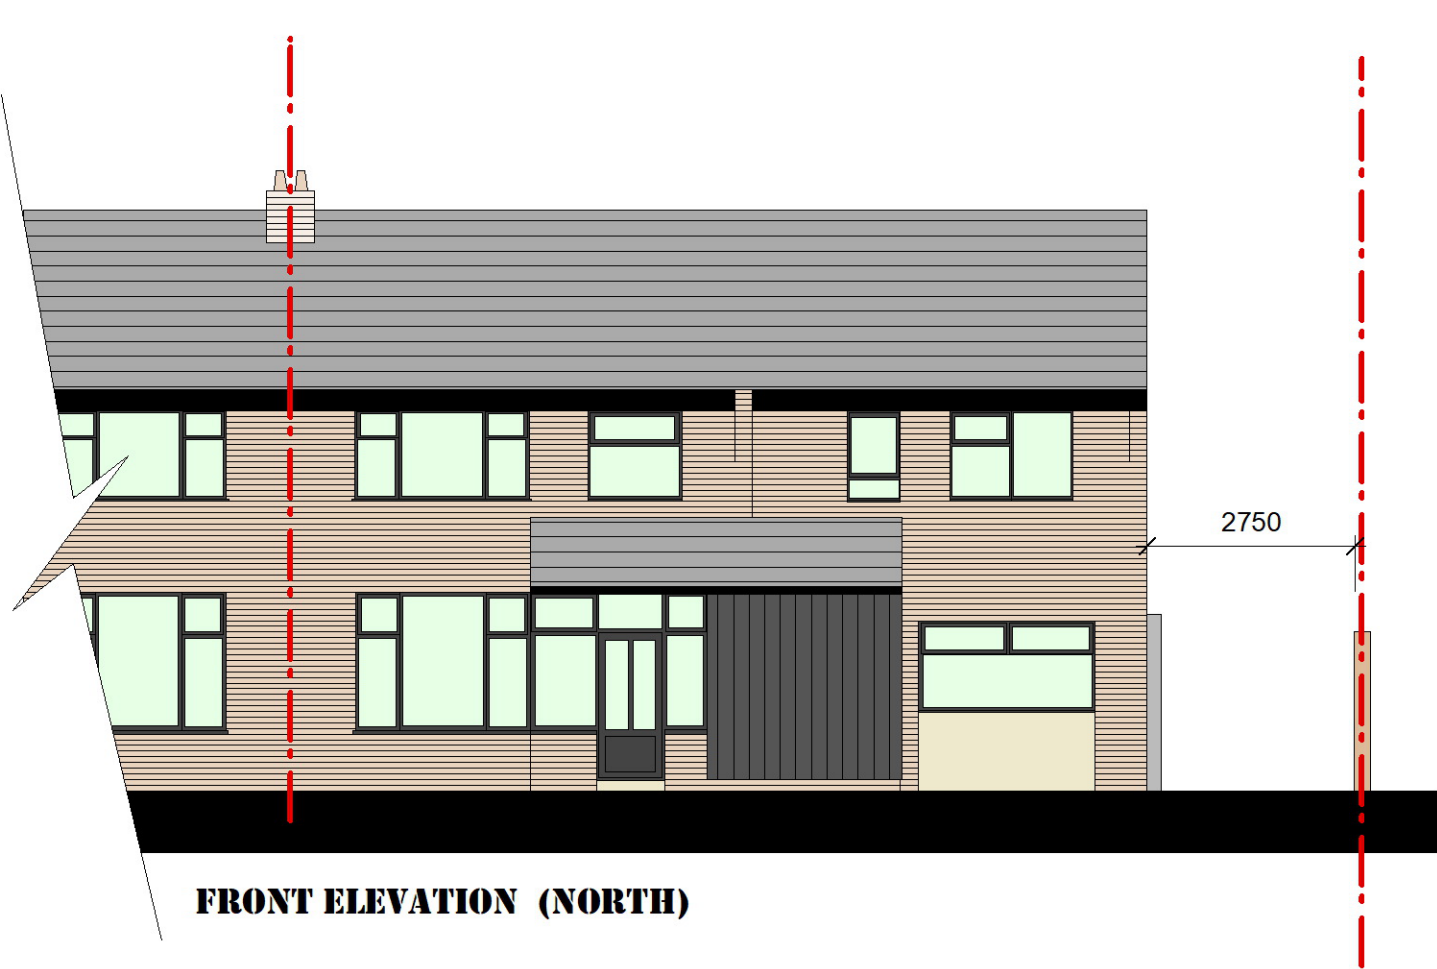

FRONT ELEVATION (NORTH)

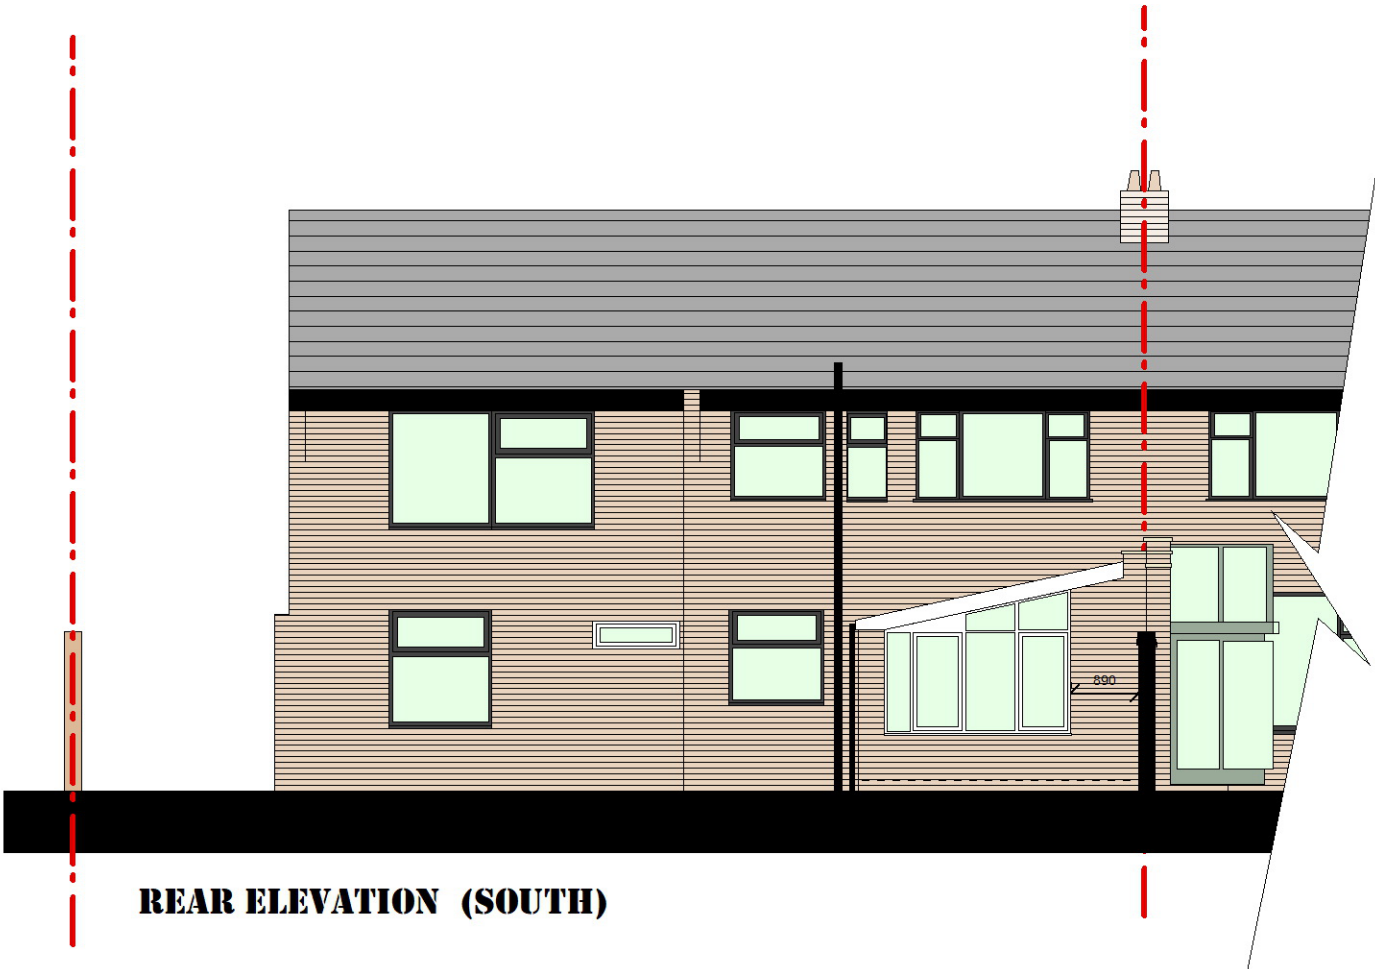

REAR ELEVATION (SOUTH)

0m 2m 4m 5m
SCALE

D@C DESIGN
ARCHITECTURE & PLANNING
0776 452 3545 0161 425 3934

CLIENT: Mr H RAHMAN

SCALE: 1:100 @ A3

DATE: OCT 2023

DRAWING: ELEVATIONS as EXISTING

JOB TITLE: Remodel and Conversion to four flats _ 48 Norman Road, M14 5LE

Rev A : Conversion changed to 4 Flats rather than 2 houses - Oct 23

P04A