



Scale 1:50

0 1 2 3 4 5

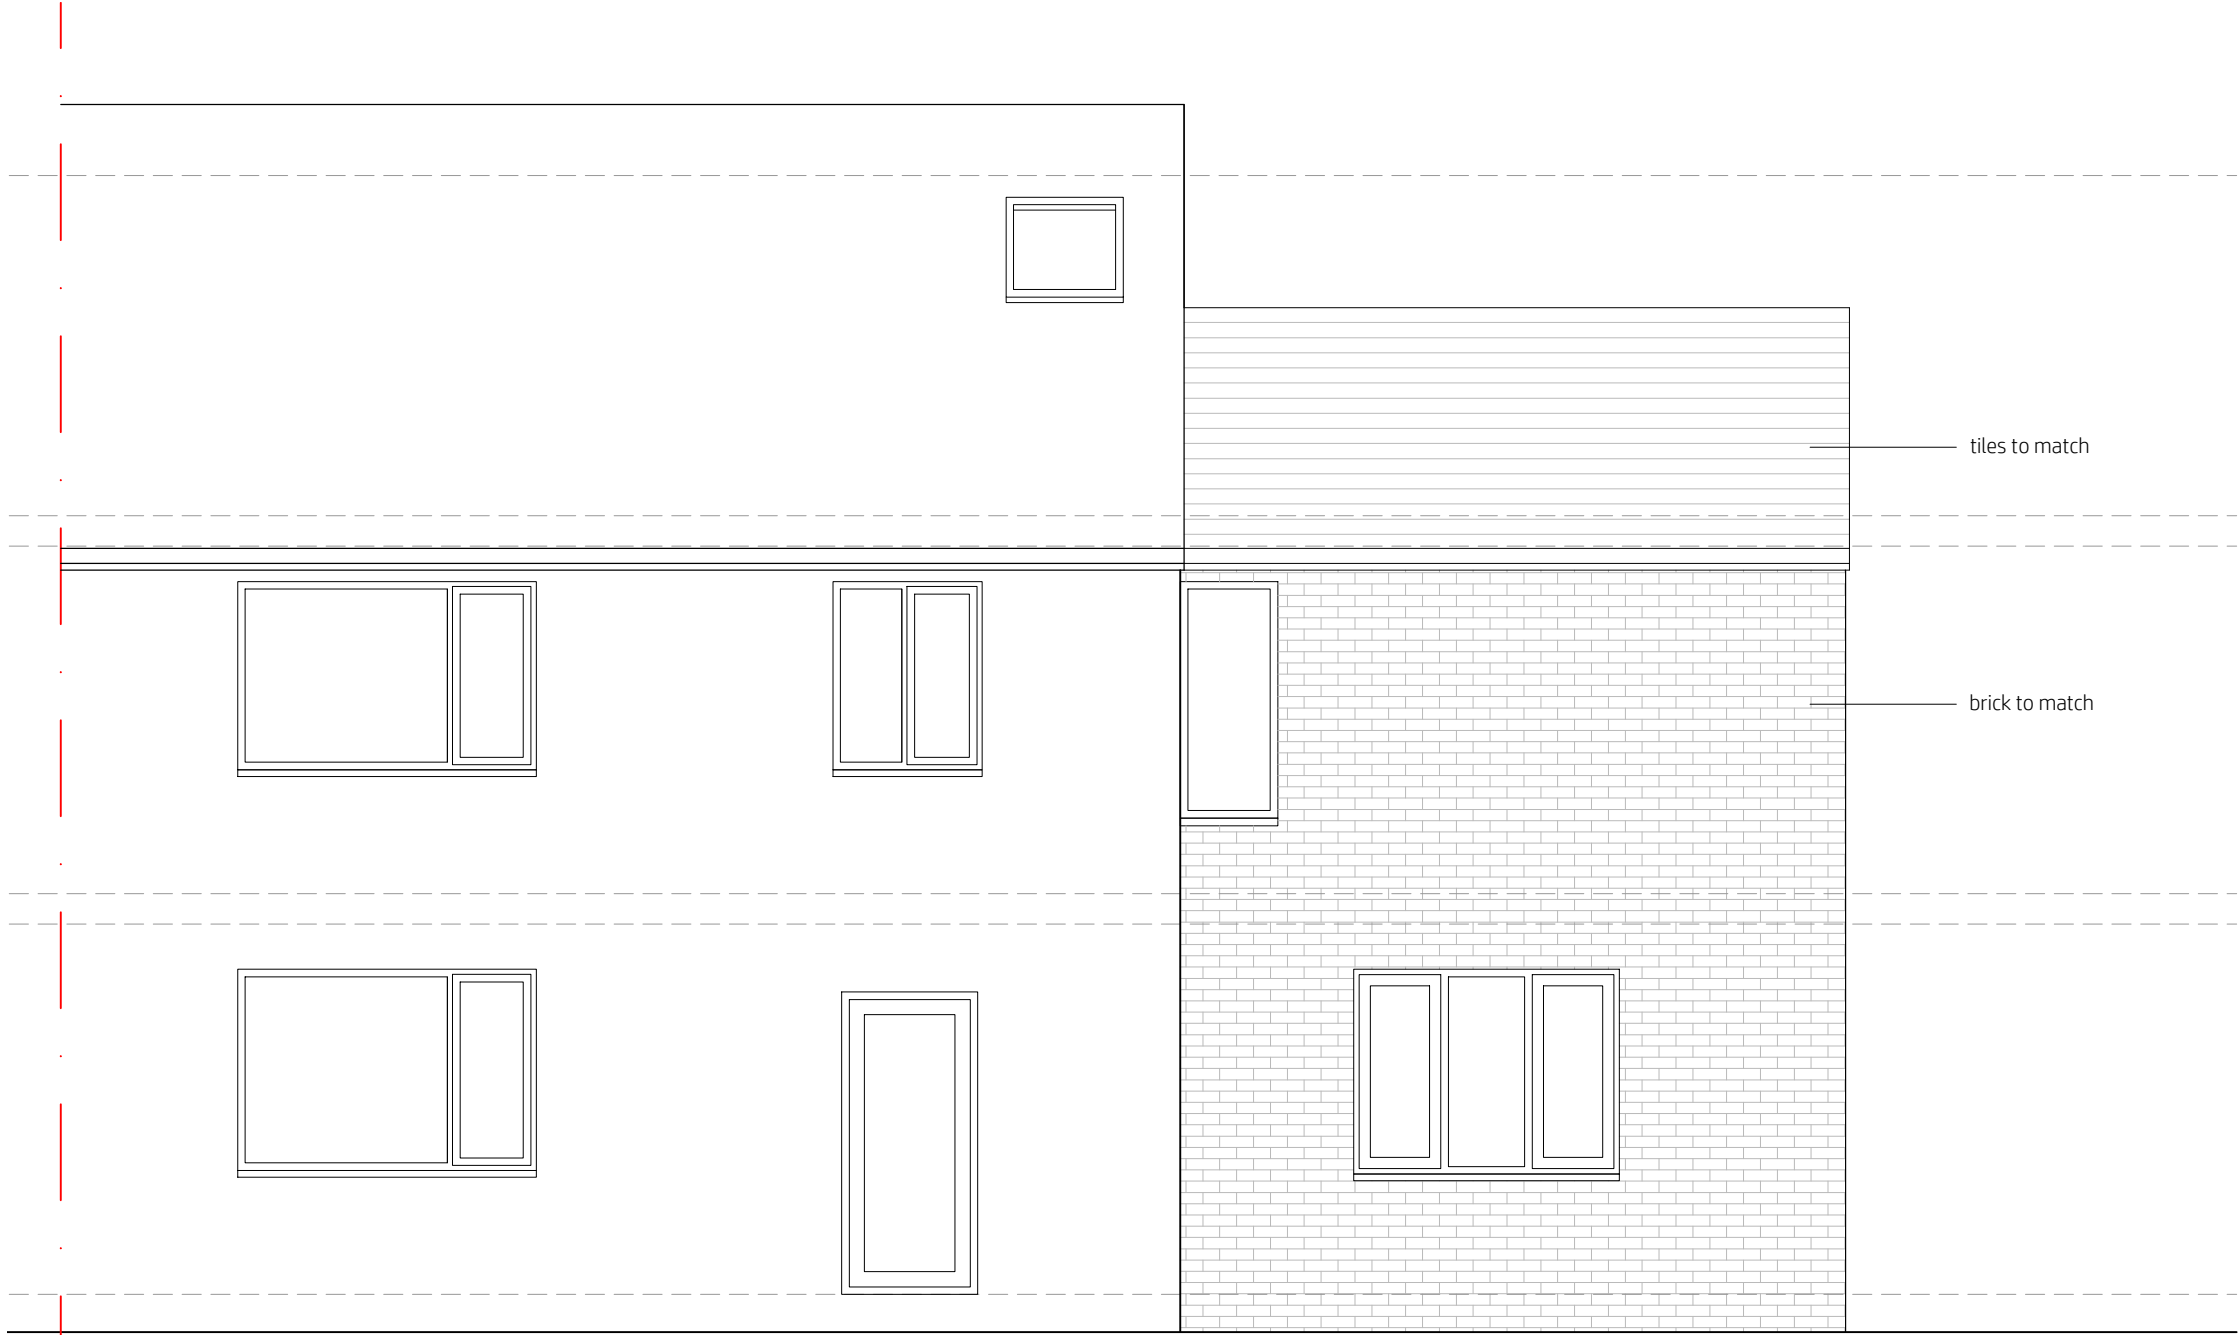


Proposed Front Elevation

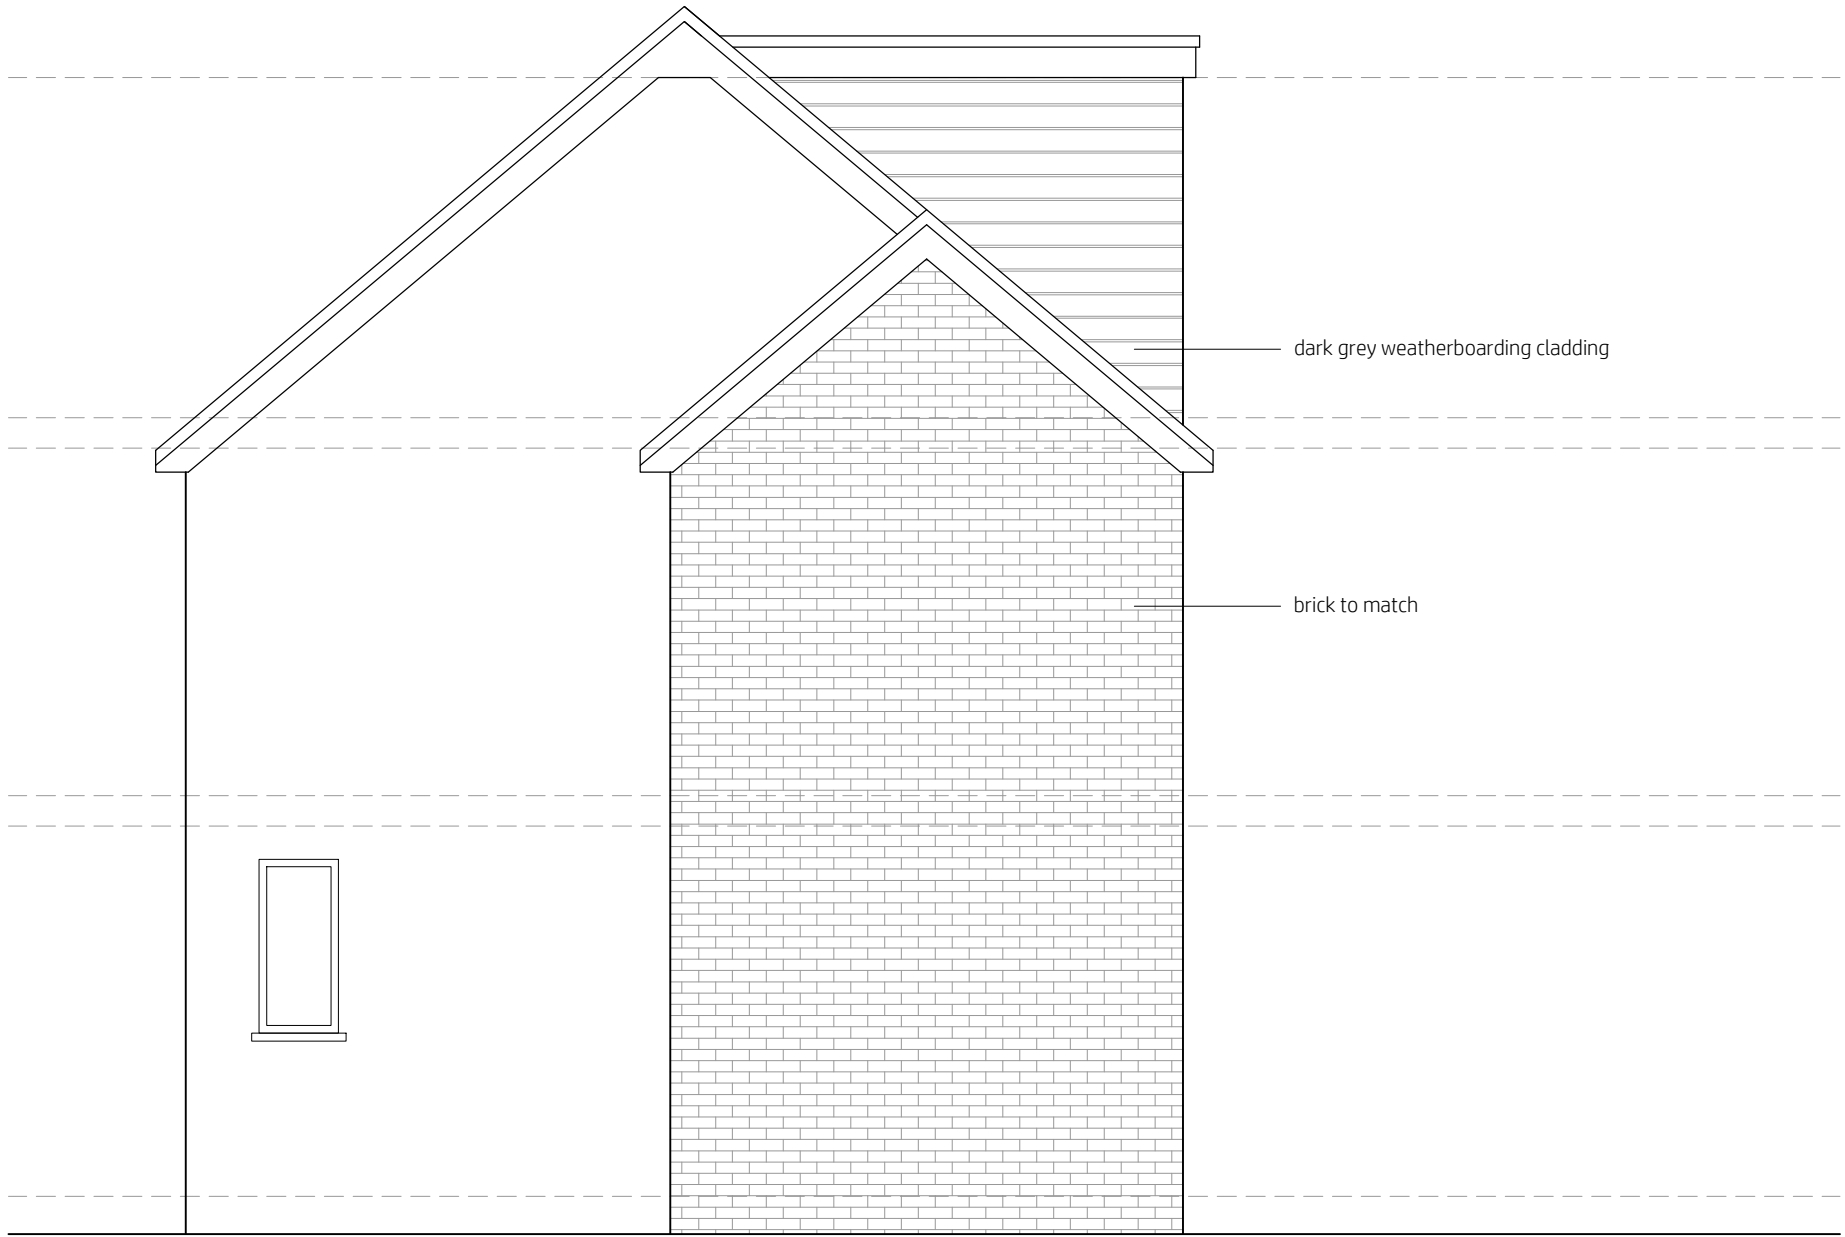

Proposed Side Elevation



Proposed Rear Elevation

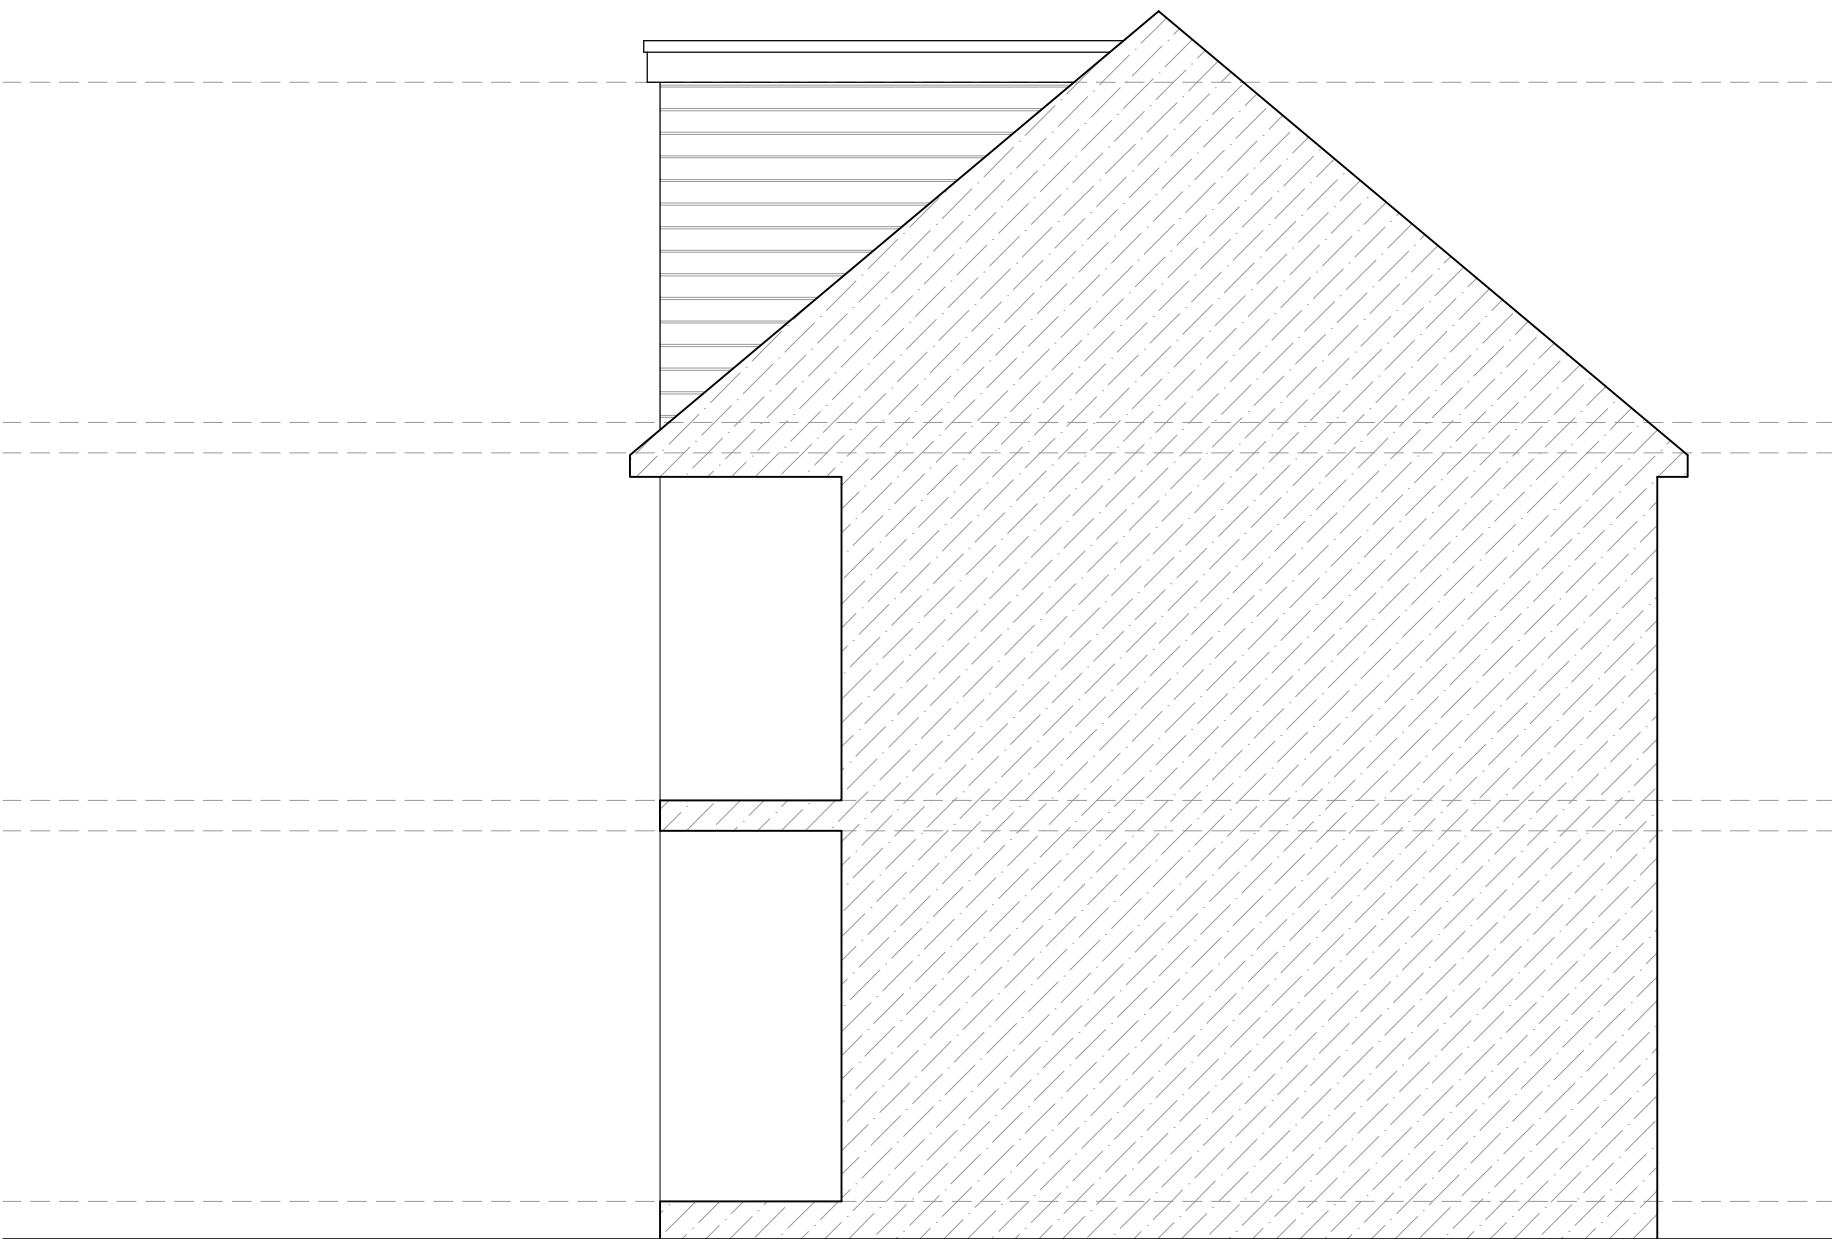

Proposed Side Elevation

project
19 Cadnam Drive
Wythenshawe
M22 5AT

scale
1:50@A1
1:100@A3

drawn by
klh

drawing number
KH847-102

revision	description	date
-	-	31.10.2023
A	updated to flat roof option (for both levels)	07.11.2023
B	updated to side extension option	07.12.2023
C	corrected to match latest plans	08.12.2023
D	material annotations added	08.12.2023

Proposed Elevations

kieranhibbsarchitecture
27 Pioneer Road
Macclesfield
SK11 7ZB

kieranhibbs@gmail.com
Mobile: 07584049322

kieranhibbsarchitecture