

PURPOSE OF ISSUE	PLANING
Do not scale from this drawing. All information should be checked by the contractor site before commencing work. Any discrepancies should be reported to the architect immediately. All rights are reserved and are not transferable. Unauthorized reproduction of this drawing are not permitted.	

AFR
STUDIO

173-A Dickenson Road, Longsight
Manchester, M13 0YN


PROJECT:

28 CARDINAL STREET,
MANCHESTER, M8 0PS, UK


DRAWING TITLE:

PROPOSED BUILDING PLANS


DRG. NO : DR-05	CHECKED BY: AMJAD S TAHIR
DRG. SCALE: 1:100@A3	DATE: 24-08-2023

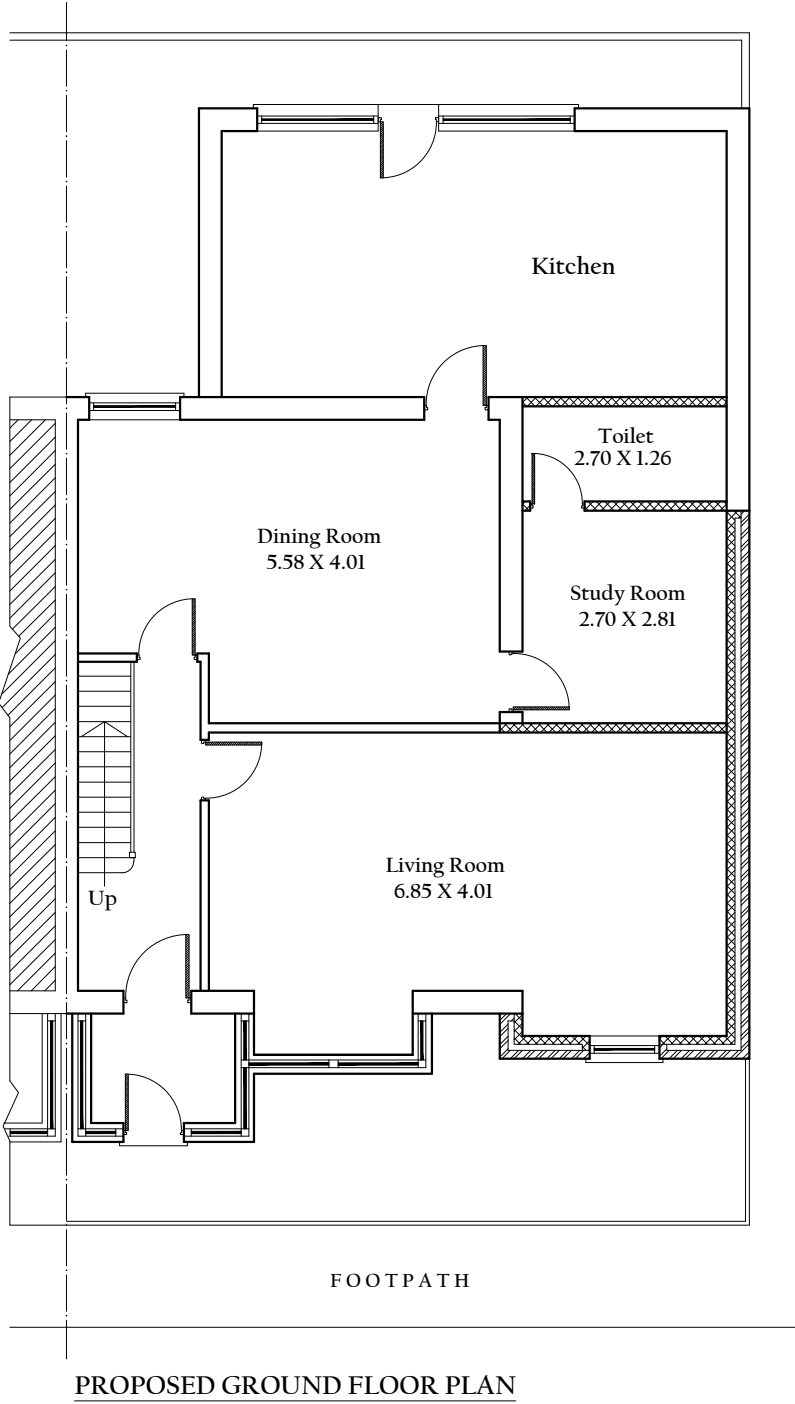

PROPOSED GROUND FLOOR PLAN

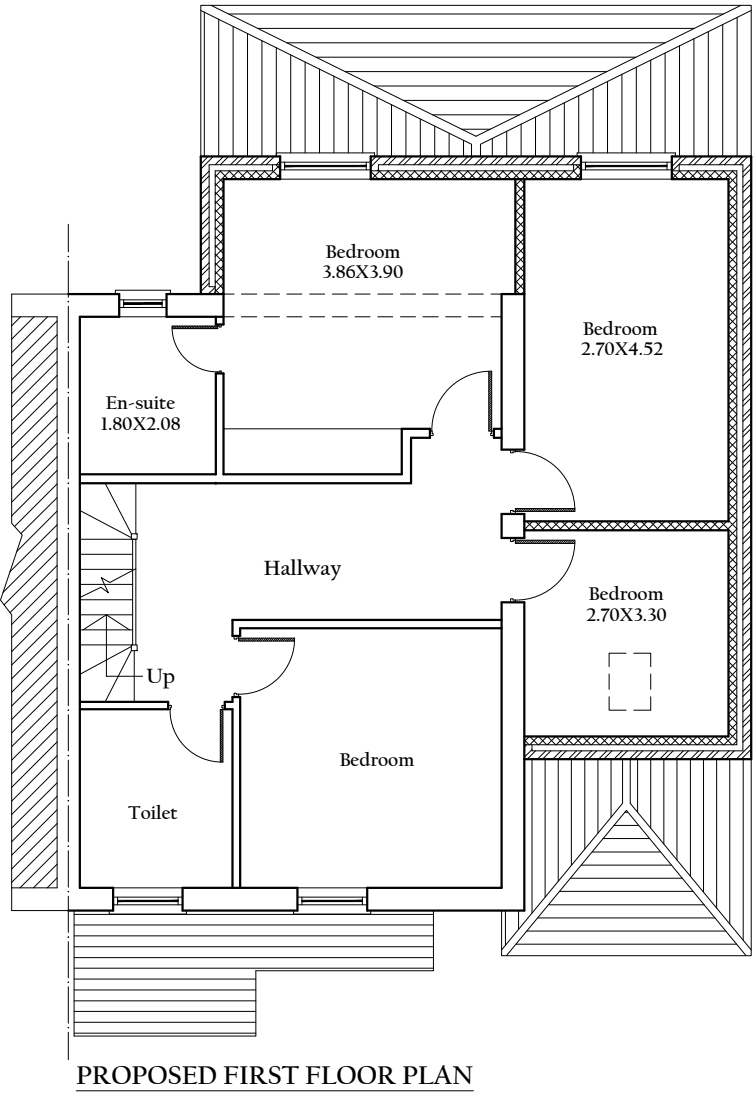

PROPOSED FIRST FLOOR PLAN

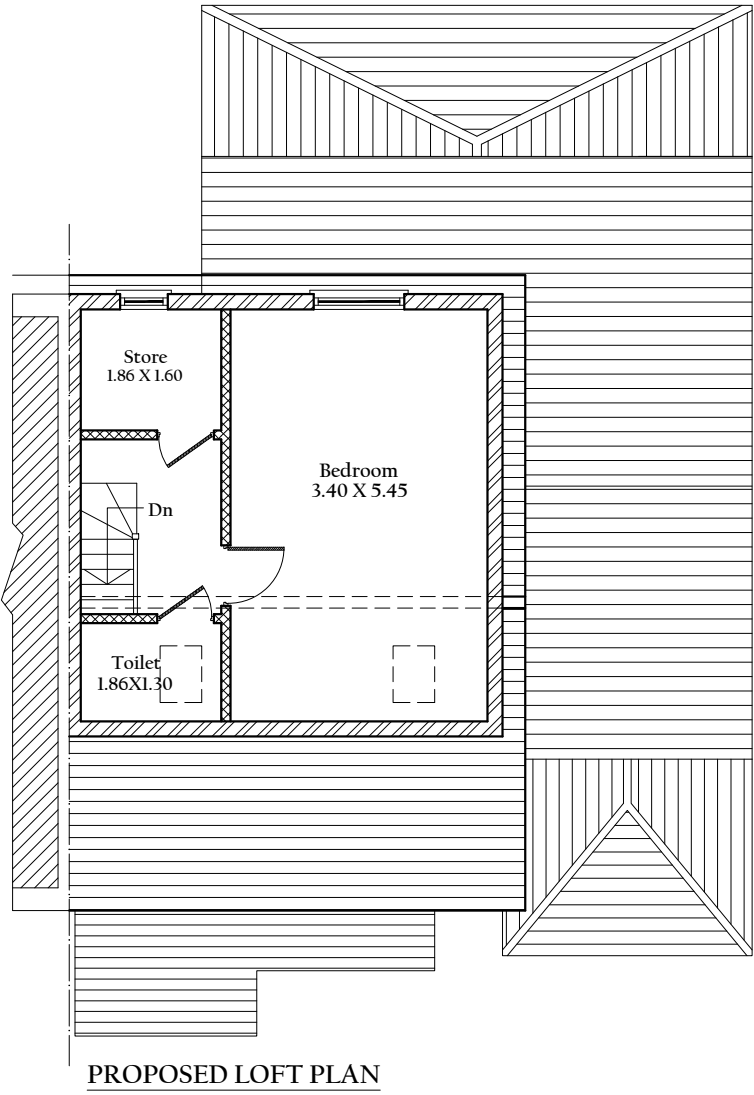

PROPOSED LOFT PLAN

SCALE 1:100

