



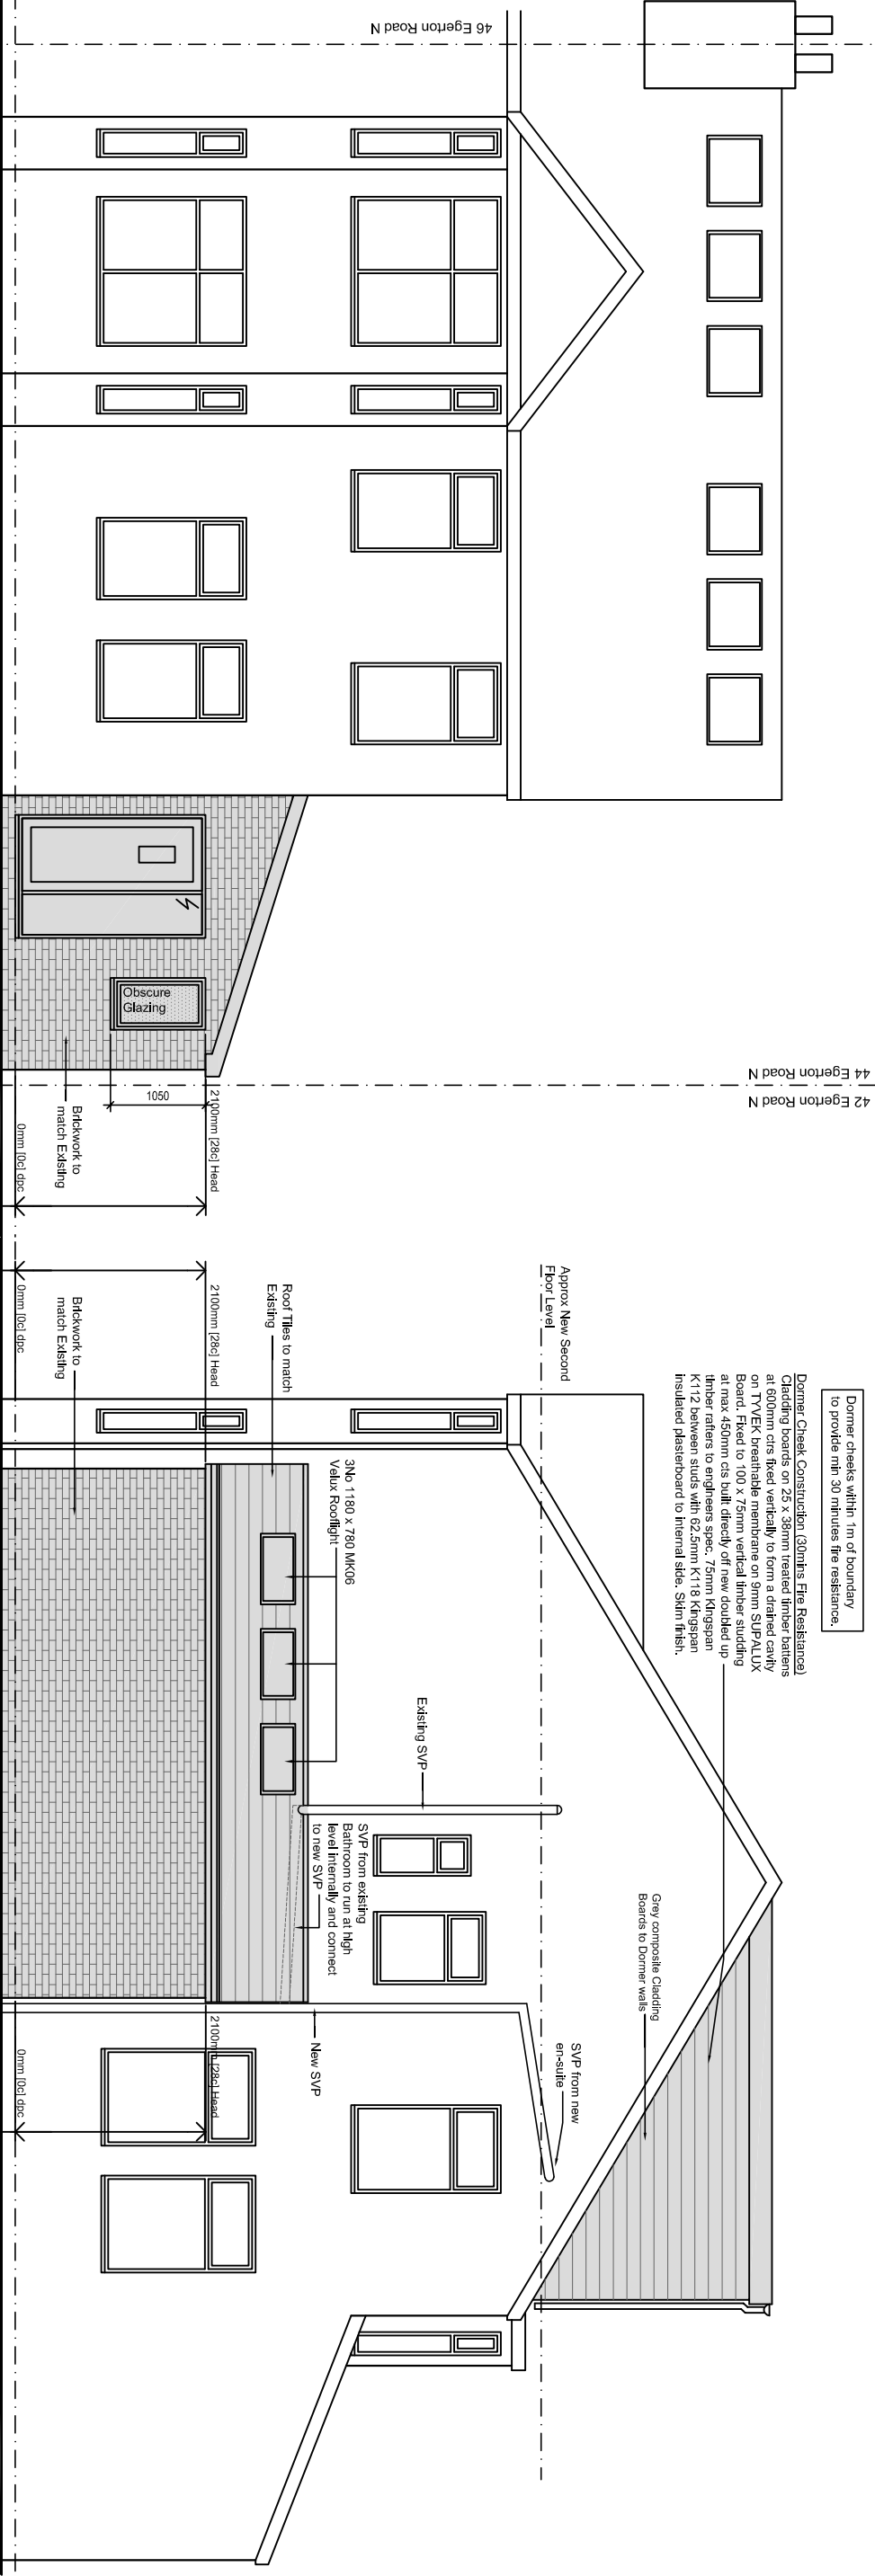

Front Elevation

Side Elevation

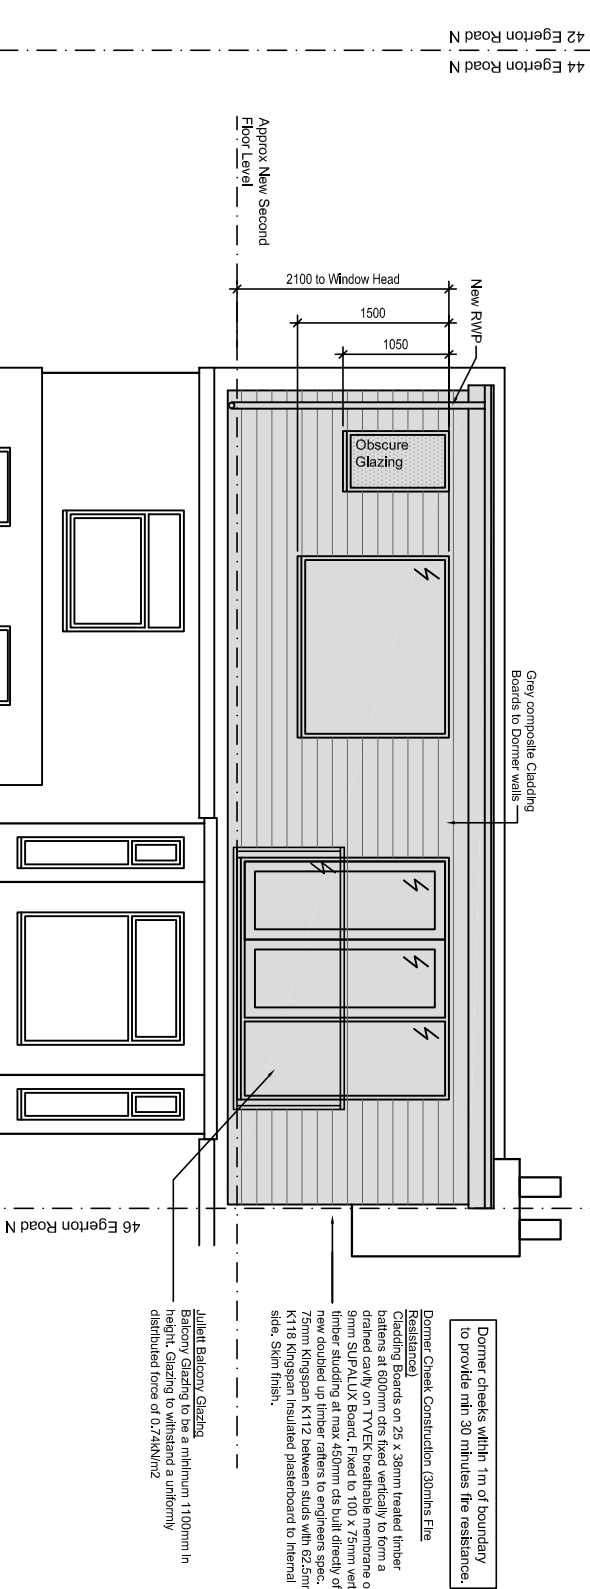

Rear Elevation

B	Amended to clients spec	08.11.23
A	Issued for Building Regs Approval	17.05.23
revision suffix	Revision details	Date

PlanXtend

Job
44 Egerton Road N
Chorlton-cum-Hardy
Manchester
M21 0SQ

Title
Elevations

date	scale	drawn
May 23	1:75 @ A3	
DWG Number	ERN-08	rev B

