


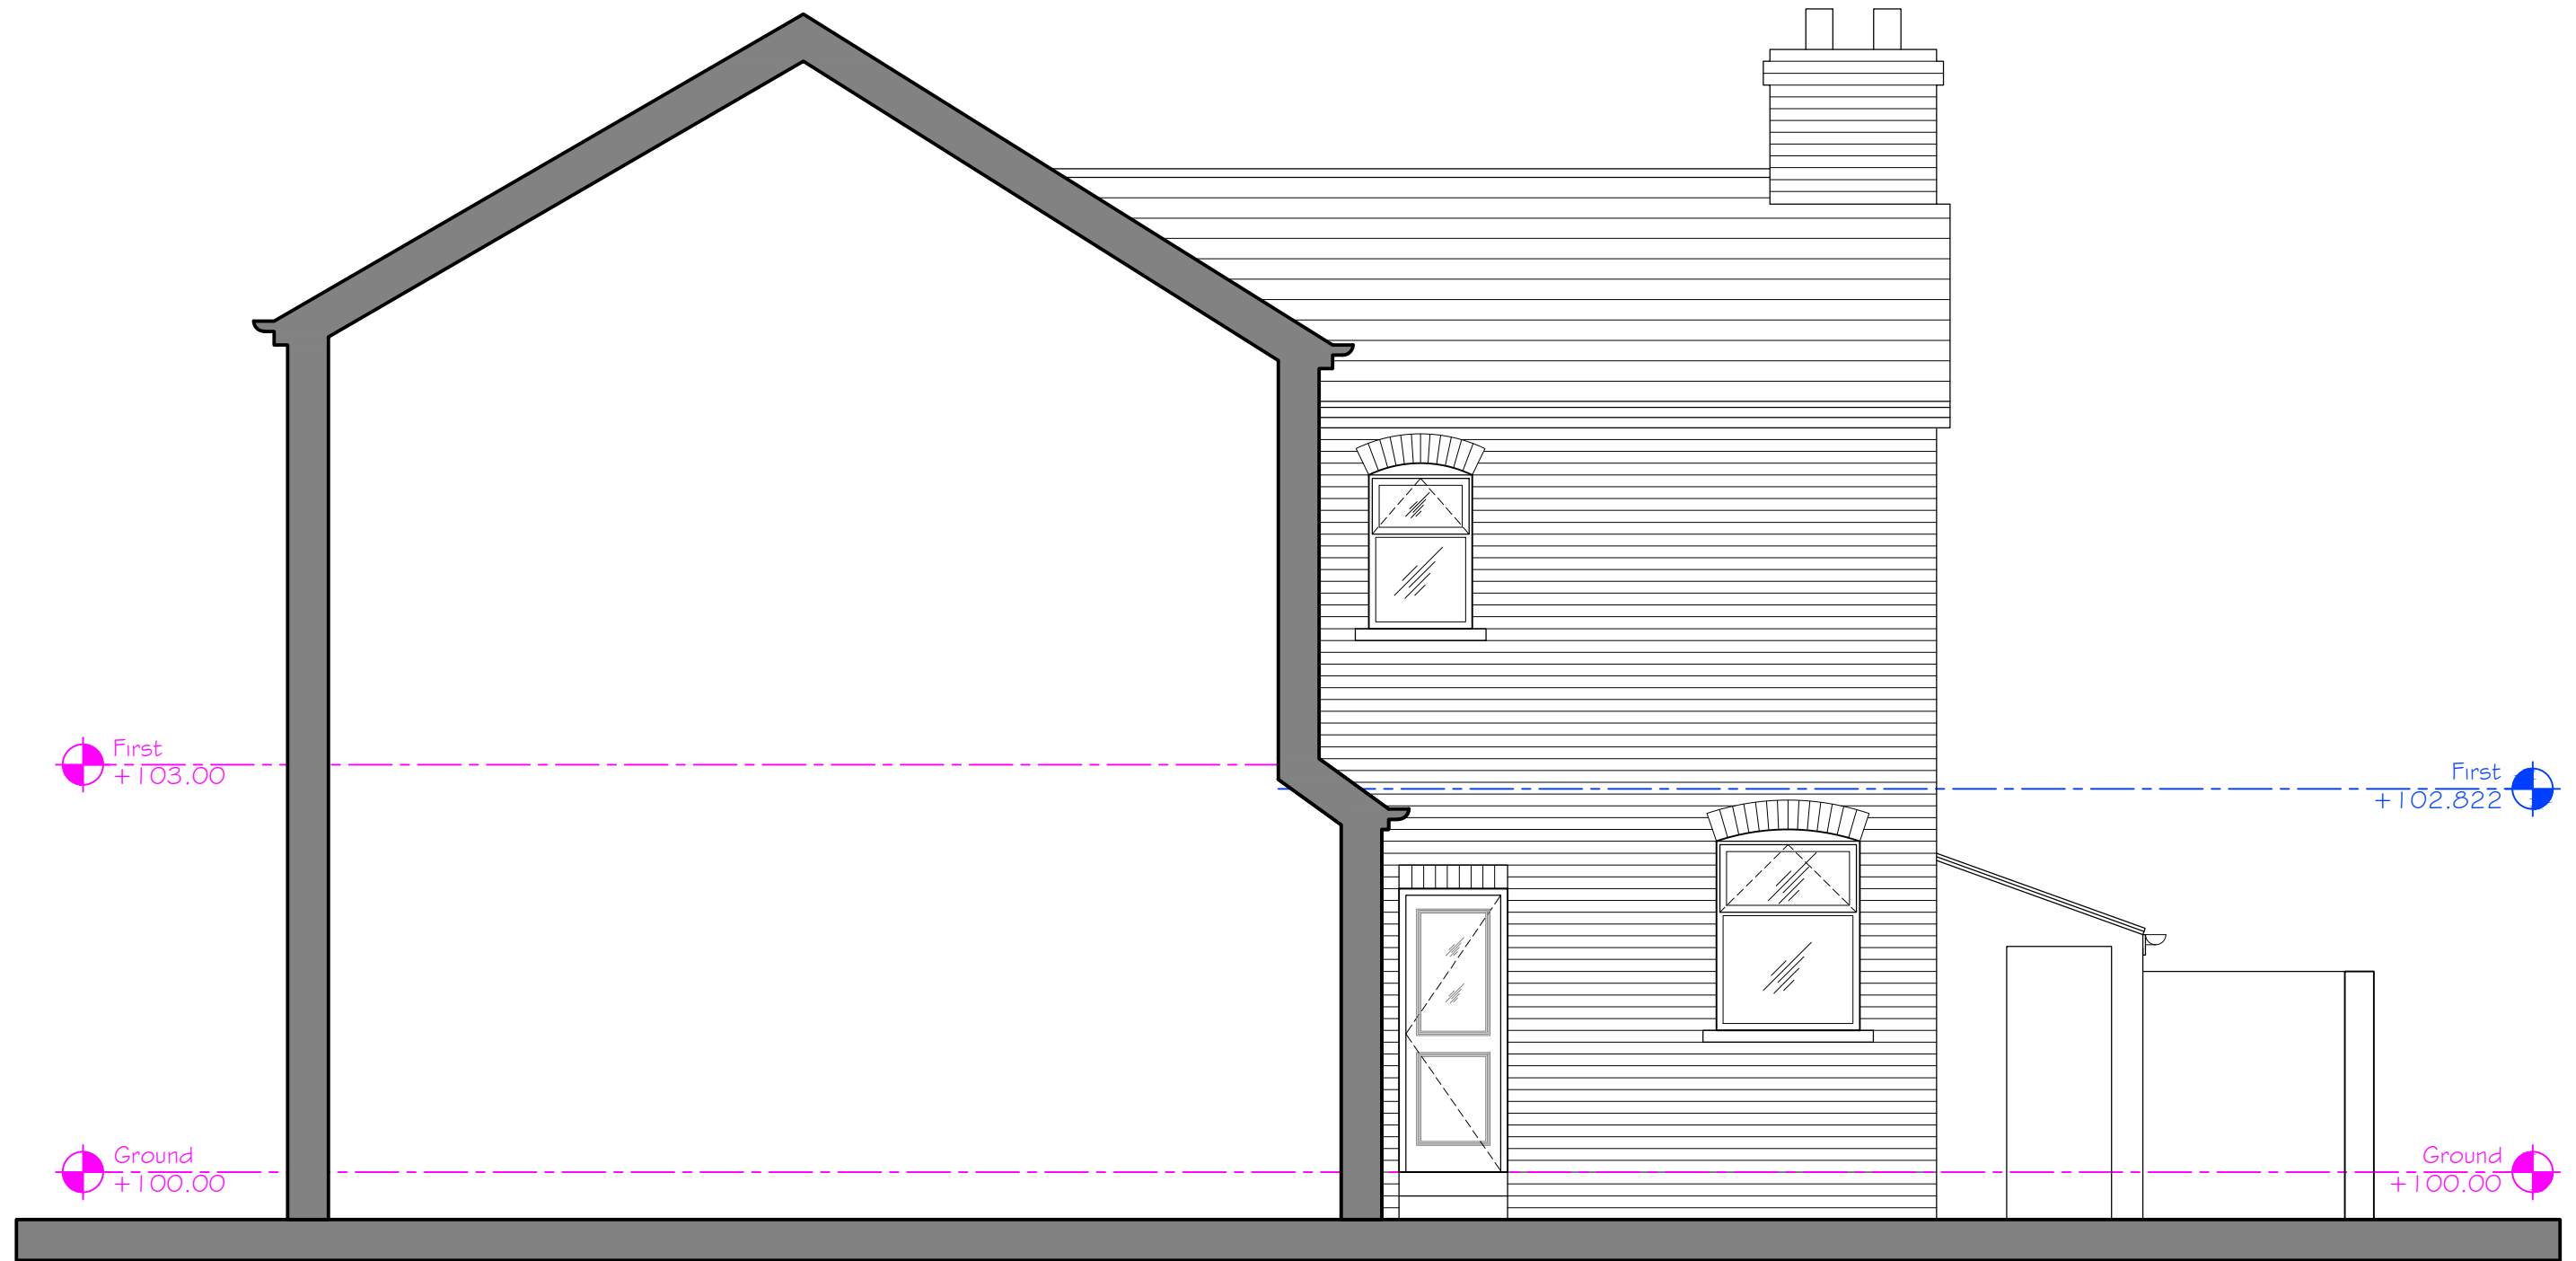

West

PLANNING



47A Park Lane Poynton Stockport Cheshire SK12 1RD
Tel: 01625 403 516 Fax: 01625 403 516
E-mail: info@pzi-architects.co.uk

Drawing No:
KRG57-69-PL-108

Rev:
-

Drawn By:
D.J.J.

Checked:
J.Albutt

Drawing Title:
EXISTING
WEST ELEVATION

Scale:
1:50@A3

Date:
11.09.2023

Revision	Description	Init.	Date