
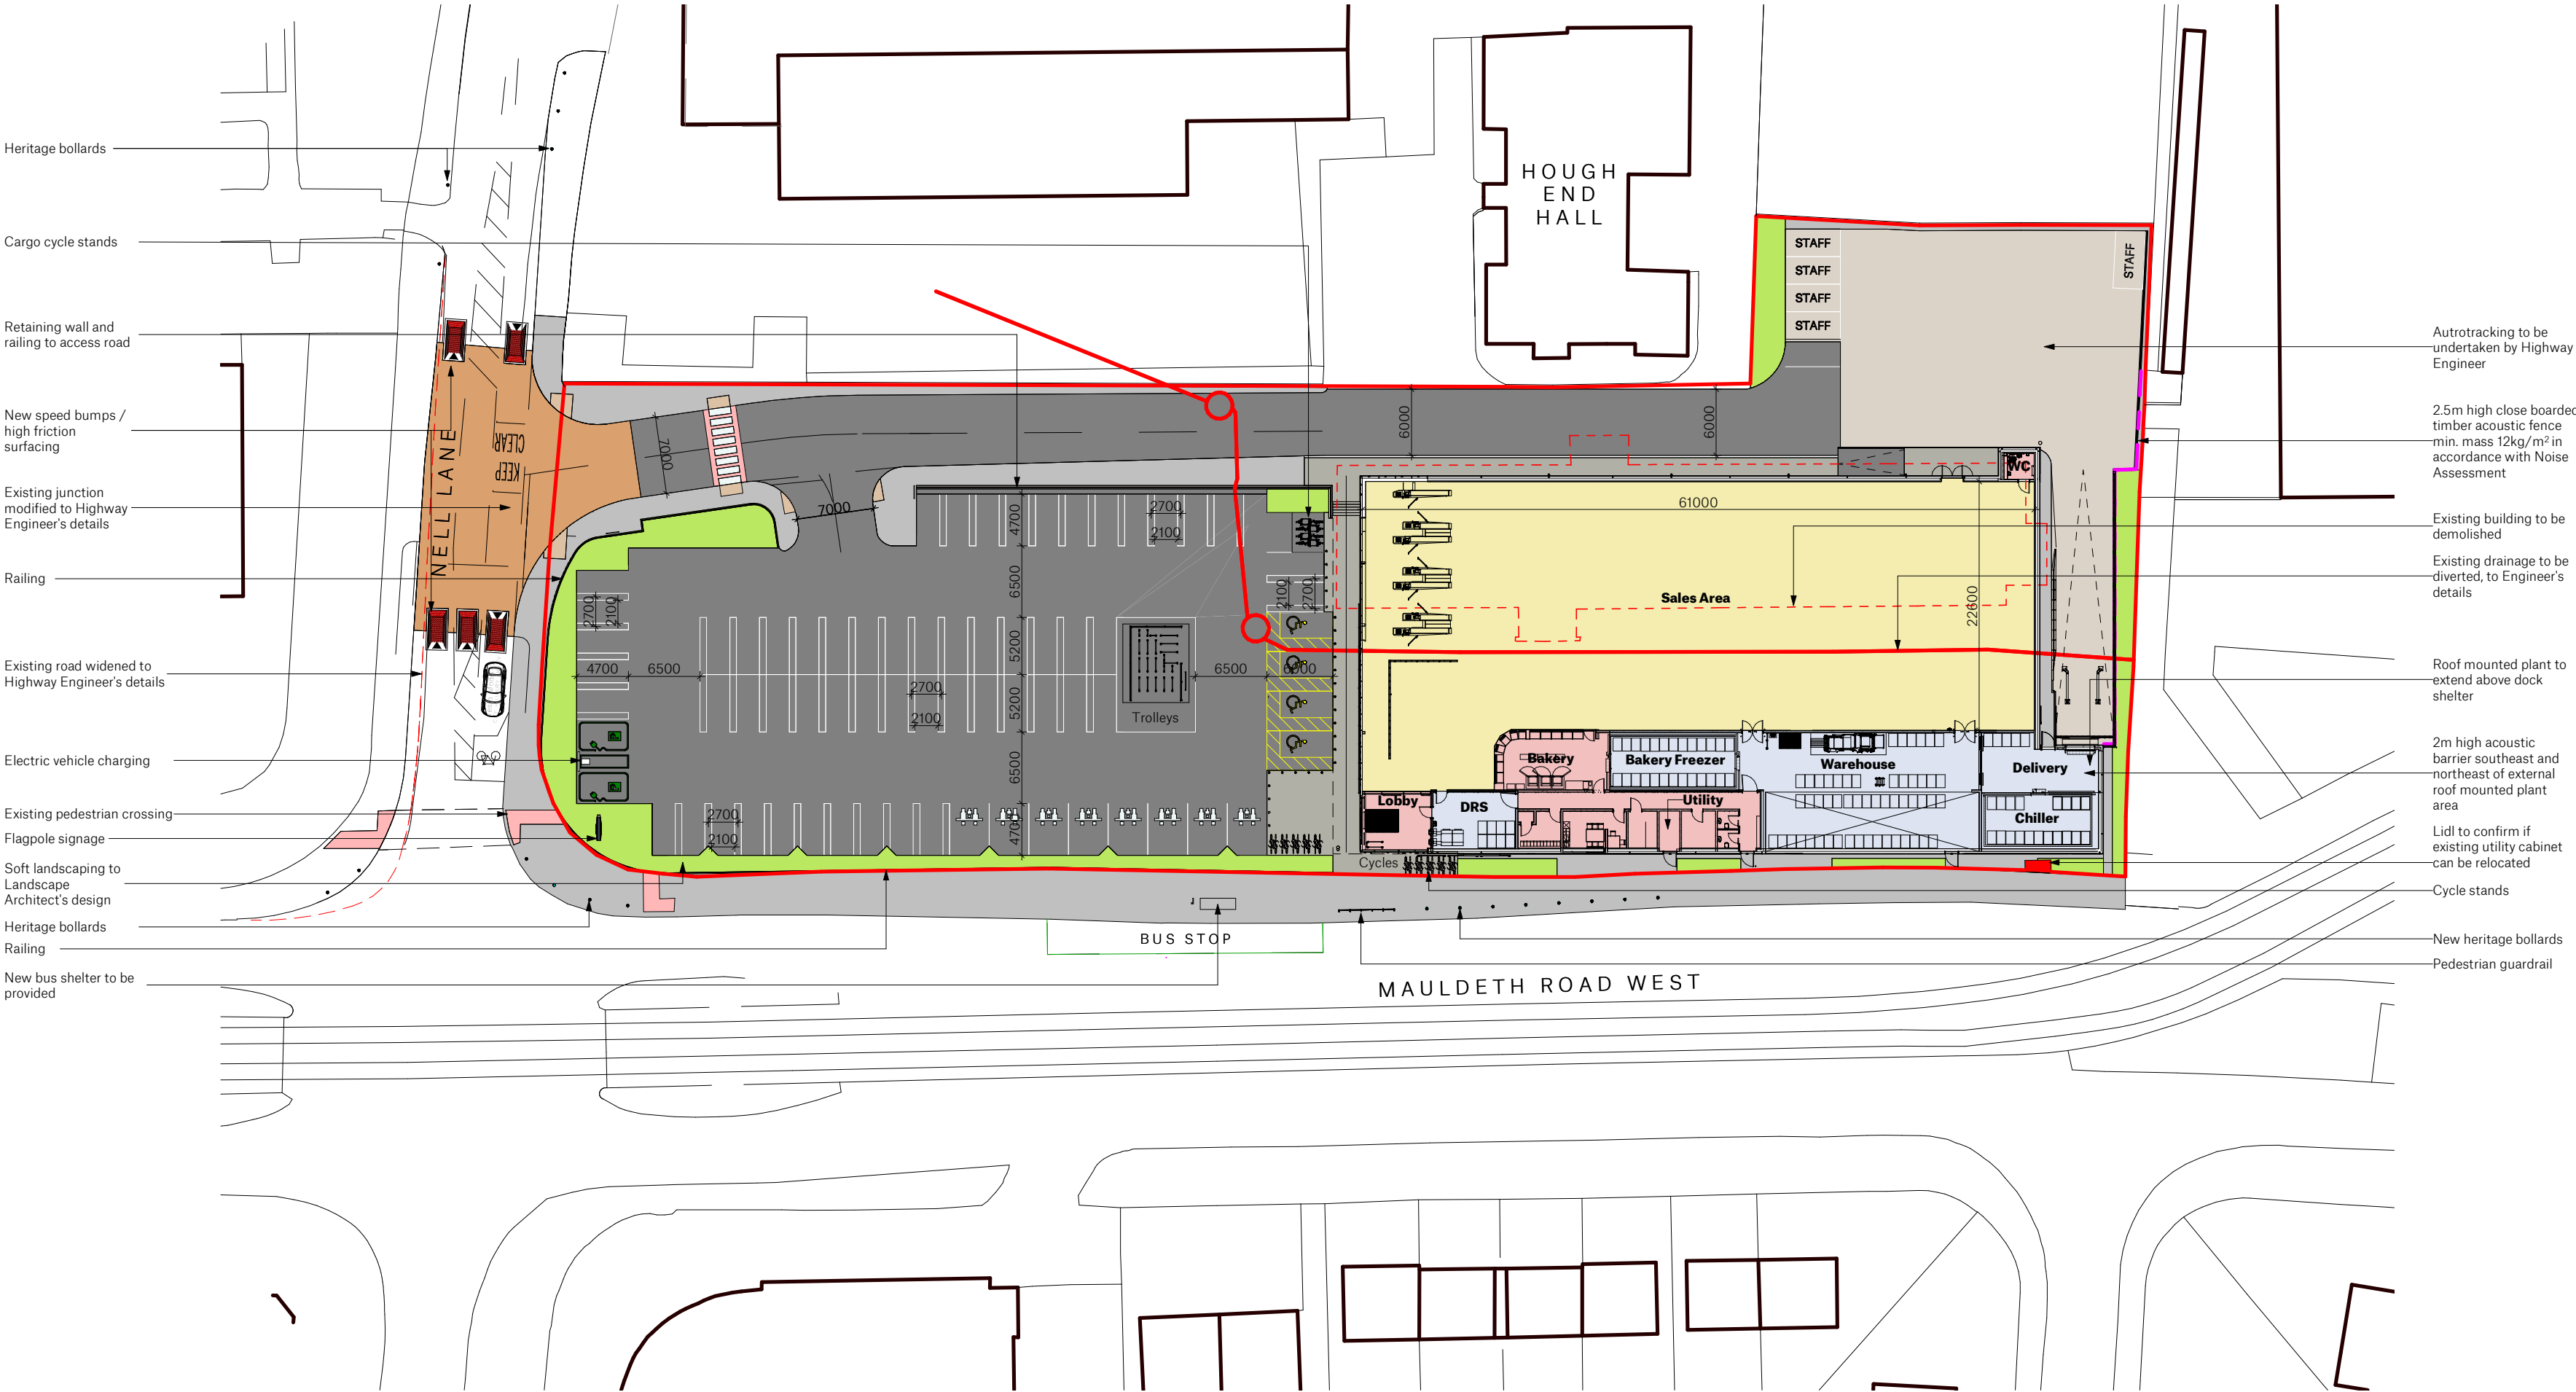


OVERALL

<div></div> SITE AREA (Approx.):	6866 m²
BUILDING AREAS	
<div></div> Sales Area	1444 m²
<div></div> Warehouse Area	435 m²
<div></div> Ancillary Area	212 m²
GROSS INTERNAL AREA (TOTAL)	2092 m²
PARKING	
Disabled	4
Electric Vehicle Charging	2
Parent & Child	8
Staff	5
Standard	57
TOTAL	76
Short Stay Bicycles	20
Cargo Cycle	4

<div></div> Tarmac (Vehicles)	<div></div> Tarmac (Pedestrians)
<div></div> Conservation paving	<div></div> Concrete cast in-situ
<div></div> Soft landscaping	<div></div> Tactile paving
<div></div> Friction surfacing	

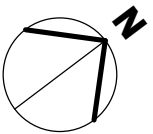

Store Specification

Bespoke Type 13

Drawing Purpose

FEASIBILITY

This drawing has been prepared for the sole purpose of forming part of a feasibility study, and should not be used for any other purpose.



SPACE

Spaceworks, Benton Park Road, Newcastle upon Tyne, NE7 7LX
T: +44 (0)844 800 6660
www.spacearchitects.co.uk

Project Lowry House - Mauldeth Road West				
Drawing Title Proposed Site Plan - Option 2				
Project No. 08474	Drawing No. XX-XX-DR-A-91004	Status S3	Rev. P11	Scale at A2 1:500
File Reference: 08474-SPACE-XX-XX-DR-A-91004-S3-P11				