




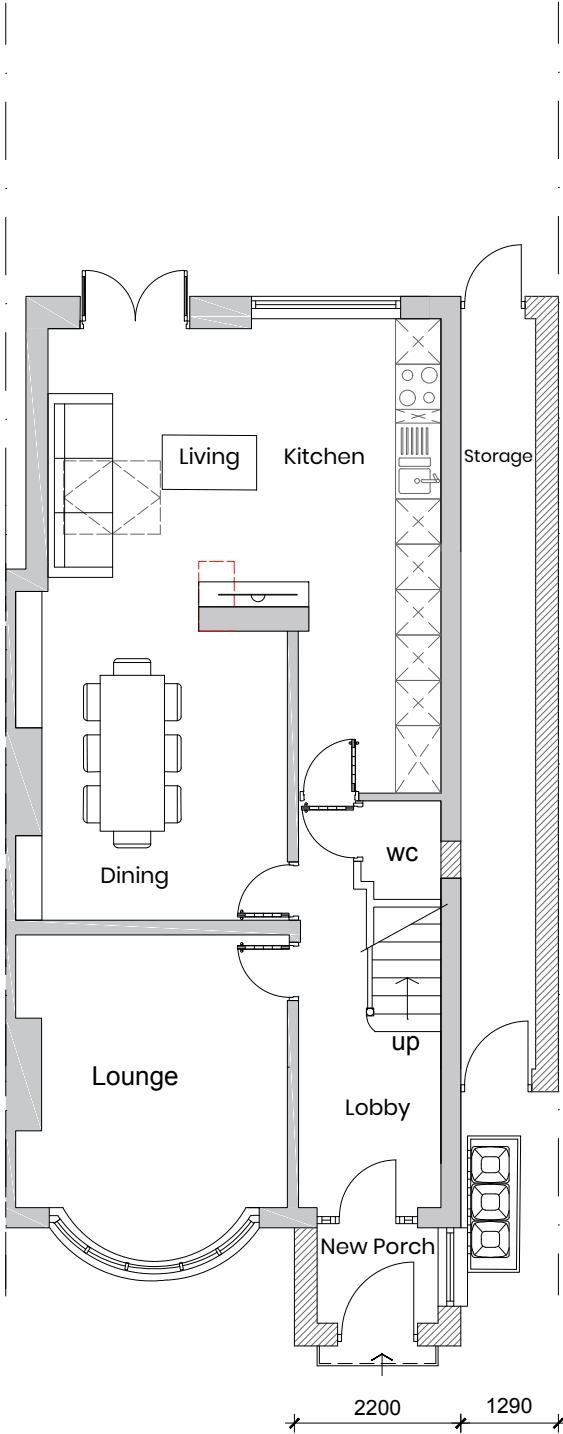


GA Proposed Ground Floor Plan
Scale 1:100 @ A3

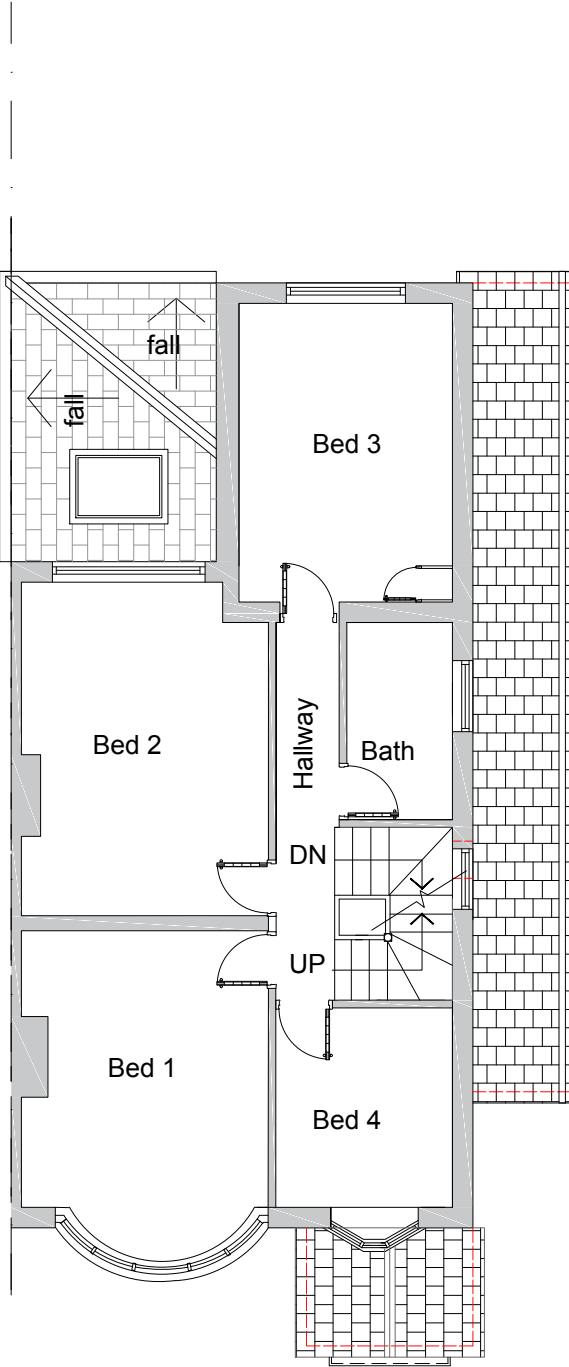



GA Proposed First Floor Plan
Scale 1:100 @ A3

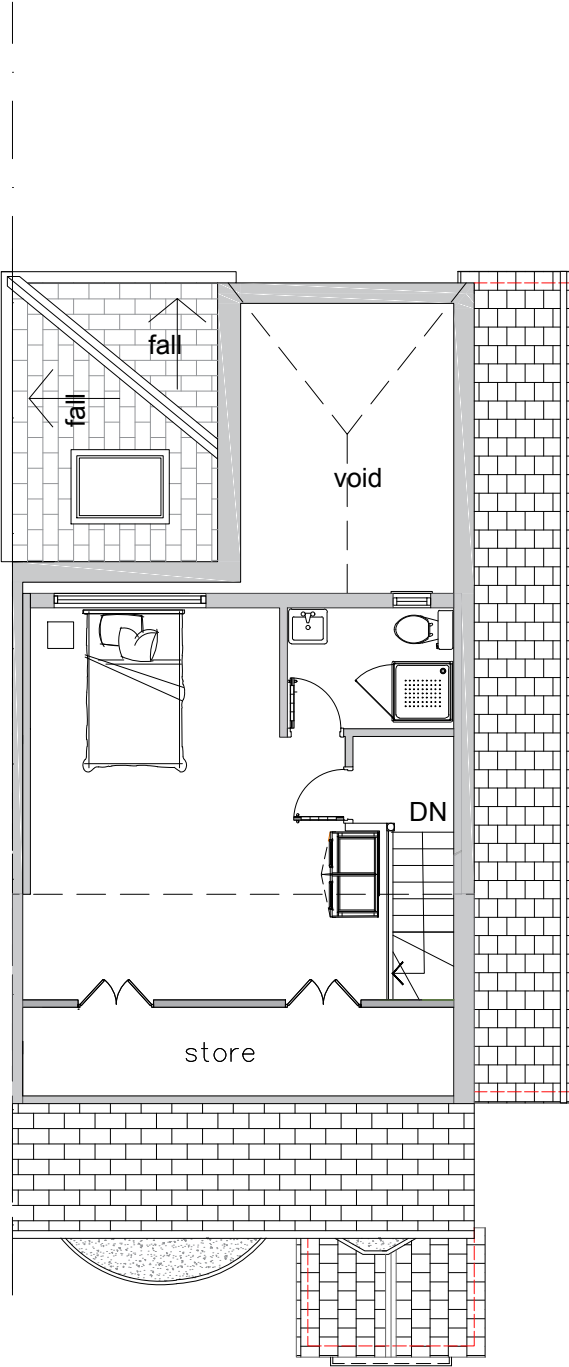

GA Proposed Loft Plan
Scale 1:100 @ A3

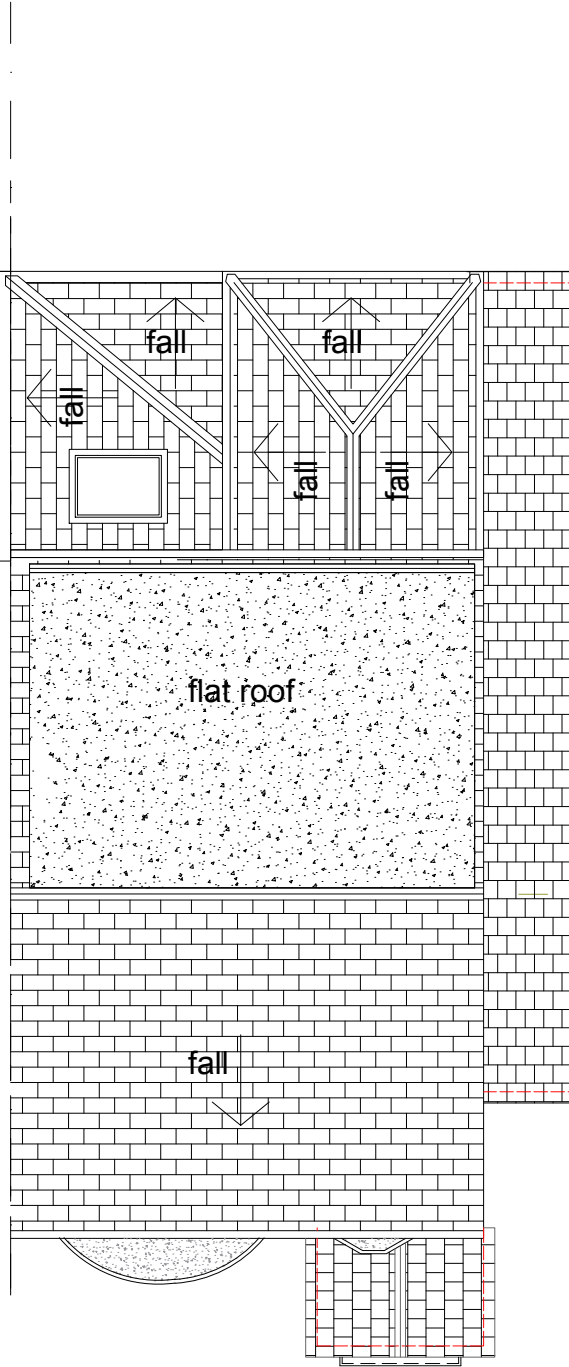

GA Proposed Roof Plan
Scale 1:100 @ A3

  

General Notes:


All site dimensions shall be verified by the Contractor on site prior to commencing any works.

Do not scale from this drawing.

Design intent drawing only. Construction to comply with latest building regulation requirements.

This drawing is the property of "Studio Tashkeel Architecture Ltd." and copyright is reserved by them. The drawing is not to be copied or disclosed by or to any unauthorised persons without the prior written consent of Studio Tashkeel Architecture Ltd.

Rev	Description	Date	Dr by	App by
D	Door and window to rear amended	09.01.24	MS	MK
C	Drawings amended to include the as built dormer	22.12.22	MS	MK
B	Kitchen design amended	19.12.23	MS	MK
A	Client name amended	2.11.23	MS	MK
/	First Issue	8.9.23	MS	MK

 

**STUDIO TASHKEEL
ARCHITECTURE LTD.**
89 Princess Street
Manchester M1 4HT
United Kingdom
T +44(0)161 694 6375
E info@StudioTashkeel.com
www.studiotashkeel.com

client name Mrs. Jani Gul Ahmadzi	
project 132 Brantingham Road	
drawing GA Proposed Plans	
project number 23_138	scale 1:100 @ A3
drawing number 23_138_PL_005	rev D
issue status Planning	
This drawing is to be read in conjunction with all related drawings. All dimensions must be checked and verified on site before commencing any work or producing shop drawings. The originator should be notified immediately of any discrepancy. This drawing is copyright and remains the property of Studio Tashkeel Architecture Ltd.	