


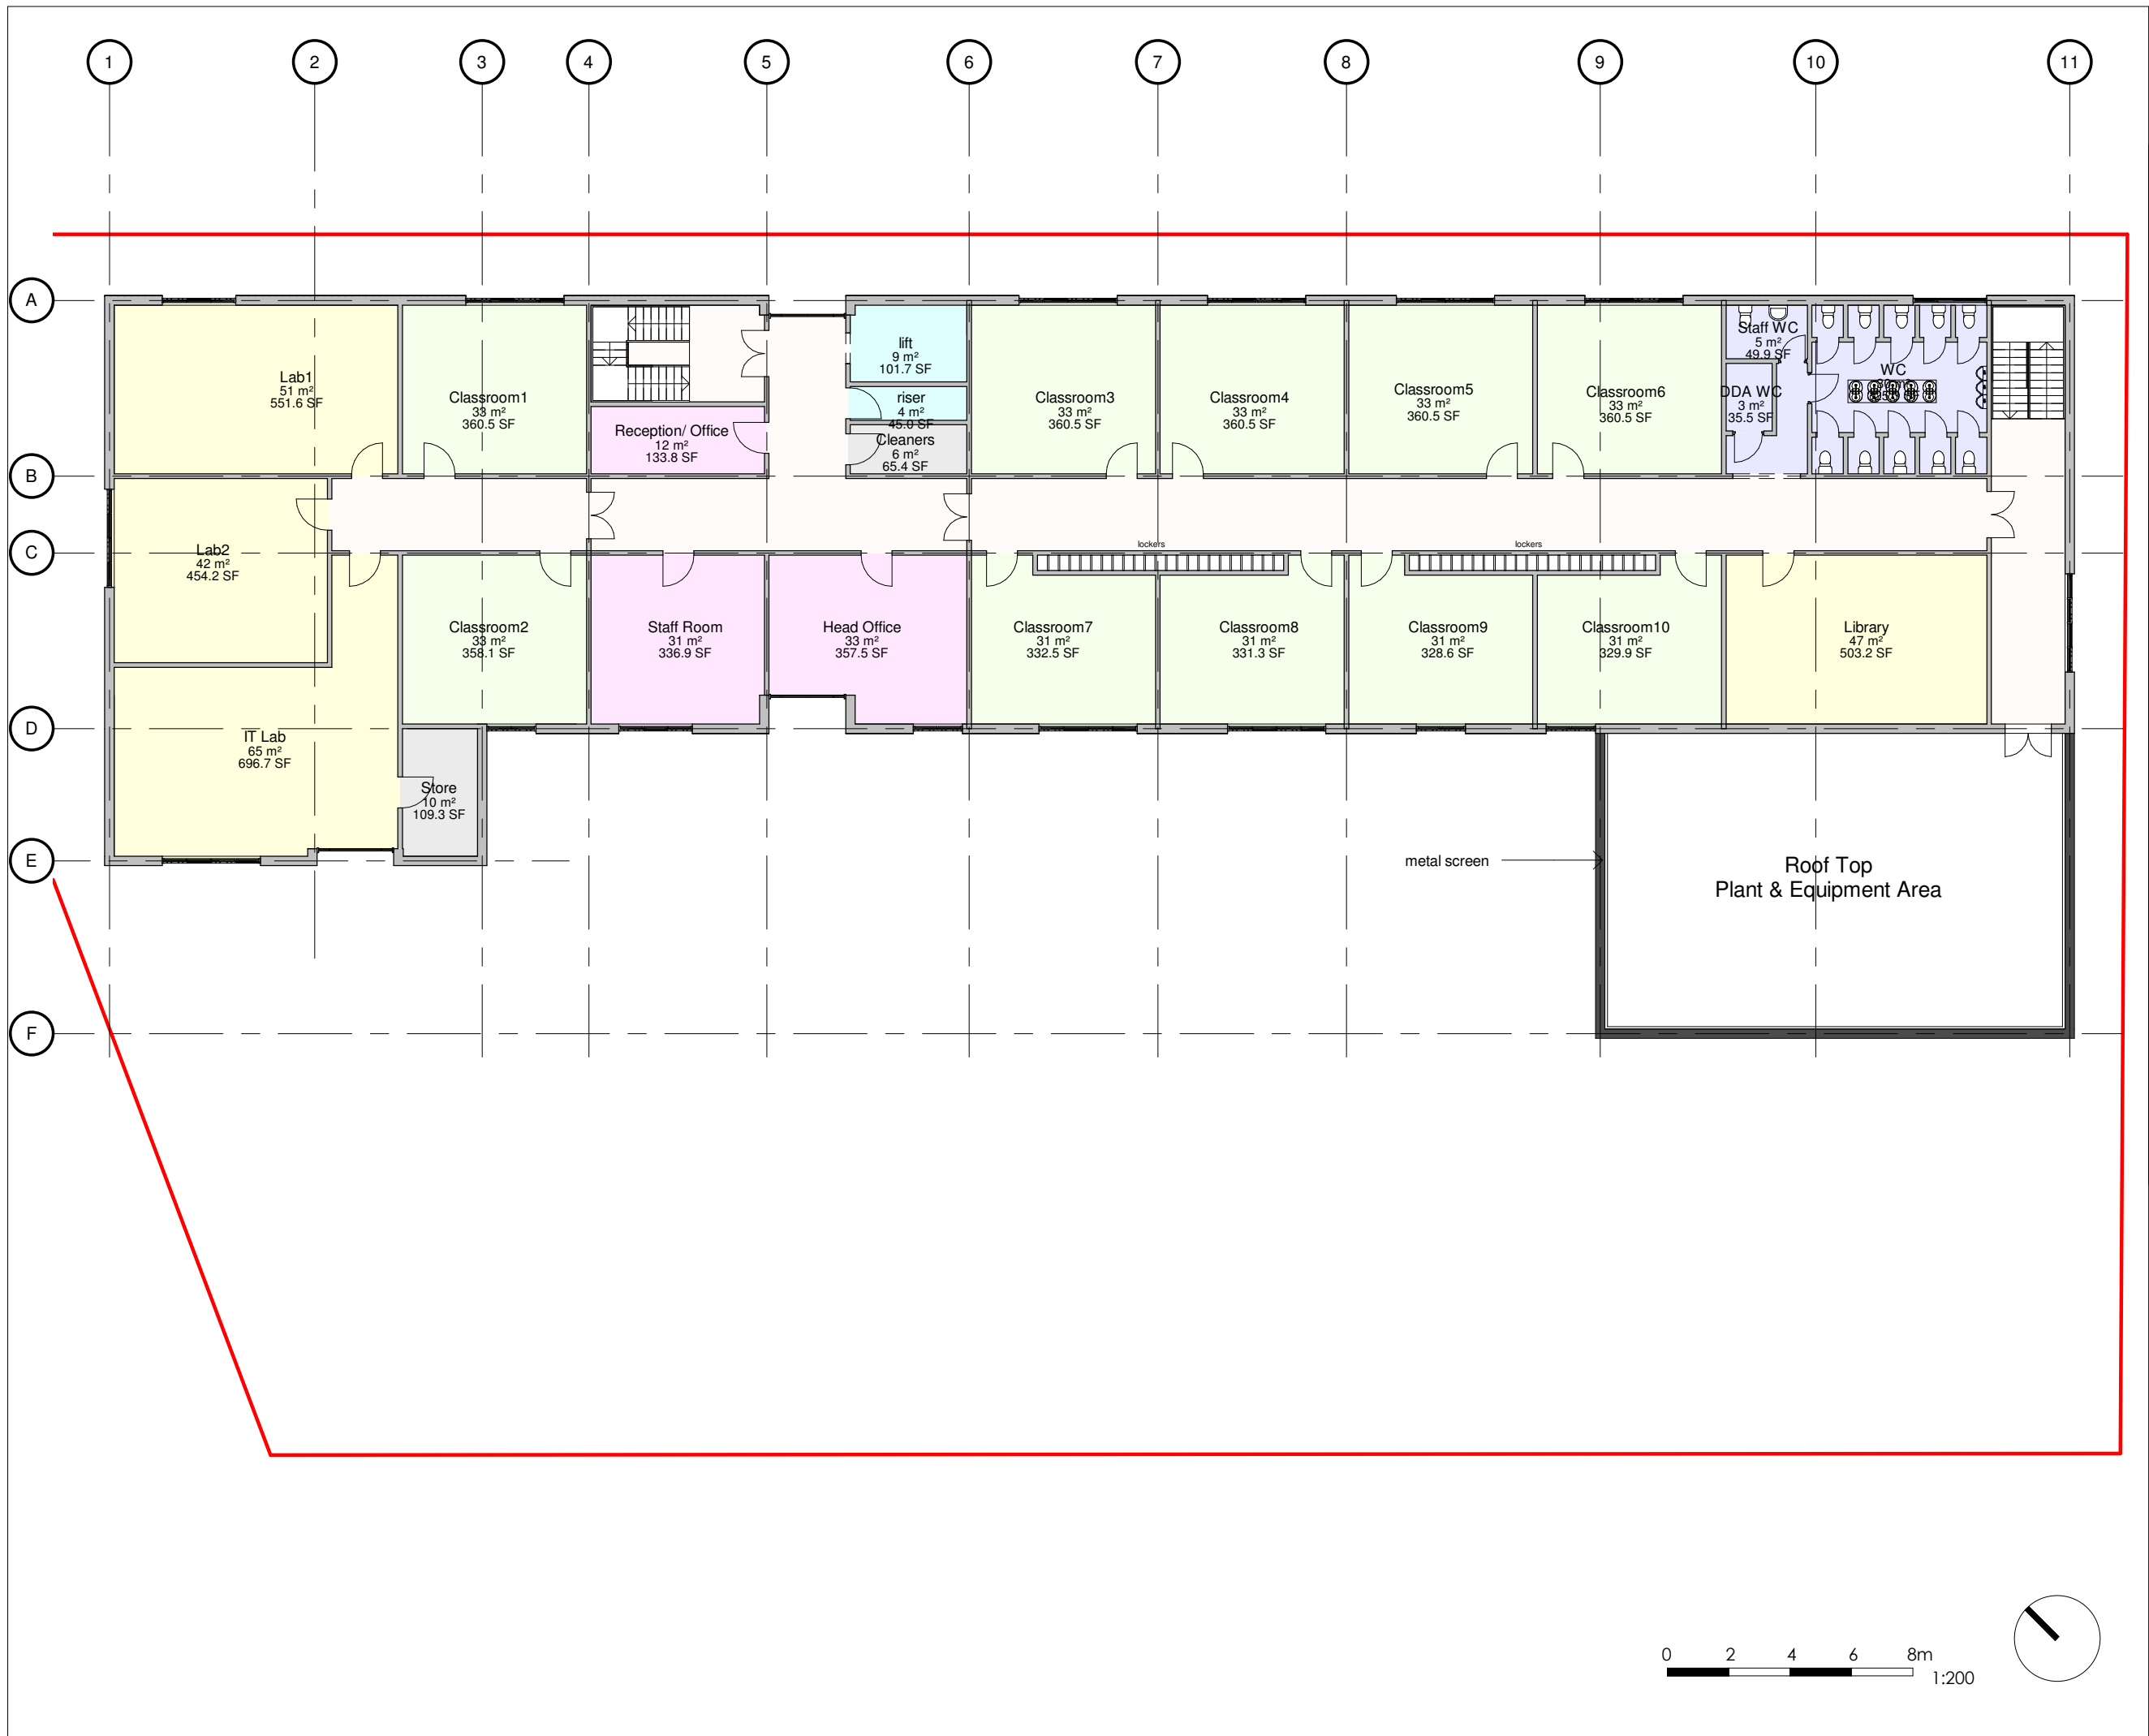

General Notes

The Architect shall have no responsibility for any use made of this document other than for that which it was prepared and issued.

All dimensions should be checked on site. Do not scale from this drawing

To be read in conjunction with all other Consultant's drawings.

The Architect to be immediately notified of any discrepancies.

Copyright on this drawing retained by the Architect.

LEGEND

- Site Boundary
- Circulation
- Classroom
- Lab
- Service
- Staff
- Storage
- WC

P6	07/11/23	SA	SH	Added Lift Door	
P5	04/11/22	SA	SH	Amended Car Park and Access	
P4	22/04/22	SA	SH	Amended WC Layout	
P3	11/04/22	SA	SH	Amended Proposed	
P2	28/03/22	SA	SH	Amended Proposed	
P1	17/03/22	SA	SH	Initial Issue	
No.	Date	Dwn	Chk	App	Revision or reason for issue

Client

Trafford Learning Vocational Centre

createitstudios
... leave an impression

Create It Studios (NW) Ltd
Universal Square
Devonshire Street North
Manchester
M12 6JH
info@createitstudios.co.uk

Project Title

Redby St, Manchester M11 2NP

Scale / North Point

1 : 200

Drawing Title

Proposed Second Floor Plan

Drawing Number	Revision
A1417(02)AP004	P6
Drawing Status	
Preliminary	