





END ELEVATION

 


END ELEVATION

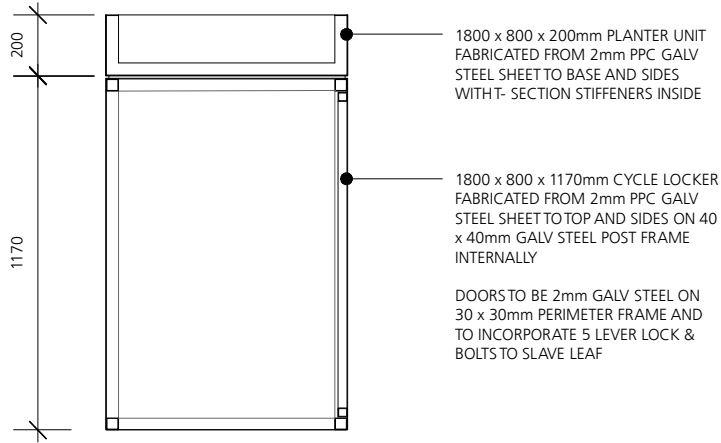


SECTION A-A




CONCEPT IMAGE

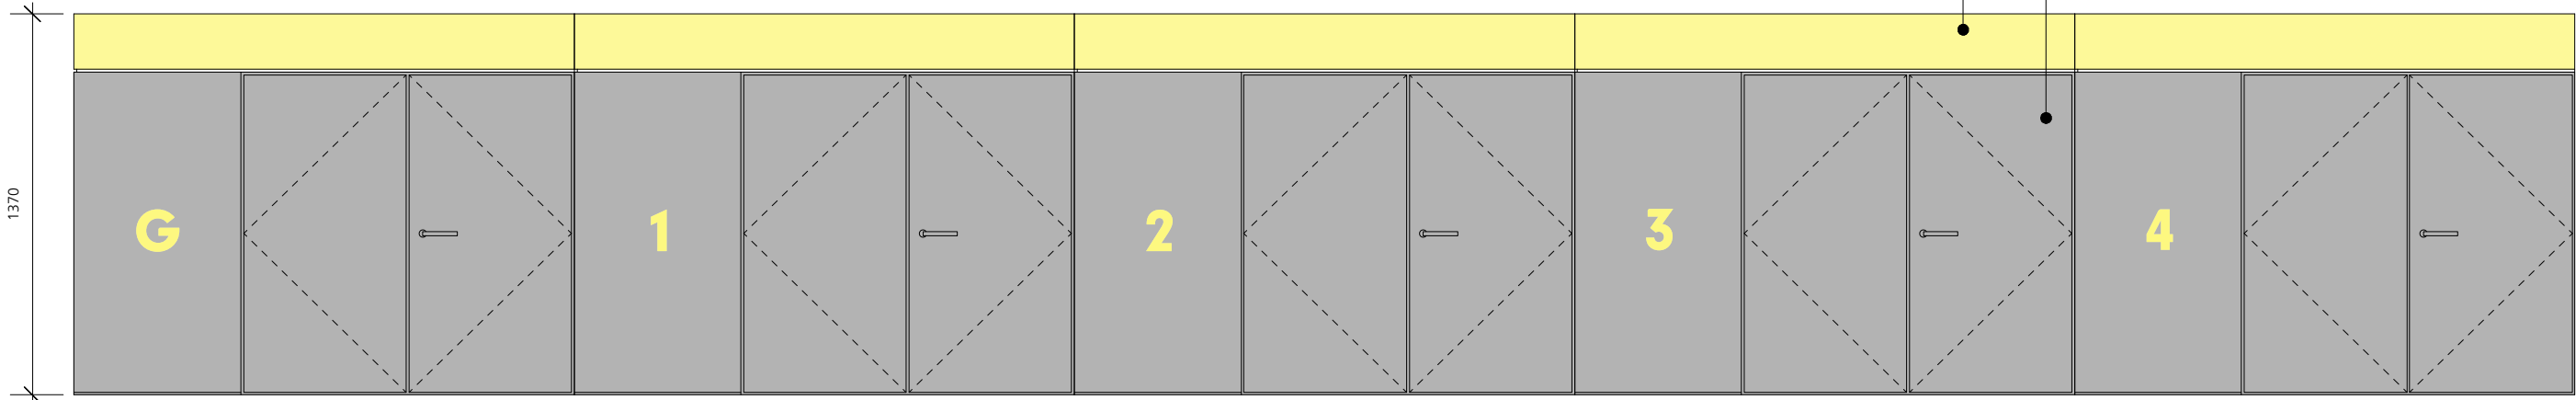

FRONT ELEVATION

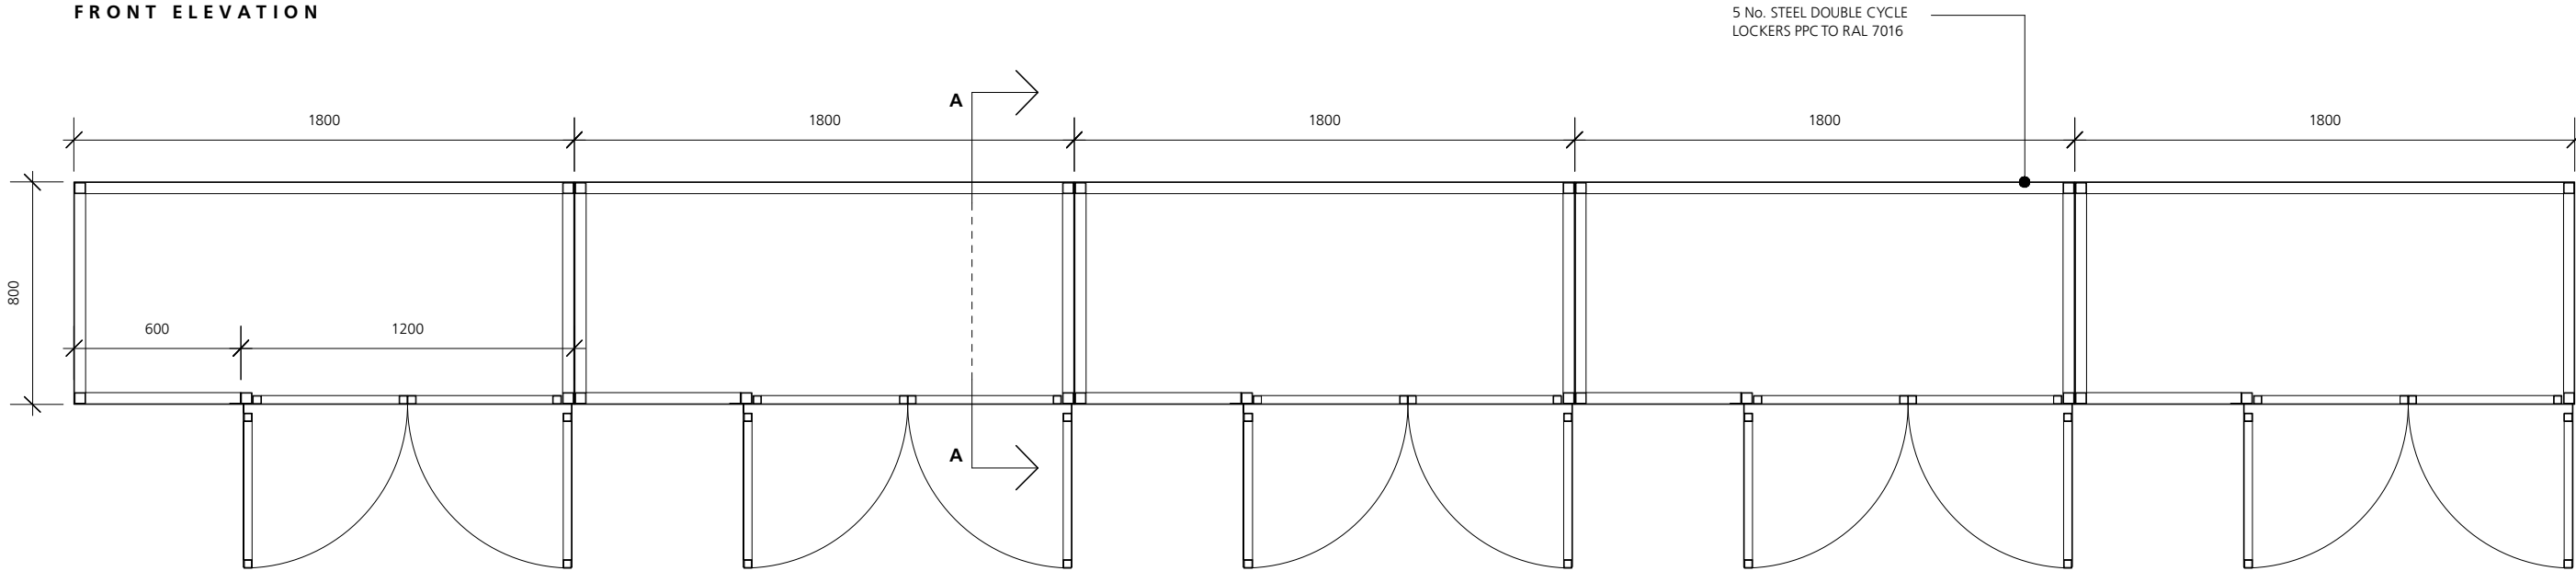

PLAN VIEW

 

NOTE: EACH UNIT TO BE PROVIDED WITH POWER & LIGHTING AND EQUIPPED WITH PUMP AND TOOL KIT

Jonathan Davidson Architects

Architecture & Industrial Design
47 Hilton Street
MANCHESTER
M1 2EF
t: 0161 711 0835
e: inbox@jddavidsonarchitects.com
w: www.jddavidsonarchitects.com

Client Capital & Centric
Project Neptune Mill
Chapelton St, Manchester
Scale 1:200 @ A3
Date Jan 2023

Document External Works
Proposed Cycle Storage
Status For information

Doc Ref	353	CD	9002	T1
---------	-----	----	------	----