




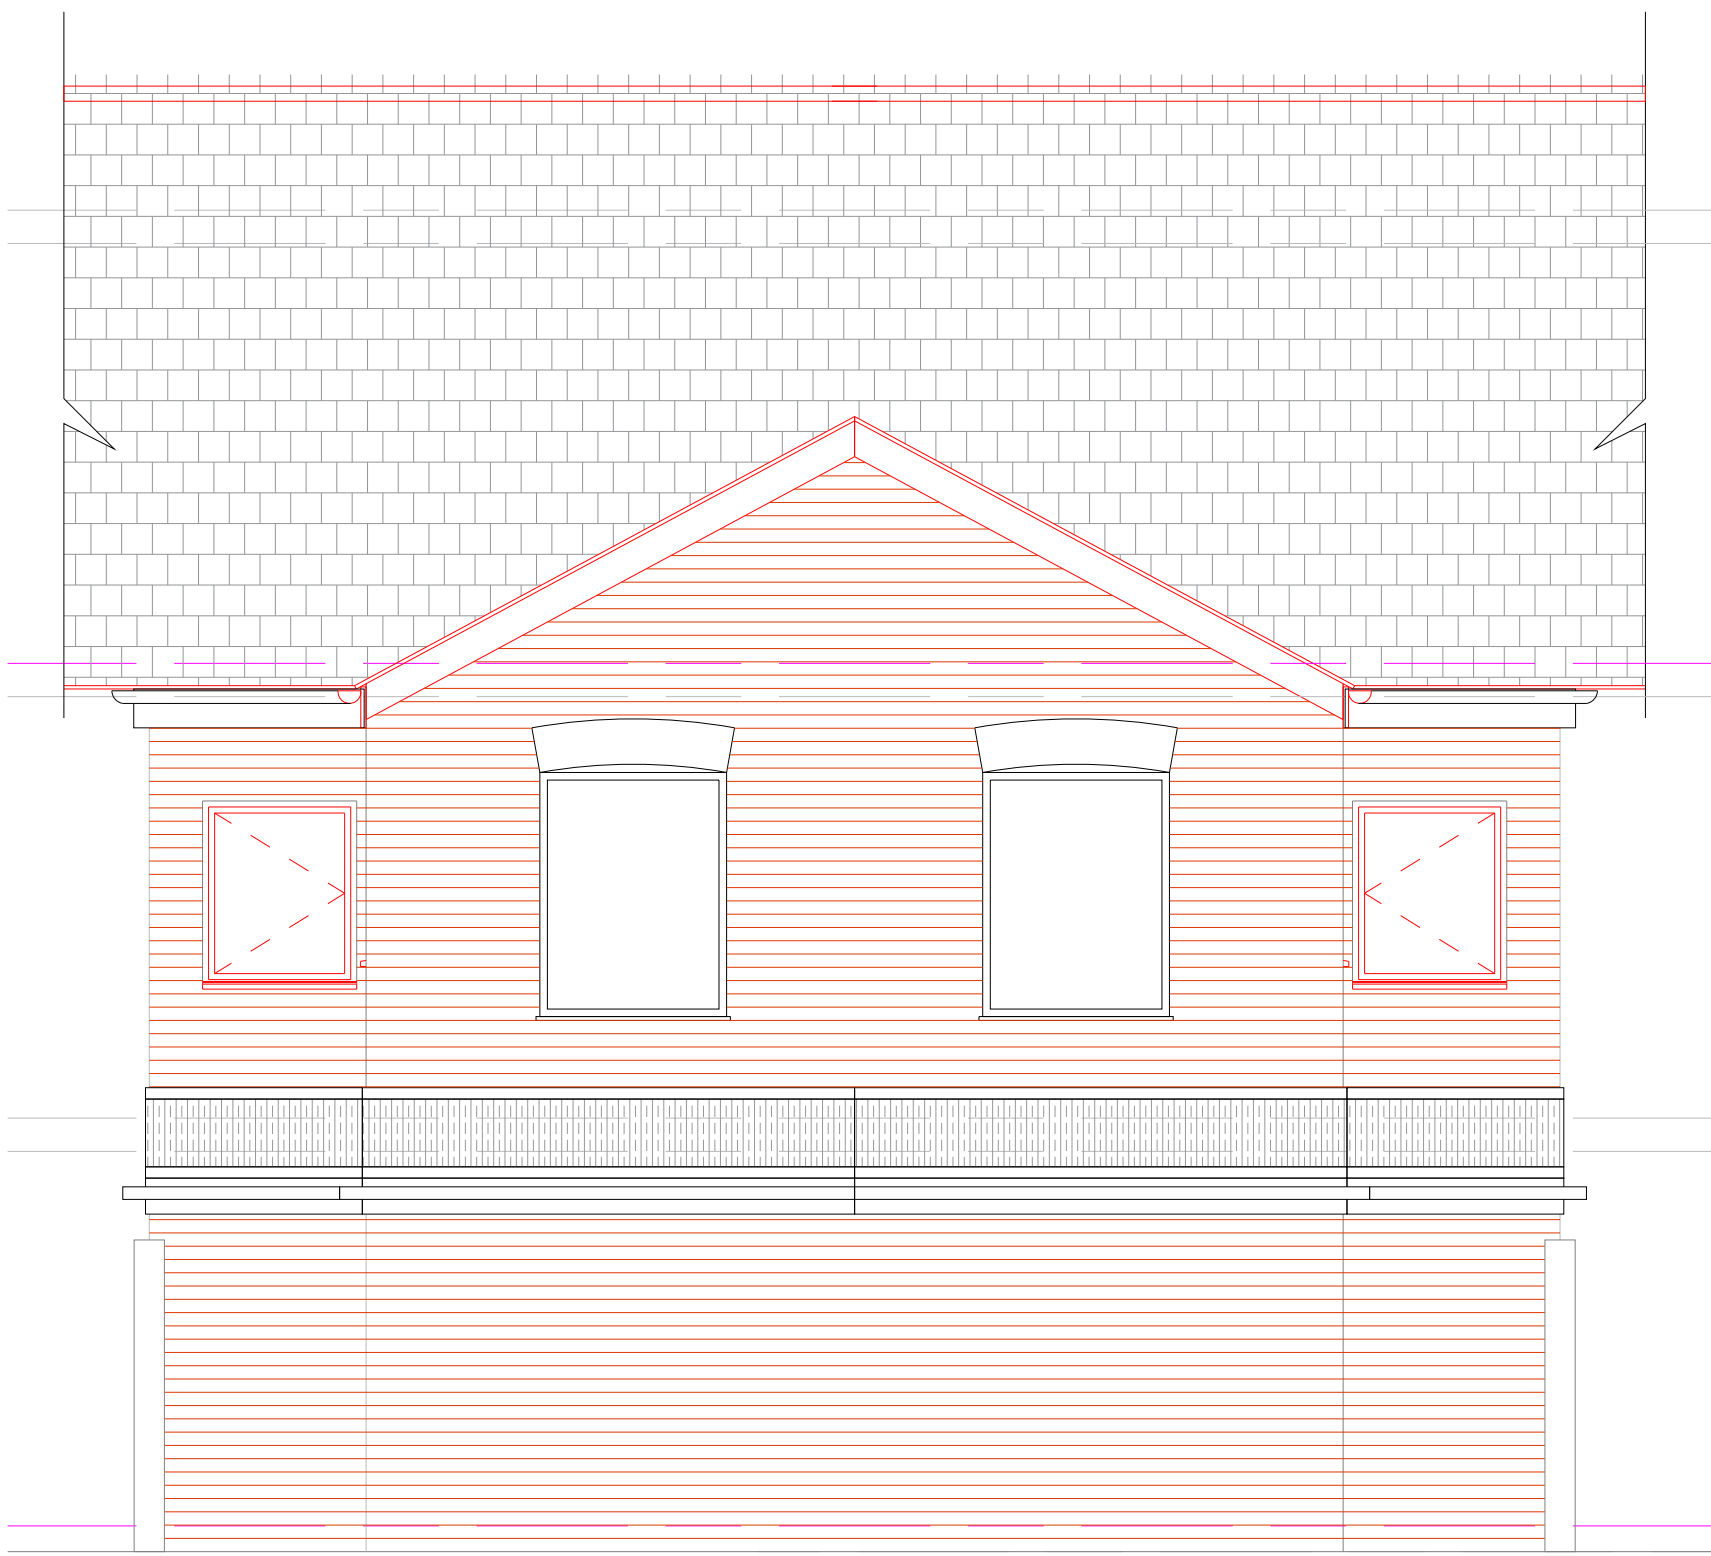

EXISTING REAR ELEVATION

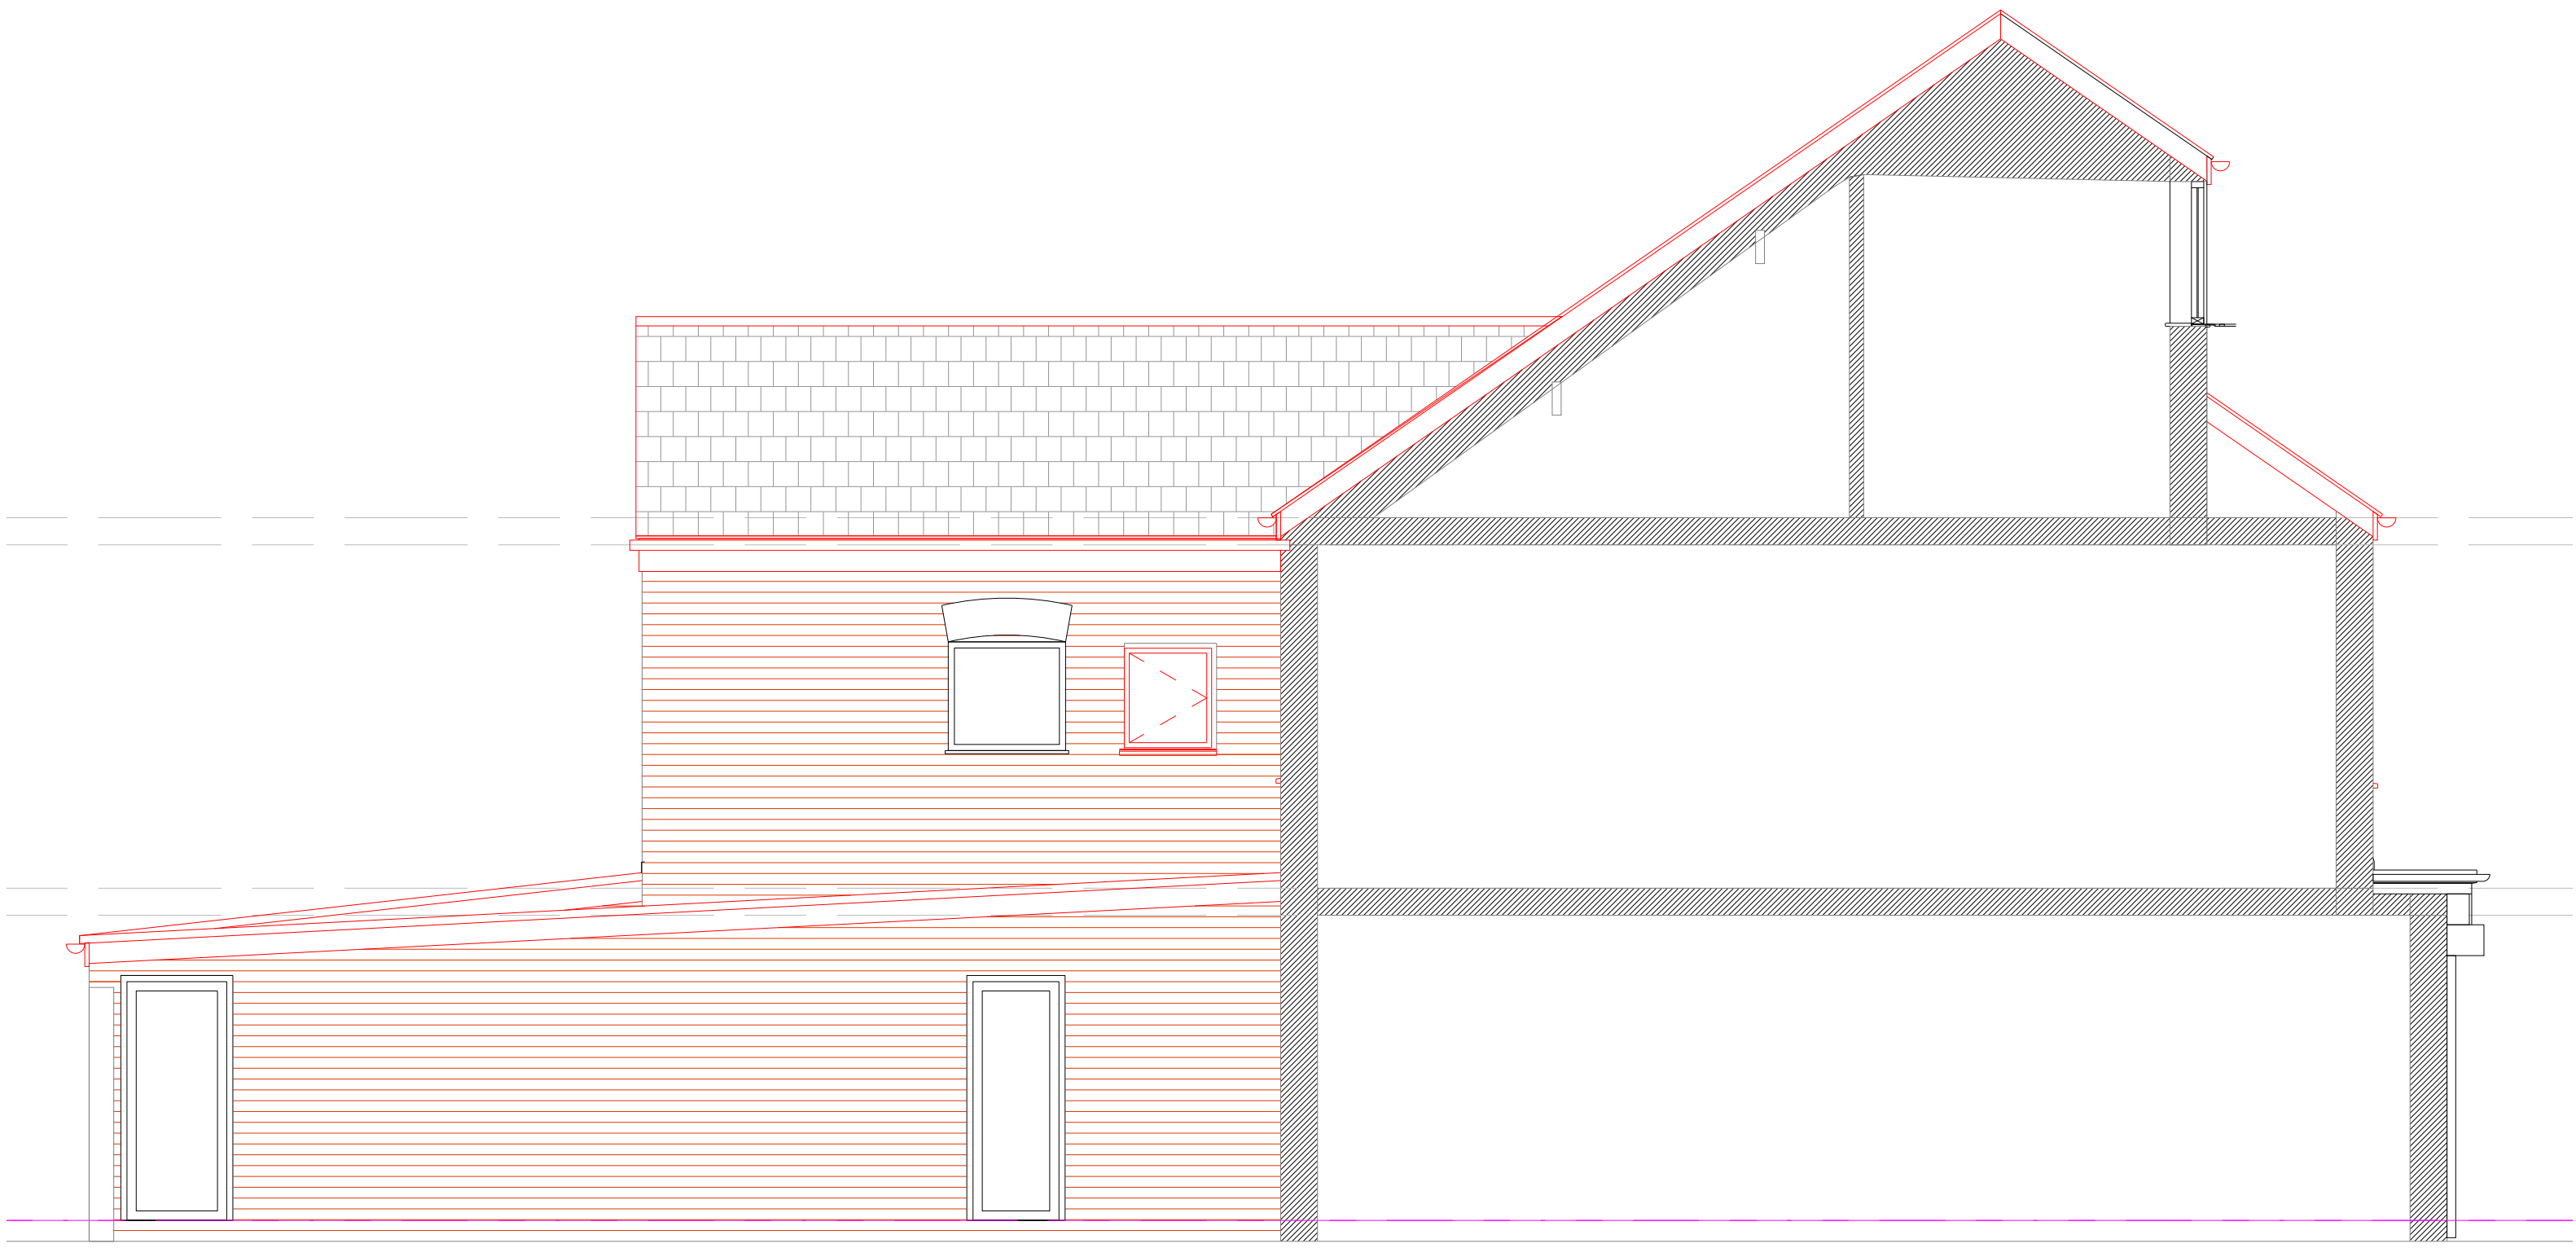

EXISTING SECTION

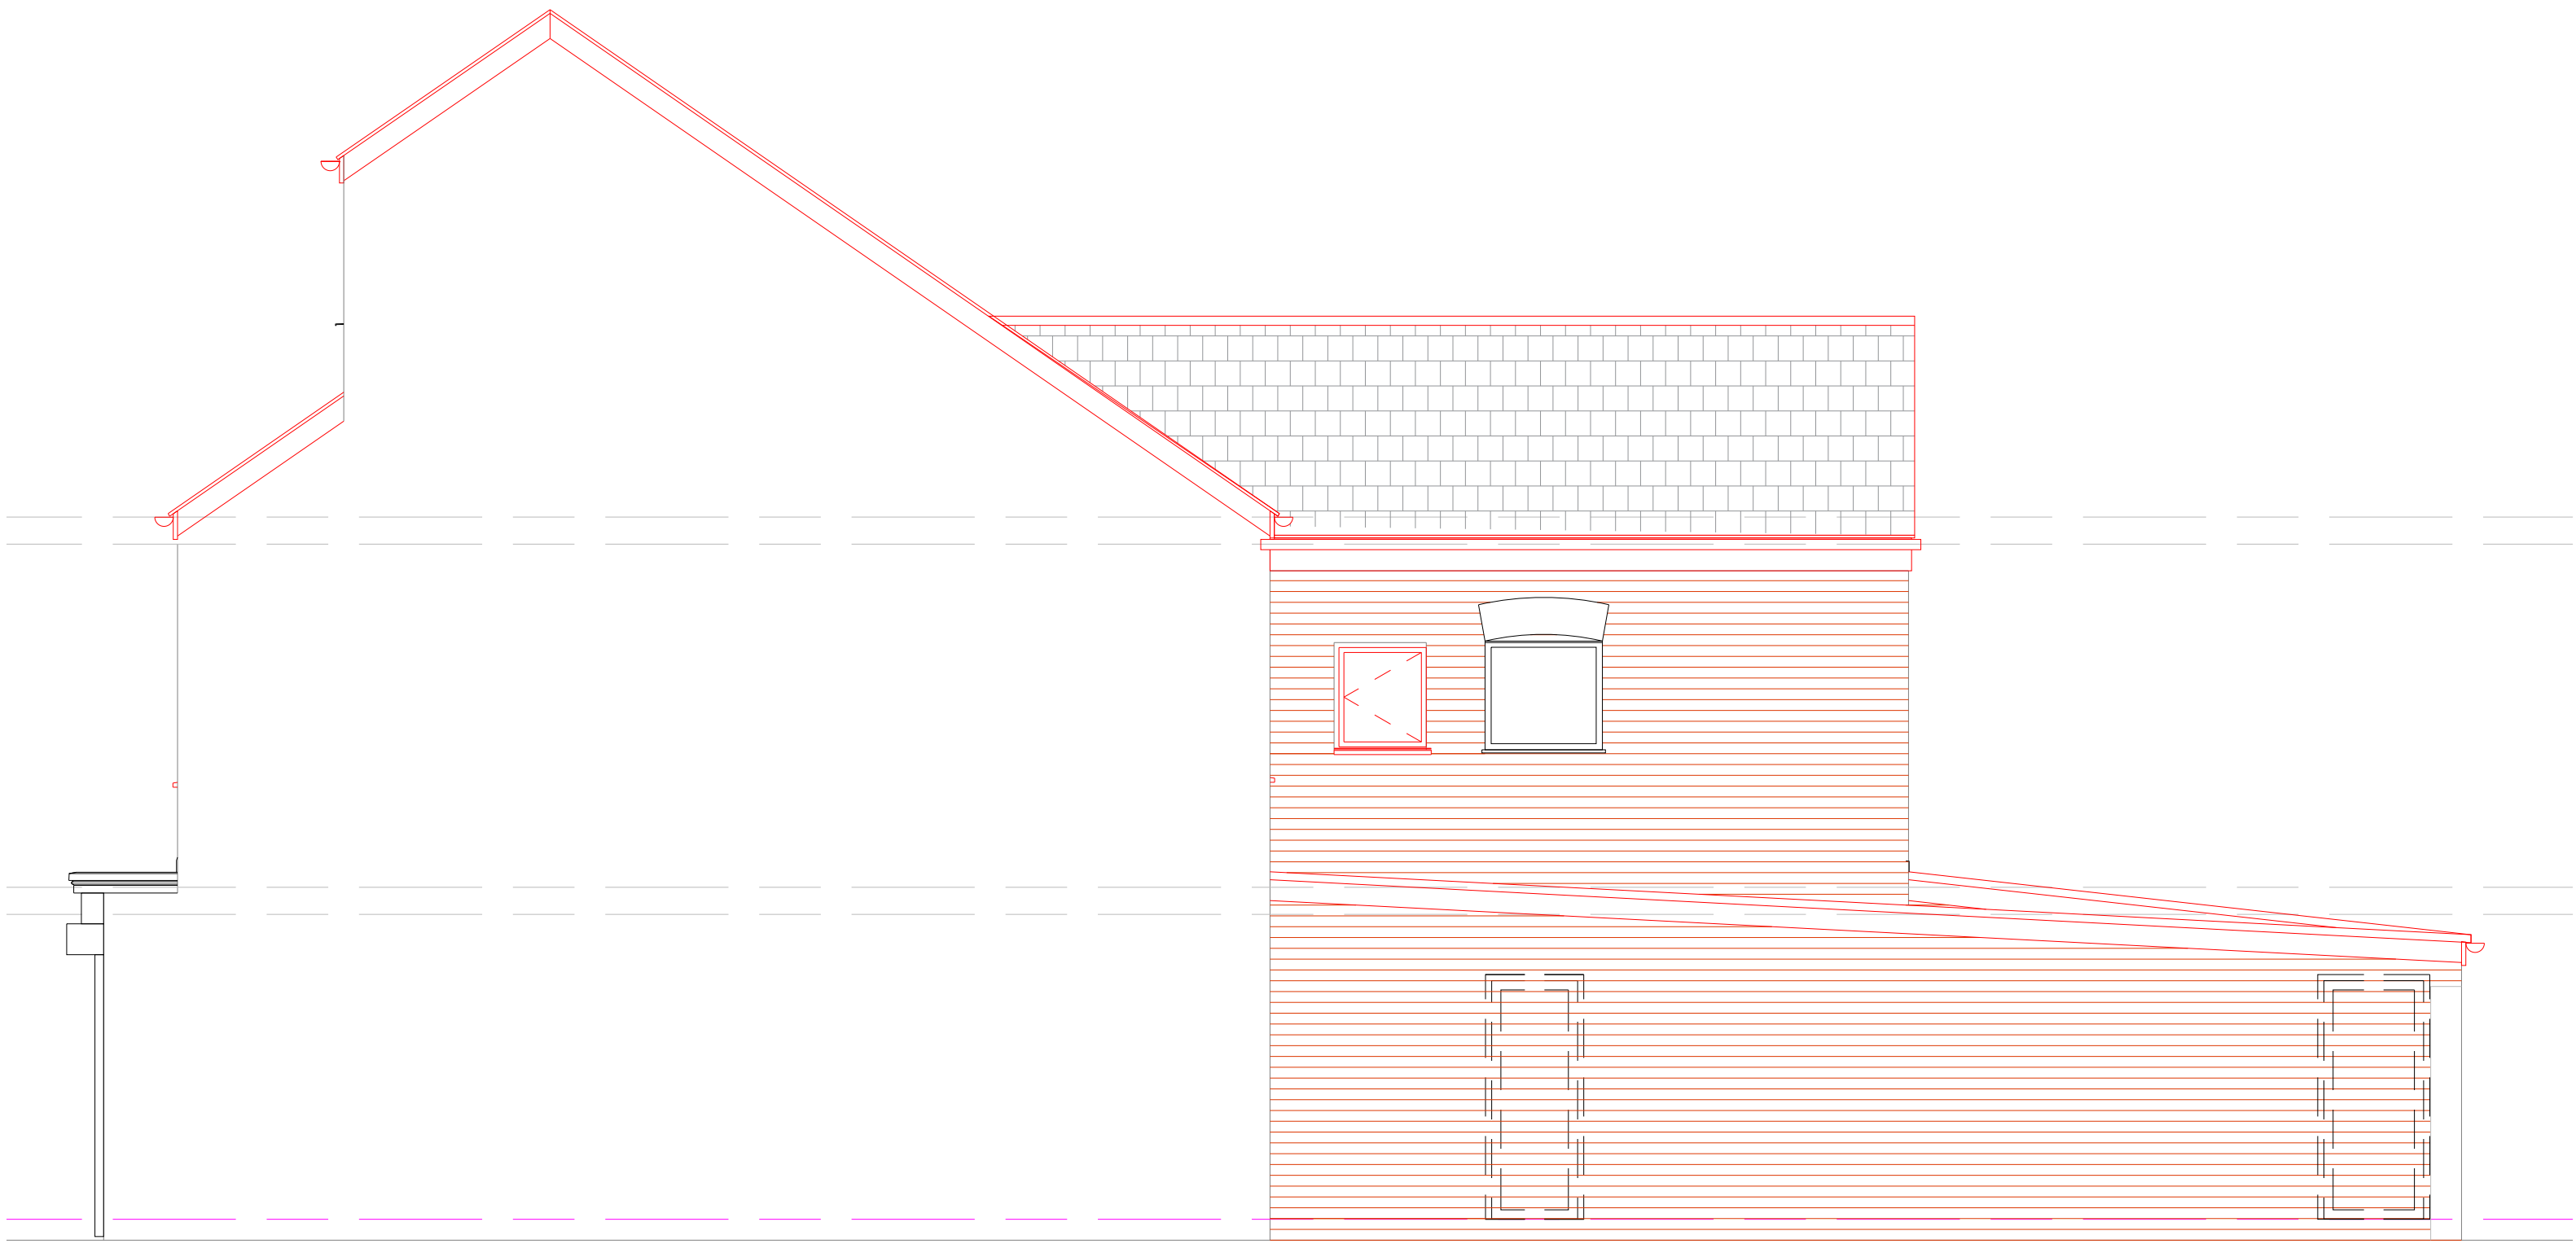

EXISTING SIDE ELEVATION

Notes:

NOTES

---	-----	---	---
---	-----	---	---
REV:	DESCRIPTION:	BY:	DATE:

Arch Designs

Don't just dream it,
let us design it!
www.archdesigns.co.uk

CLIENT:
GREAT WESTERN ST
305-307 GREAT WESTERN STREET
MANCHESTER
M14 4BZ

ARCHITECT:
MR REUBEN RAMELIZE
ARCH DESIGNS. WILSONS PARK C/O MAS
MONSALL ROAD
MANCHESTER M40 8WN

DRAWN: REUBEN
CHECKED: checked
DATE: OCT 2023
REVISION: ---

PROJECT NAME:
PROPOSED ALTERATIONS TO COMMERCIAL
UNITS ON THE GROUND FLOOR AND ADDITION
TO RESIDENTIAL ACCOMMODATIONS ABOVE

DRAWING TITLE:
EXISTING REAR SECTION
AND SIDE ELEVATIONS

SCALE: 1:50
SHEET SIZE: A1
SHEET NO: 03

PROJECT NO: 2023/00
STATUS: FOR PLANNING ONLY

DRAWING NO: A1/03