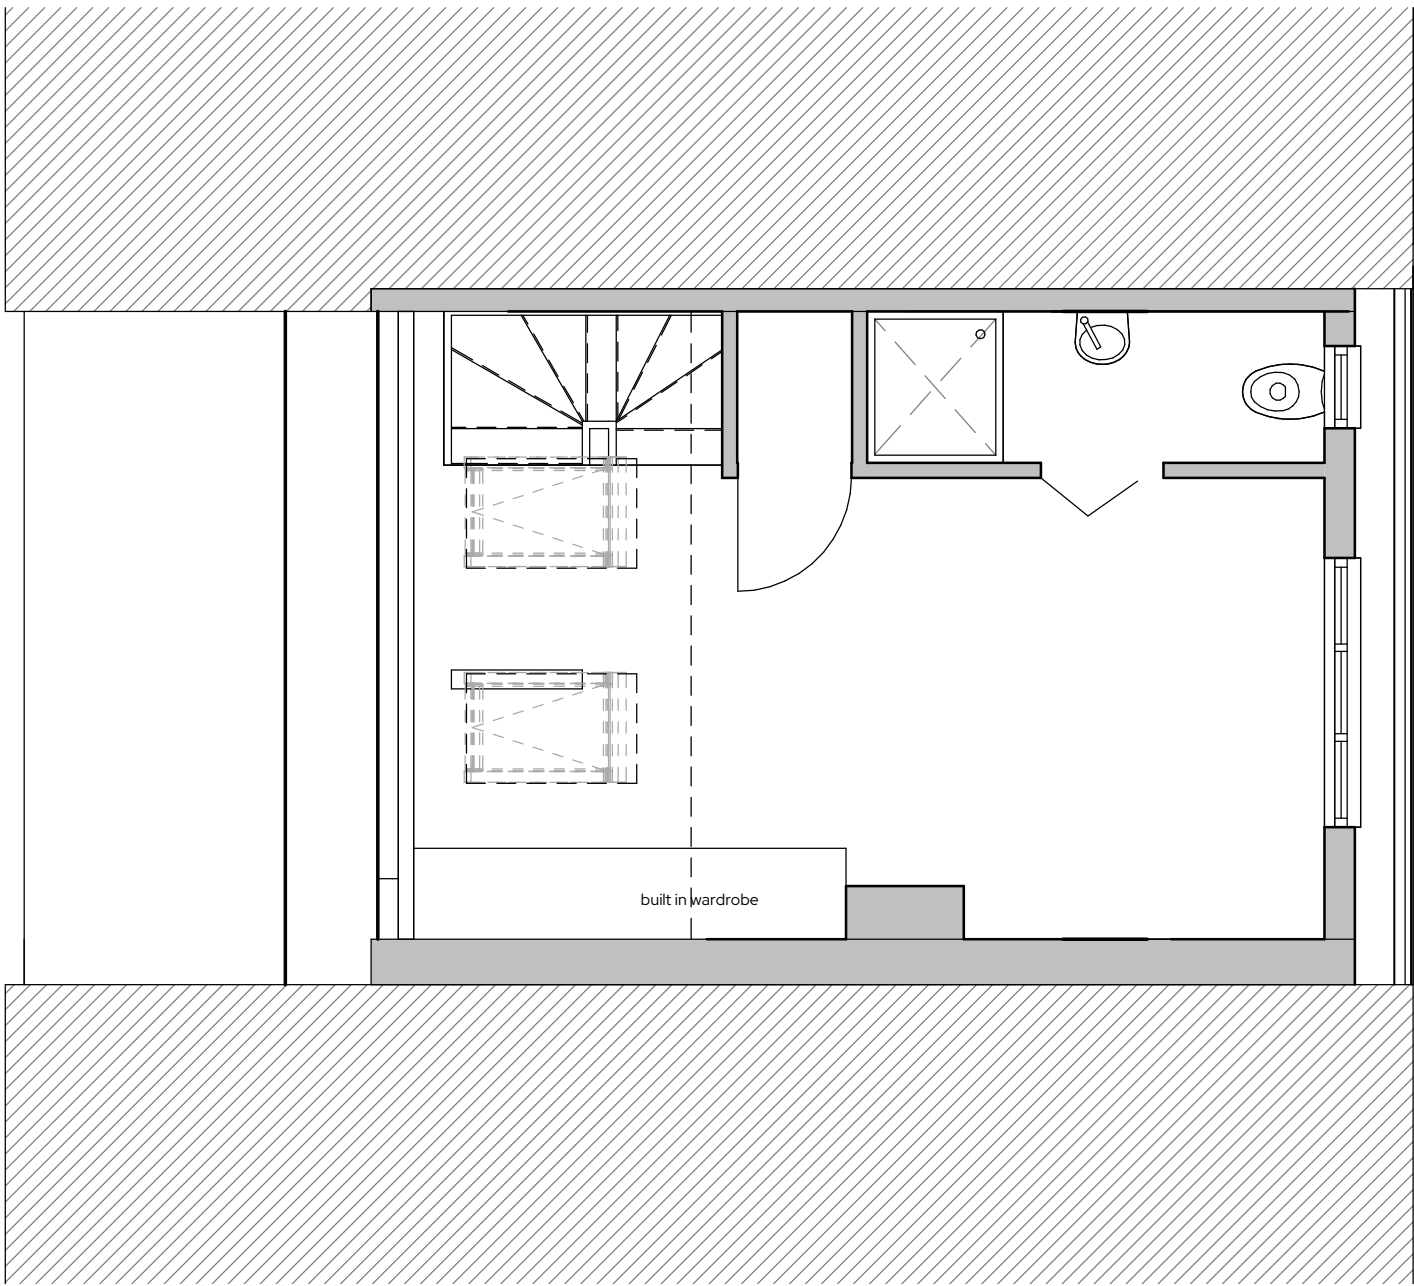


0m 1m 2m 3m 4m

VISUAL SCALE 1:50 @ A3

REV	Date	Description	Issued	Additional Notes	Project Title	Title
A	29/06/22	Planning Issue	RJ		1201 - 3 Eleanor Road	Second Floor Plan - Existing
B	12/01/23	Planning Issue	RJ			
C	02/01/2024	Lawful Development Pack	RJ			
					Client Name	1201-02-03-003 Rev C
					Emma Valentine	
					Project Address	
					3 Eleanor Road, M21 9FZ	
					Date	04/06/22
					Scale	1:50
					Sheet Size	A3
					Drawn by	RJ
					Checked by	DRB

STUDIO 256
Architecture • Design • Interiors

Unit 256, Slater Studios, 9 Slater Street, Liverpool, L1 4BW
D.banister@studio256design.co.uk / +44 (0)151 345 7600