


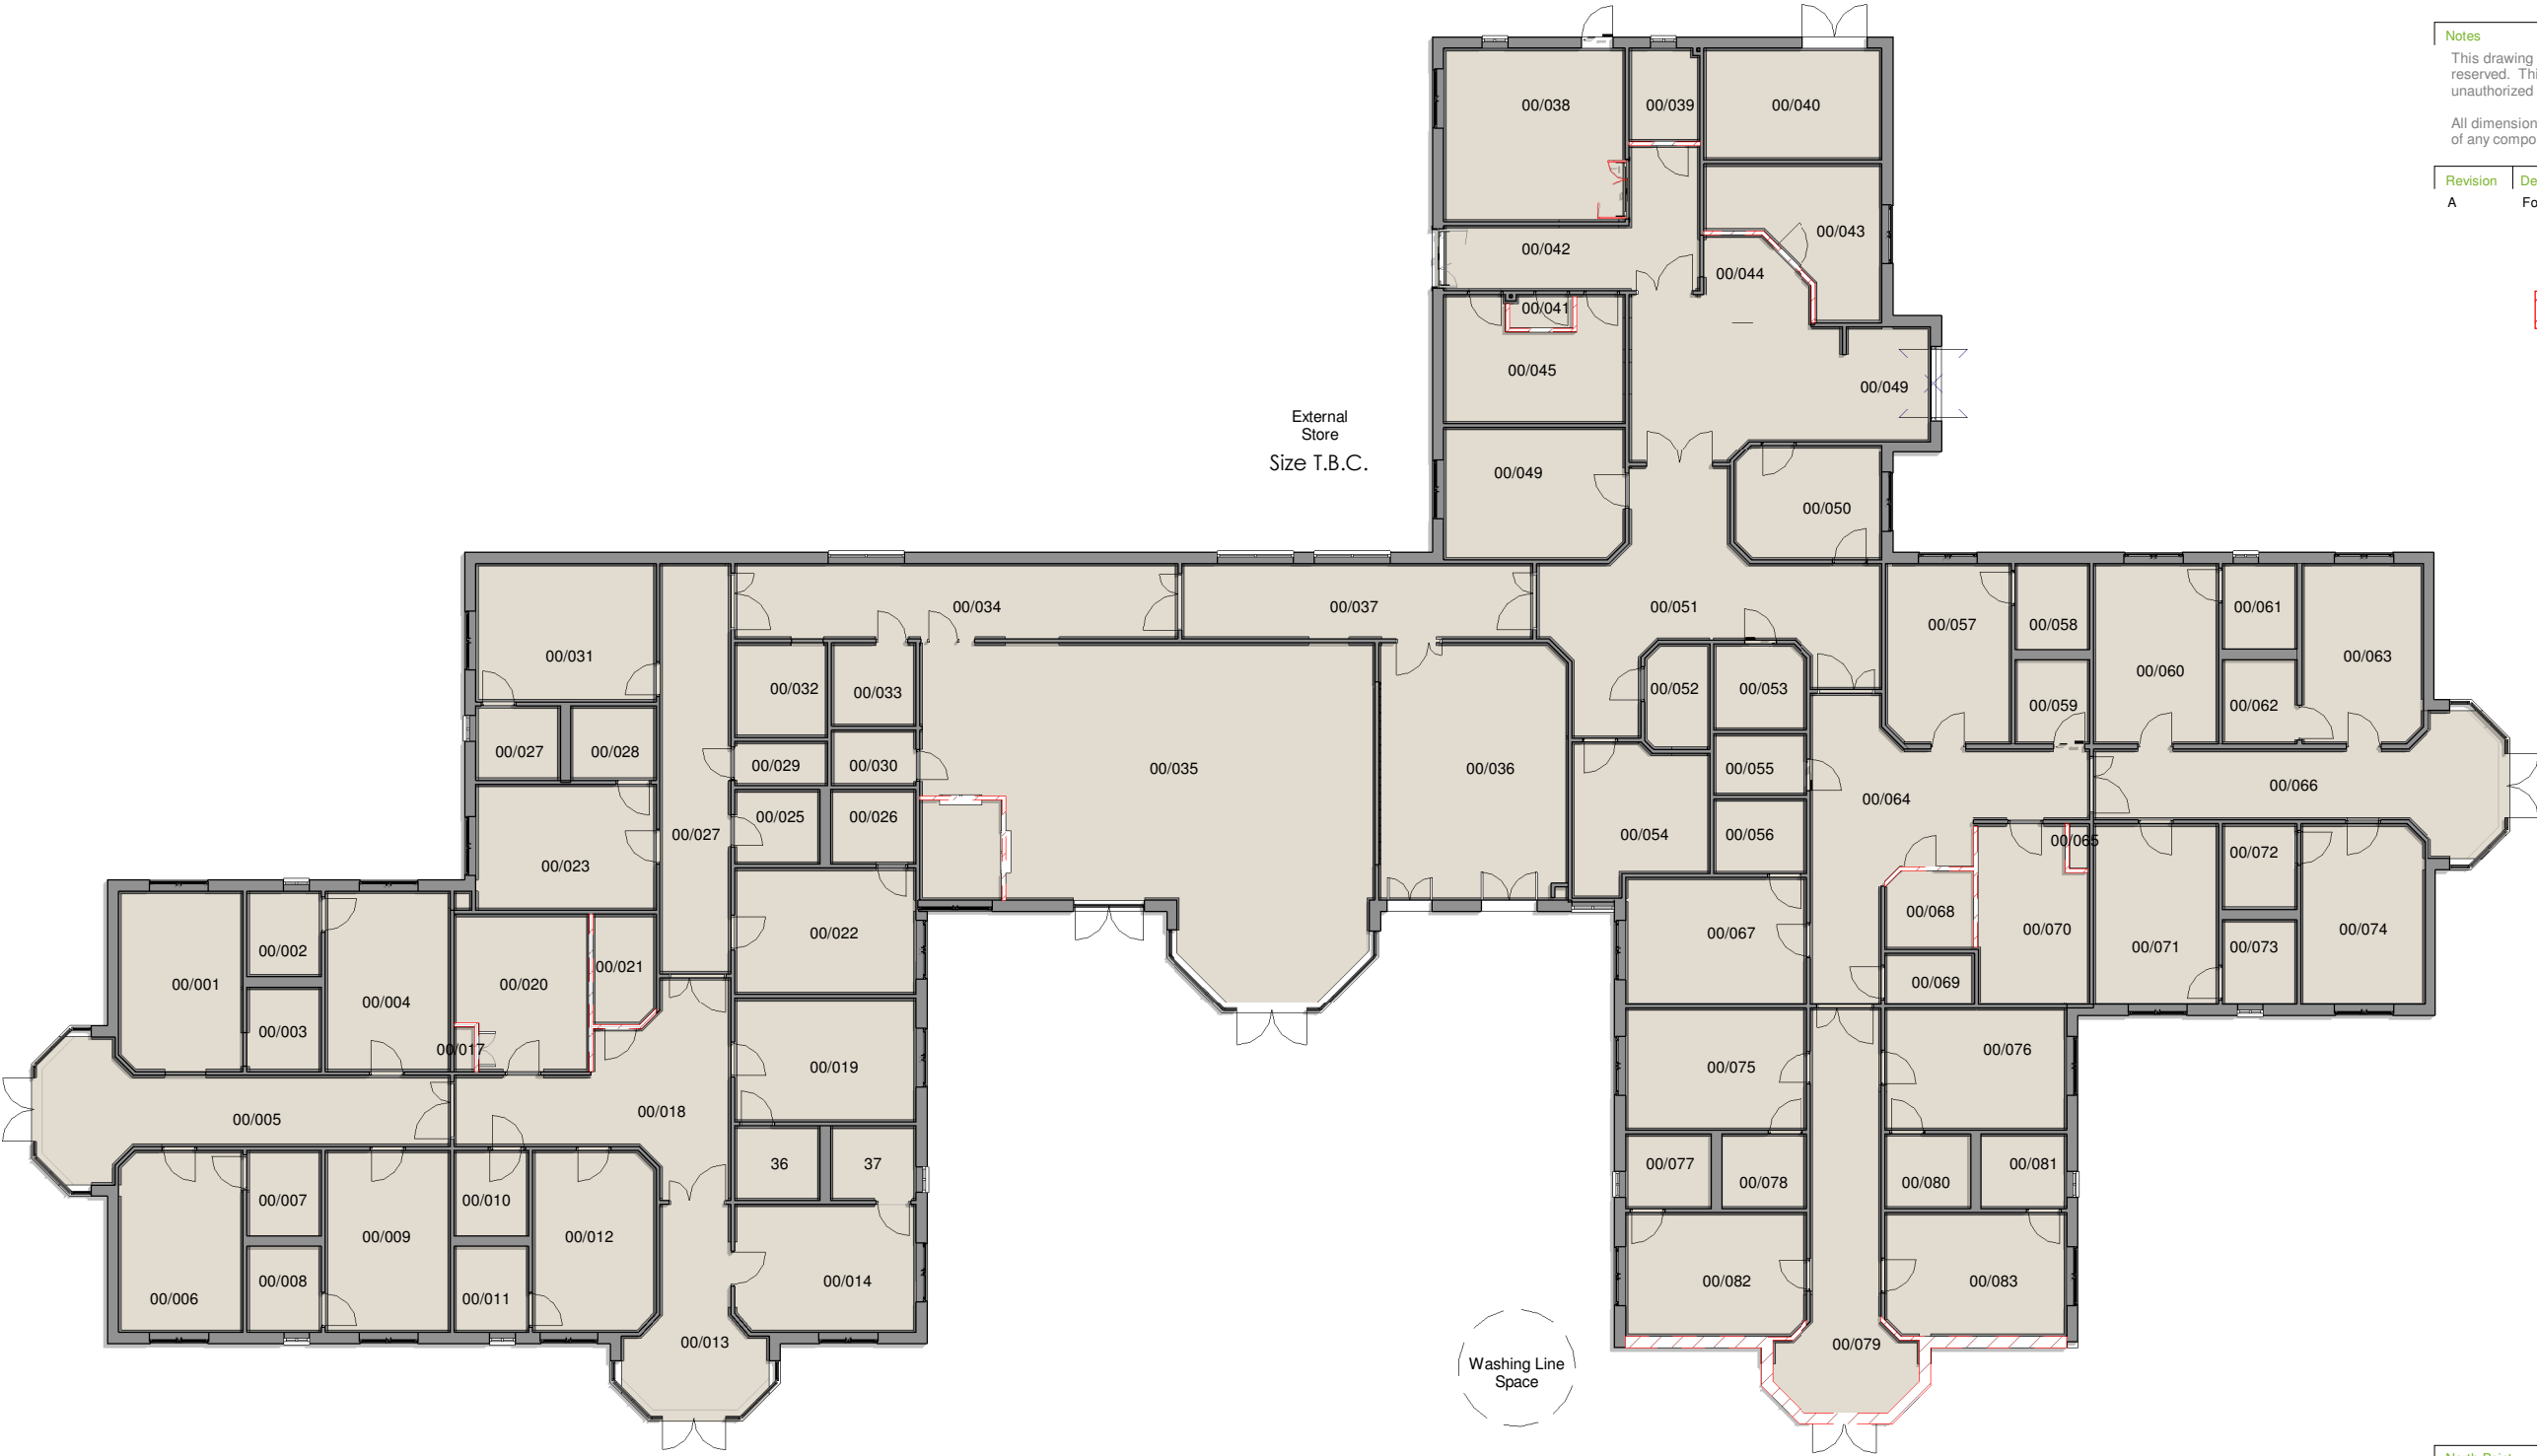

Ground Floor Plan_Existing
1 : 200

00/001	Bedroom	00/017	Cupboard	00/031	Bedroom	00/045	Laundry	00/060	Bedroom	00/074	Bedroom
00/002	En-suit	00/018	Corridor	00/032	Store	00/047	Foyer	00/061	En-suit	00/075	Bedroom
00/003	En-suit	00/019	Bedroom	00/033	WC	00/049	Staff Room	00/062	En-suit	00/076	Bedroom
00/004	Bedroom	00/020	Bedroom	00/034	Corridor	00/049	Entrance	00/063	Bedroom	00/077	En-suit
00/005	Corridor	00/021	Store	00/035	Lounge	00/050	Lounge	00/064	Corridor	00/078	En-suit
00/006	Bedroom	00/022	Bedroom	00/036	Dinning Room	00/051	Corridor	00/065	Cupboard	00/079	Corridor
00/007	En-suit	00/023	Bedroom	00/037	Corridor	00/052	WC	00/066	Corridor	00/080	En-suit
00/008	En-suit	00/025	Store	00/038	Kitchen	00/053	Clinic	00/067	Bedroom	00/081	En-suit
00/009	Bedroom	00/026	En-suit	00/039	WC	00/054	Hair Salon	00/068	Store	00/082	Bedroom
00/010	Store	00/027	En-suit	00/040	Plant Room	00/055	Store	00/069	Cleaners	00/083	Bedroom
00/011	En-suit	00/027	Corridor	00/041	WC	00/056	En-suit	00/070	Bathroom	36	Room
00/012	Bedroom	00/028	En-suit	00/042	Corridor	00/057	Bedroom	00/071	Bedroom	37	Room
00/013	Corridor	00/029	Sluice	00/043	Office	00/058	En-suit	00/072	En-suit		
00/014	Bedroom	00/030	Store	00/044	Reception	00/059	Sluice	00/073	En-suit		

Notes			
This drawing is property of Urban Design and Consult Ltd and copyright is reserved. This drawing is not to be copied or disclosed by or to any unauthorized persons without prior consent.			
All dimensions are to be checked on site prior to construction, manufacture of any components and ordering of materials and equipment.			
Revision	Description	Rev By	Date of Rev
A	For Tender	MVR	25.10.23

 Demolition Wall

North Point	Client Sign Off
	I have reviewed the Drawing & Notes & hereby give my approval to the proposed layout & content which has been duly explained to me.
	SIGNED:
	

Client		
NHS Property Services Limited		
Project		
Monet Lodge		
Drawing		
Existing & Demolition General Floor Plan		
Drawing Number		Issue Date
J000604-T-200		OCT23
Drawn By	Scale by @ A3	Drawing Type
MVR	As indicated	Tender