



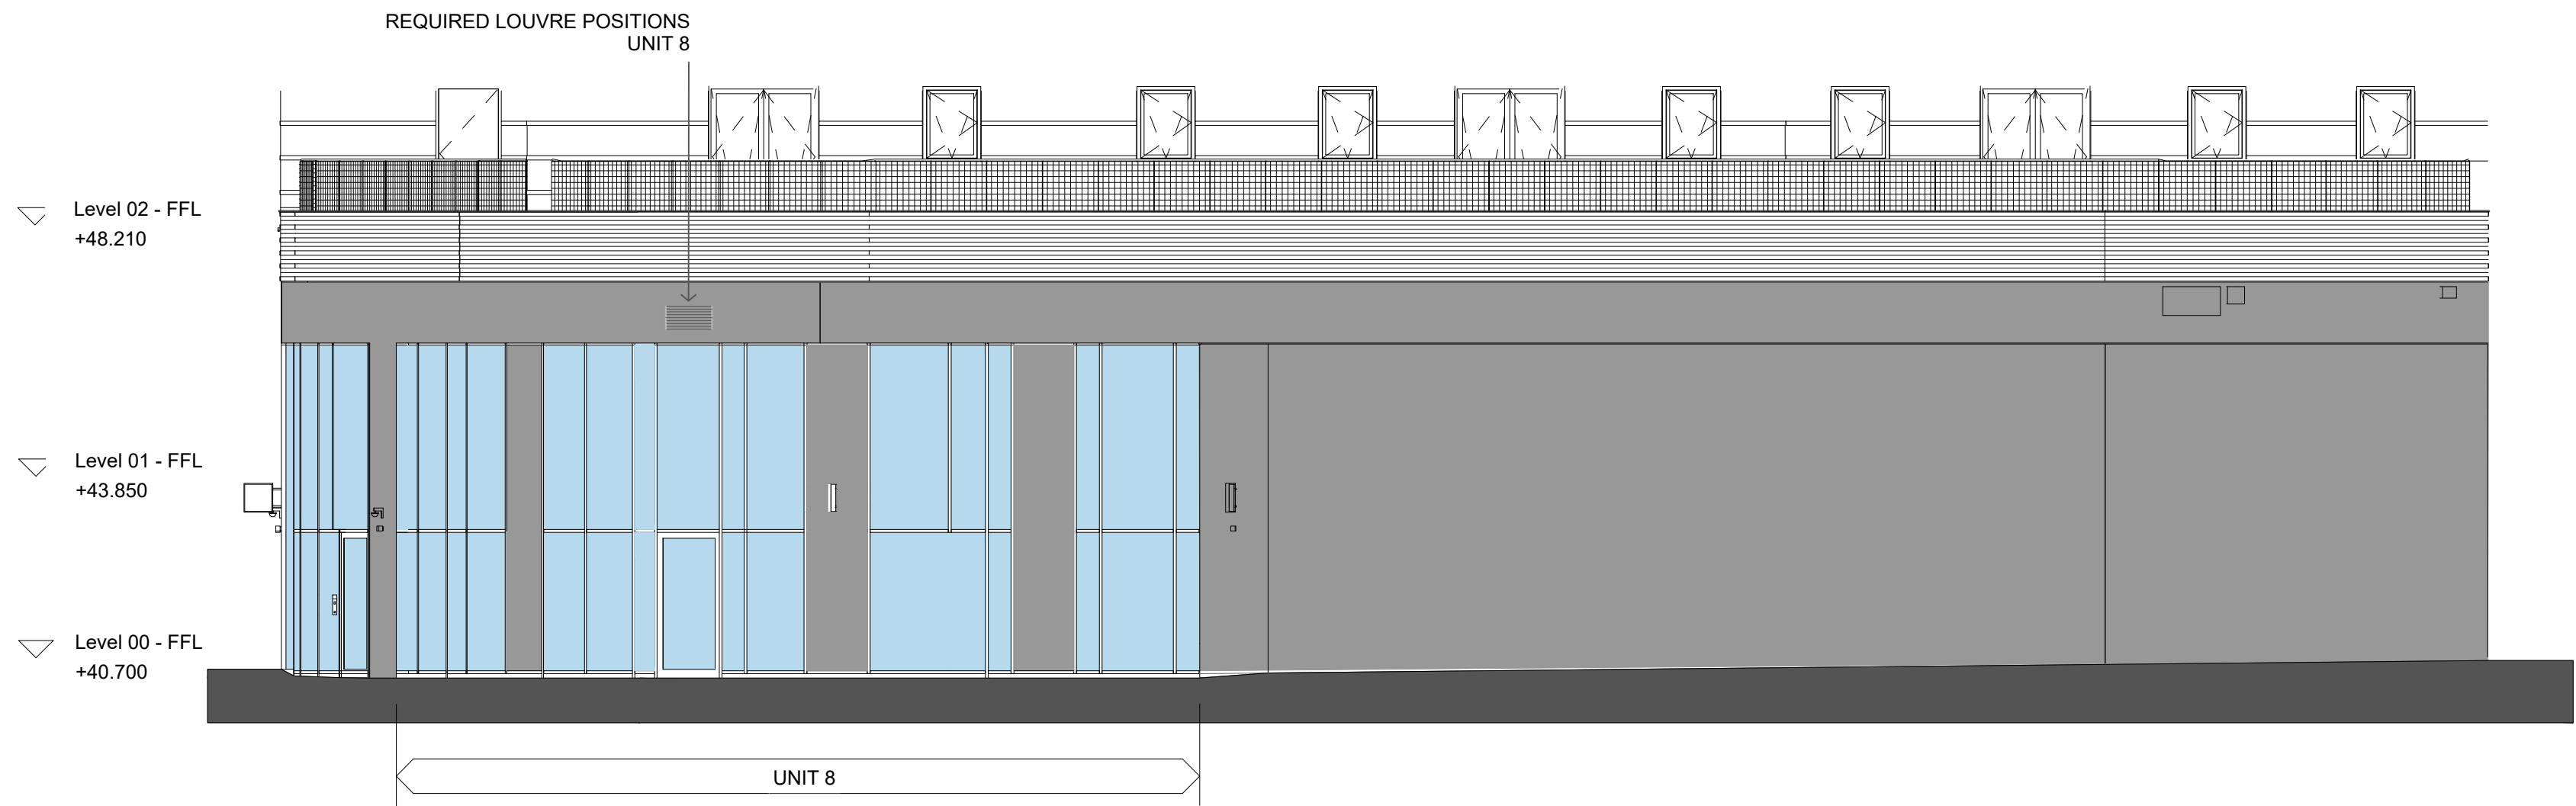


1 Block F - East Elevation
1 : 100

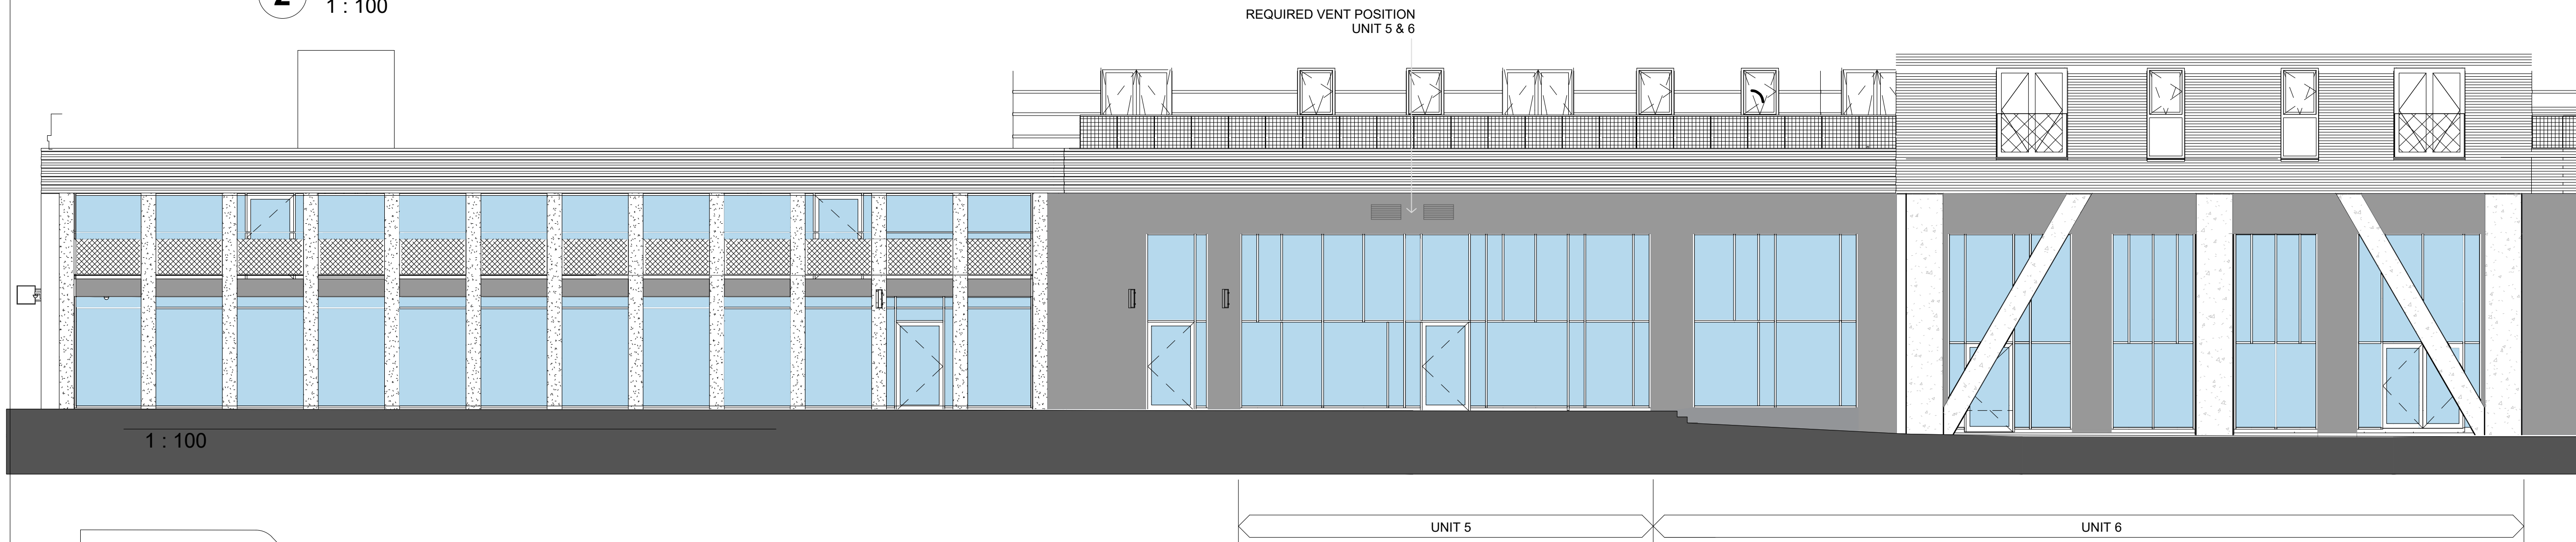


2 Block F - South Elevation
1 : 100



3 Block F - West Elevation
1 : 100

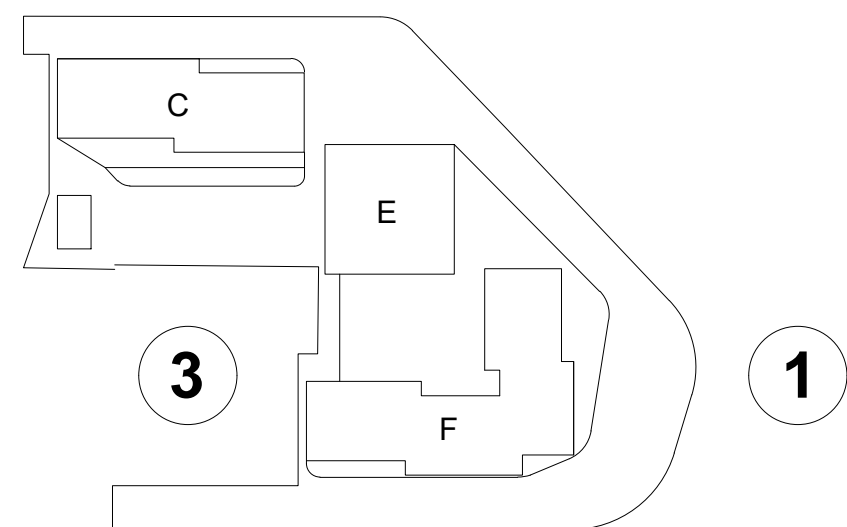

Key Plan

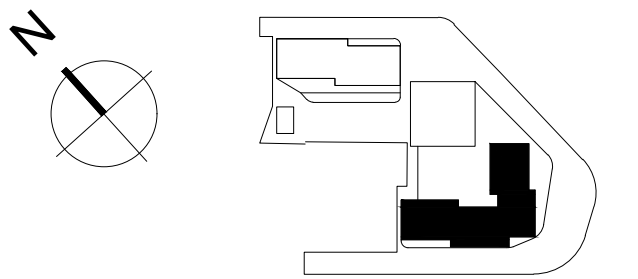

KEY PLAN

NOTES
THIS DRAWING MUST NOT BE SCALED.
ALL DIMENSIONS ARE TO BE VERIFIED AND CHECKED ON SITE. ANY DISCREPANCIES THAT ARE, OR BECOME APPARENT SHOULD BE REPORTED TO CHAPMAN TAYLOR.
AREAS INDICATED ARE APPROXIMATE GROSS INTERNAL AREA. THEY RELATE TO THE LIKELY AREAS OF THE BUILDING AT THE CURRENT STAGE OF DESIGN. ANY DECISIONS TO BE MADE ON THE BASIS OF THESE PREDICTIONS, WHETHER AS TO PROJECT VIABILITY, PRE-LETTING, LEASE AGREEMENTS, OR THE LIKE, SHOULD INCLUDE DUE ALLOWANCE FOR THE INCREASES AND DECREASES INHERENT IN THE DESIGN DEVELOPMENT AND BUILDING PROCESS.
© COPYRIGHT CHAPMAN TAYLOR 2017

REV	DATE	BY	DESCRIPTION	CHKD
01	22/08/23	BB	LOUVRES RELOCATED TO FASCIA UNIT 5 & 6	AC
CLIENT				
Mount Anvil 140 Aldersgate London EC1A 4HY				
PROJECT				
Kampus Manchester Aytoun Street, Manchester				
ARCHITECT				
Chapman Taylor INTERNATIONAL ARCHITECTS MASTERPLANNERS DESIGNERS Bass Warehouse, 4 Castle Street, Castlefield, Manchester M3 4LZ Tel +44 (0)161 828 6500 Fax +44 (0)161 828 6505 manchestler@chapmantaylor.com				

DRAWING TITLE									
Block F Proposed Louvres									
Scale As Indicated @ A1									
INTERNAL JOB NO		ISSUE DATE		DRAWN BY		CHECKED BY			
C106KTL		AUG 2023		BB		AC			
PROJECT NUMBER		ORIGINATOR	ZONE	LEVEL	TYPE	ROLE	NUMBER	REVISION	
C106KTL		CTA	F	99	DR	A	FLV	01	