



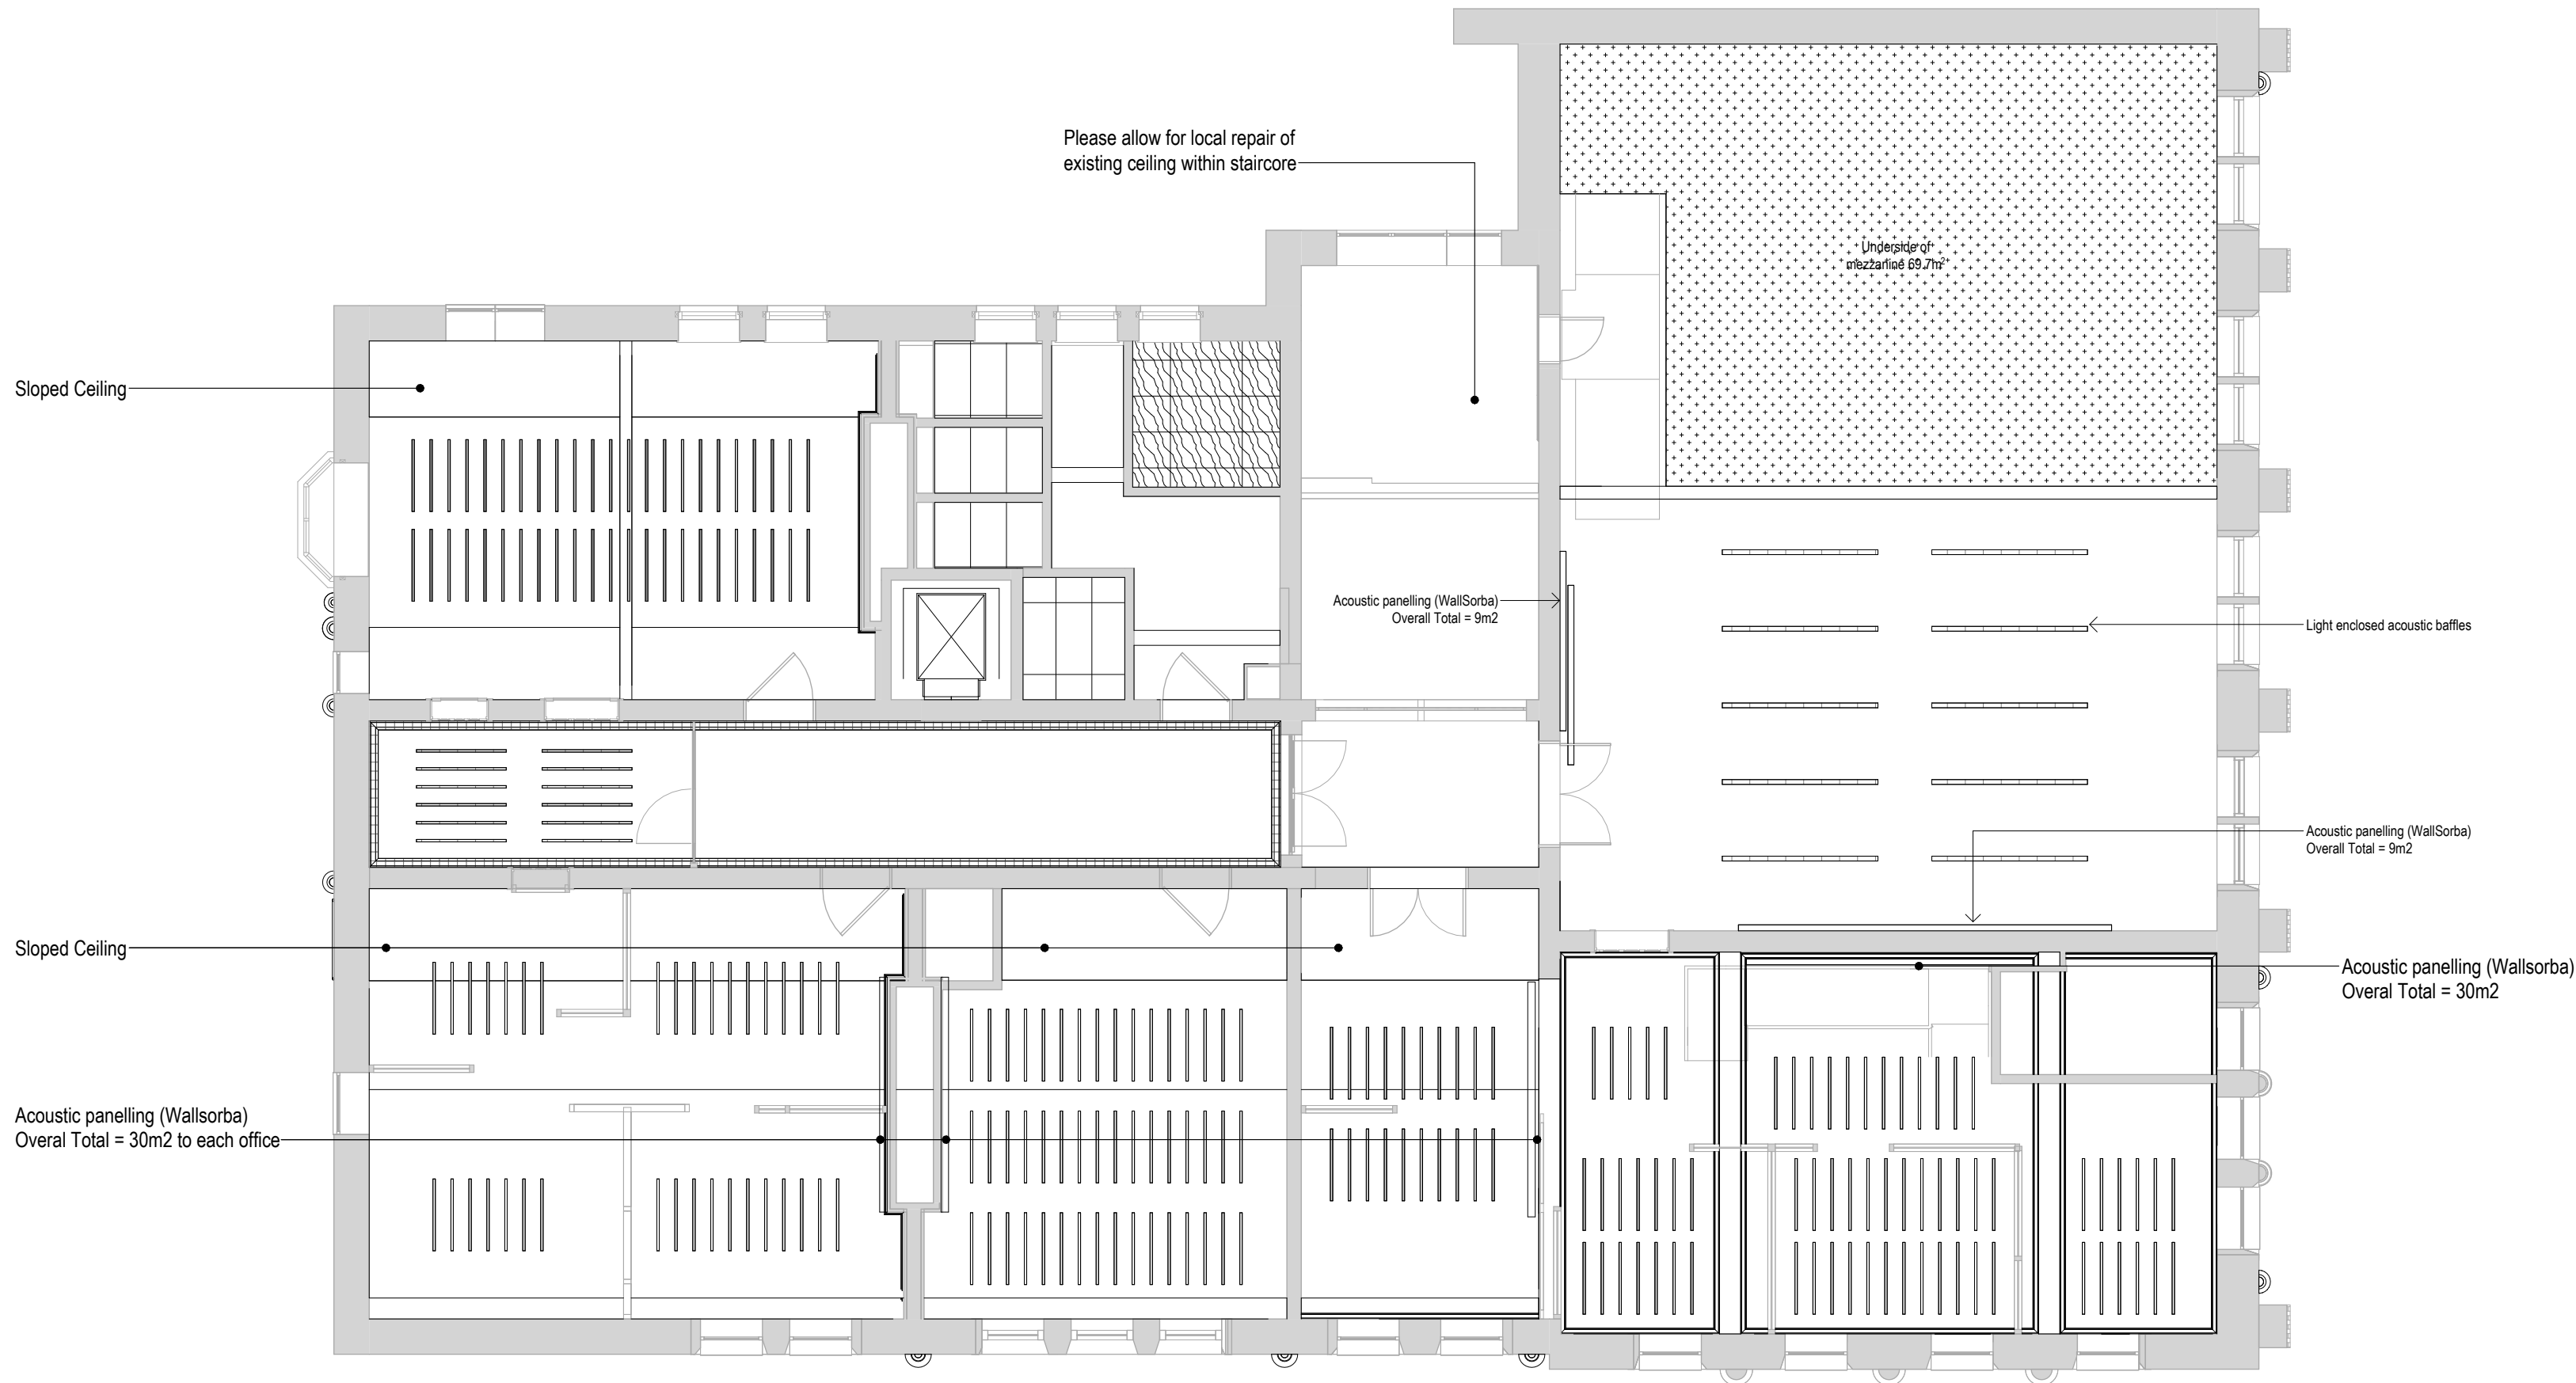


1 Reflected Ceiling Plan_Proposed - Level 02

1 : 100

 

-  Ecophon Solo Acoustic Baffle Ceiling - 300mm deep x 40mm wide linear acoustic baffles suspended from soffit on Ecophon catenary wire hangers - NBS N10/125
-  Existing expanded metal lath + lime plaster to be repaired as required - NBS K10/245
-  Rockfon System T15E semi concealed grid ceiling system to wcs, and cleaners areas. Chicago Metallic T15 Click 2790 grid with Rockfon Blanka dB43 - 1200 x 300mm tiles - NBS K40/105
-  Rockfon System T24, A24 semi concealed corrosion resistant grid - NBS K40/110
-  Knauf Perforated Plasterboard panel system - NBS K10/221
Allow for access hatches where required to MEP consultant's recommendations
-  Knauf MF Ceiling System - acoustic requirements TBC - NBS K10/222

Notes:
• This drawing is copyright.
• Do not scale dimensions from this drawing.
• This drawing is to be read in conjunction with all other relevant drawings.
• All discrepancies on this drawing are to be reported to the architect.
• Do not modify any element of this drawing.
• Use drawing only for purpose(s) issued.
• This drawing may contain colour.

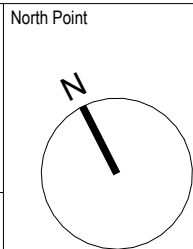

Key Plan

The following external model files are included within this drawing:

P6	2023/12/01	Listed Building Consent Submission.	AB	RM
P5	2023/10/06	Stage 4 Issue for Costing	AB	RM
P4	2023/07/21	Preliminary Issue to Heritage Consultant	AB	RM
P3	2023/06/20	Ceiling Plan updated	AJ	RM
P2	2023/06/02	Stage 3 Preliminary Issue for costing	AB	RM
P1	2023/01/24	Layouts revised generally following comments	MTW	RM
Rev	Date	Revision Notes	Drawn	Review



Project
Rutherford Building

Drawing Title
Proposed Ceiling Plan - Level 02

Job Number 141532	Date FEB'23	Security Classification	Drawn By MTW
Scale@A2 1 : 100	Purpose LISTED BUILDING CONSENT	Reviewed By RM	
Drawing Number 3322-RBUM-ARC-XX-02-DR-A-3322			Revision P6