


DO NOT SCALE FROM THIS DRAWING. USE GIVEN DIMENSIONS ONLY.
ALL DIMENSIONS ARE TO BE CHECKED ON SITE BY THE CONTRACTOR.
ANY DIMENSIONAL DISCREPANCIES TO BE REPORTED BACK TO HEALEY CONSULTING PRIOR TO PROCEEDING WITH CONSTRUCTION


GENERAL NOTES

- 1. All dimensions are in millimeters unless noted otherwise.
- 2. All levels are in metres unless noted otherwise.
- 3. This drawing is to be read in conjunction with all other HC drawings issued for the project, HC specifications, Architects, M&E drawings and specifications.

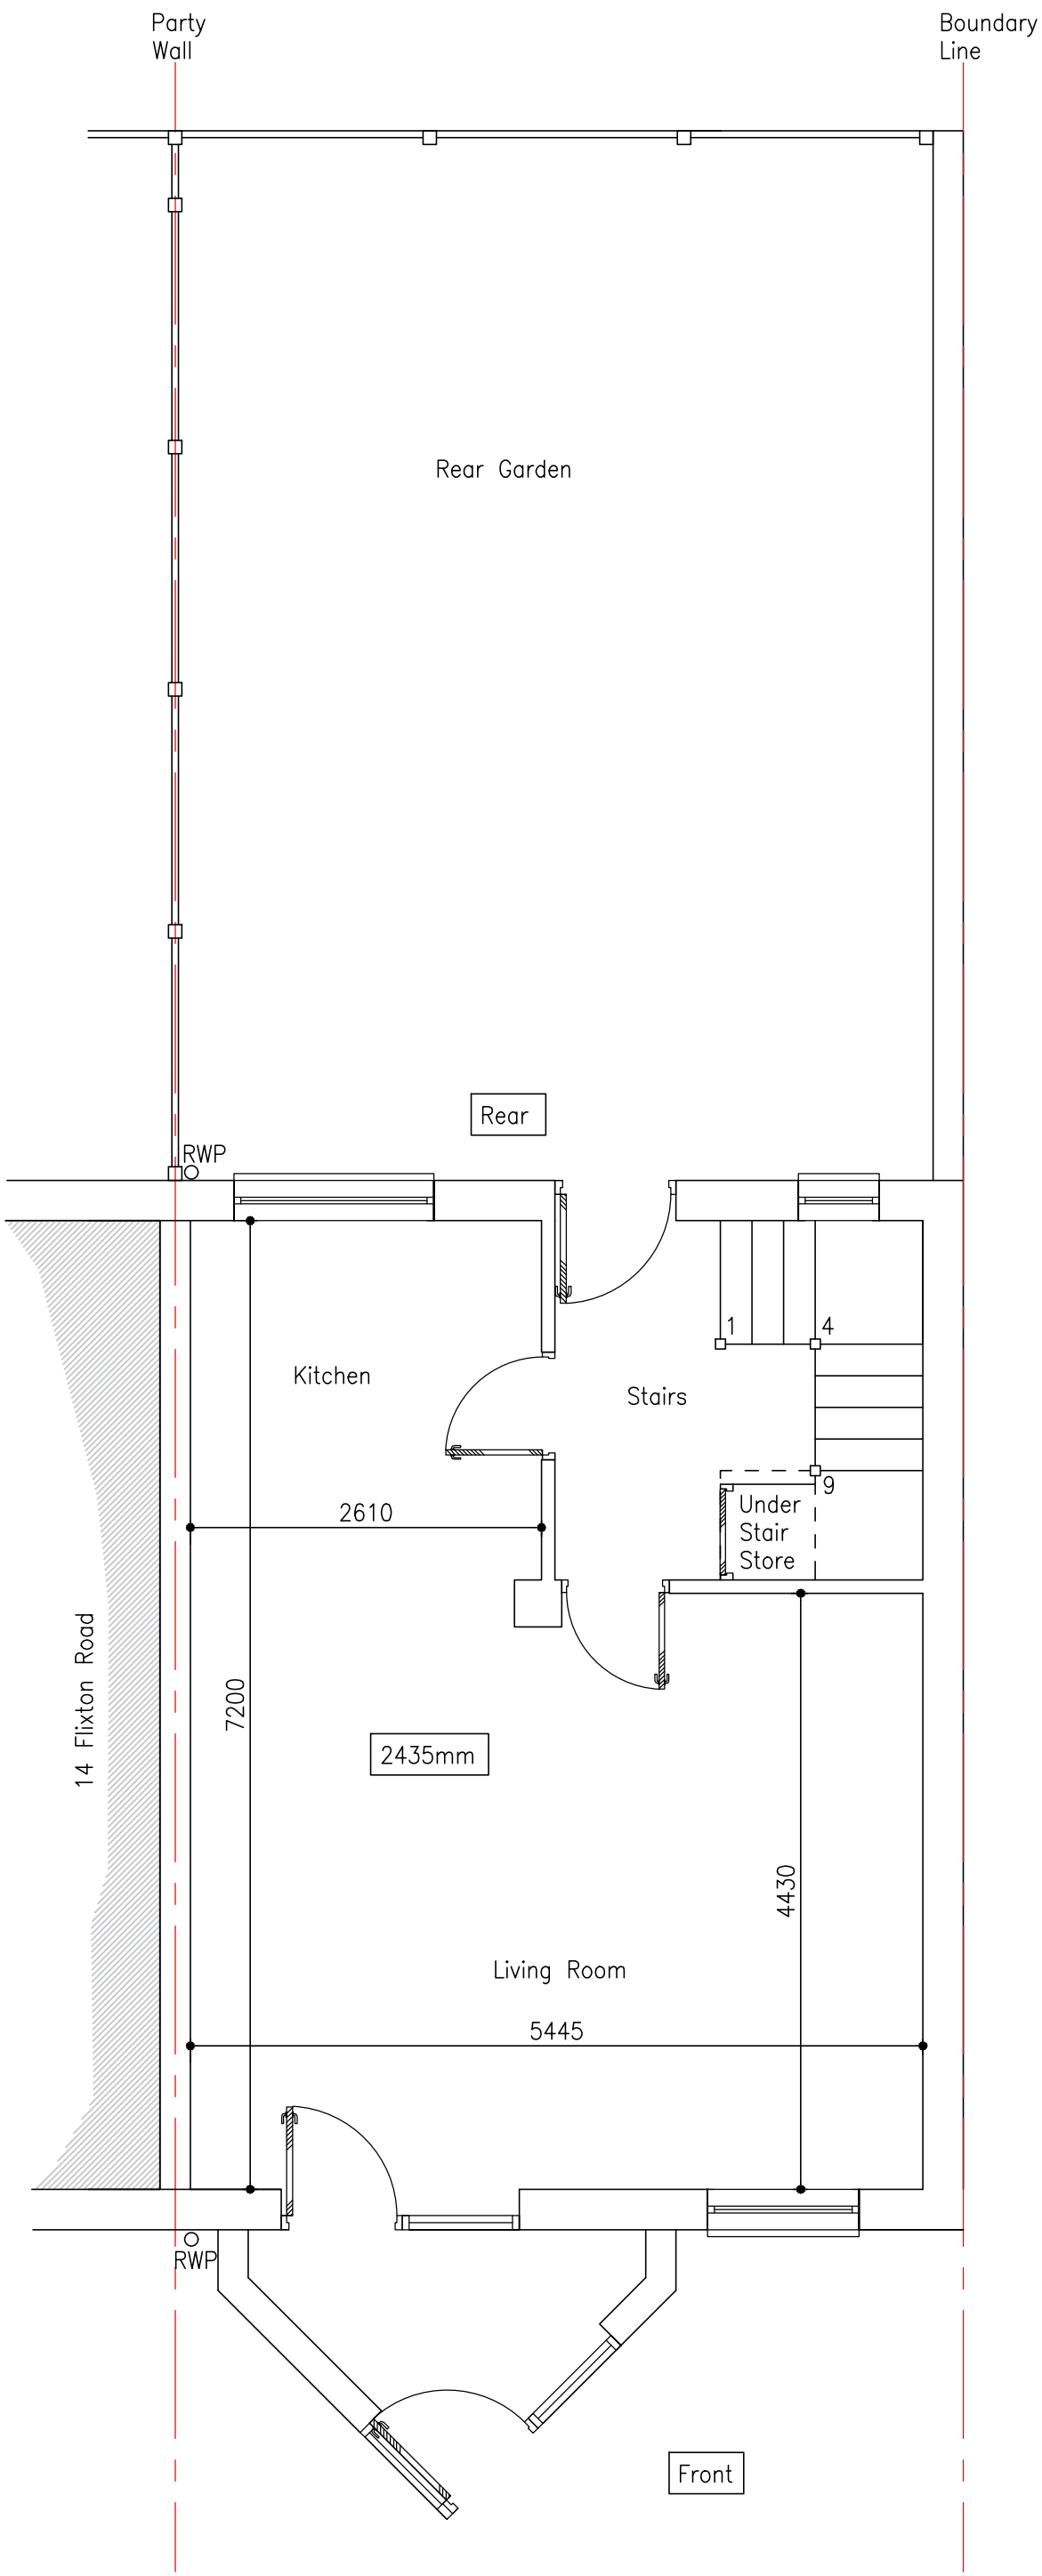


PLAN - EXISTING GROUND FLOOR

Scale 1:50

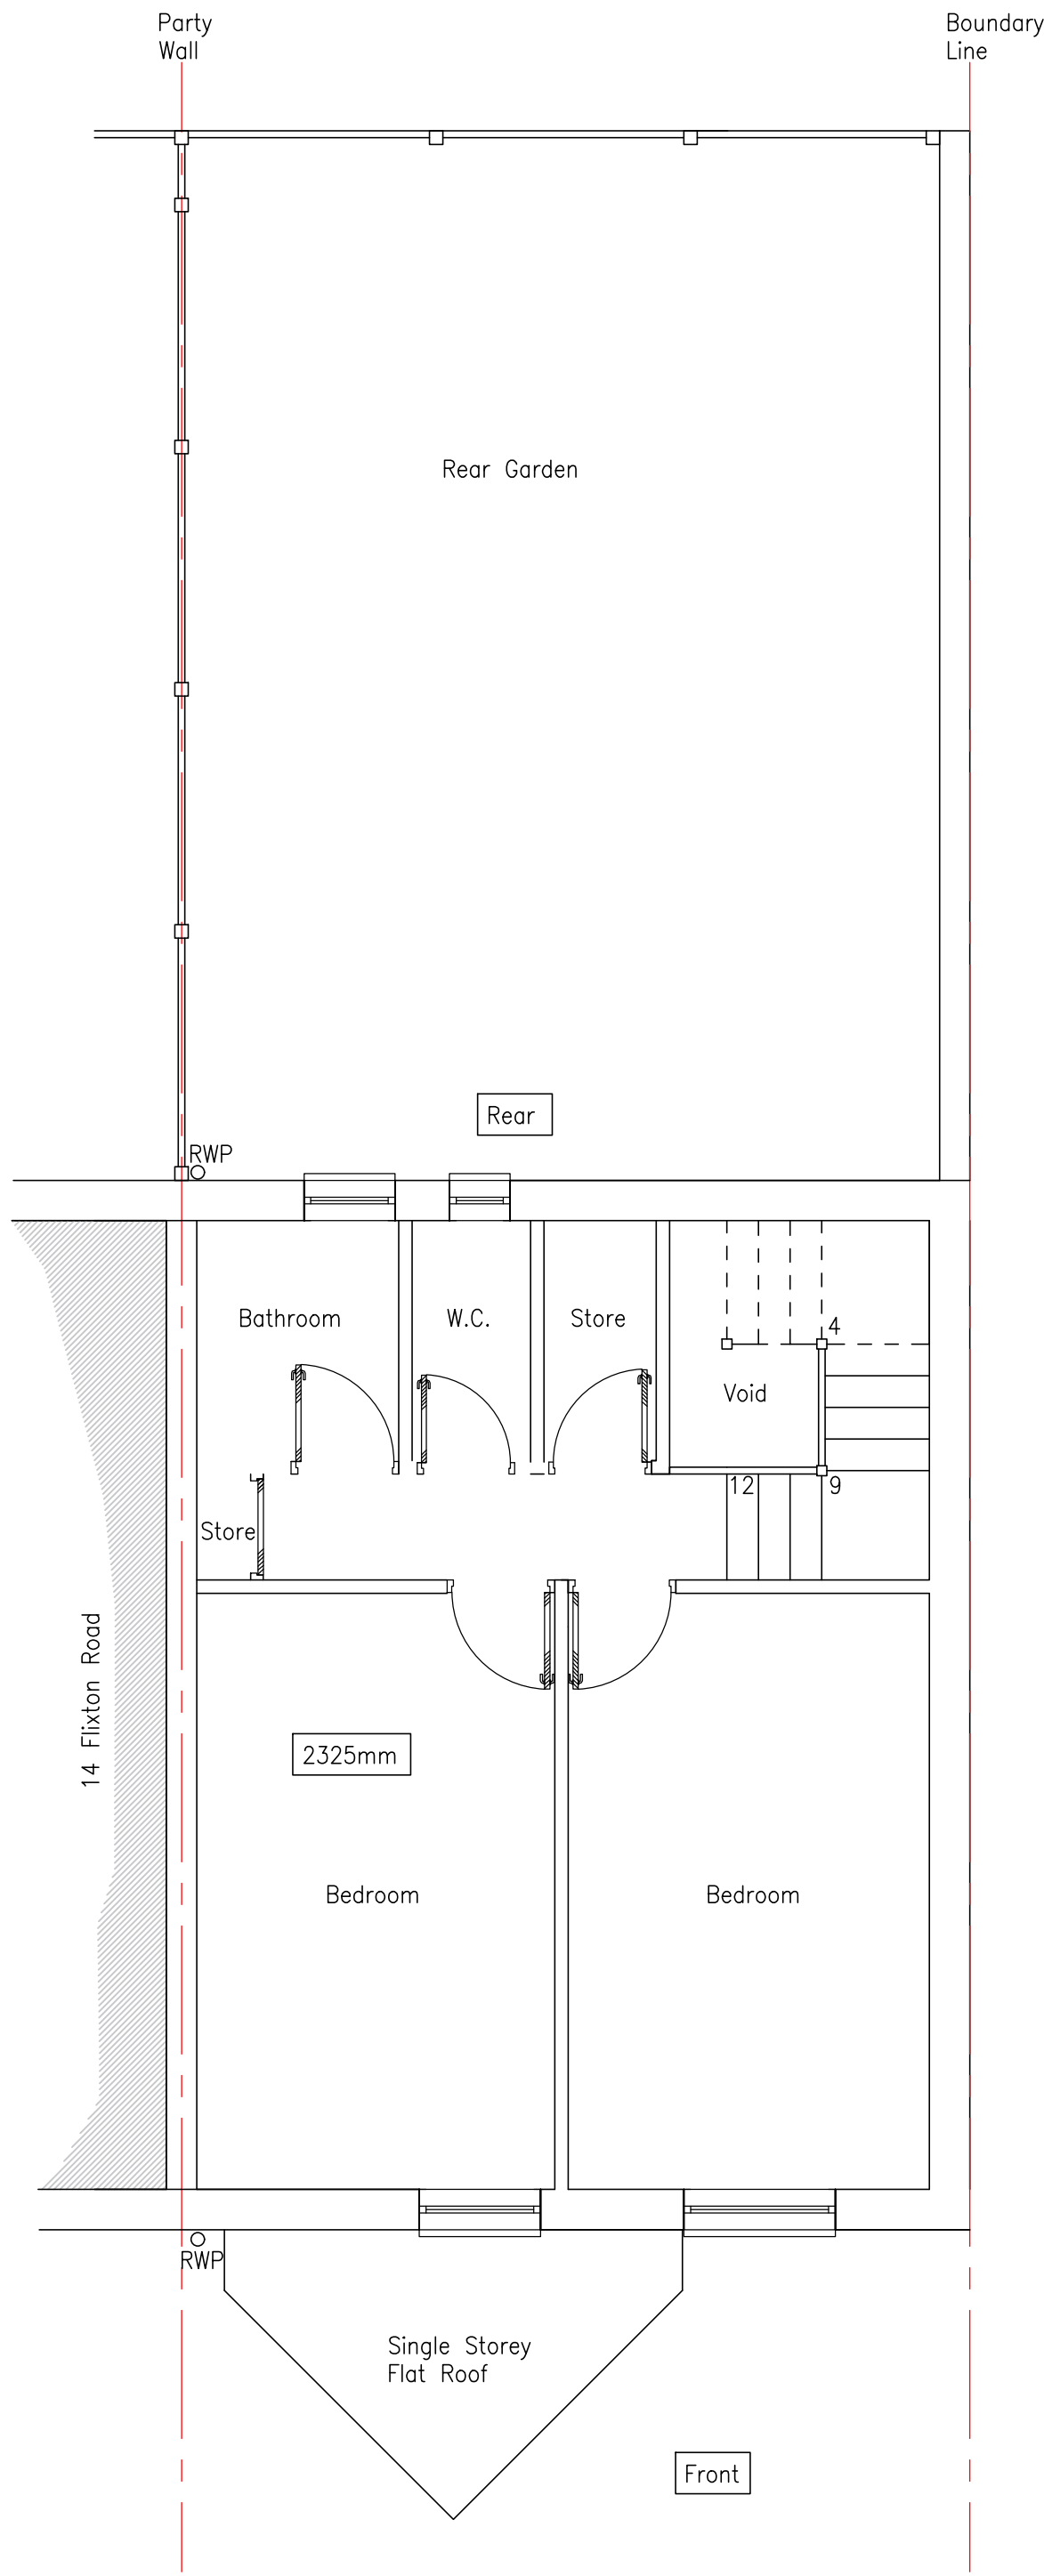

PLAN - EXISTING FIRST FLOOR

Scale 1:50

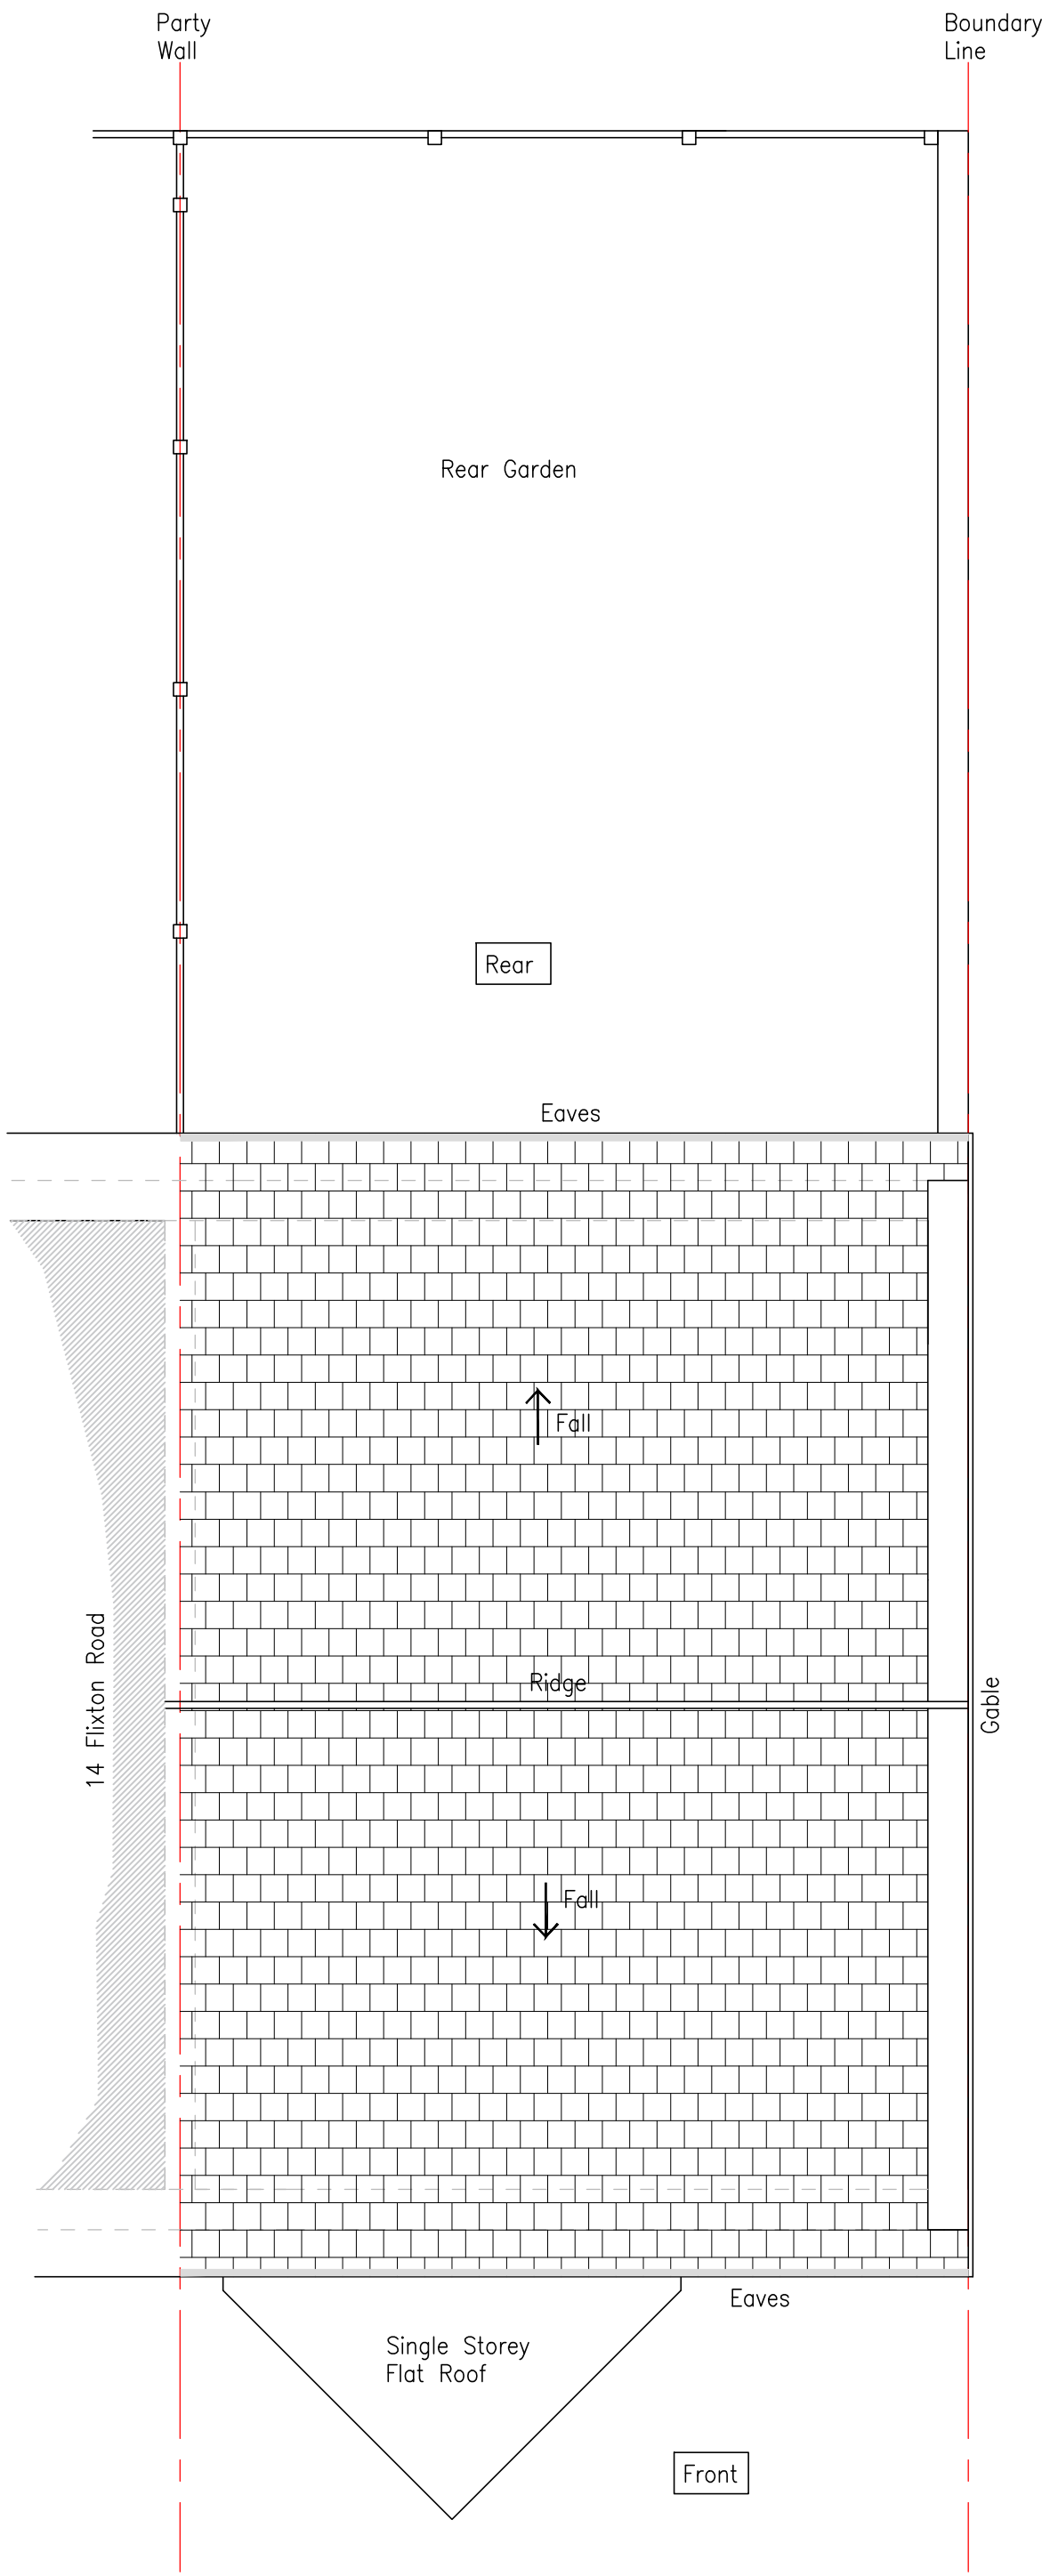

PLAN - EXISTING ROOF

Scale 1:50

REV	DATE	BY	DETAILS OF REVISION
ARCHITECT / CLIENT	DORIS FAIBI		
PROJECT	12 FLIXTON ROAD ARDWICK MANCHESTER, M13 9GU		
TITLE	PROPOSED REAR EXTENSION AND INTERNAL ALTERATIONS EXISTING FLOOR PLANS		DRAWN BY CR DATE 16.06.23 SCALE SHOWN@A1
DRAWING NO.	HC-23297-(20)-01		REVISION -

HEALEY CONSULTING
Brunel House
63 Dale Street
Milnrow
Rochdale
OL16 3NJ
Tel: 01706 343961
Fax: 01706 343981
email: office@healeyconsulting.co.uk
copyright: Healey Consulting

**HEALEY**
consulting
structural engineering consultants

PLANNING APPLICATION