


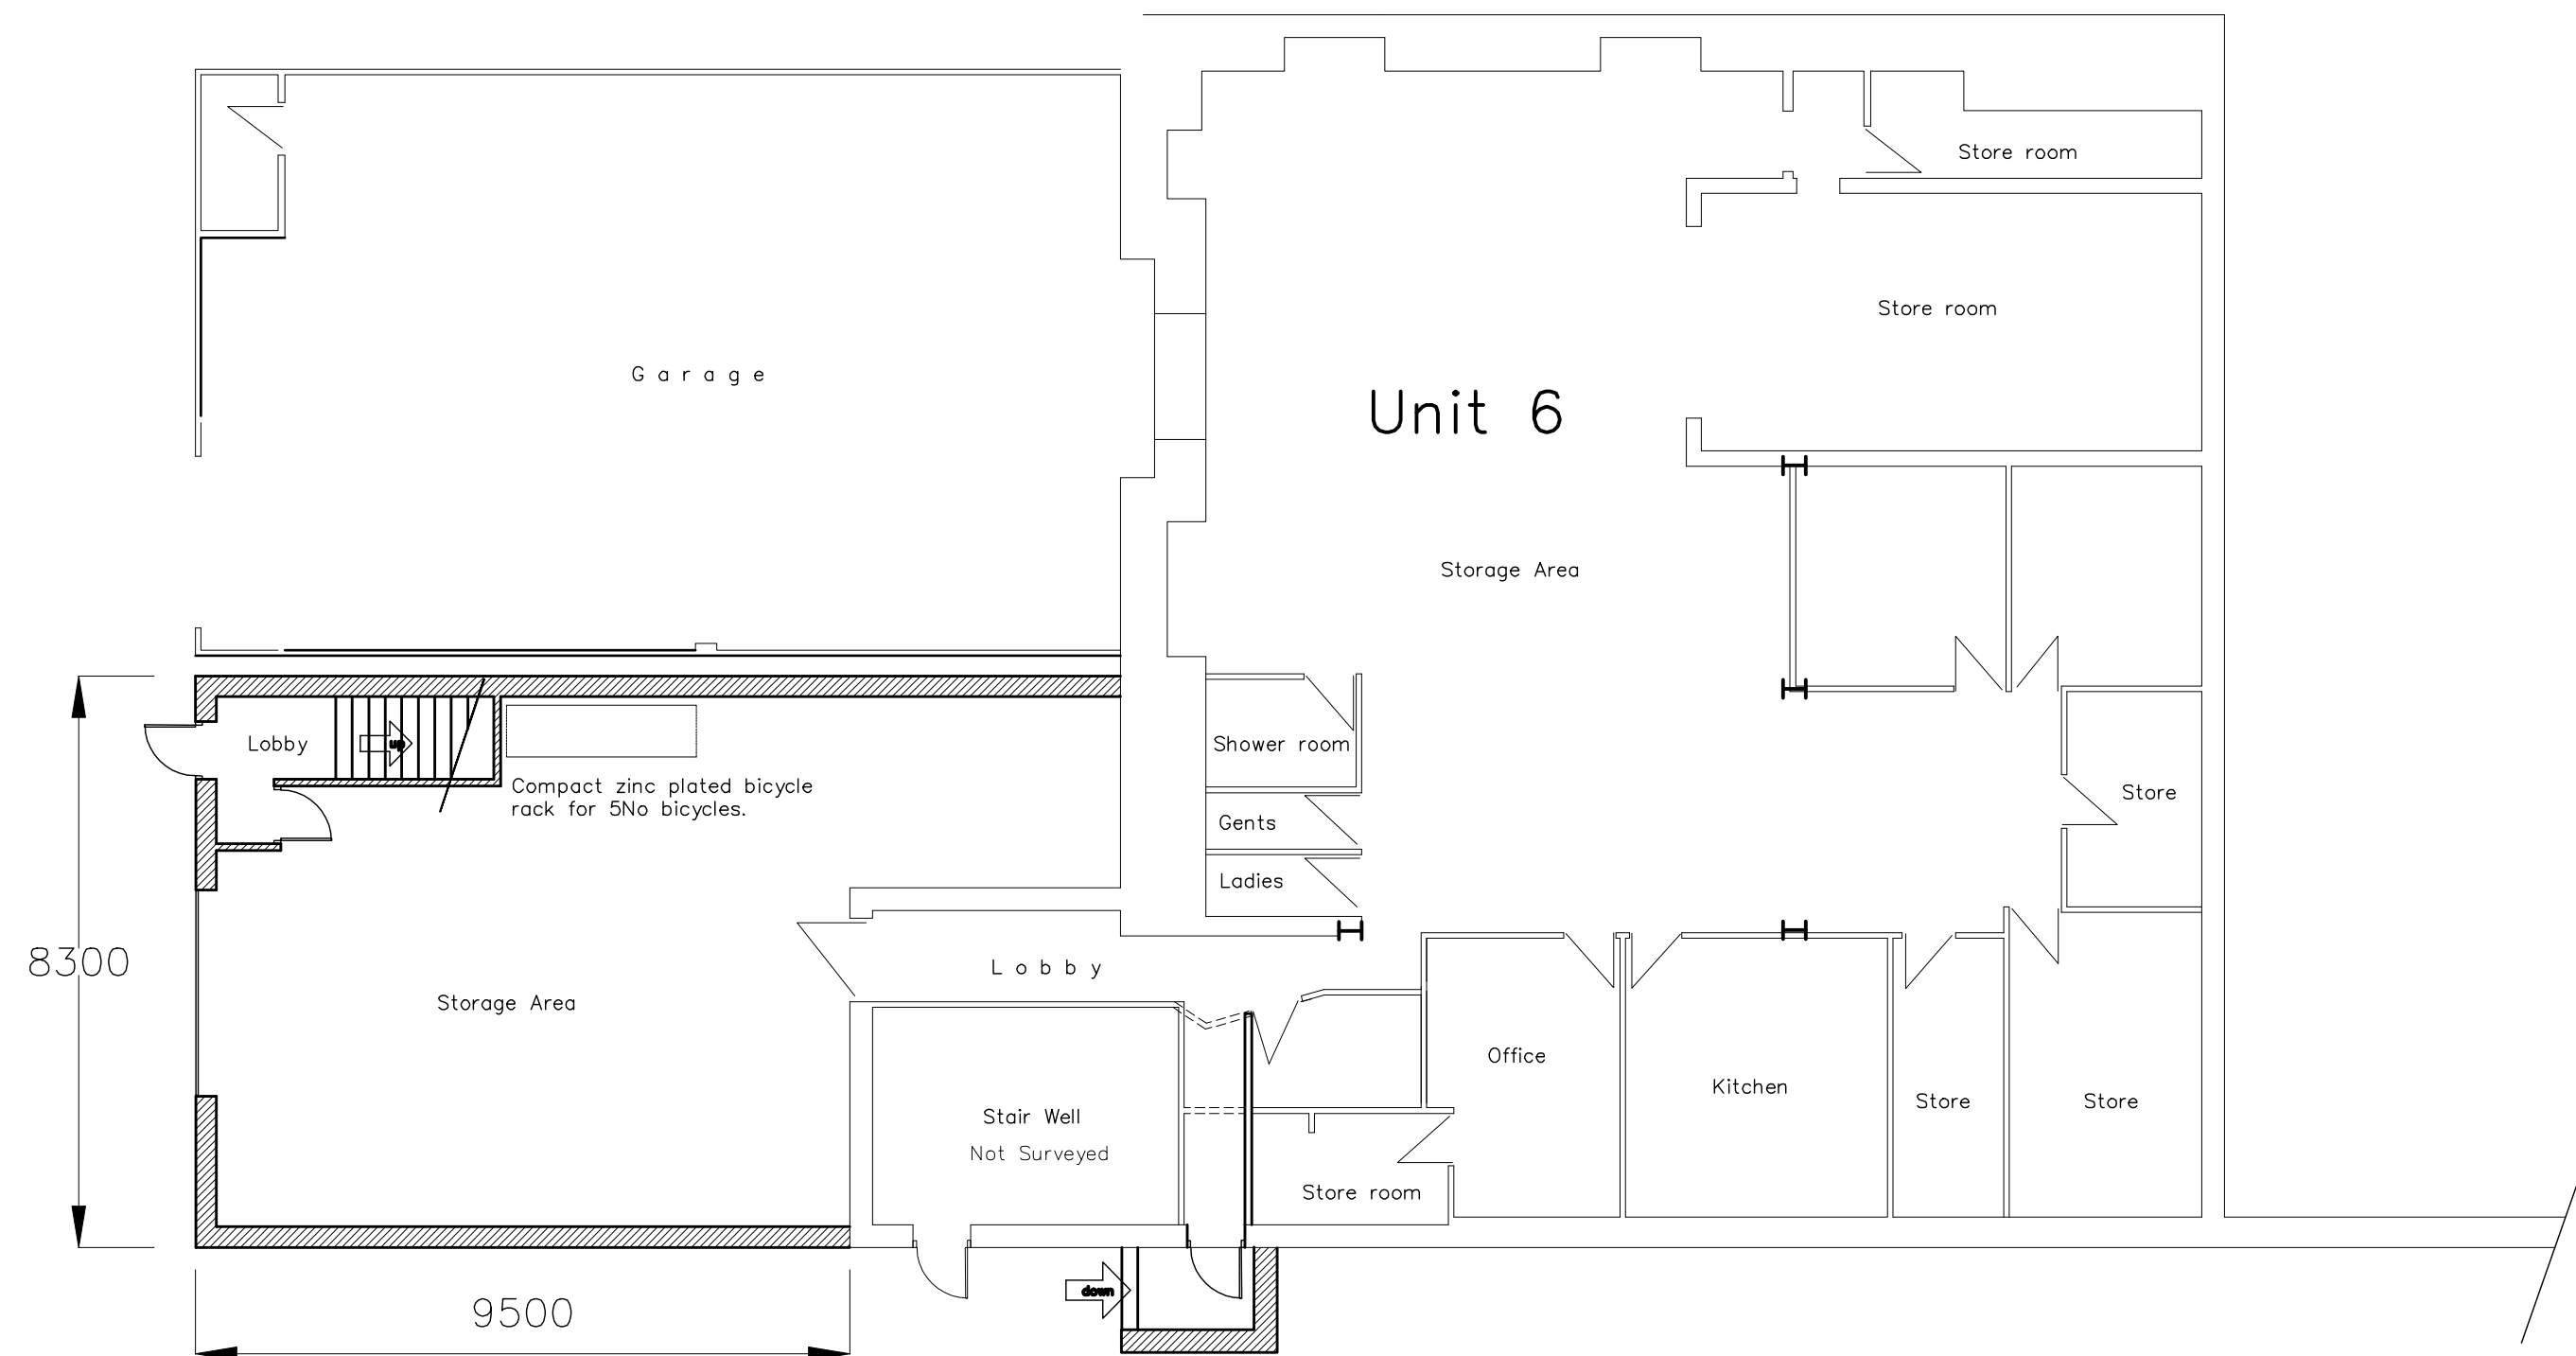

LEGEND	
	Walls and / or fittings to be removed unless otherwise noted
	Brickwork to match the main house
	Thermalite block work
	Sound insulated stud partition walls

Proposed Lower Ground Floor Plan

Rev B
Bicycle storage added
13th Dec 2023

Scale 0 1 2 3 4 5

Scale 1:100 @ A2

Planning Plan

Proposed Development

**MONSALL MILL
MONSALL ROAD
MANCHESTER
M40 8NQ**

**Prepared by:-
A & S INMAN (Designs) Ltd.
24 GRANGETHORPE ROAD
URMSTON
MANCHESTER
M41 9HT**

Phone / Fax 0161 747 7433

Drg. No. 1821 / 05 / 22 Sht. 4

B

