



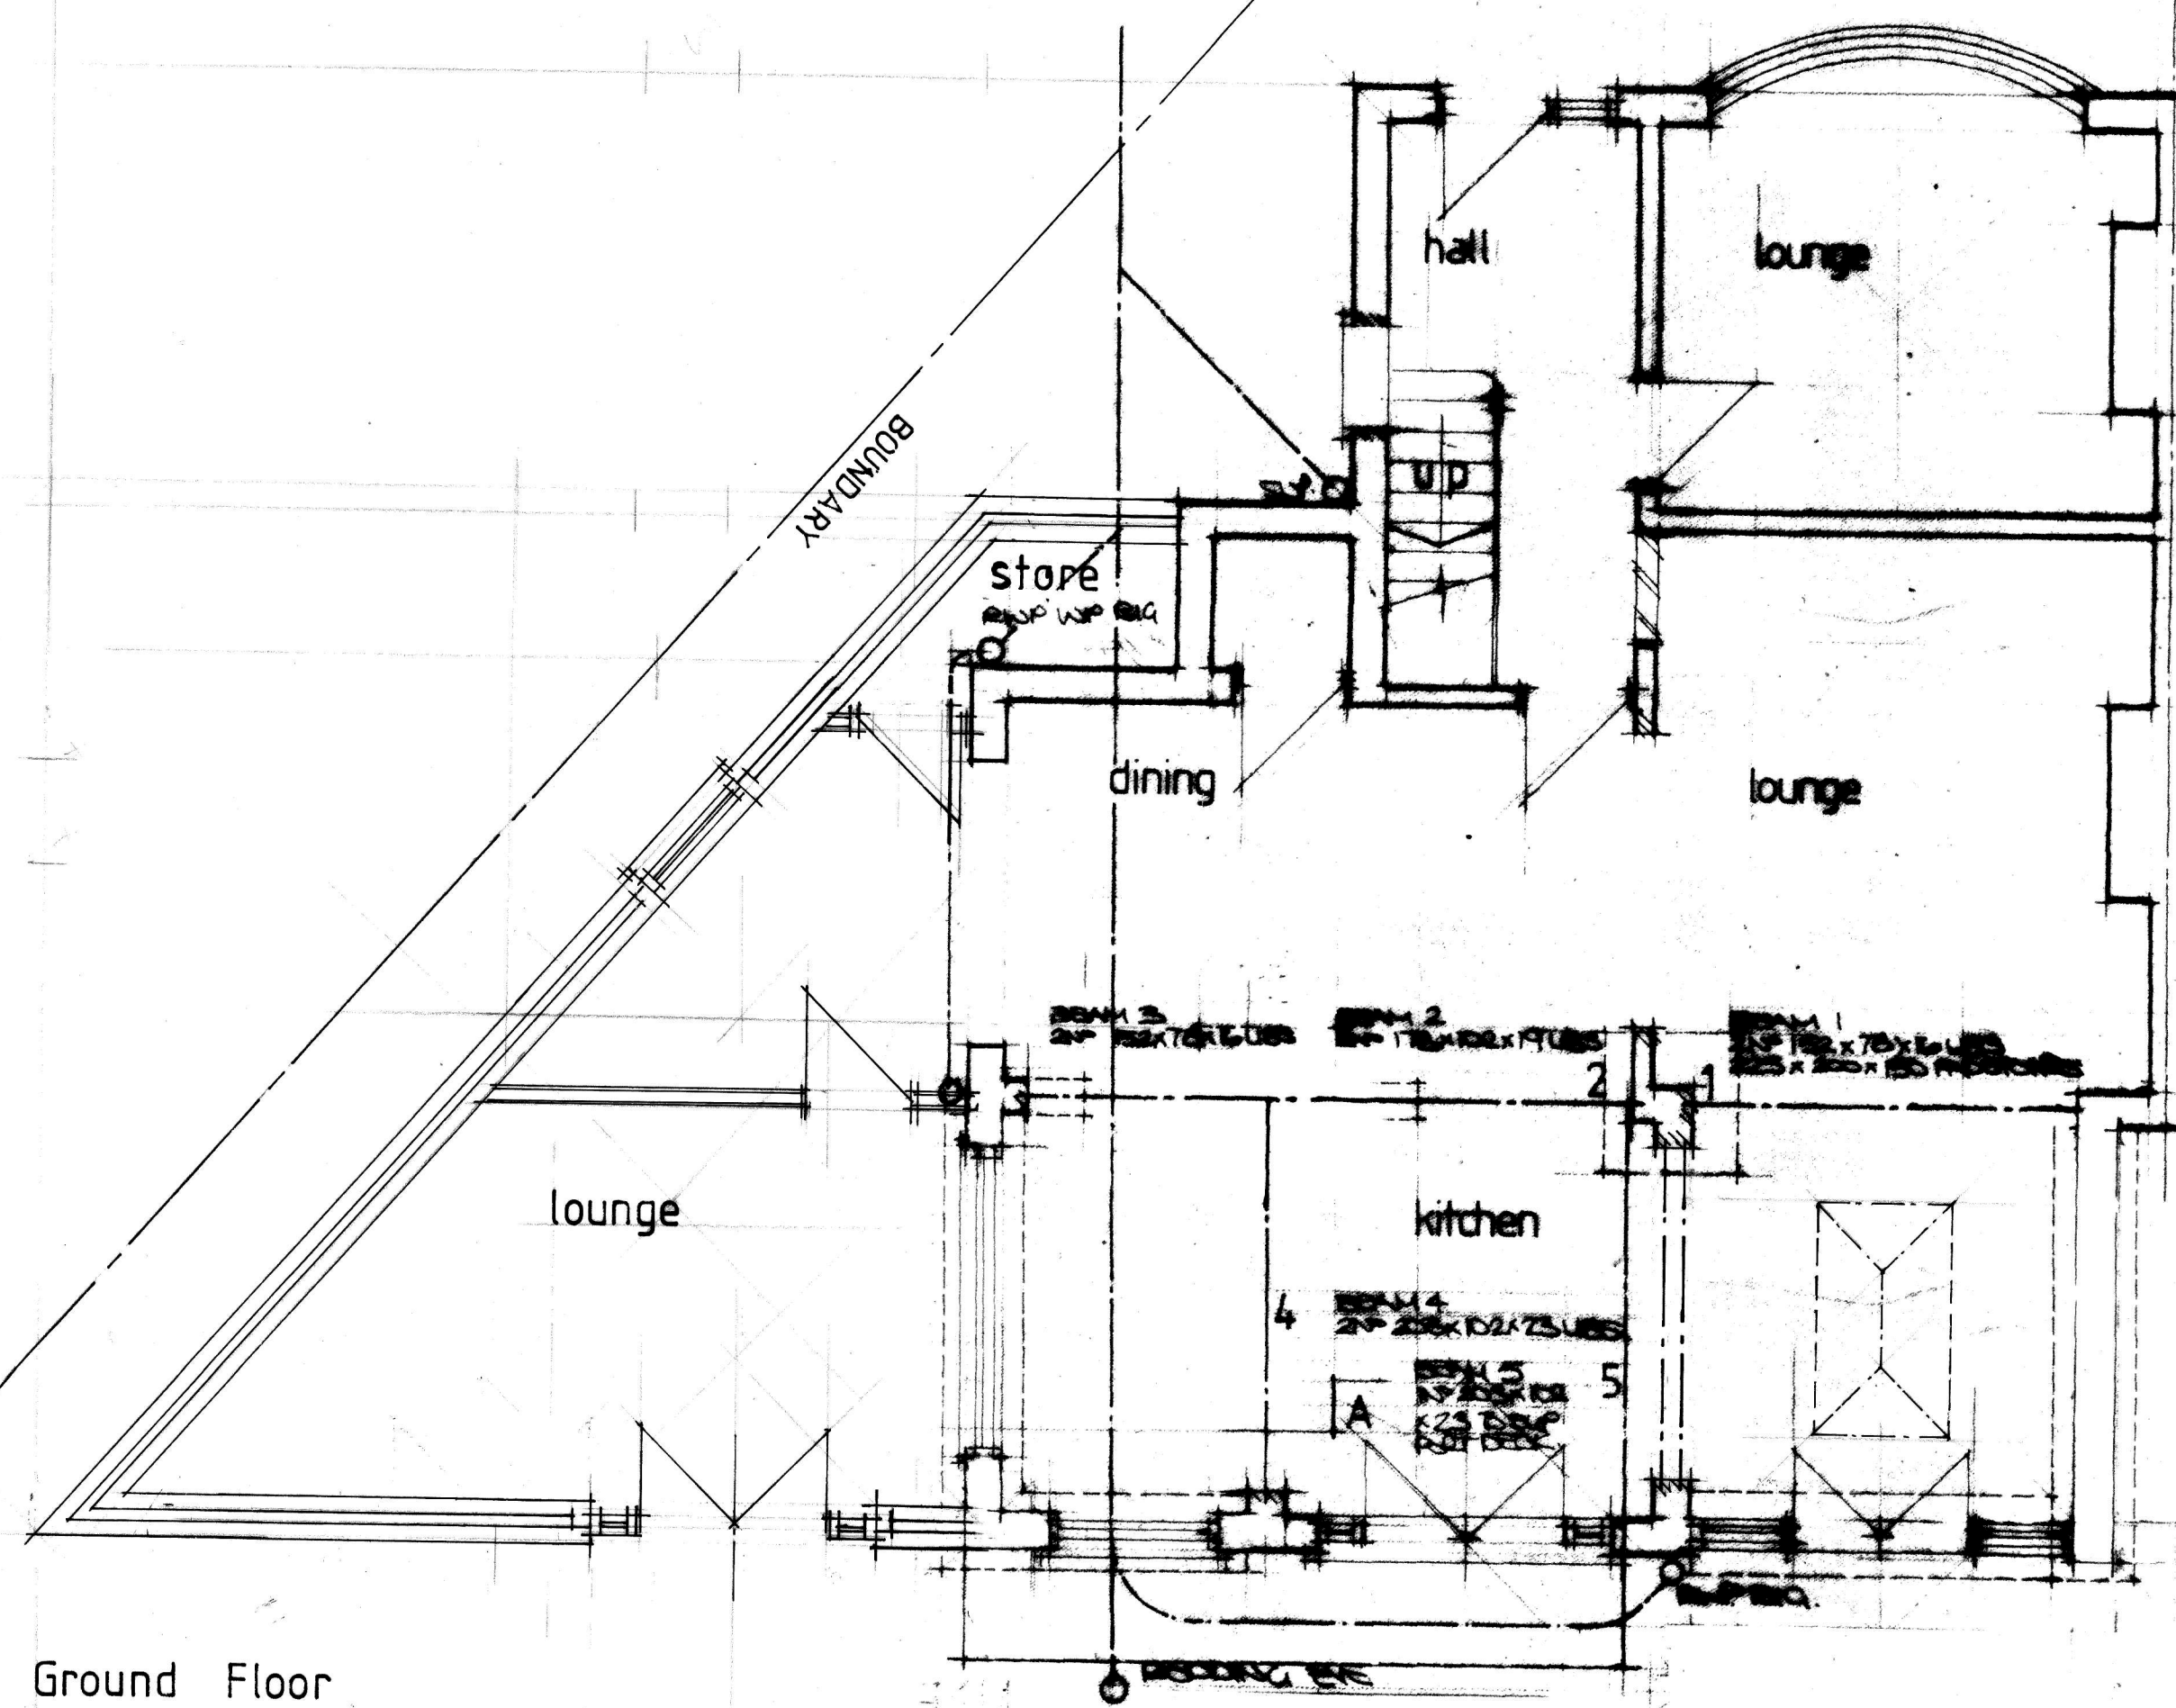

Ground Floor

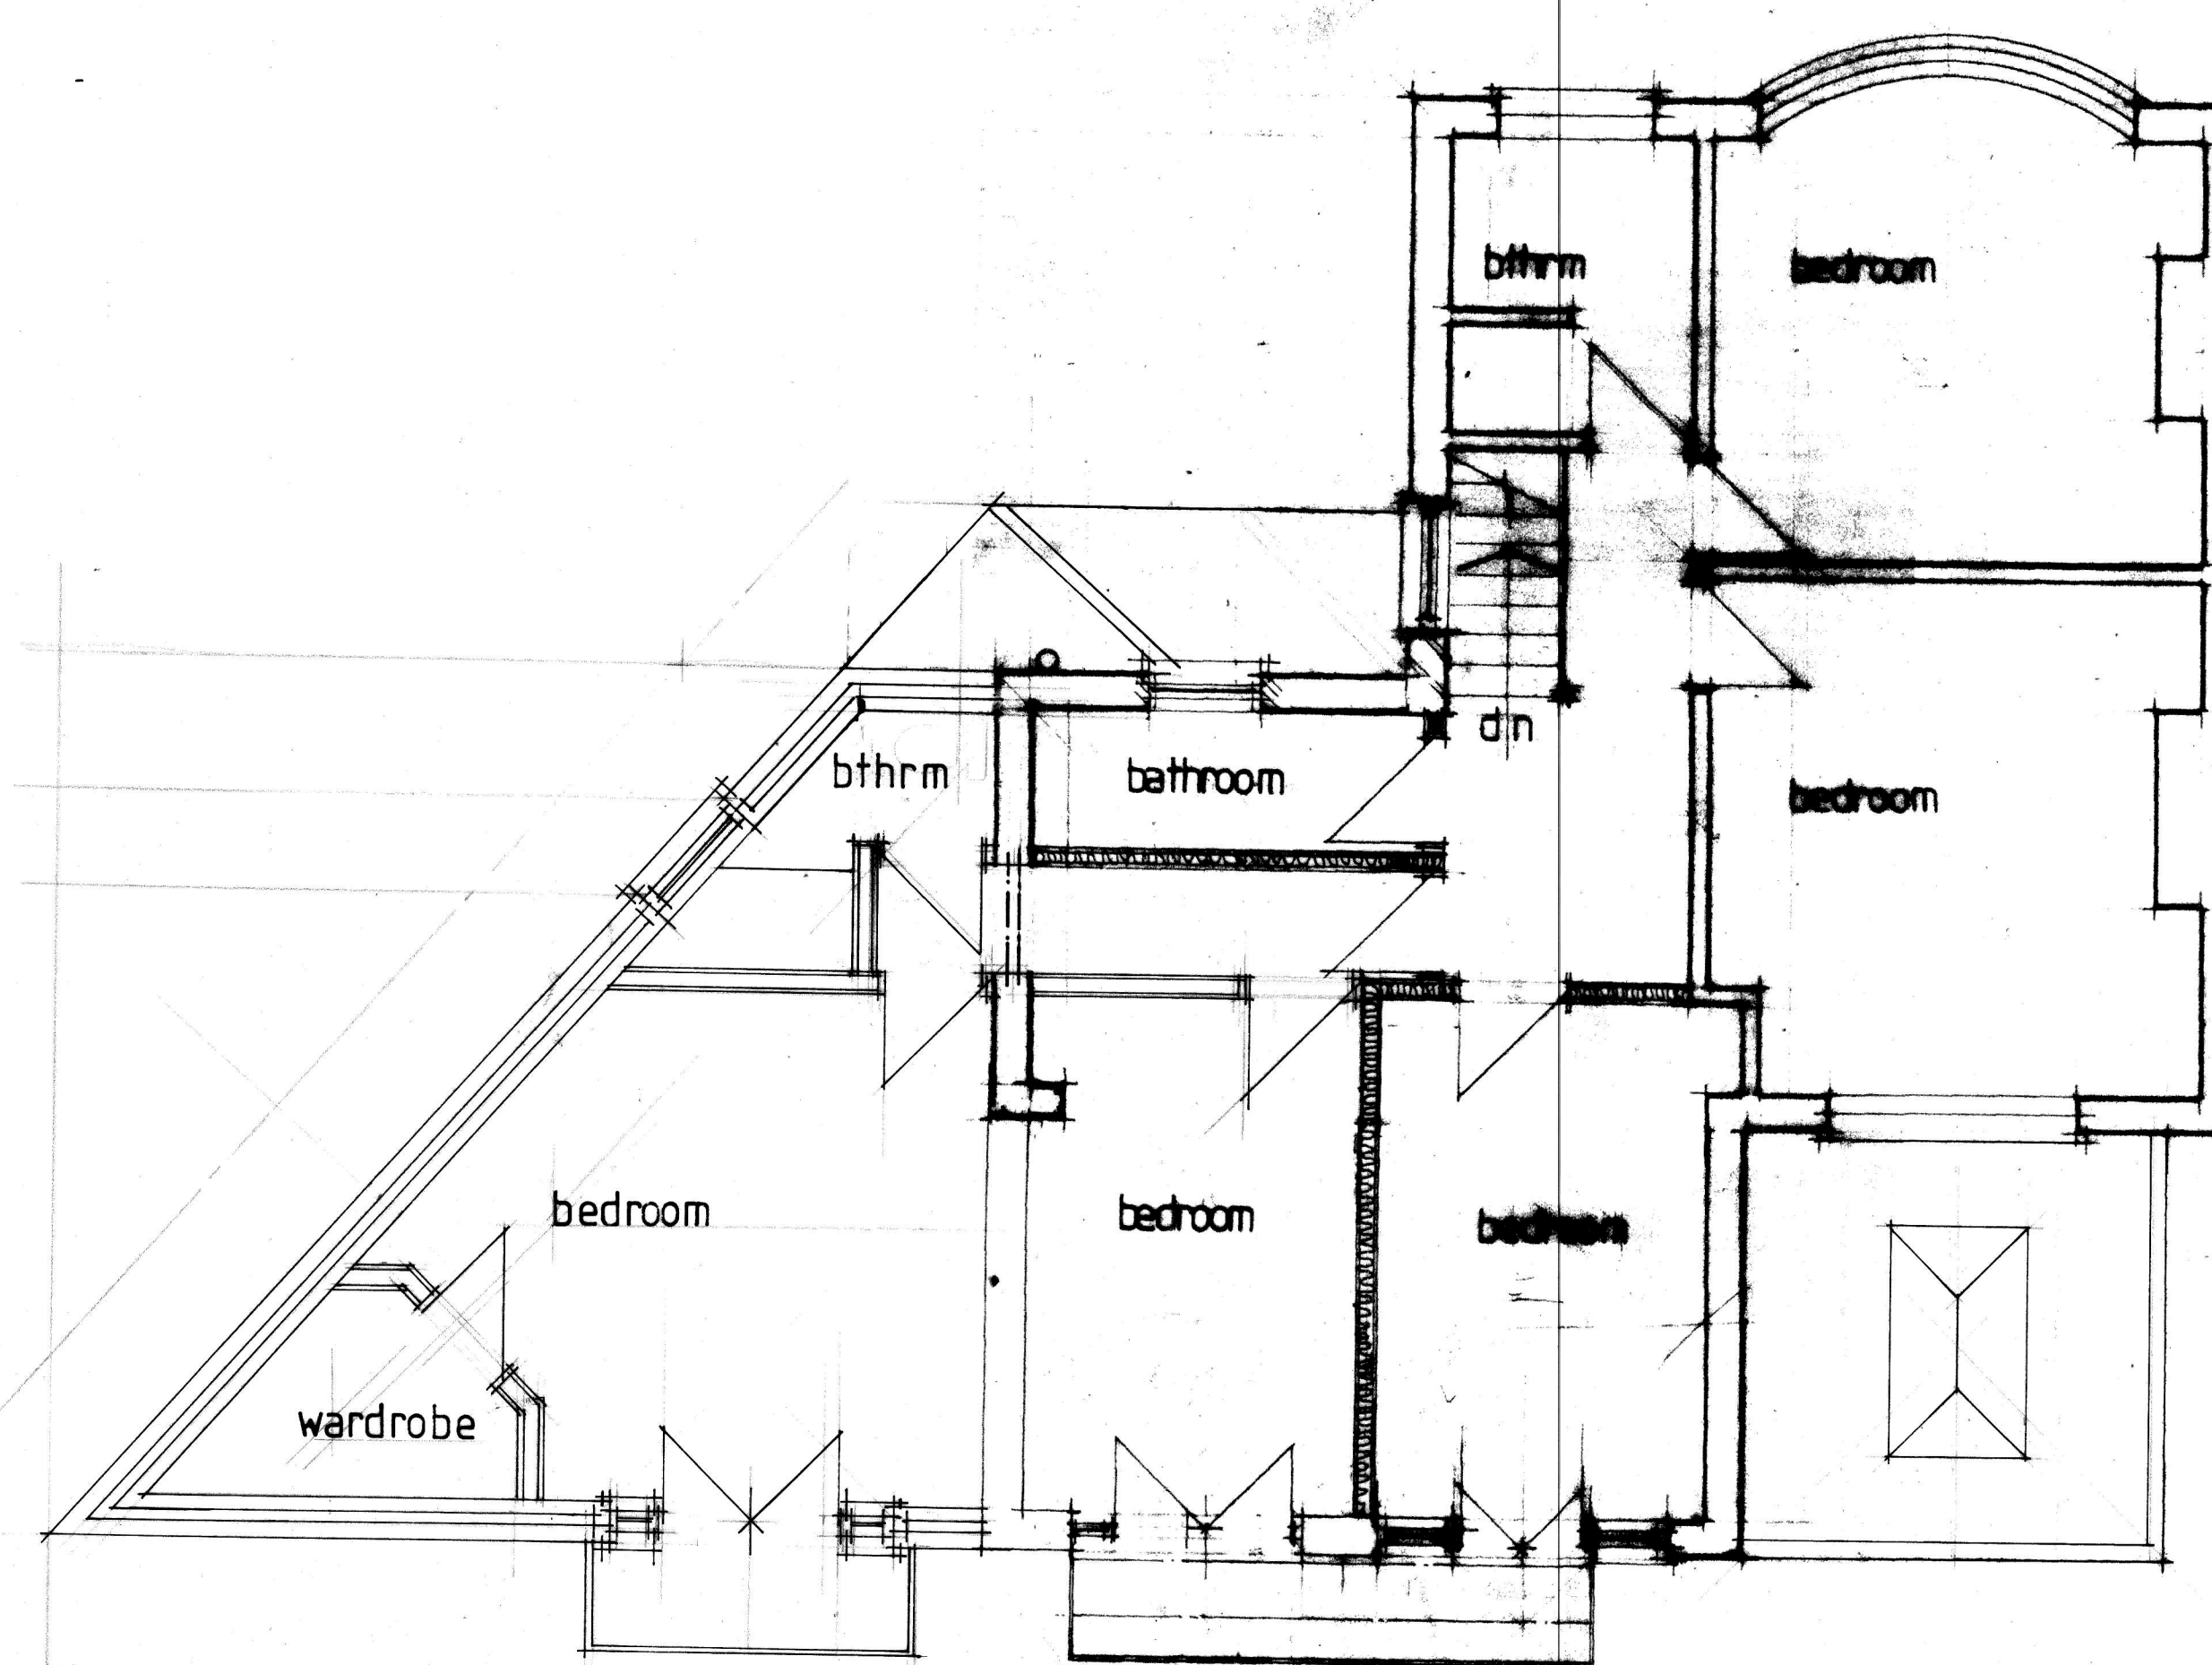


First Floor




proposed
front




rear

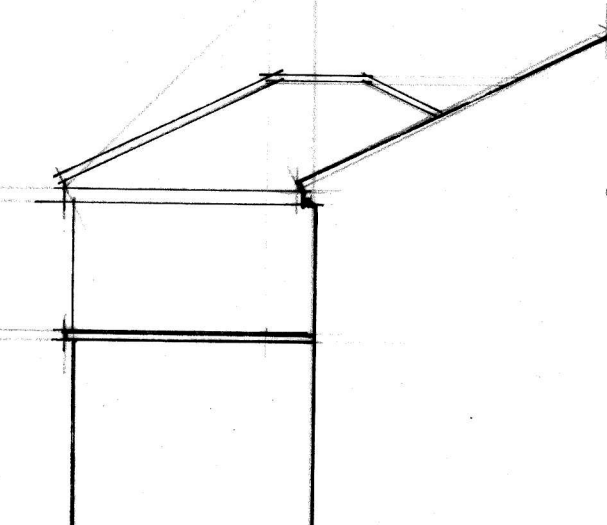

side (existing and proposed)

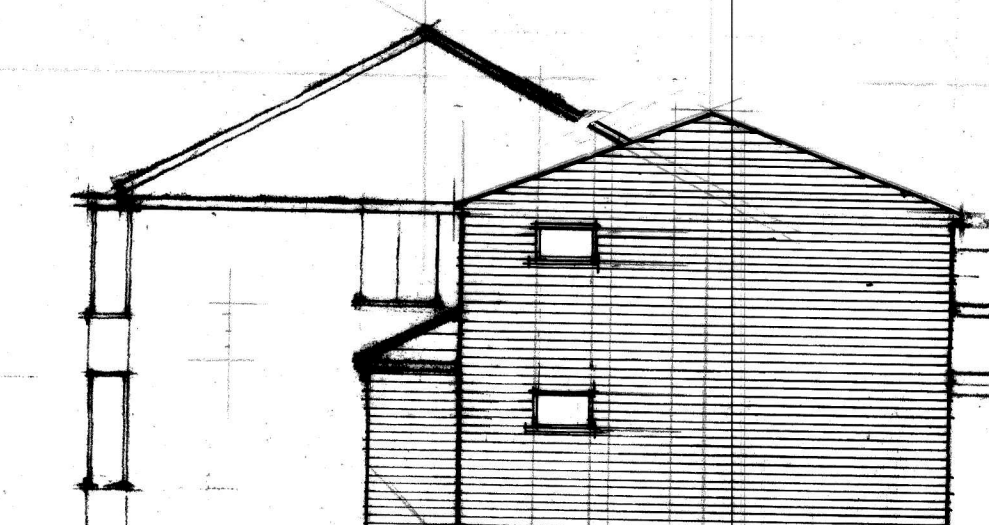

side

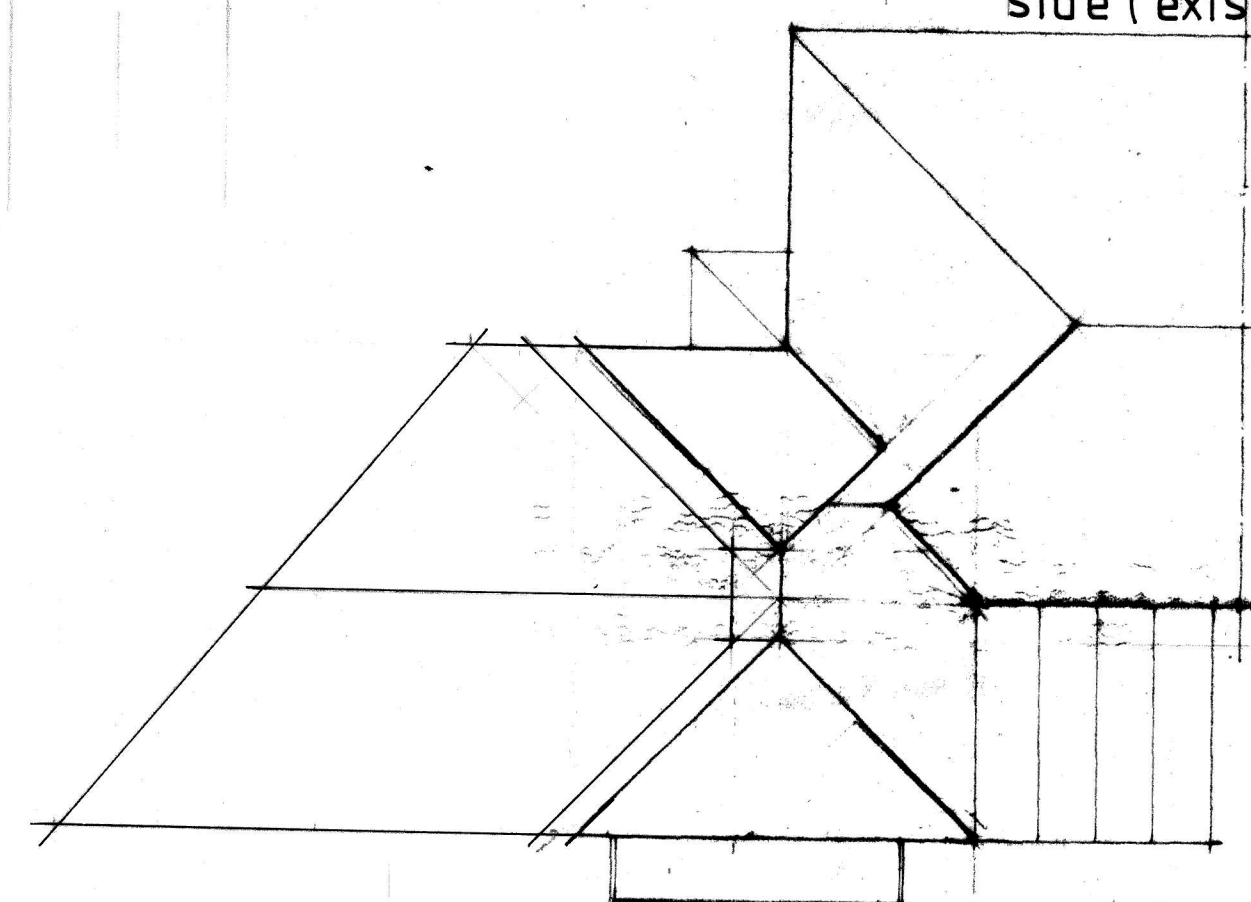

Roof plan

No:	Revision:	Date:	Initial:
APLA DESIGN 11 GILDA CRESCENT ROAD ECCLES M40 9AG TELEPHONE: 061 707 5533			
Project: 31 Anthog Rd Didsbury Mcr			
Title: Proposed Floor Plans and Elevs			
Scale: 1/200	Date:	Initial: CTN	
Dwg. No: 2			