




hodder+partners
SGI Studios
1 Kelso Place
Manchester M15 4LE
t: +44(0)161 832 9842
e: mail@hodderandpartners.com
w: www.hodderandpartners.com

revisions + notes:
02/10/2023 Rev. P1 – Planning Issue.
08/01/2024 Rev. P2- AC Compound removed

DO NOT SCALE
Work to annotated dimensions only.
Read drawing in conjunction with relevant specification,
Structural Engineers' and Services Engineers' drawings.
Confirm all dimensions before commencement of any
work on site or fabrication.

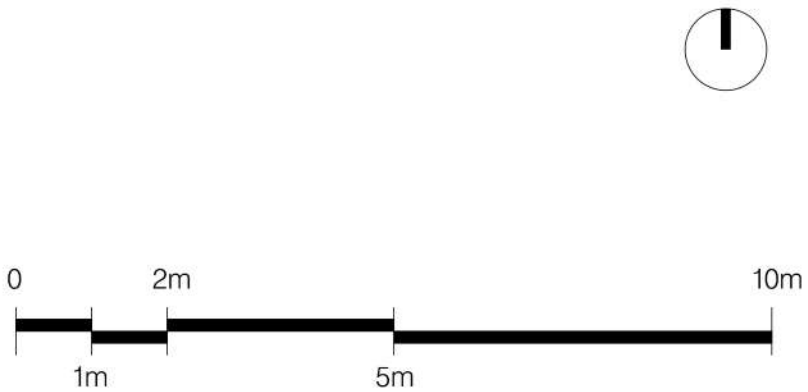

Sheet to be printed in colour.
External arrangements to be read in conjunction
with landscaping proposal drawings.

client: Benjamin Property Ltd.		date: September 2023	
project: Park Place, Manchester		scale: 1:200@A3/ 1:100@A1	drawn by: RC + ET
title: Site Plan		drawing number: L(–)500	
status: Planning		job number: 0654	revision: P2