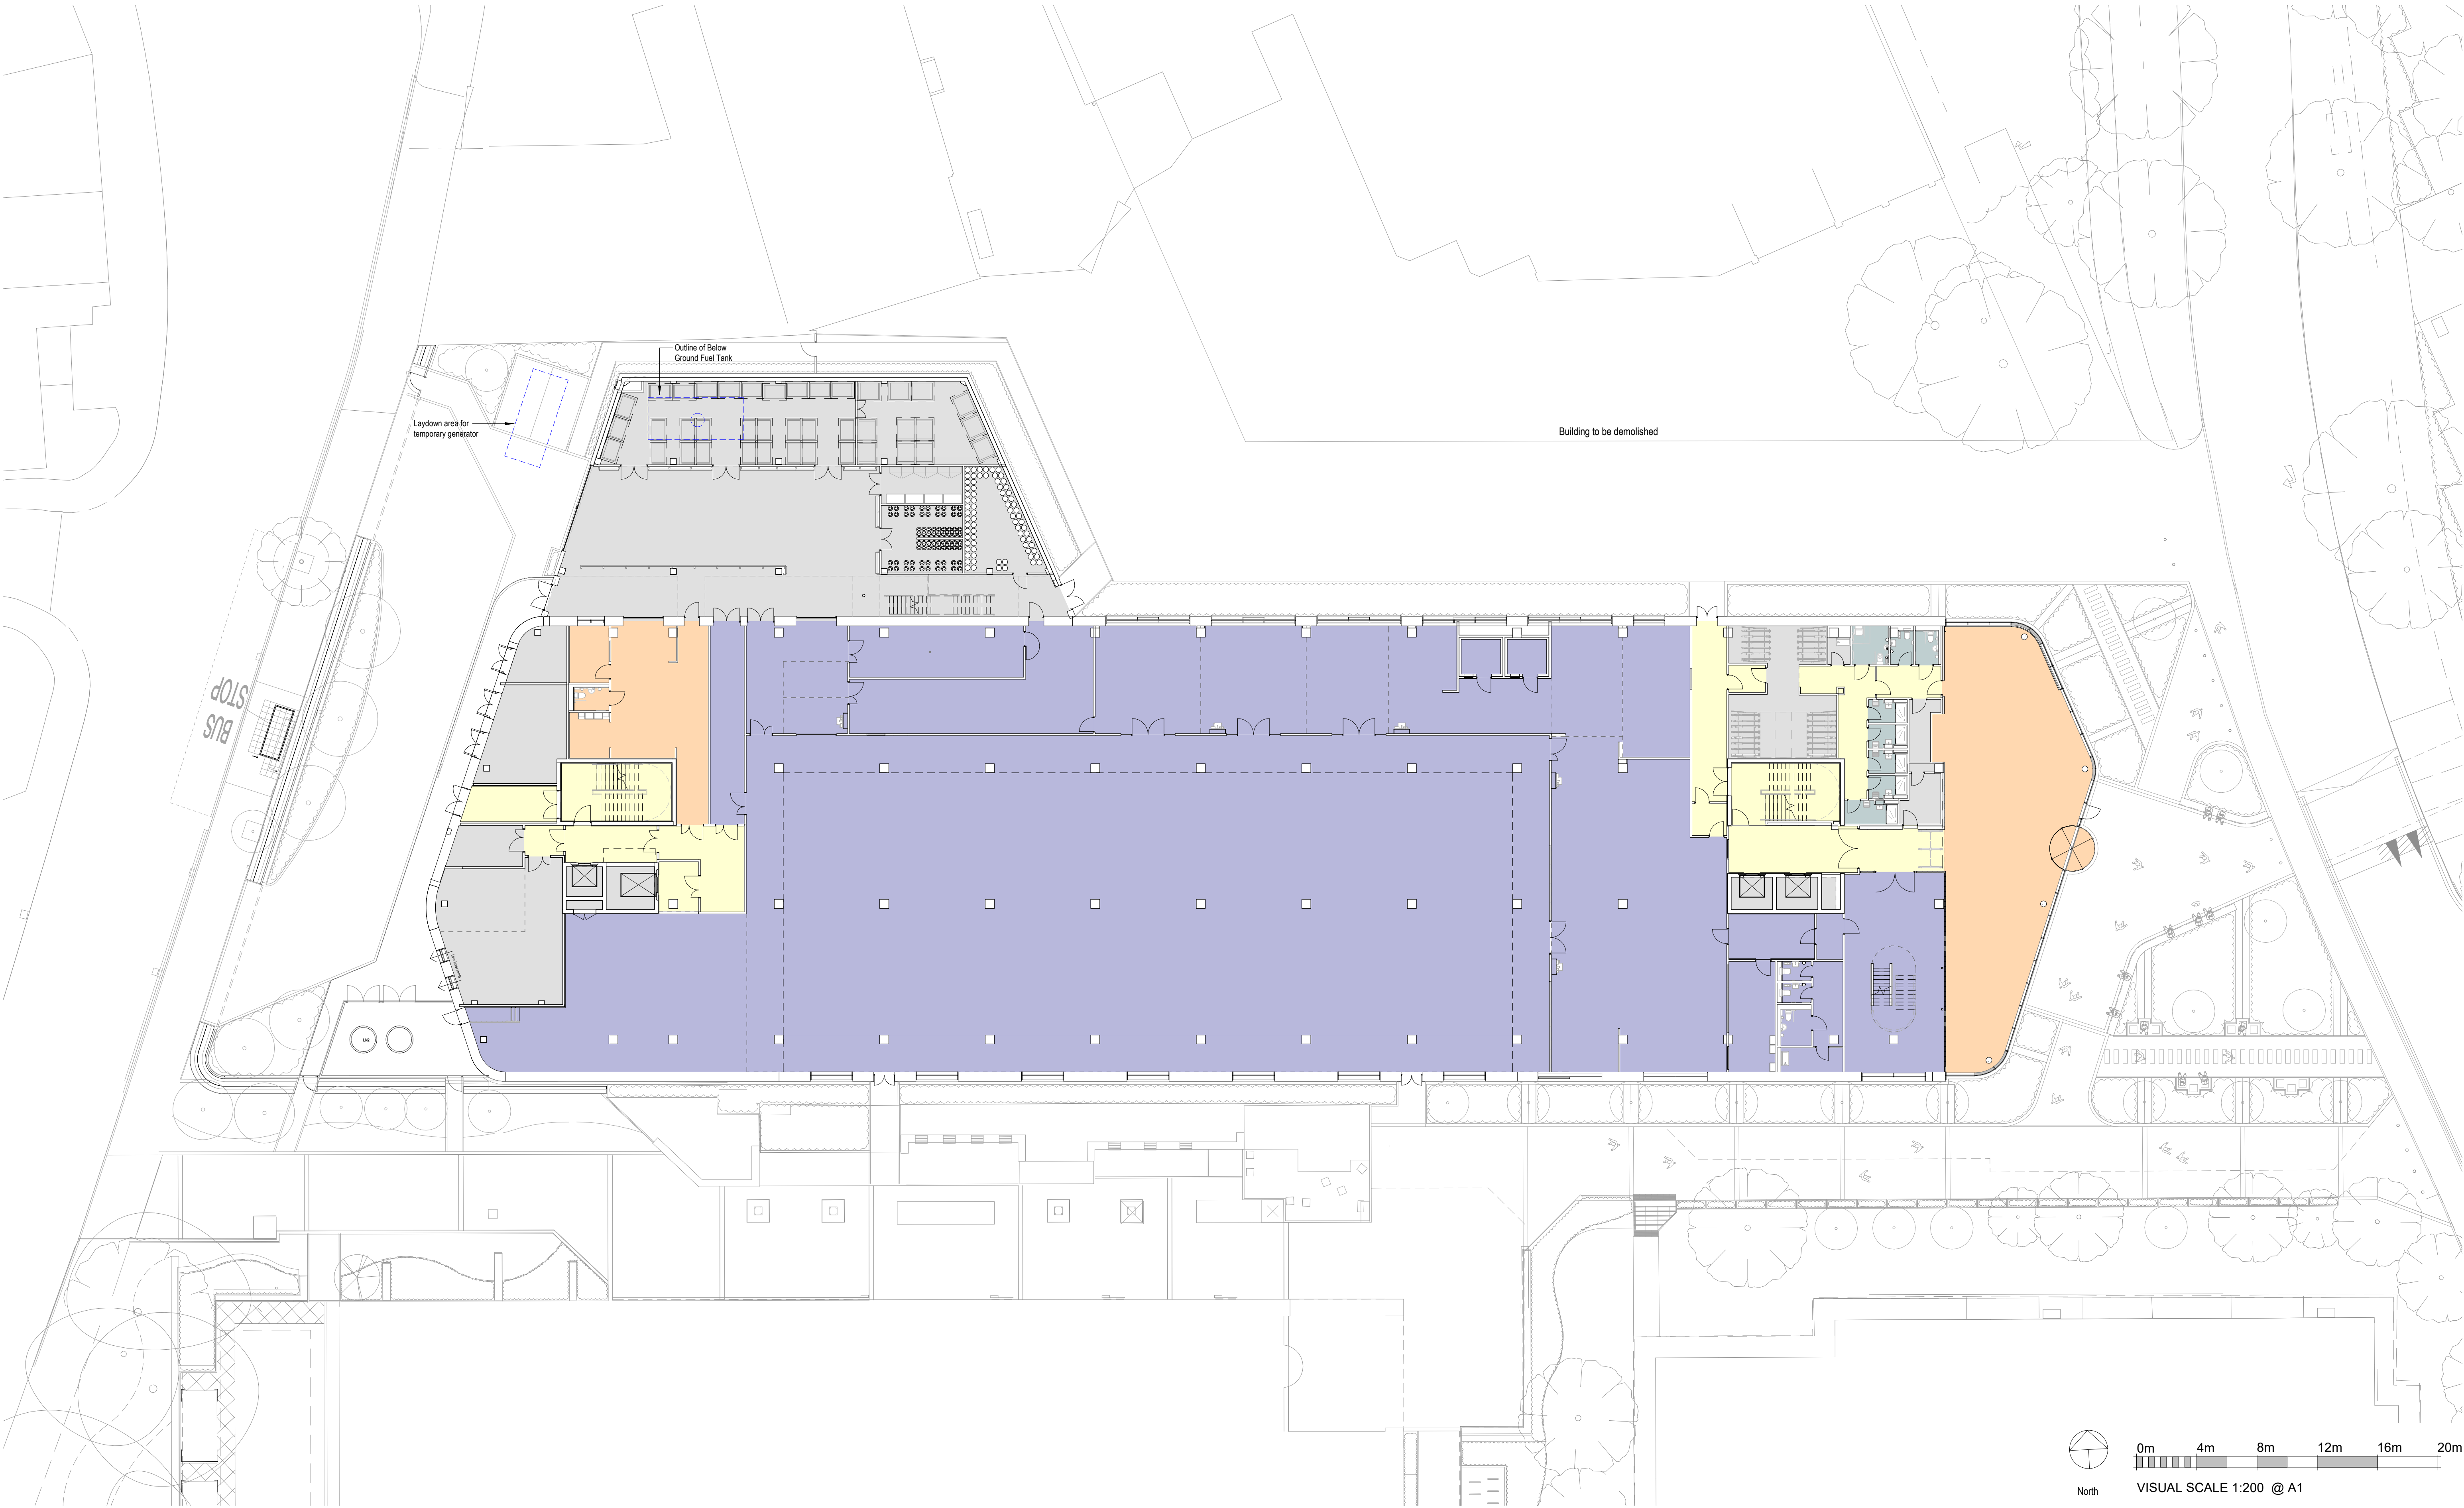


BUILDING DESIGN PARTNERSHIP SHALL HAVE NO RESPONSIBILITY FOR ANY USE MADE OF THIS DOCUMENT OTHER THAN FOR THAT WHICH IT WAS PREPARED AND ISSUED. ALL DIMENSIONS SHOULD BE CHECKED ON SITE. DO NOT SCALE FROM THIS DRAWING ANY DRAWING ERRORS OR DIVERGENCIES SHOULD BE BROUGHT TO THE ATTENTION OF BUILDING DESIGN PARTNERSHIP AT THE ADDRESS SHOWN BELOW. DRAWINGS SHALL BE READ IN CONJUNCTION WITH THE FOLLOWING BEFORE WORK COMMENCES: - THE CDM DESIGN ISSUES REGISTER - THE BDP RISK SERIES OF DRAWINGS - THE PROJECT CDM RISK REGISTER	NOTES Subject to design development, survey, consultant input & statutory approval.	<table><tr><td></td><td></td><td></td><td></td><td></td><td></td></tr><tr><td>P03</td><td>Curtain walling to East facade realigned. 1 no. External door relocated and 1 no. removed. Ventilation louvres added. Generator and fill point added to Bin Store.</td><td>AA</td><td>PE</td><td>15.08.23</td><td></td></tr><tr><td>P02</td><td>General Update</td><td>KK</td><td>GW</td><td>18.04.23</td><td></td></tr><tr><td>P01</td><td>First Issue</td><td>KK</td><td>GW</td><td>06.04.23</td><td></td></tr><tr><td>REVISION</td><td>DESCRIPTION</td><td>DRAWN</td><td>CHECKED</td><td>DATE</td><td></td></tr></table>							P03	Curtain walling to East facade realigned. 1 no. External door relocated and 1 no. removed. Ventilation louvres added. Generator and fill point added to Bin Store.	AA	PE	15.08.23		P02	General Update	KK	GW	18.04.23		P01	First Issue	KK	GW	06.04.23		REVISION	DESCRIPTION	DRAWN	CHECKED	DATE		REVISION
	P03	Curtain walling to East facade realigned. 1 no. External door relocated and 1 no. removed. Ventilation louvres added. Generator and fill point added to Bin Store.	AA	PE	15.08.23																												
	P02	General Update	KK	GW	18.04.23																												
	P01	First Issue	KK	GW	06.04.23																												
REVISION	DESCRIPTION	DRAWN	CHECKED	DATE																													

MANCHESTER SCIENCE PARTNERSHIPS	CLIENT

 11 Ducie Street PO Box 85 Piccadilly Basin Manchester M60 3JA United Kingdom T +44 [0]161 828 2200 www.bdp.com	CLIENT

PROJECT TITLE	
MSP Greenheys (Private & Confidential)	
REF / REV NUMBER	
P3001624	
DRAWING TITLE	SCALE @ A1
General arrangement - Ground floor Planning	1 : 200
DATE FIRST ISSUED	Apr 23
DRAWING NO.	REVISION
GRE-BDP-ZZ-00-DR-A-20-900	P03