



DO NOT SCALE FROM THIS DRAWING.  
ALL DIMENSIONS TO BE CHECKED ON SITE.  
COPYRIGHT PROTECTED.

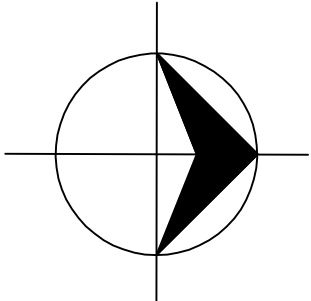


LOCATION PLAN 1/1250

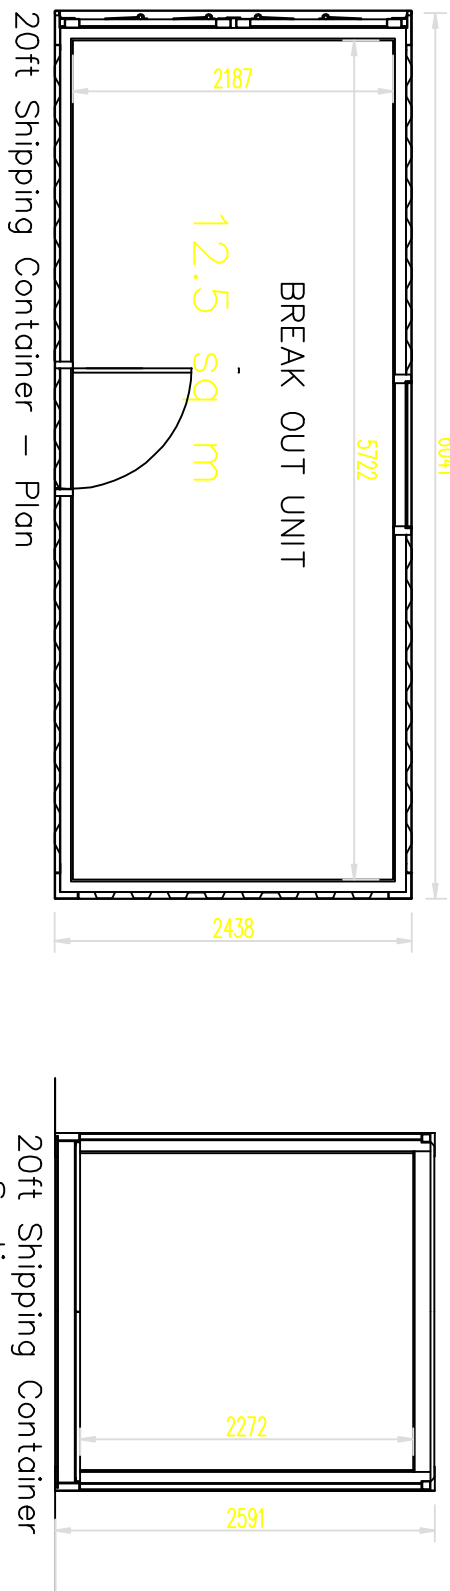


20ft Shipping Container — Plan


20ft Shipping Container — Section

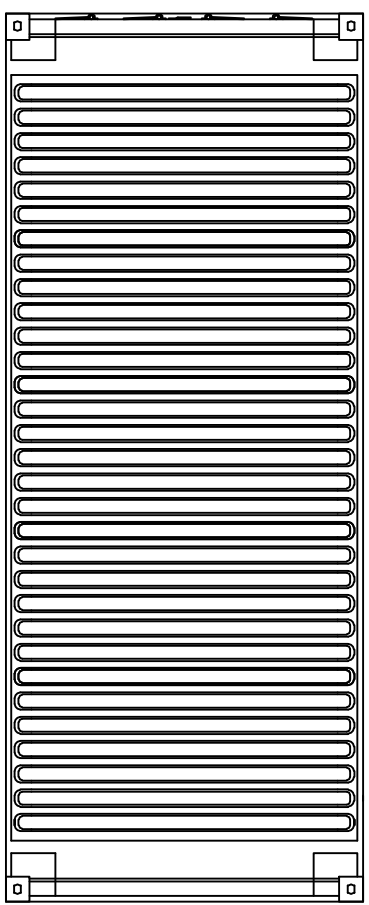


20ft Shipping Container — Roof Plan

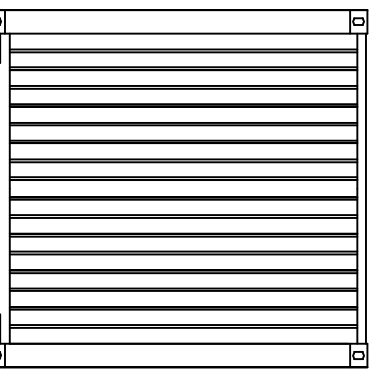


20ft Shipping Container — Front Elevation

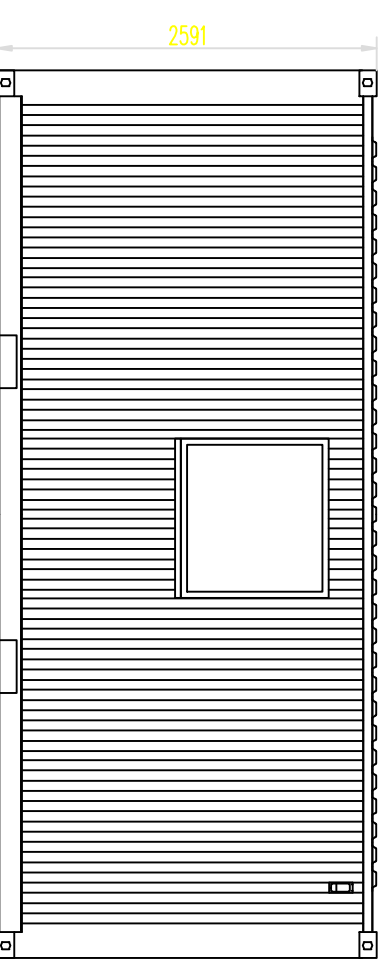

20ft Shipping Container — Side Elevation

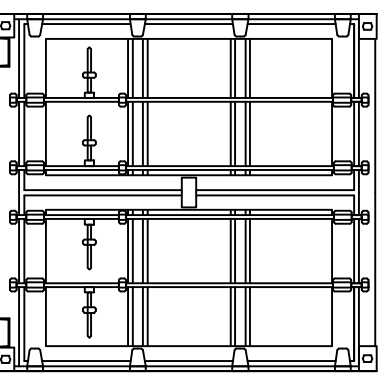

20ft Shipping Container — Door Elevation

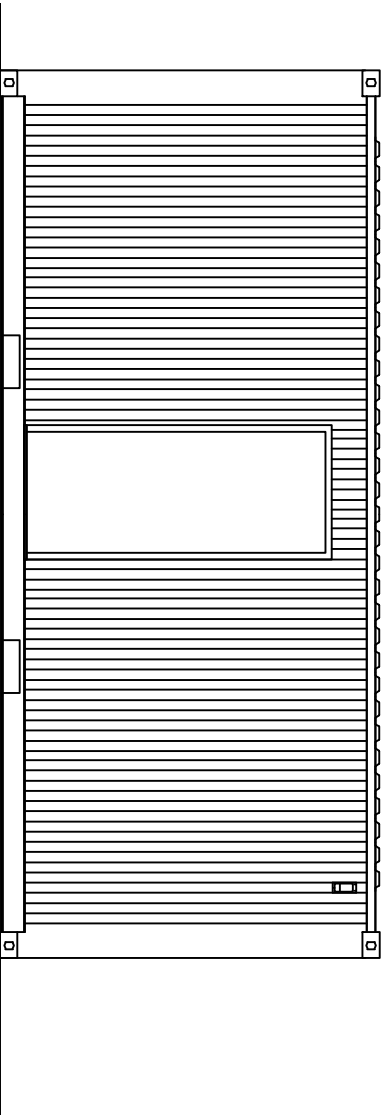

20ft Shipping Container — Side Elevation

CONTAINER PLANS/ ELEVATIONS 1/100

| REVISIONS |           |       |         |
|-----------|-----------|-------|---------|
| SCALE     | DATE      | DRAWN | CHECKED |
| 1/100     | JULY 2023 |       |         |

CLIENT

VESSNACRE LLP

TITLE

VESSNACRE


1069/1071 ROCHDALE ROAD MANCHESTER M9 8JU  
RESITE FACILITY

CONTINUED USE OF TEMPORARY CONTAINERS

PLANS AND ELEVATIONS

DRAWING No.

01

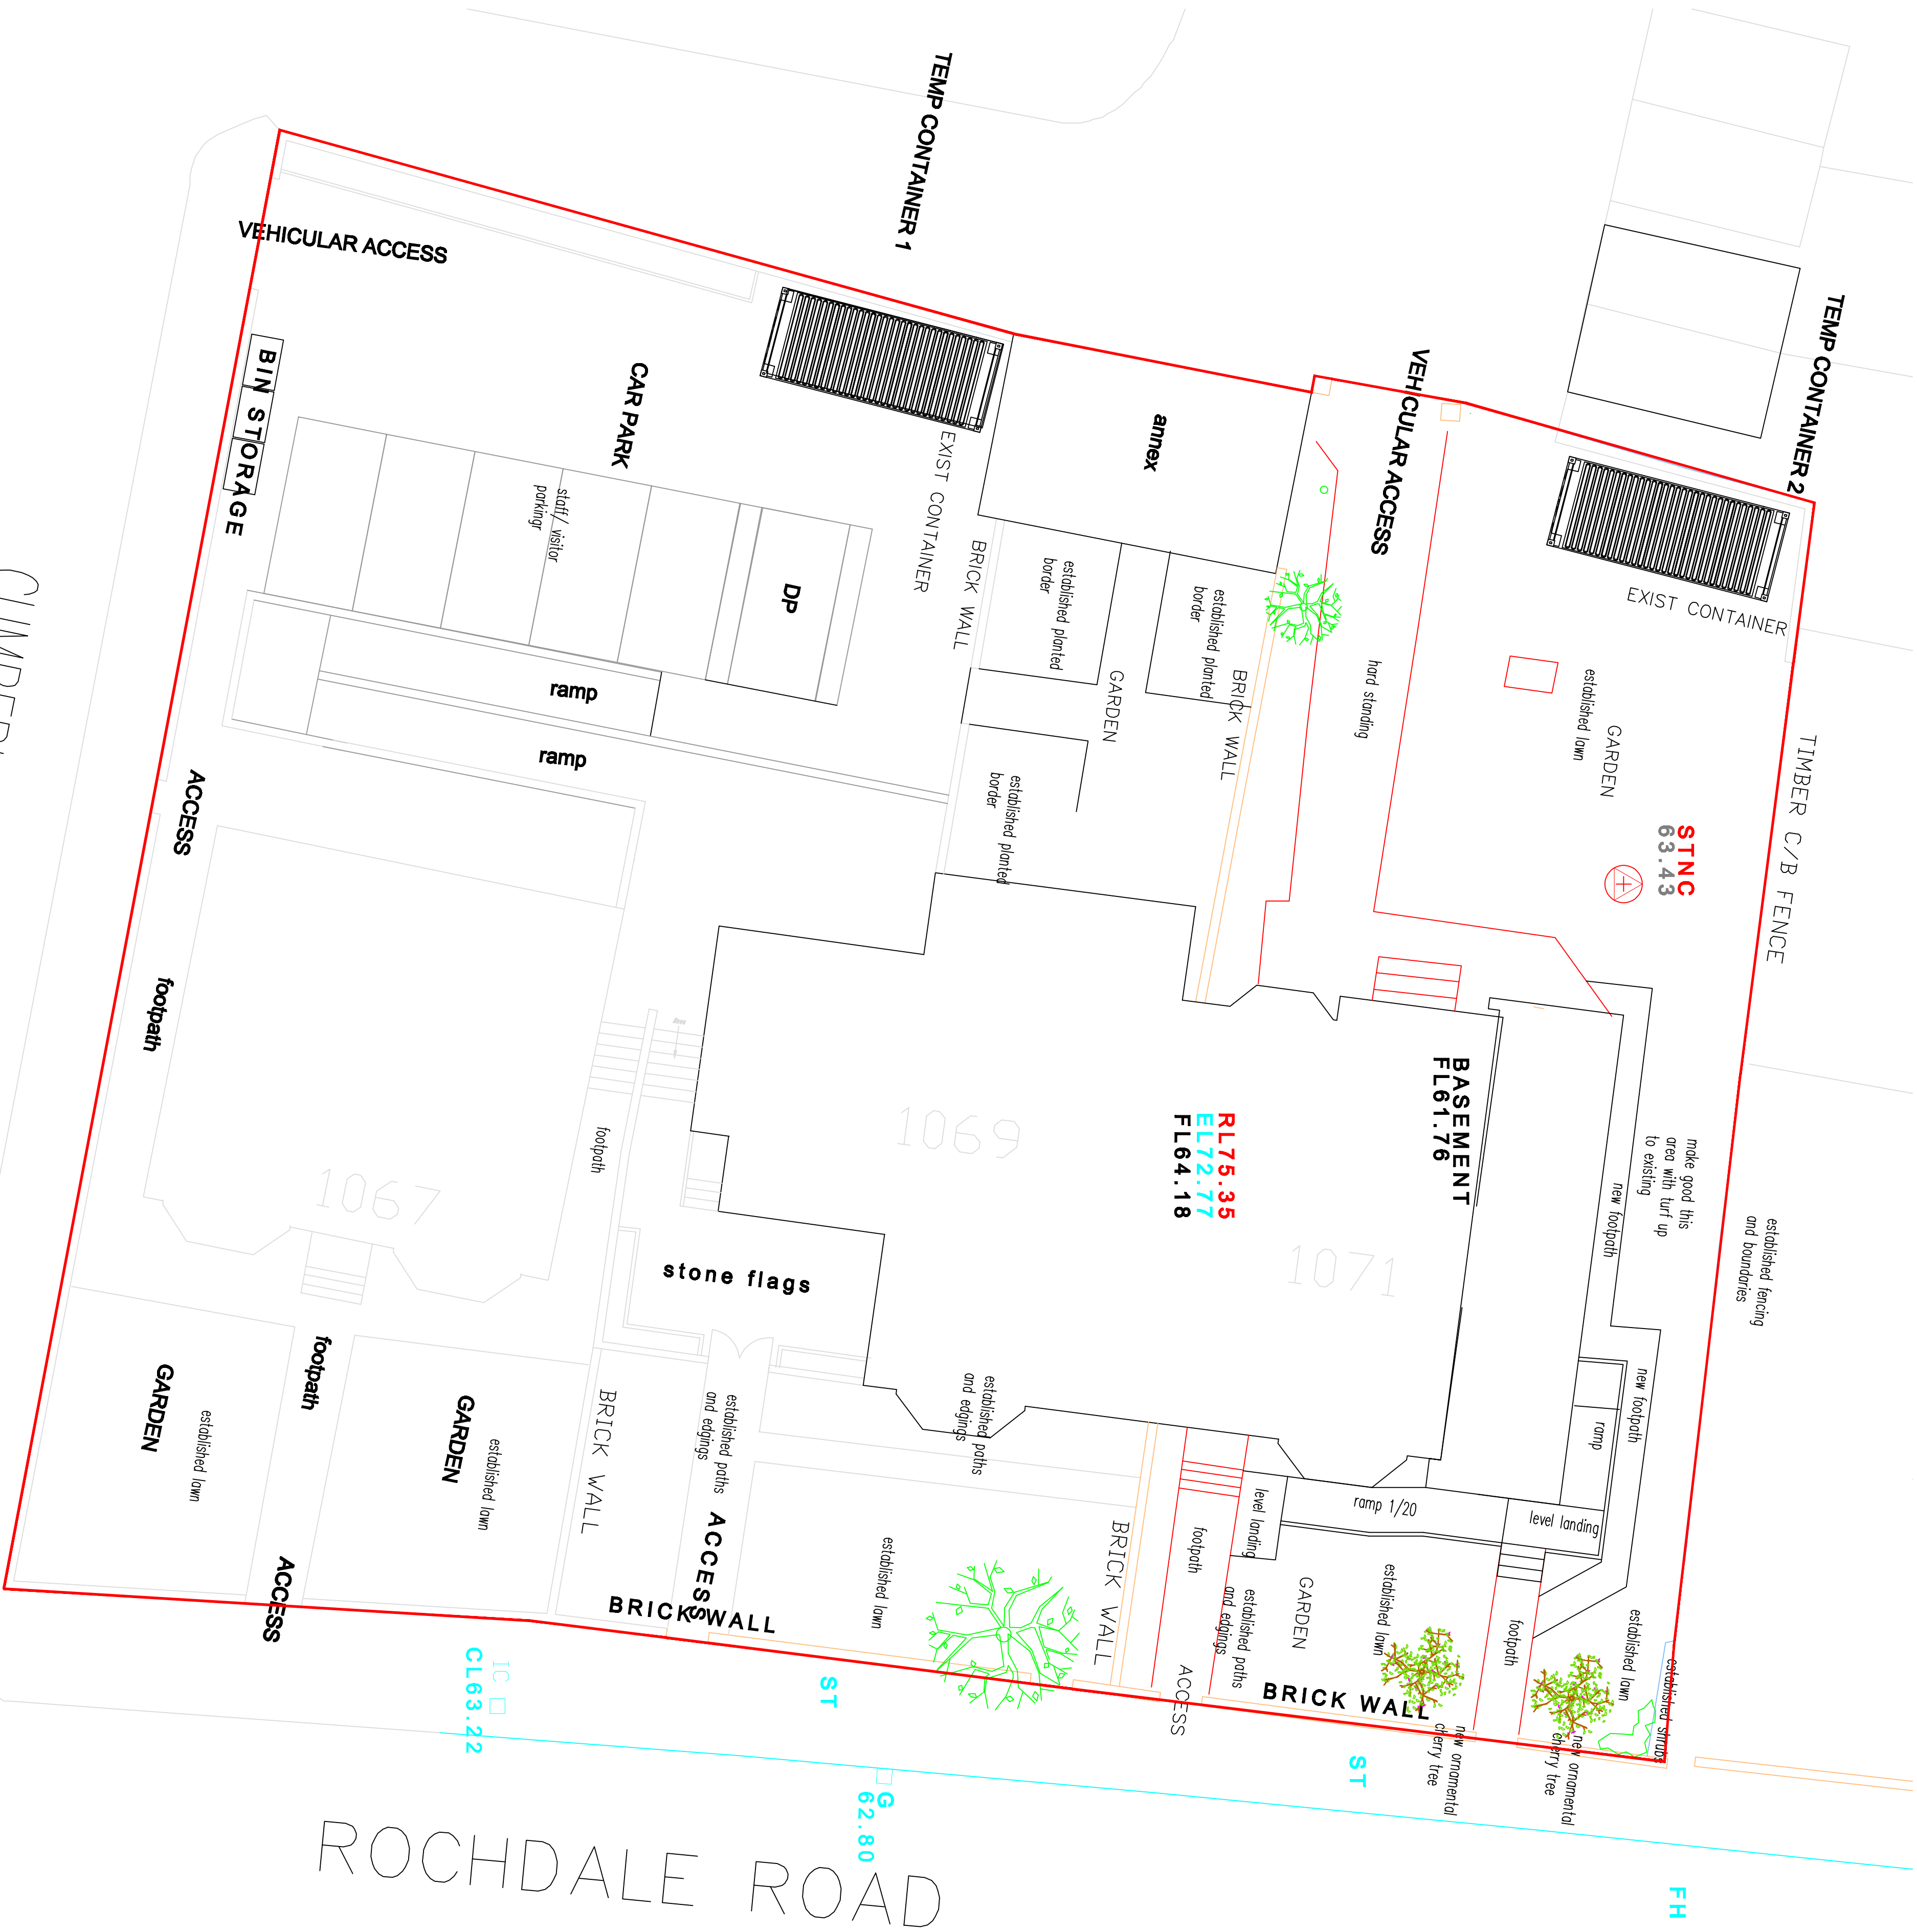

CUMBERLAND ROAD  
EXISTING SITE PLAN SHOWING 2 CONTAINERS 1/100