

TYPE 5


Plots 27-34

Notes:


This drawing, design and concept are copyright of STEN Architecture.

All Dimensions are to be verified on site before any work commences. If any discrepancies, errors or emissions are noted, these are to be reported to STEN Architecture immediately.


If any other drawings are referenced within this layout, please refer to the specific detailed drawing for design, materials and specific working practices.

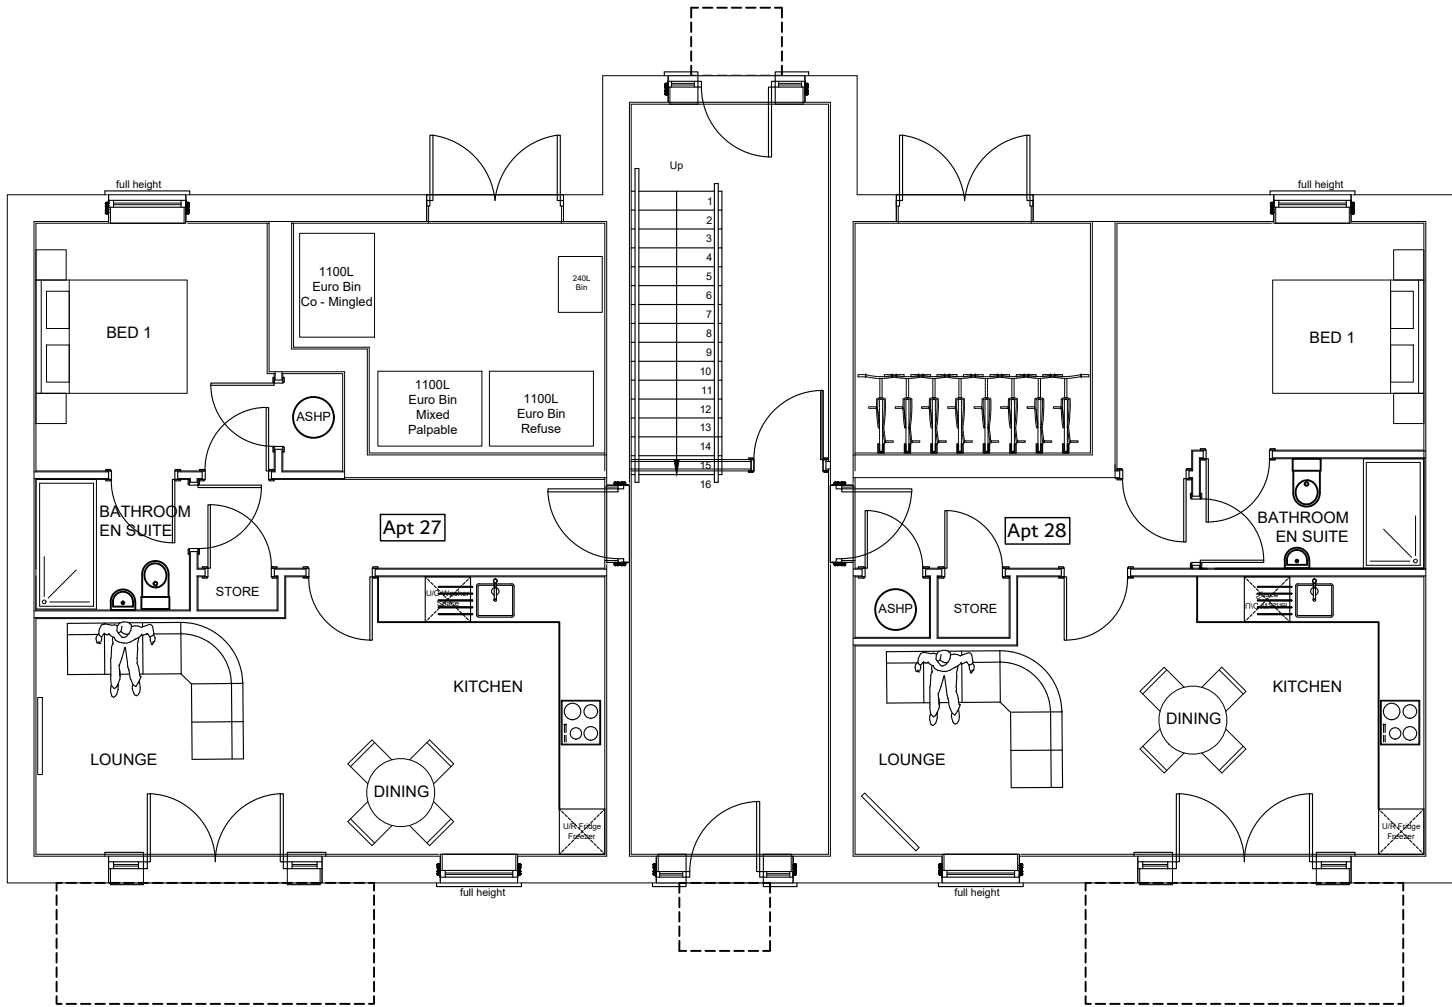


GROUND FLOOR PLAN

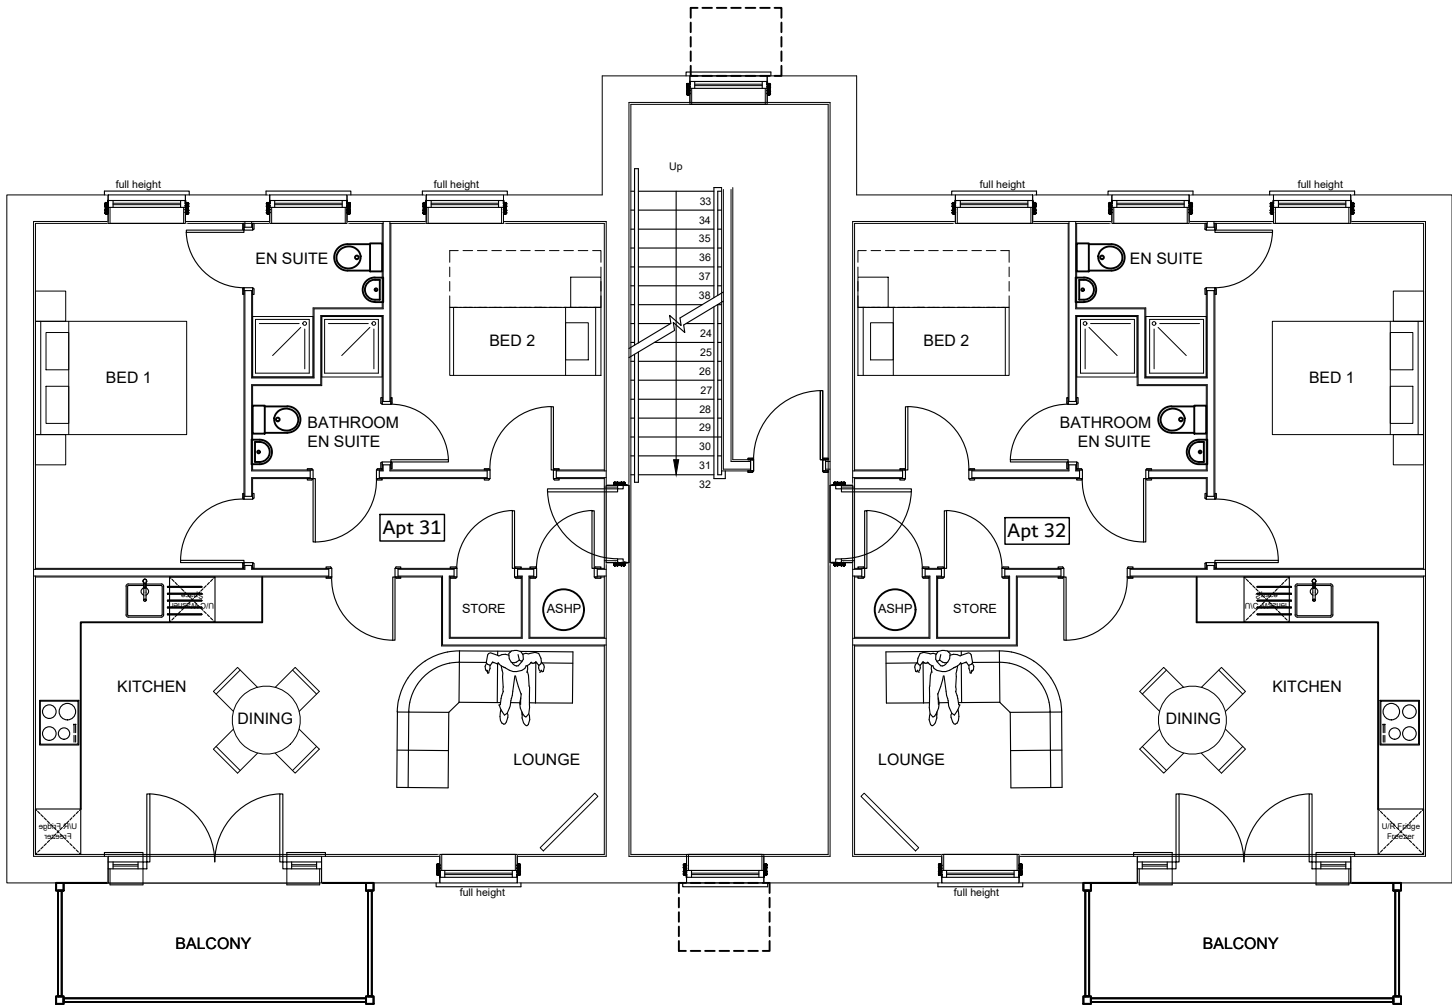

SECOND FLOOR PLAN

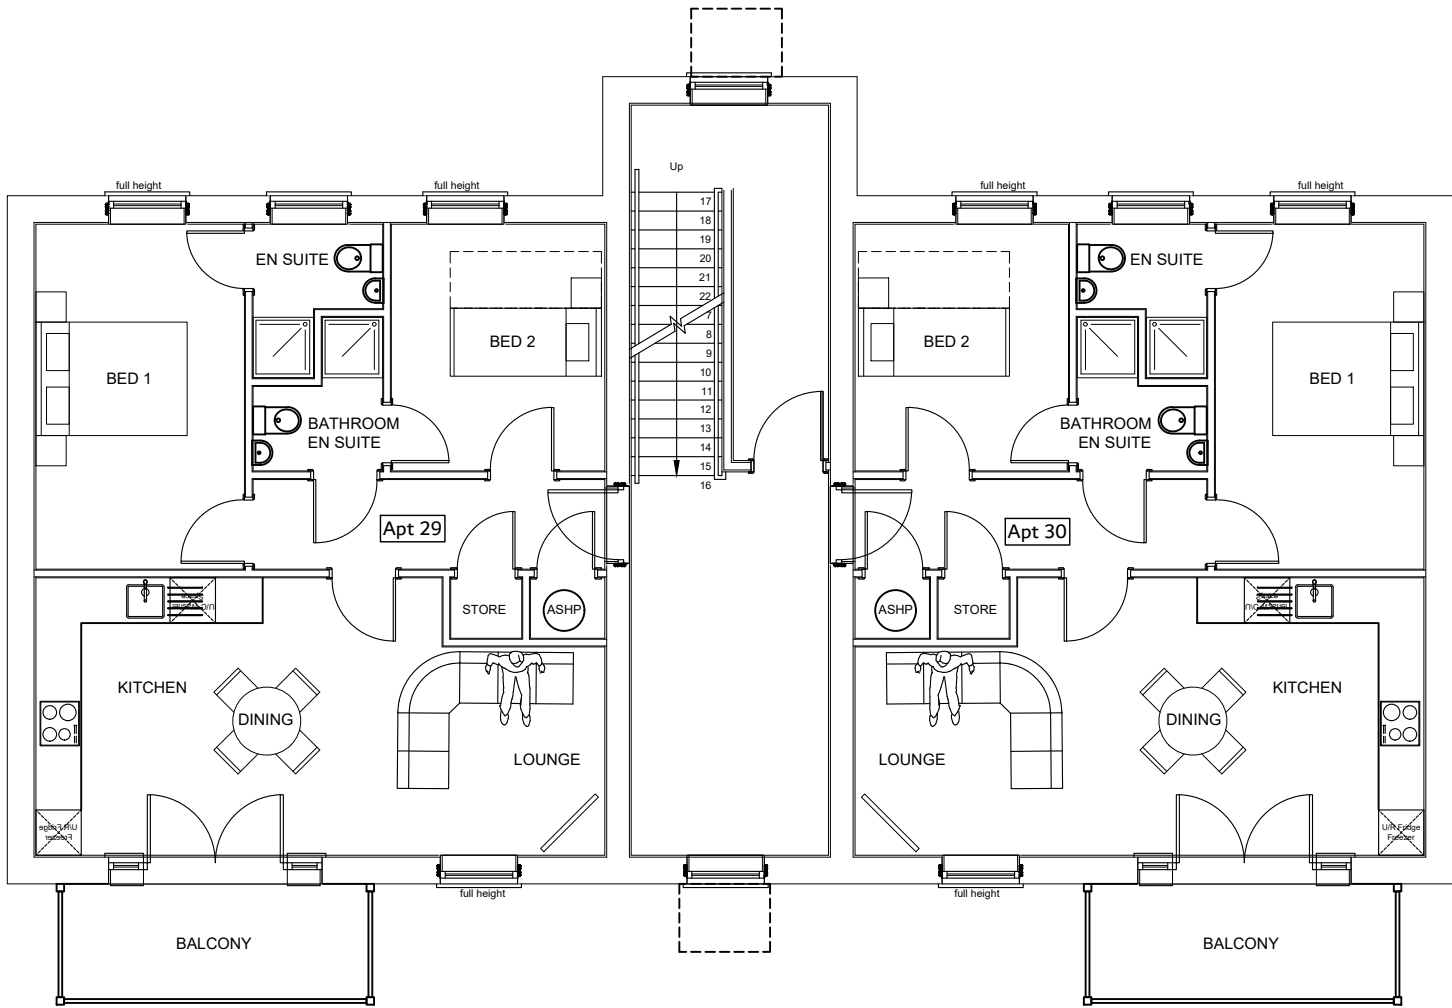

FIRST FLOOR PLAN

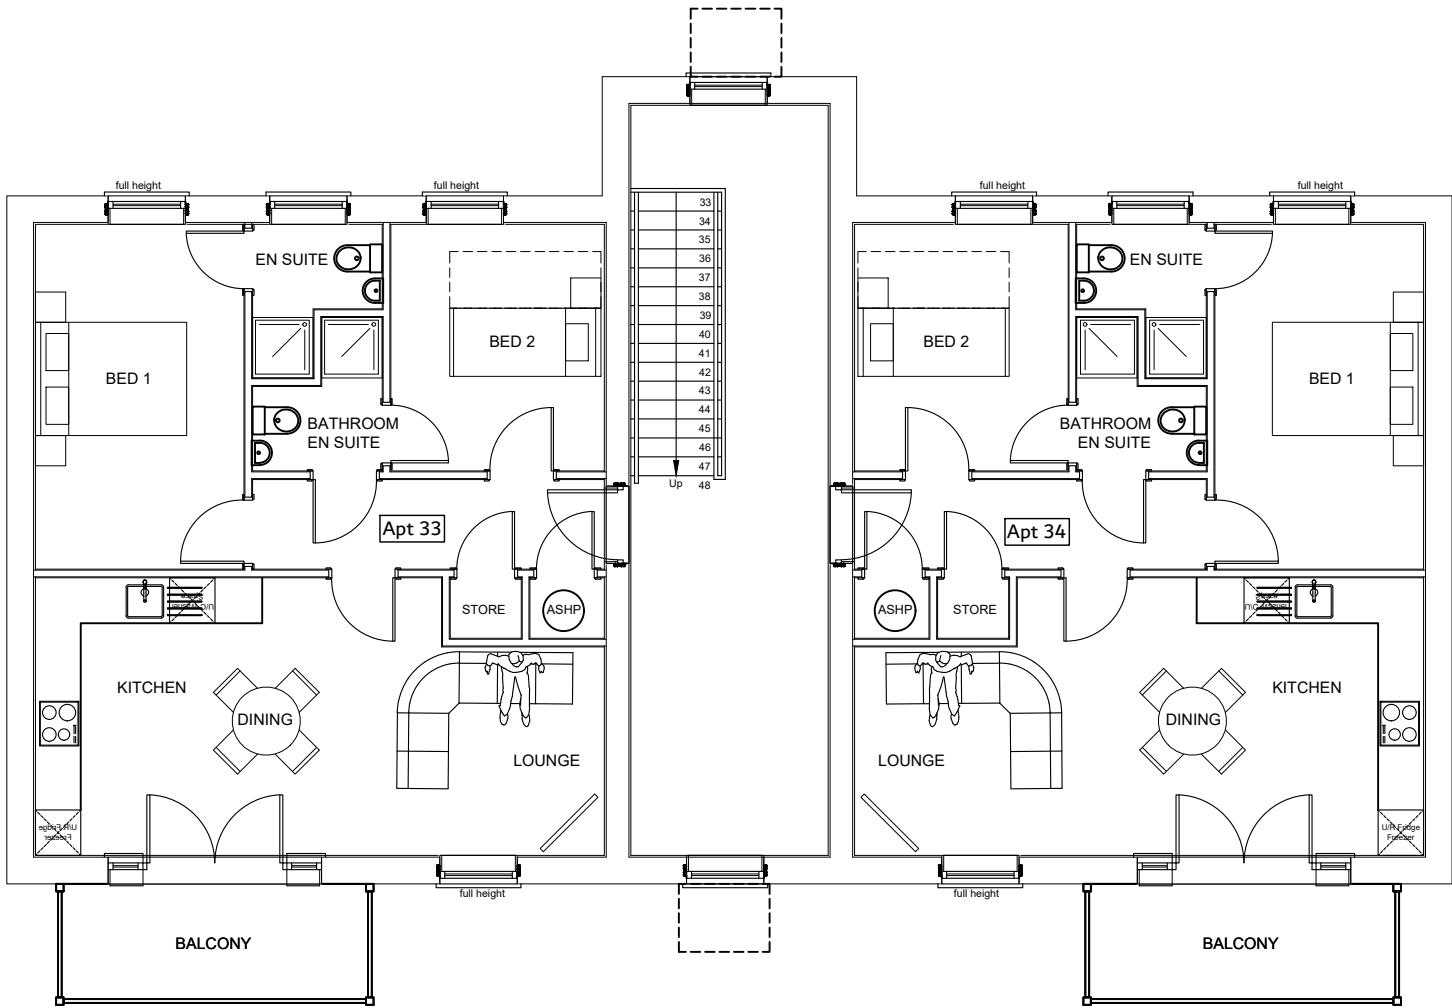

THIRD FLOOR PLAN

X	x	X	X
REV:	DESCRIPTION:	BY:	DATE:

STEN

ARCHITECTURE

STEN Architecture Ltd

The Studio

Harrison Street

Wakefield

WF1 1PS

Tel: 01924 950985

Web: www.sten-architecture.co.uk

Twitter: [@STEN_arch](https://twitter.com/STEN_arch)

Facebook: [stenarchitectureltd](https://facebook.com/stenarchitectureltd)

LinkedIn: [Sten Architecture](https://linkedin.com/company/sten-architecture)

CLIENT:	Triple Jersey Limited
---------	-----------------------

SITE:		Kinsway, Burnage			
TITLE:		TYPE 5 Floor Plans			
SCALE AT A2: 1:100		DATE: Sept 23	DRAWN: SD	CHECKED: SSH	
PROJECT NO: 2305		DRAWING NO: 2305.T5.02		REVISION:	