


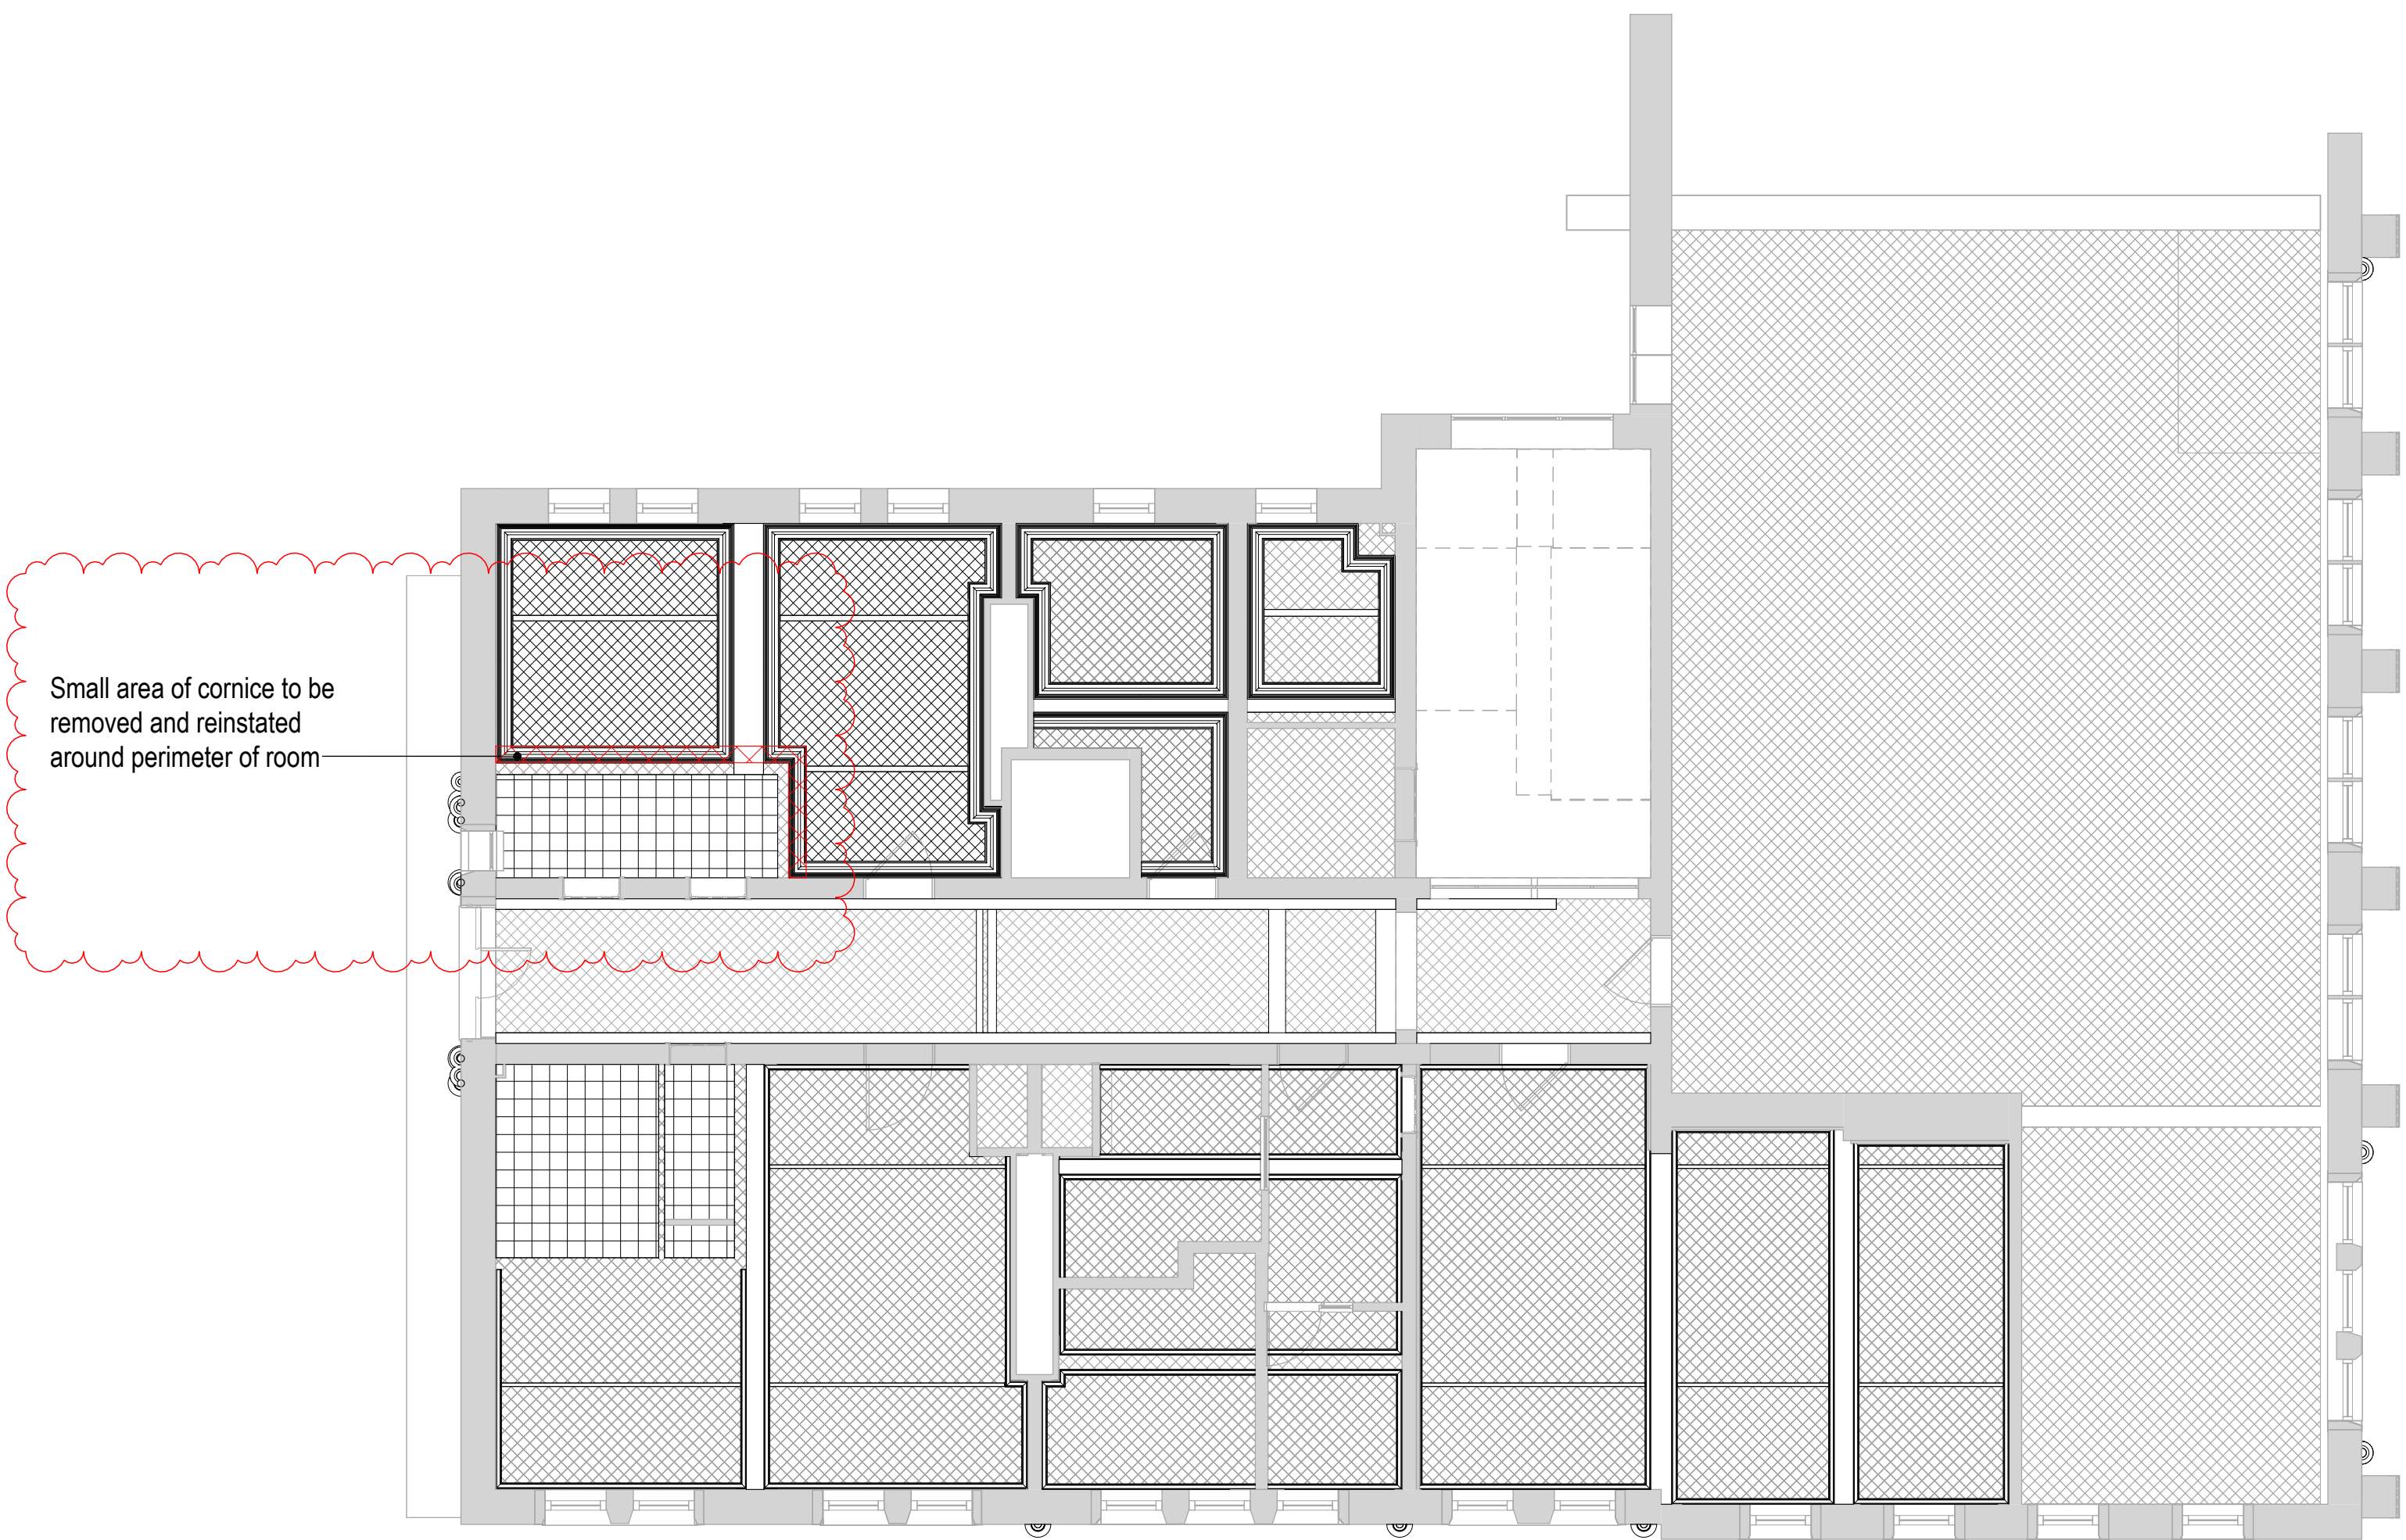

1

Reflected Ceiling Plan - Existing Level 01

1 : 100

- Existing expanded metal lath with lime based plaster and plastered decorative detailing
- Existing plasterboard ceiling on timber substrate
- Existing mineral ceiling tiles

Notes:

- This drawing is copyright.
- Do not scale dimensions from this drawing.
- This drawing is to be read in conjunction with all other relevant drawings.
- All discrepancies on this drawing are to be reported to the architect.
- Do not modify any element of this drawing.
- Use drawing only for purpose(s) issued.
- This drawing may contain colour.

Scale Bar

0

1m

3m

5m

Scale: 1:100

North Point

Key Plan

The following external model files are included within this drawing:

--	--

P6	2024/02/16	Drawings revised following conservation officer comments	AB	RM	
P5	2023/12/01	Listed Building Consent Submission.	AB	RM	
P4	2023/10/06	Stage 4 Issue for Costing	AB	RM	
P3	2023/09/22	Drawings updated following conservation consultant comments.	AB	RM	
P2	2023/09/07	Drawings issued for LBC Demolition Application	AB	RM	
P1	2023/07/21	Preliminary Issue to Heritage Consultant	AB	RM	
Rev	Date	Revision Notes	Drawn	Review	

MANCHESTER

1824

The University of Manchester

Project

Rutherford Building

Drawing Title

Existing Ceiling Plan - Level 01

Job Number	Date	Security Classification	Drawn By
141532	FEB'23		AB
Scale@A2	Purpose	Reviewed By	
1 : 100	LISTED BUILDING CONSENT	RM	
Drawing Number	Revision		
3325-RBUM-ARC-XX-01-DR-A-3325	P6		