




All dimensions are to be checked on site. This drawing shall not be scaled to ascertain dimensions.

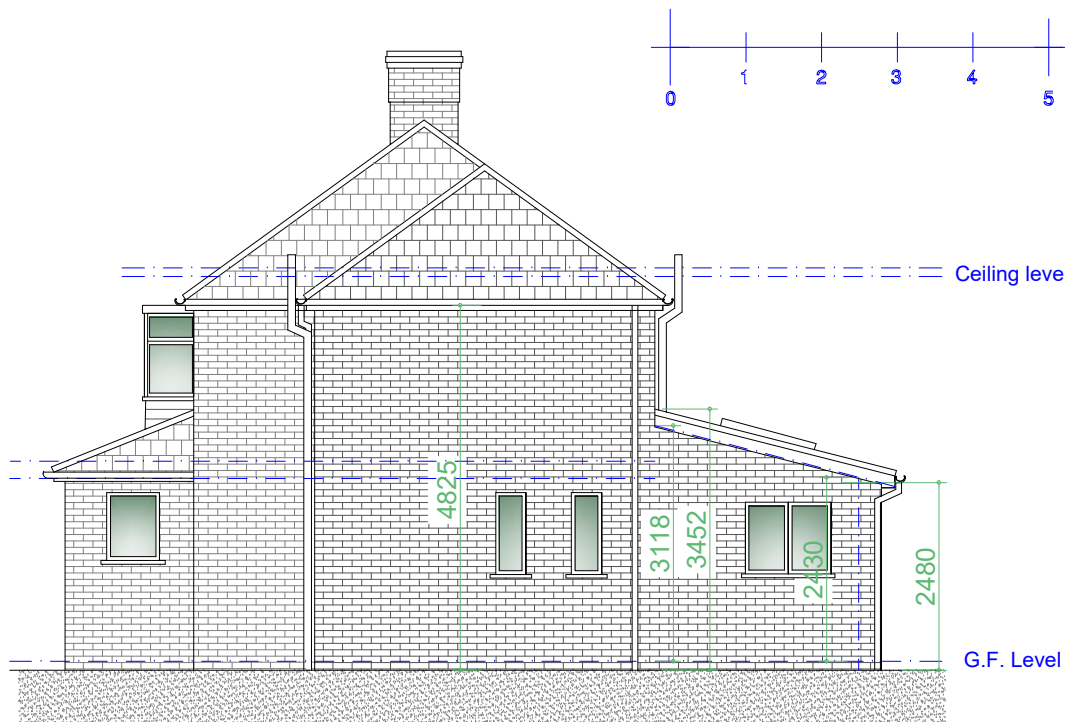


Existing R/H Side Elevation
Scale 1:100

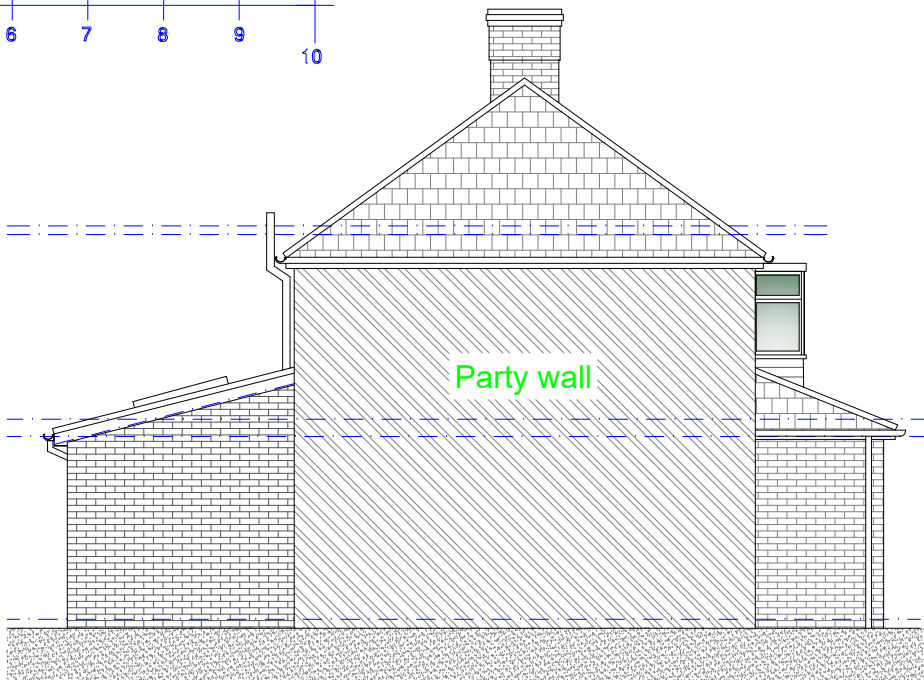


Existing L/H Side Party Wall Elevation
Scale 1:100

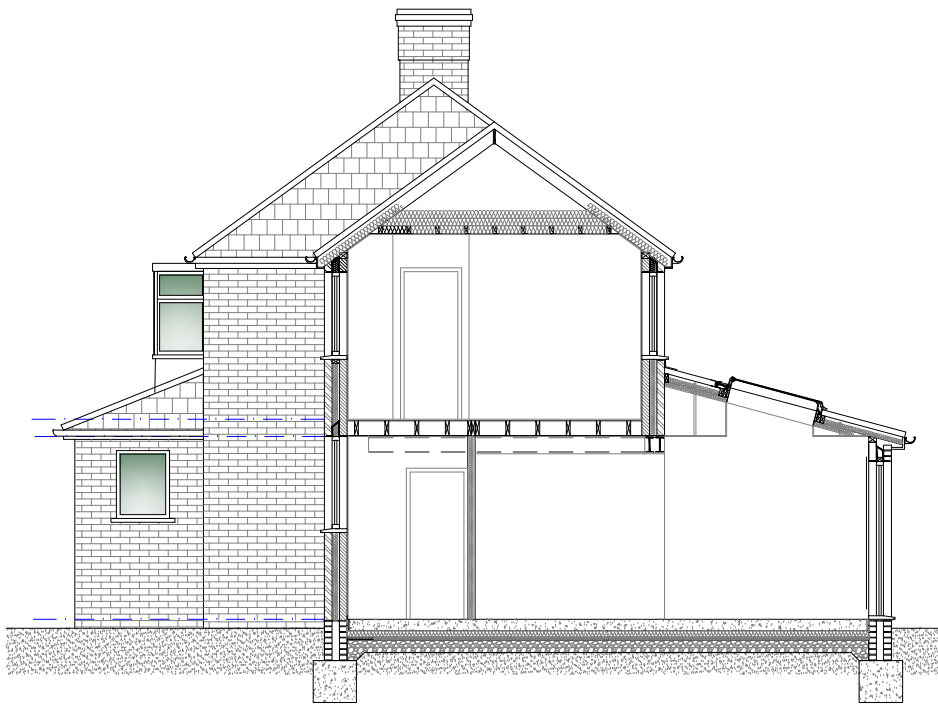

Existing Section
Scale 1:100

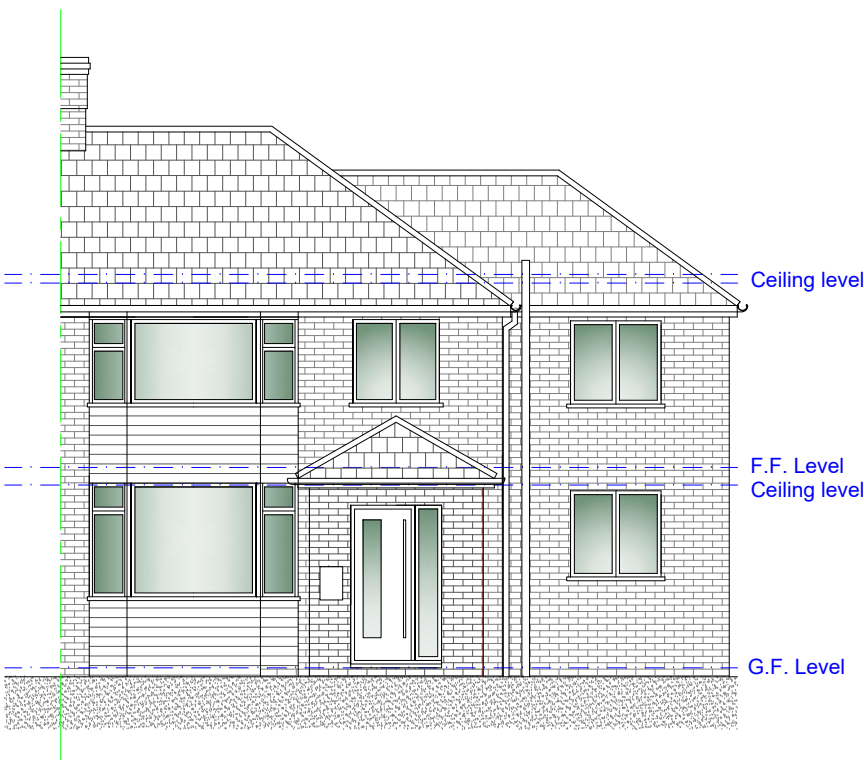

Existing Front Elevation
Scale 1:100

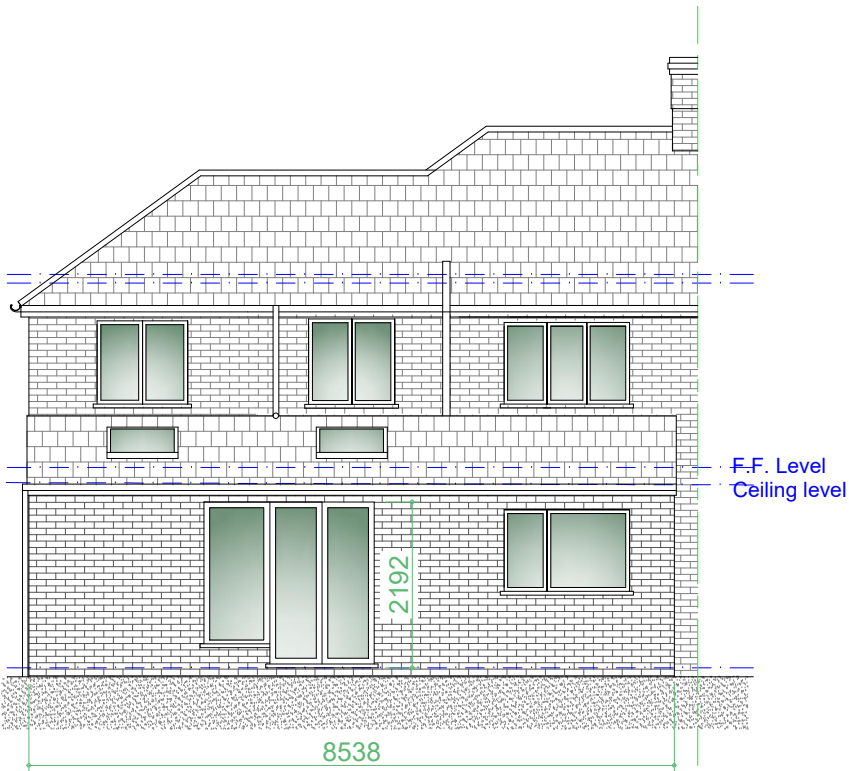

Existing Rear Elevation
Scale 1:100

Rev	Date	Description
Issued For : INFORMATION PURPOSES ONLY		
Client		
Mr. Arafat Ibrahim		

Project
14 Hinstock Crescent, Manchester. M18 8UU
Proposed single storey and two storey rear extensions.

Scheme - Drawing Title
Existing Elevations.

02	Date	16.11.23
Drawing No.	Revision	Scale
		1:100 @A3



Plans To Build It Ltd
Tel: 0161 728 5730
Mob: 07741175755
www.planstobuildit.com