


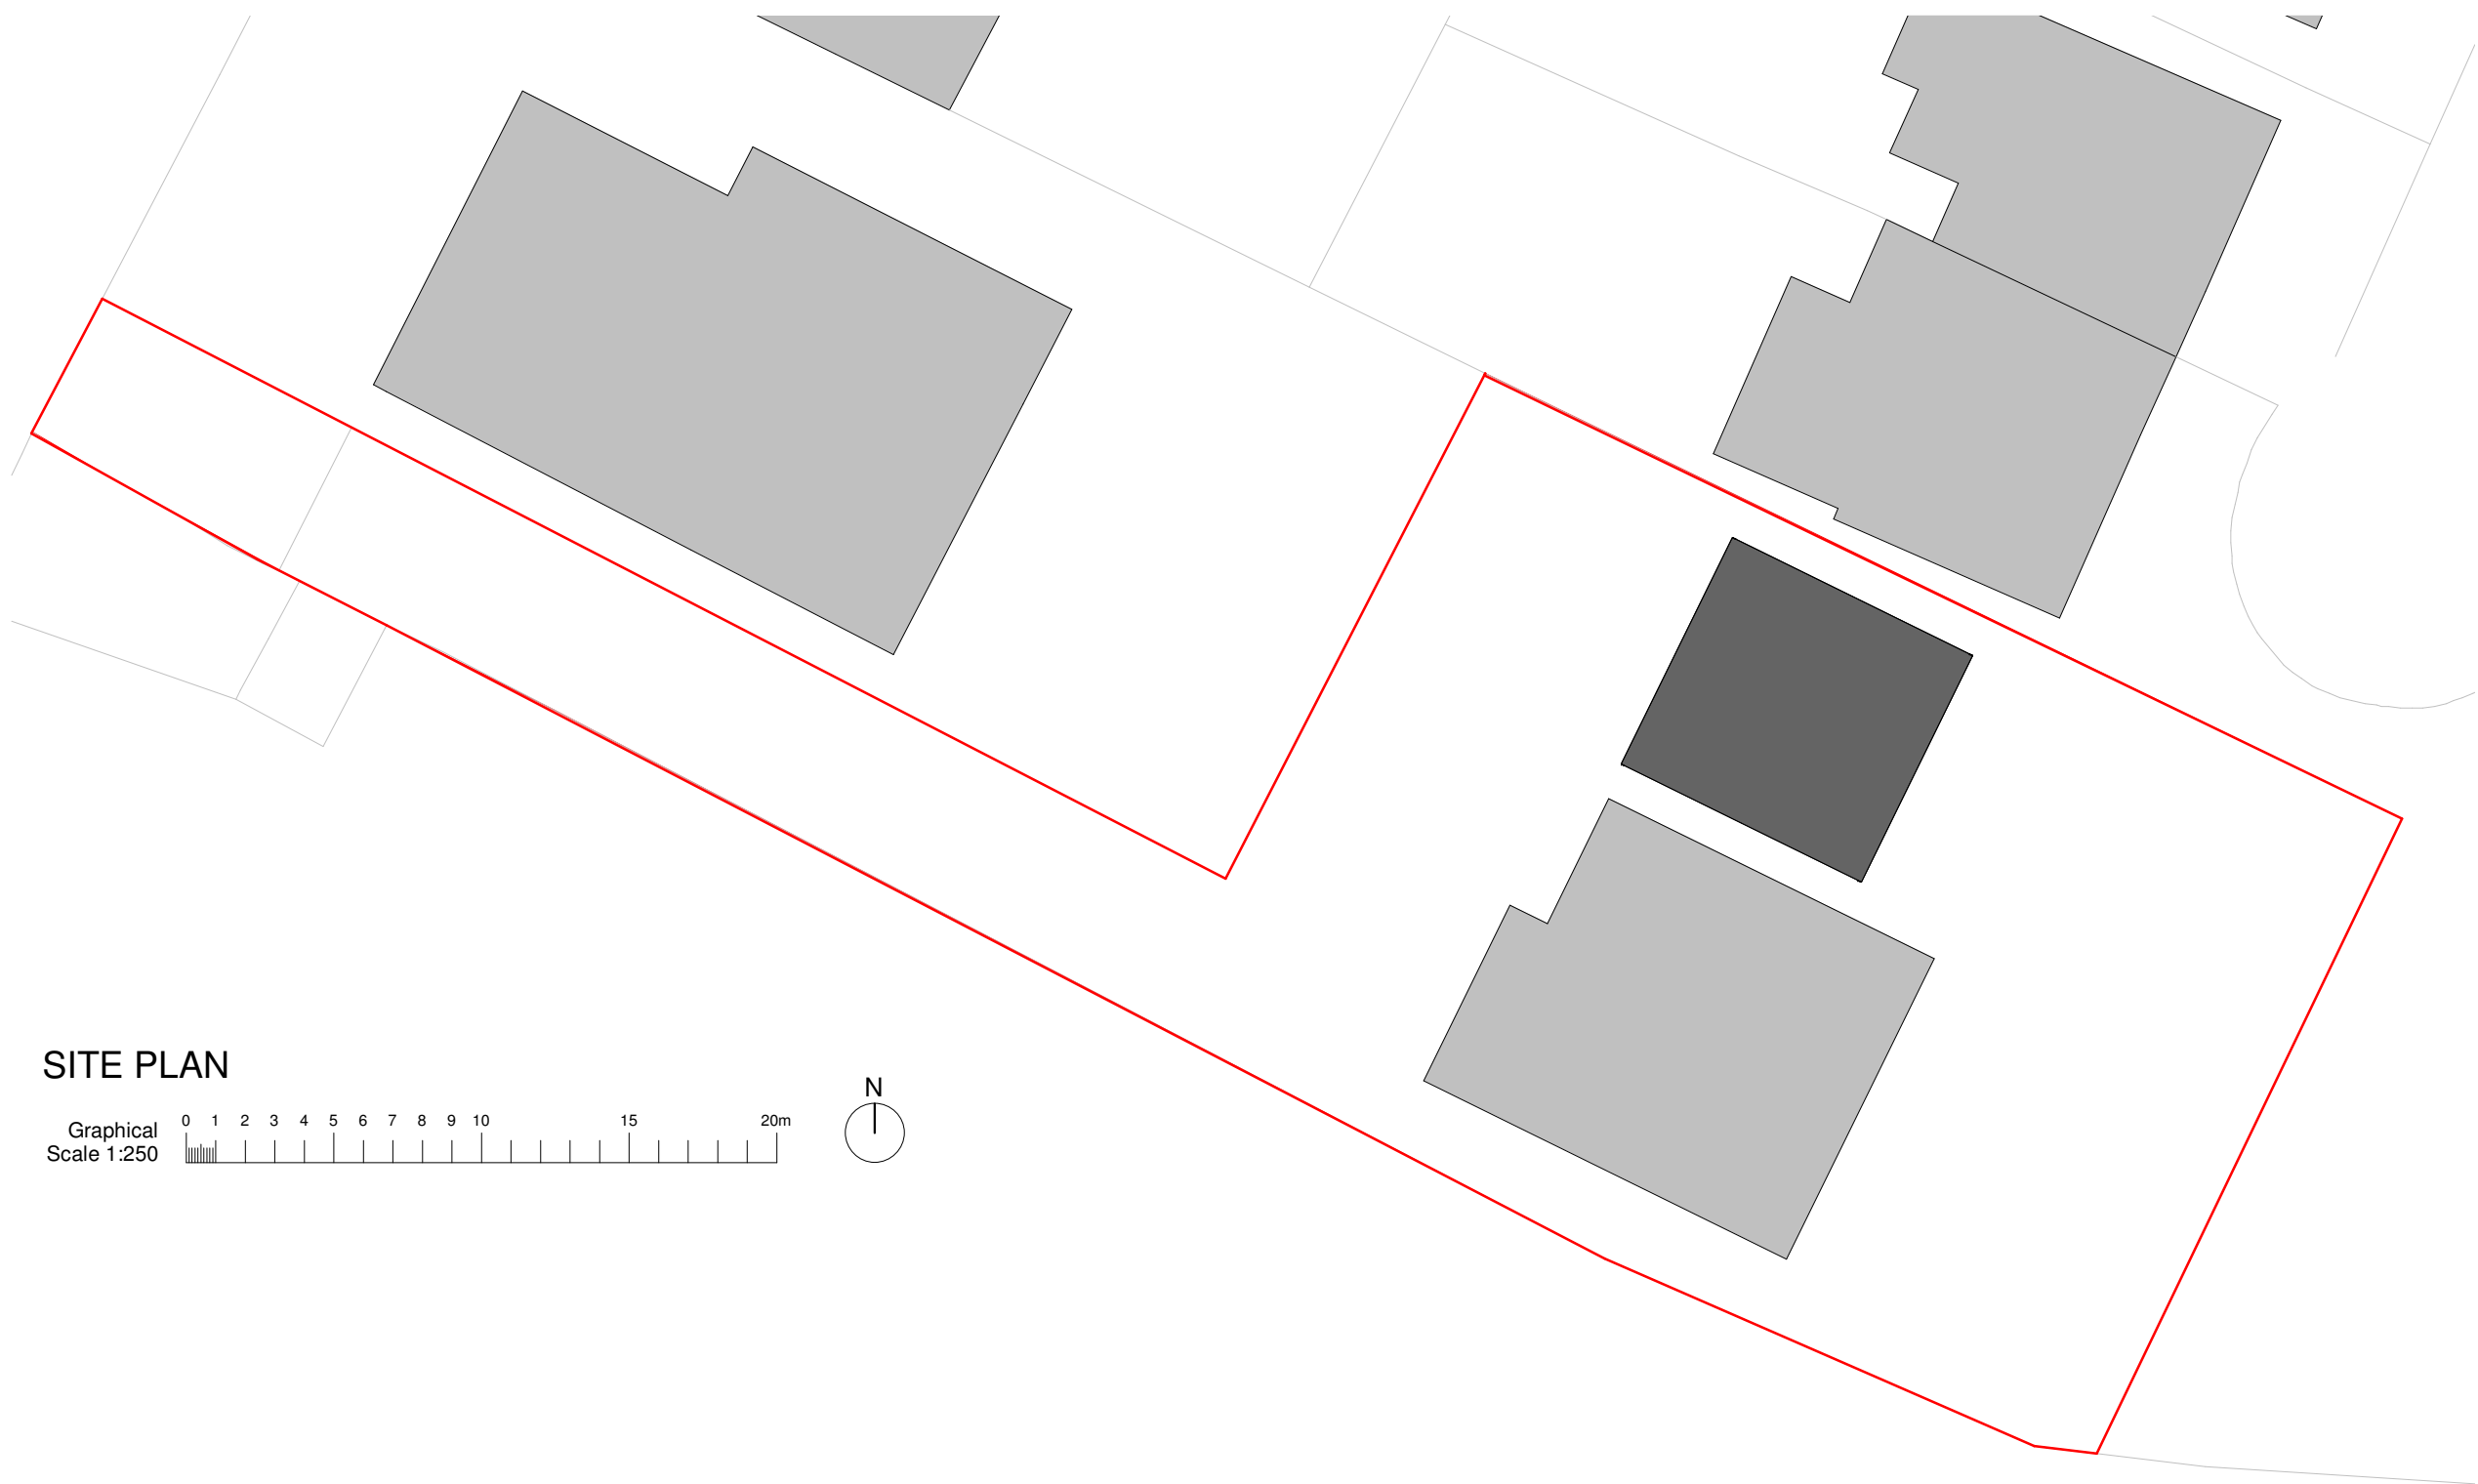


 


LOCATION PLAN

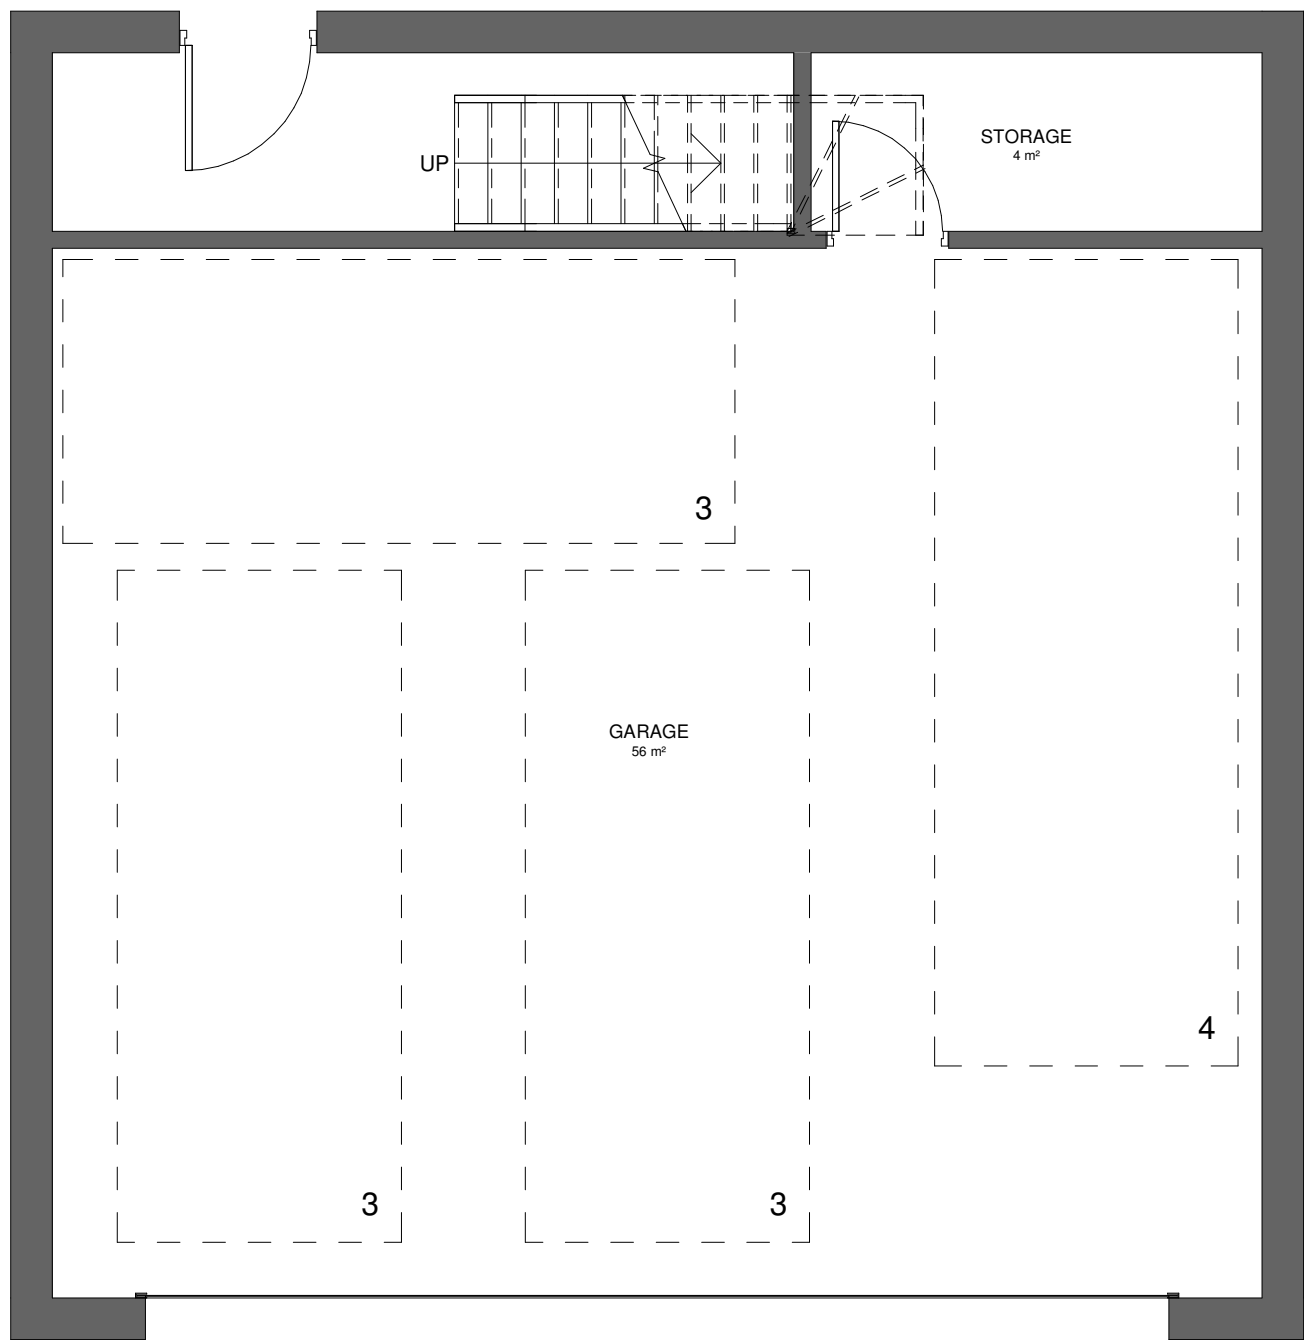

SITE PLAN

 

GROUND FLOOR PLAN

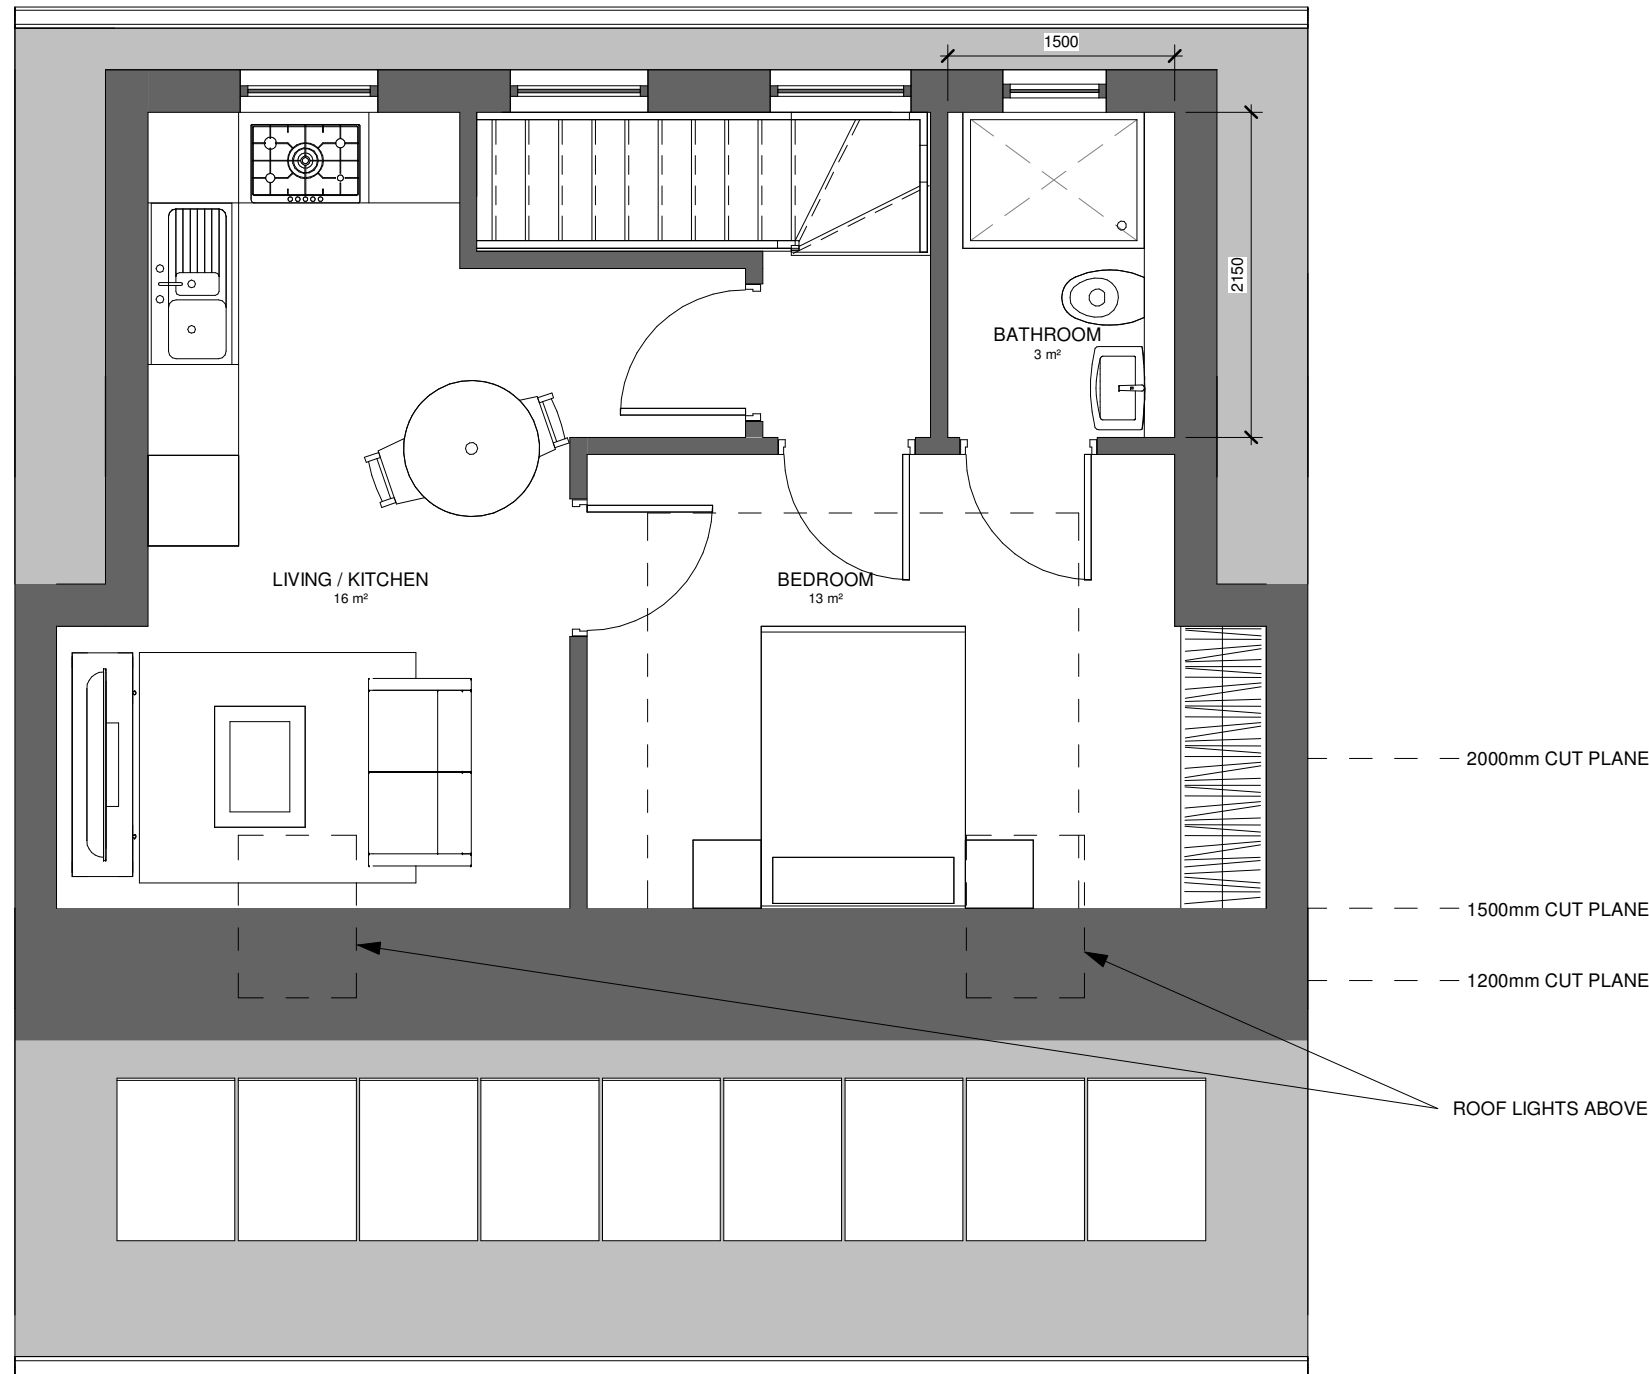

FIRST FLOOR PLAN



© The copyright in this drawing is vested in CodaStudios and no license or assignment of any kind has been, or is, granted to any third party whether by provision of copies or originals or otherwise unless agreed in writing.

DO NOT SCALE FROM THIS DRAWING

The contractor shall check and verify all dimensions on site and report any discrepancies in writing to CodaStudios before proceeding work

FOR ELECTRONIC DATA ISSUE

Electronic Data / drawings are issued as "read only" and should not be interrogated for measurement. All dimensions and levels should read, only from those values stated on the drawing. Coda Studios Ltd is not responsible for discrepancies caused by the overlay of other parties BIM/IFC models. These are overlaid purely as reference.

Revision		Date	Drawn	Checked
A	First issue.	09/01/23	VK	JH
B	Amended garage size and location.	27/09/23	TH	JH
C	Flat added above garage.	06/10/23	TH	JH

CODA
Bespoke



CODA Studios Ltd, Sellers Wheel, 151 Arundel St, Sheffield, S1 2NU.
T: 0114 279 4931 E: information@codastudios.co.uk

Client			
Owner			
Project			
Project			
Drawn	Checked	Date	Scale @ A1
TH	JH	27/09/23	As indicated

Title	
Floor Plans	
Suitability Code	Purpose for issue
A1	Planning Issue

Drawing No														
3268	-	CDA	-	00	-	XX	-	DR	-	A	-	0600		C
Project		Originator		Volume		Level		Type		Role		Number		Revision