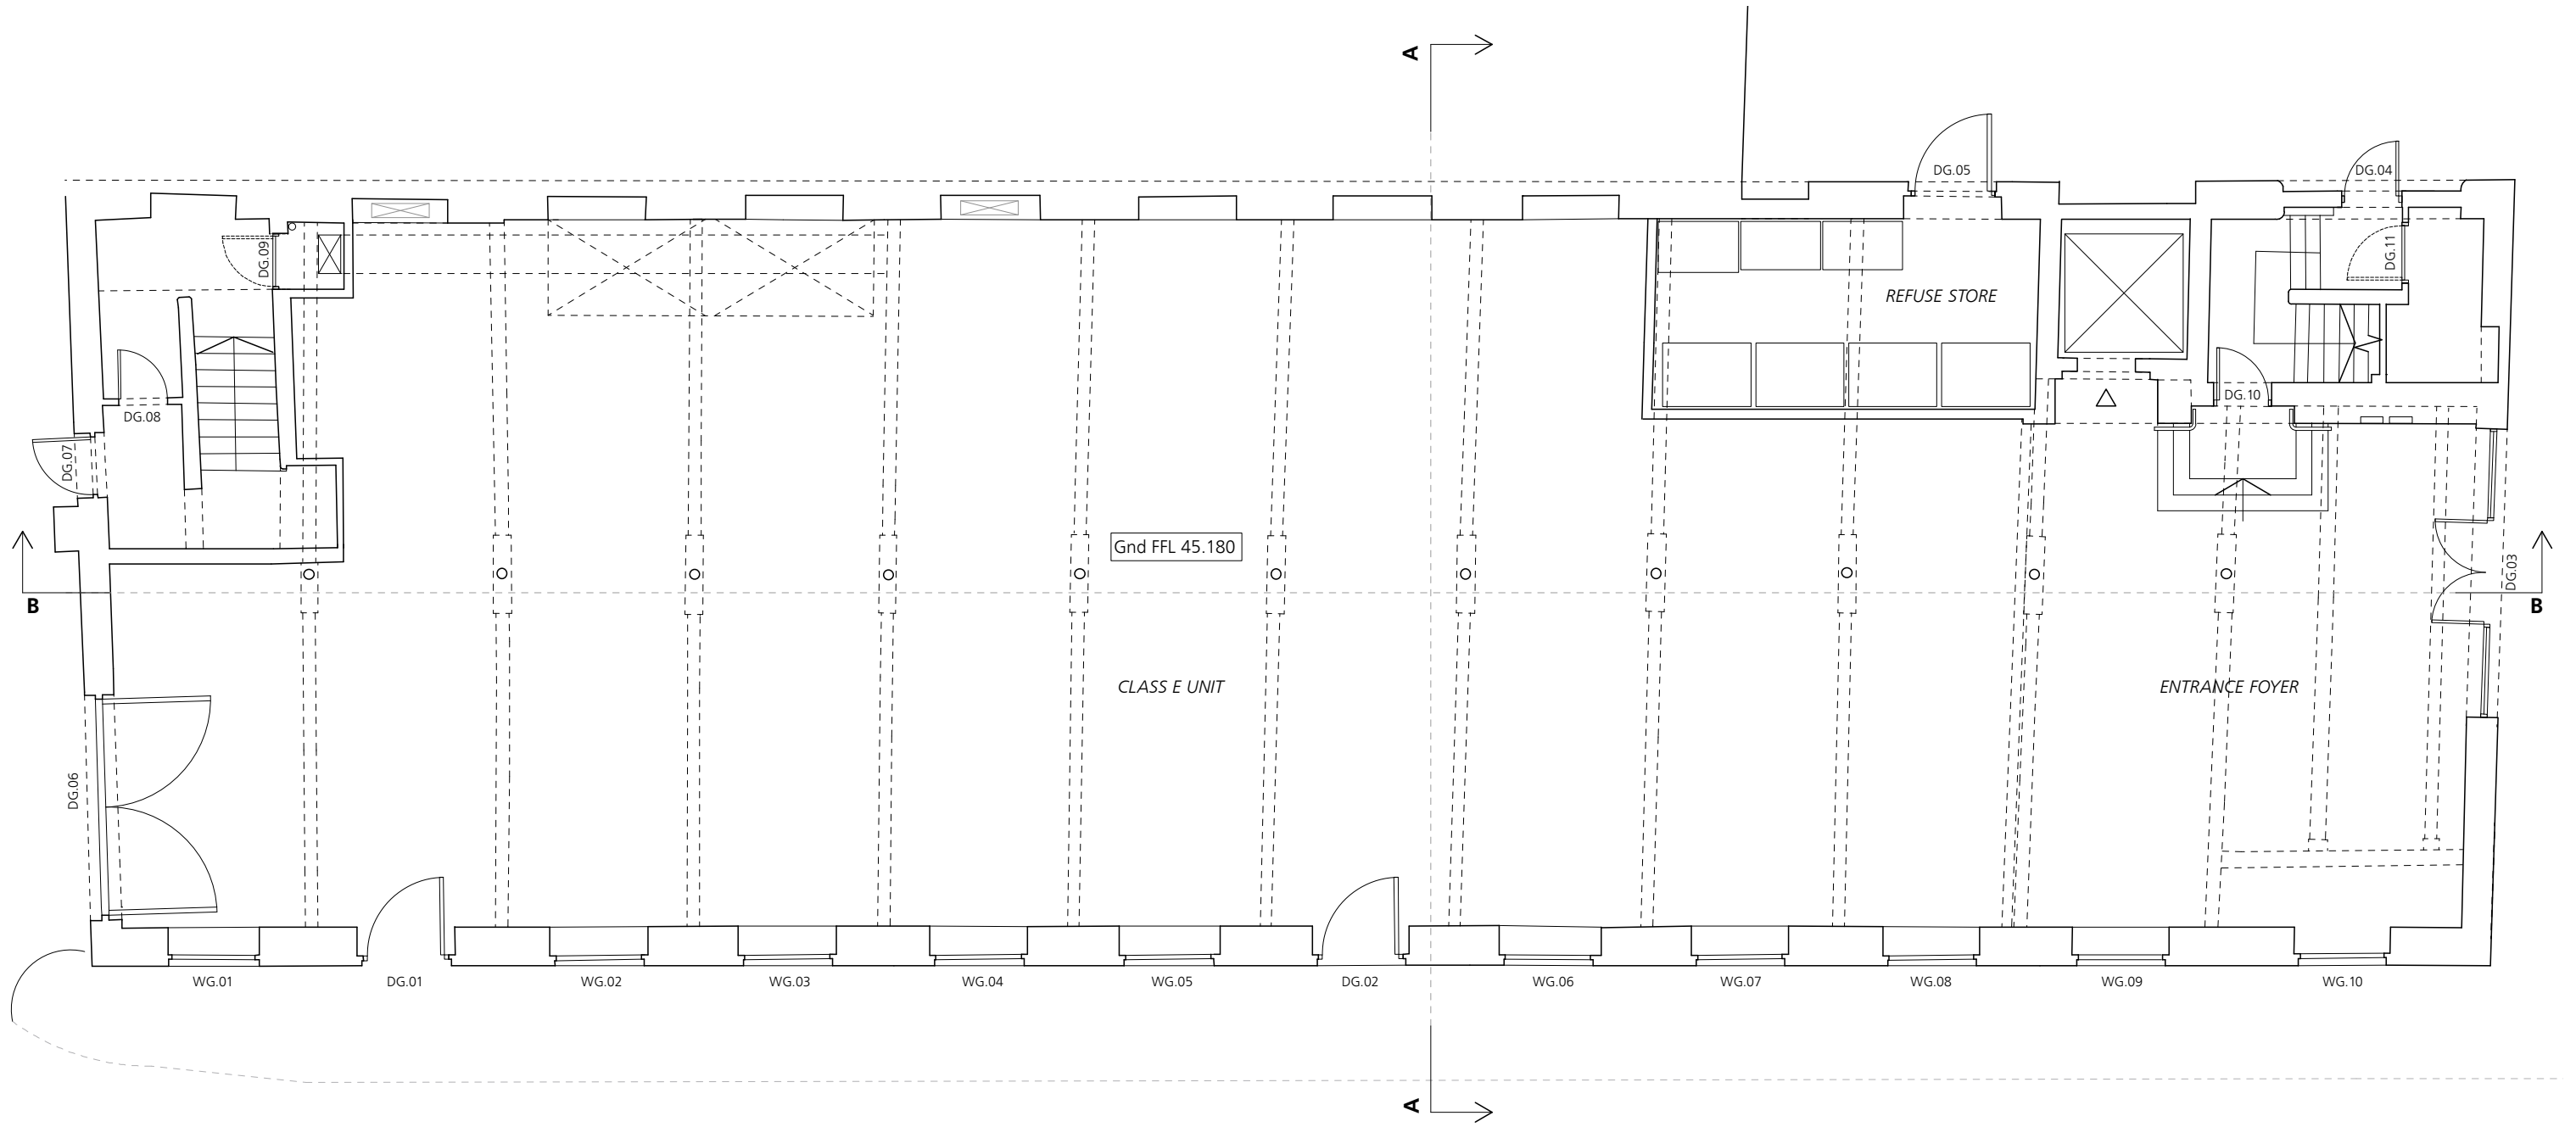


FOR WORKS TO EXTERNAL WALLS REFER TO DRGS 353 CD 2101 - 2108	FOR WORKS TO ROOF REFER TO DRGS 353 CD 2701
FOR WORKS TO INTERNAL WALLS REFER TO DRGS 353 CD 2201 - 2205	FOR WINDOW & DOORS INFORMATION REFER TO DRGS 353 CD 3001 - 3005
FOR WORKS TO FLOORS & STAIRS REFER TO DRGS 353 CD 2301 - 2305	FOR WORKS TO CEILINGS REFER TO DRGS 353 CD 3501 - 3505


Jonathan Davidson Architects

Architecture & Industrial Design
47 Hilton Street
MANCHESTER
M1 2EF
t: 0161 711 0835
e: inbox@jddavidsonarchitects.com
w: www.jddavidsonarchitects.com



Client	Capital & Centric
Project	Neptune Mill Chapeltown St, Manchester
Scale	1:100 @ A3
Date	Jan 2023

Document	General Arrangement Proposed Ground Floor Plan
Status	For information

Doc Ref	353	CD	1002	P2
---------	------------	-----------	-------------	-----------

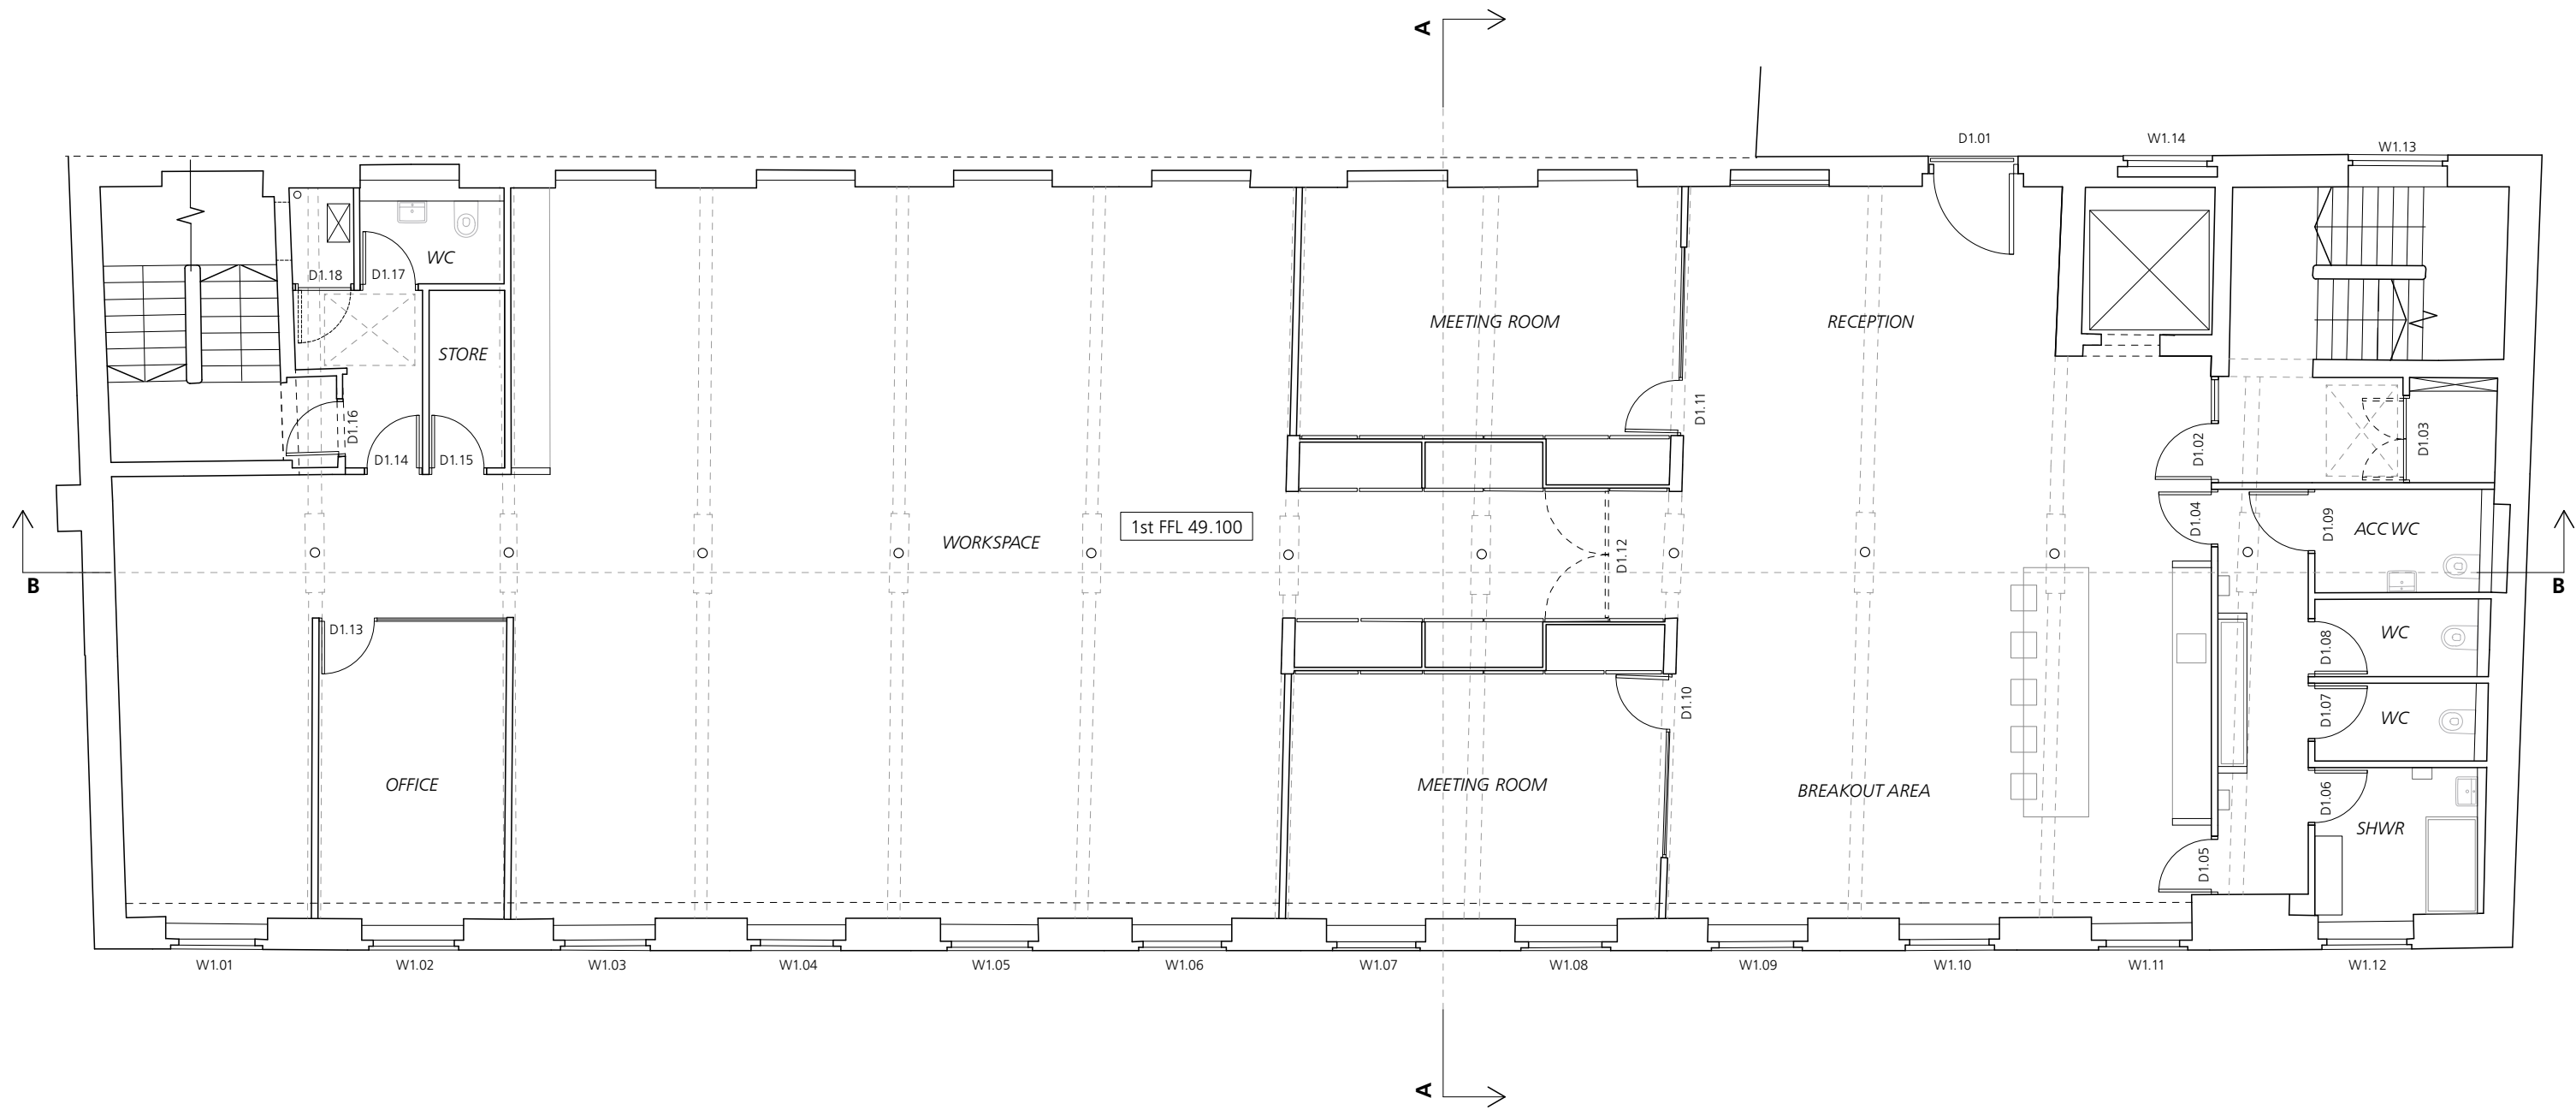

Rev P3 - 08/23 - Window omitted to west gable and added to lift shaft, stud nib added to meeting room 1

  

FOR WORKS TO EXTERNAL WALLS
REFER TO DRGS 353 CD 2101 - 2108

FOR WORKS TO INTERNAL WALLS
REFER TO DRGS 353 CD 2201 - 2205

FOR WORKS TO FLOORS & STAIRS
REFER TO DRGS 353 CD 2301 - 2305

FOR WORKS TO ROOF
REFER TO DRGS 353 CD 2701

FOR WINDOW & DOORS INFORMATION
REFER TO DRGS 353 CD 3001 - 3005

FOR WORKS TO CEILINGS
REFER TO DRGS 353 CD 3501 - 3505

Jonathan Davidson Architects

Architecture & Industrial Design

47 Hilton Street
MANCHESTER
M1 2EF
t: 0161 711 0835
e: inbox@jddavidsonarchitects.com
w: www.jddavidsonarchitects.com

Client Capital & Centric

Project **Neptune Mill**
Chapelton St, Manchester


Scale 1:100 @ A3

Date Jan 2023


Document **General Arrangement**
Proposed 1st Floor Plan

Status For information

Doc Ref	353	CD	1003	P3
---------	------------	-----------	-------------	-----------

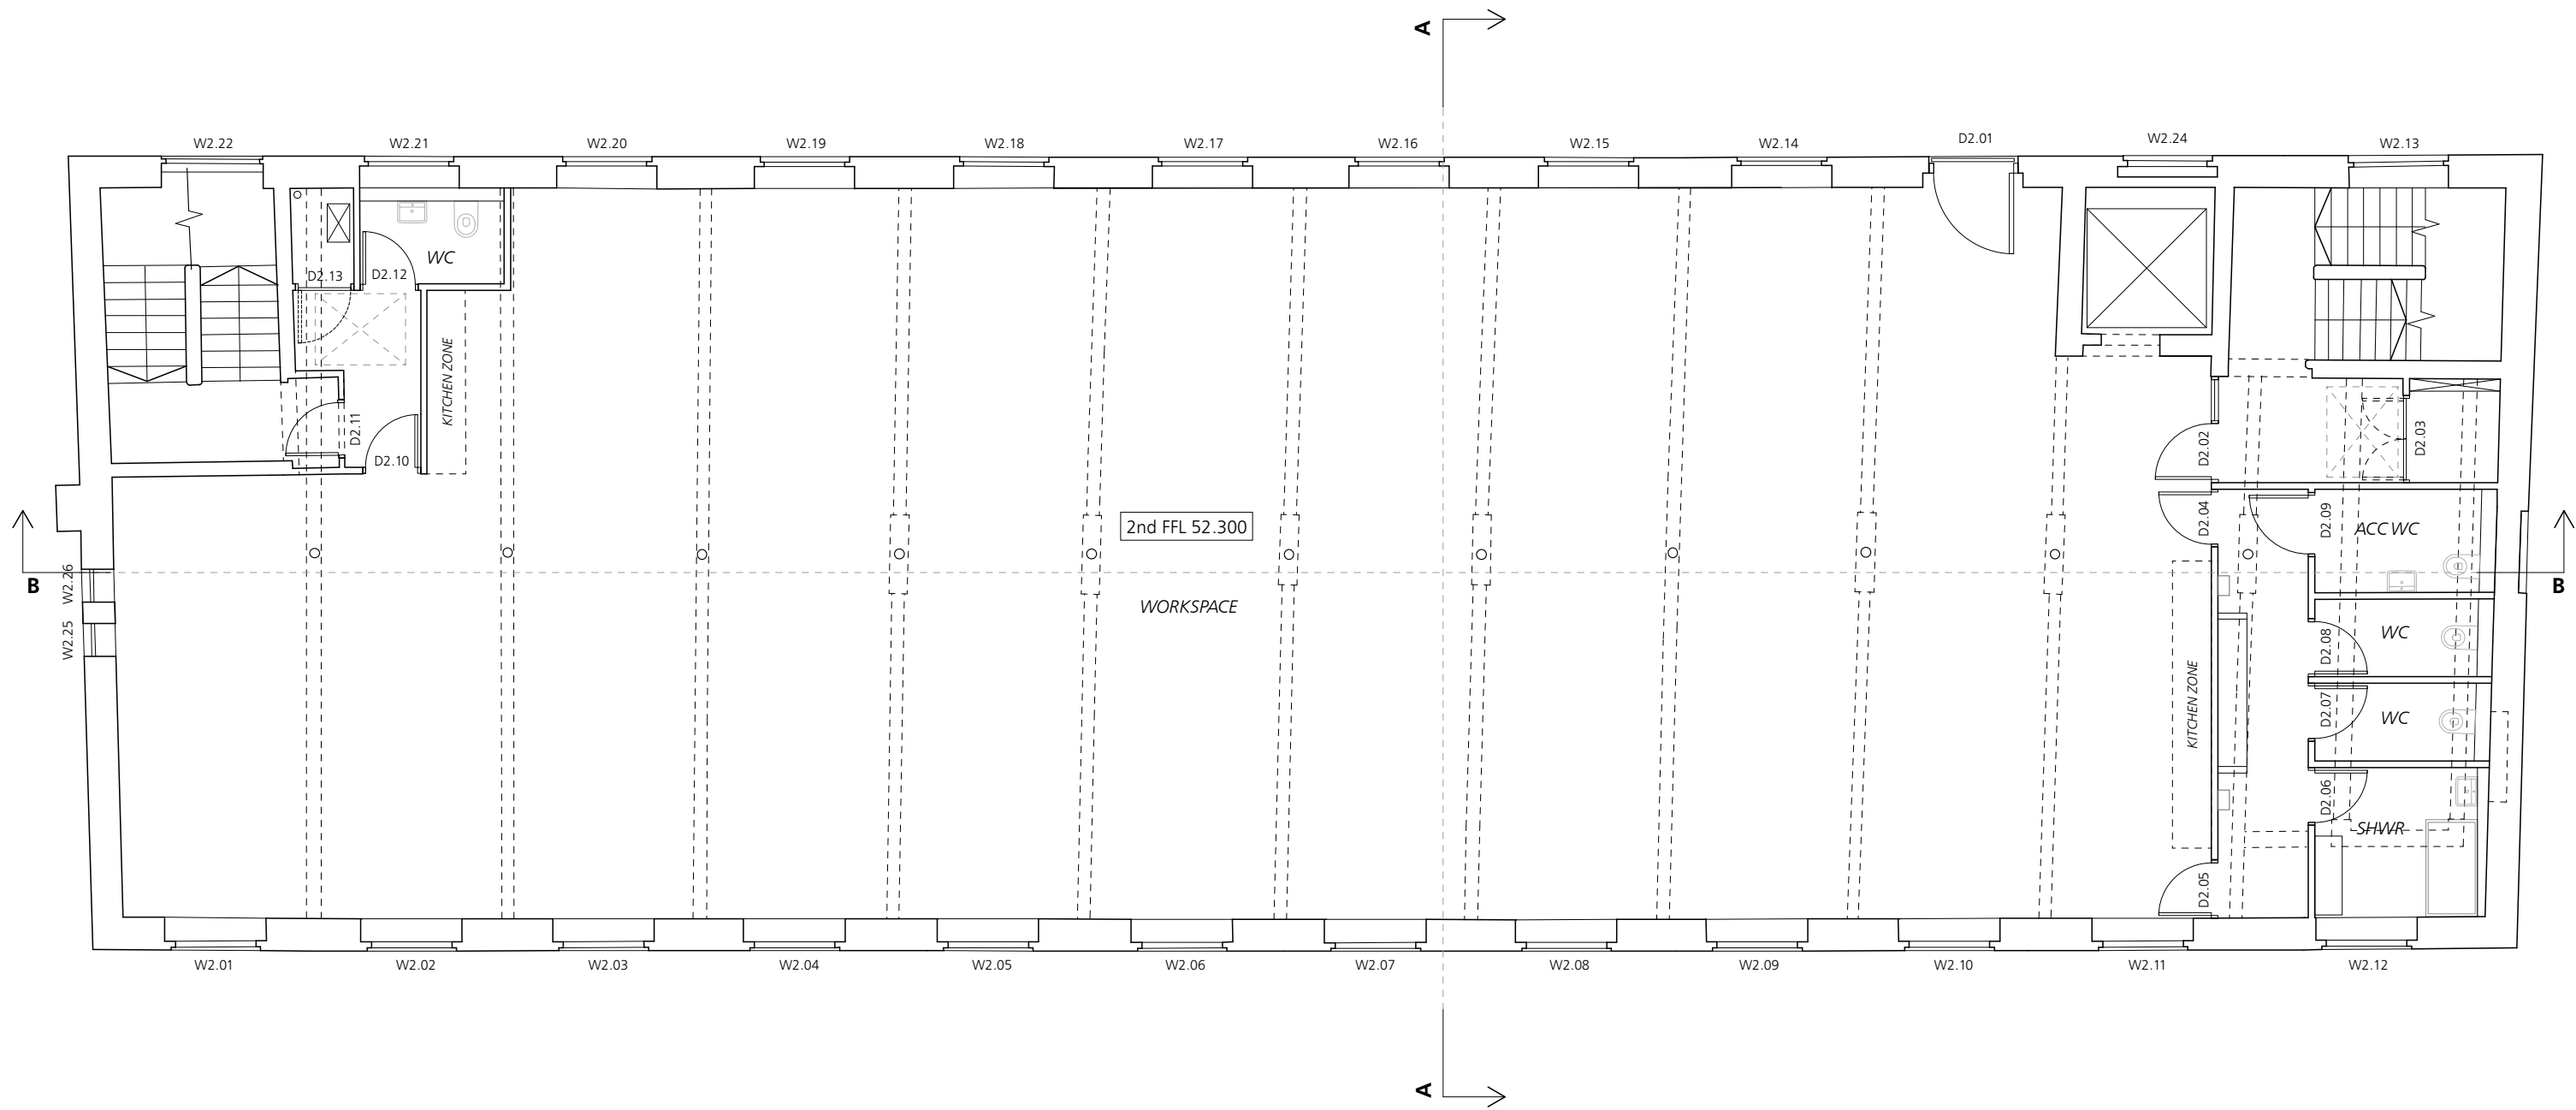


Rev P3 - 08/23 - Window omitted to west gable and existing retained, window added to lift shaft

 



FOR WORKS TO EXTERNAL WALLS REFER TO DRGS 353 CD 2101 - 2108	FOR WORKS TO ROOF REFER TO DRGS 353 CD 2701
FOR WORKS TO INTERNAL WALLS REFER TO DRGS 353 CD 2201 - 2205	FOR WINDOW & DOORS INFORMATION REFER TO DRGS 353 CD 3001 - 3005
FOR WORKS TO FLOORS & STAIRS REFER TO DRGS 353 CD 2301 - 2305	FOR WORKS TO CEILINGS REFER TO DRGS 353 CD 3501 - 3505

Jonathan Davidson Architects	
Architecture & Industrial Design	47 Hilton Street MANCHESTER M1 2EF t: 0161 711 0835 e: inbox@jddavidsonarchitects.com w: www.jddavidsonarchitects.com

Client	Capital & Centric	Document	General Arrangement Proposed 2nd Floor Plan			
Project	Neptune Mill Chapeltown St, Manchester	Status	For information			
Scale	1:100 @ A3	Doc Ref	353	CD	1004	P3
Date	Jan 2023					

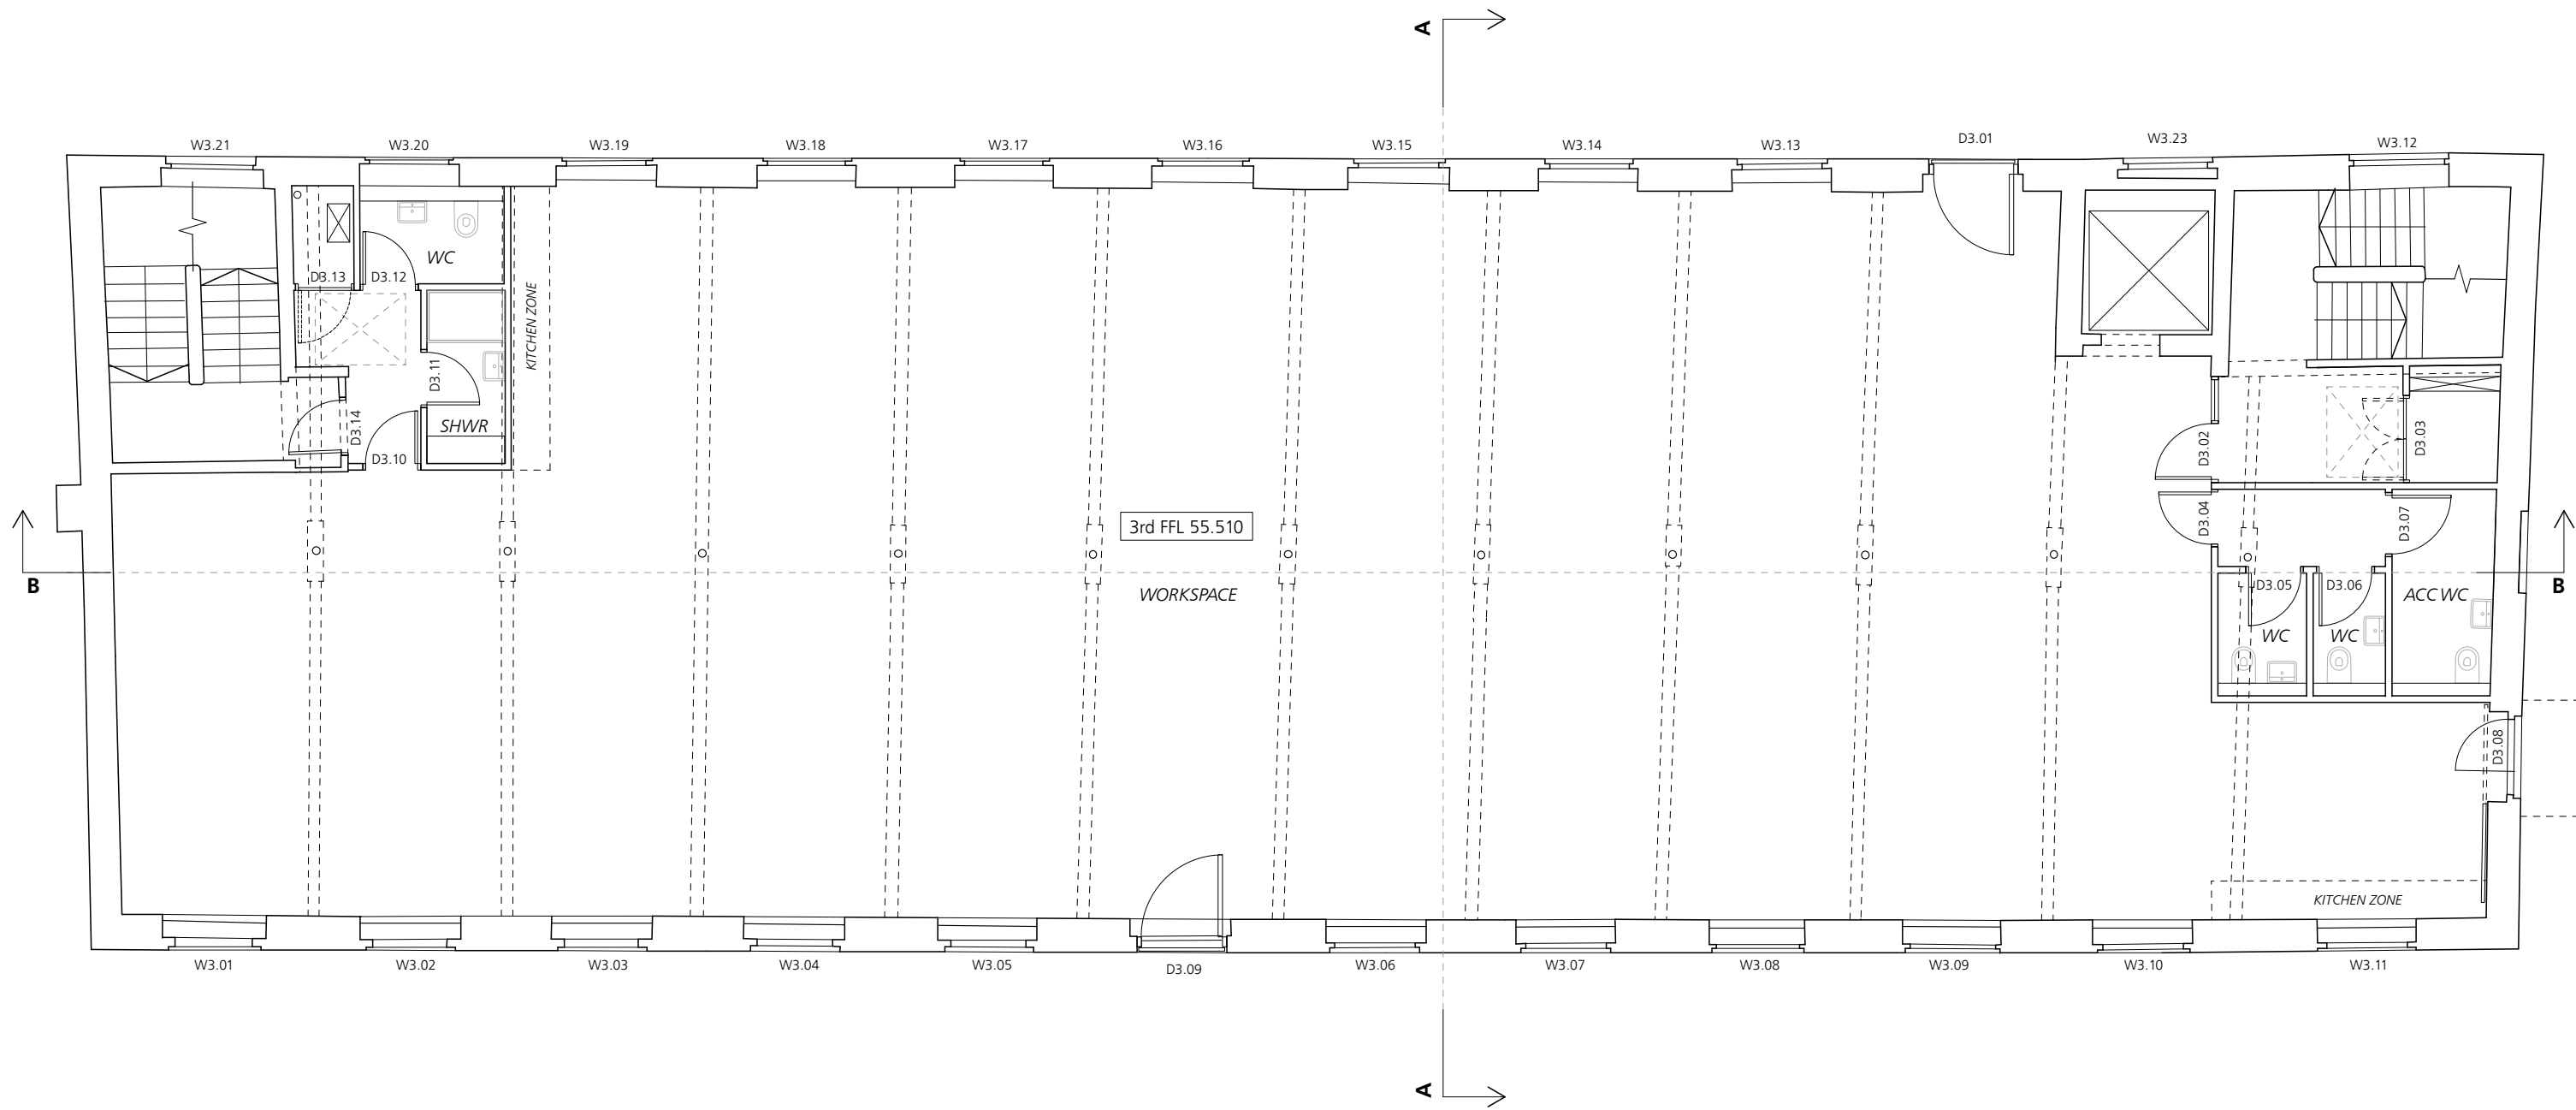

Rev P3 - 08/23 - Window omitted to west gable and added to lift shaft

  

FOR WORKS TO EXTERNAL WALLS REFER TO DRGS 353 CD 2101 - 2108	FOR WORKS TO ROOF REFER TO DRGS 353 CD 2701
FOR WORKS TO INTERNAL WALLS REFER TO DRGS 353 CD 2201 - 2205	FOR WINDOW & DOORS INFORMATION REFER TO DRGS 353 CD 3001 - 3005
FOR WORKS TO FLOORS & STAIRS REFER TO DRGS 353 CD 2301 - 2305	FOR WORKS TO CEILINGS REFER TO DRGS 353 CD 3501 - 3505


Jonathan Davidson Architects

Architecture & Industrial Design
47 Hilton Street
MANCHESTER
M1 2EF
t: 0161 711 0835
e: inbox@jddavidsonarchitects.com
w: www.jddavidsonarchitects.com



Client	Capital & Centric
Project	Neptune Mill Chapelton St, Manchester
Scale	1:100 @ A3
Date	Jan 2023

Document	General Arrangement Proposed 3rd Floor Plan
Status	For information

Doc Ref	353	CD	1005	P3
---------	------------	-----------	-------------	-----------

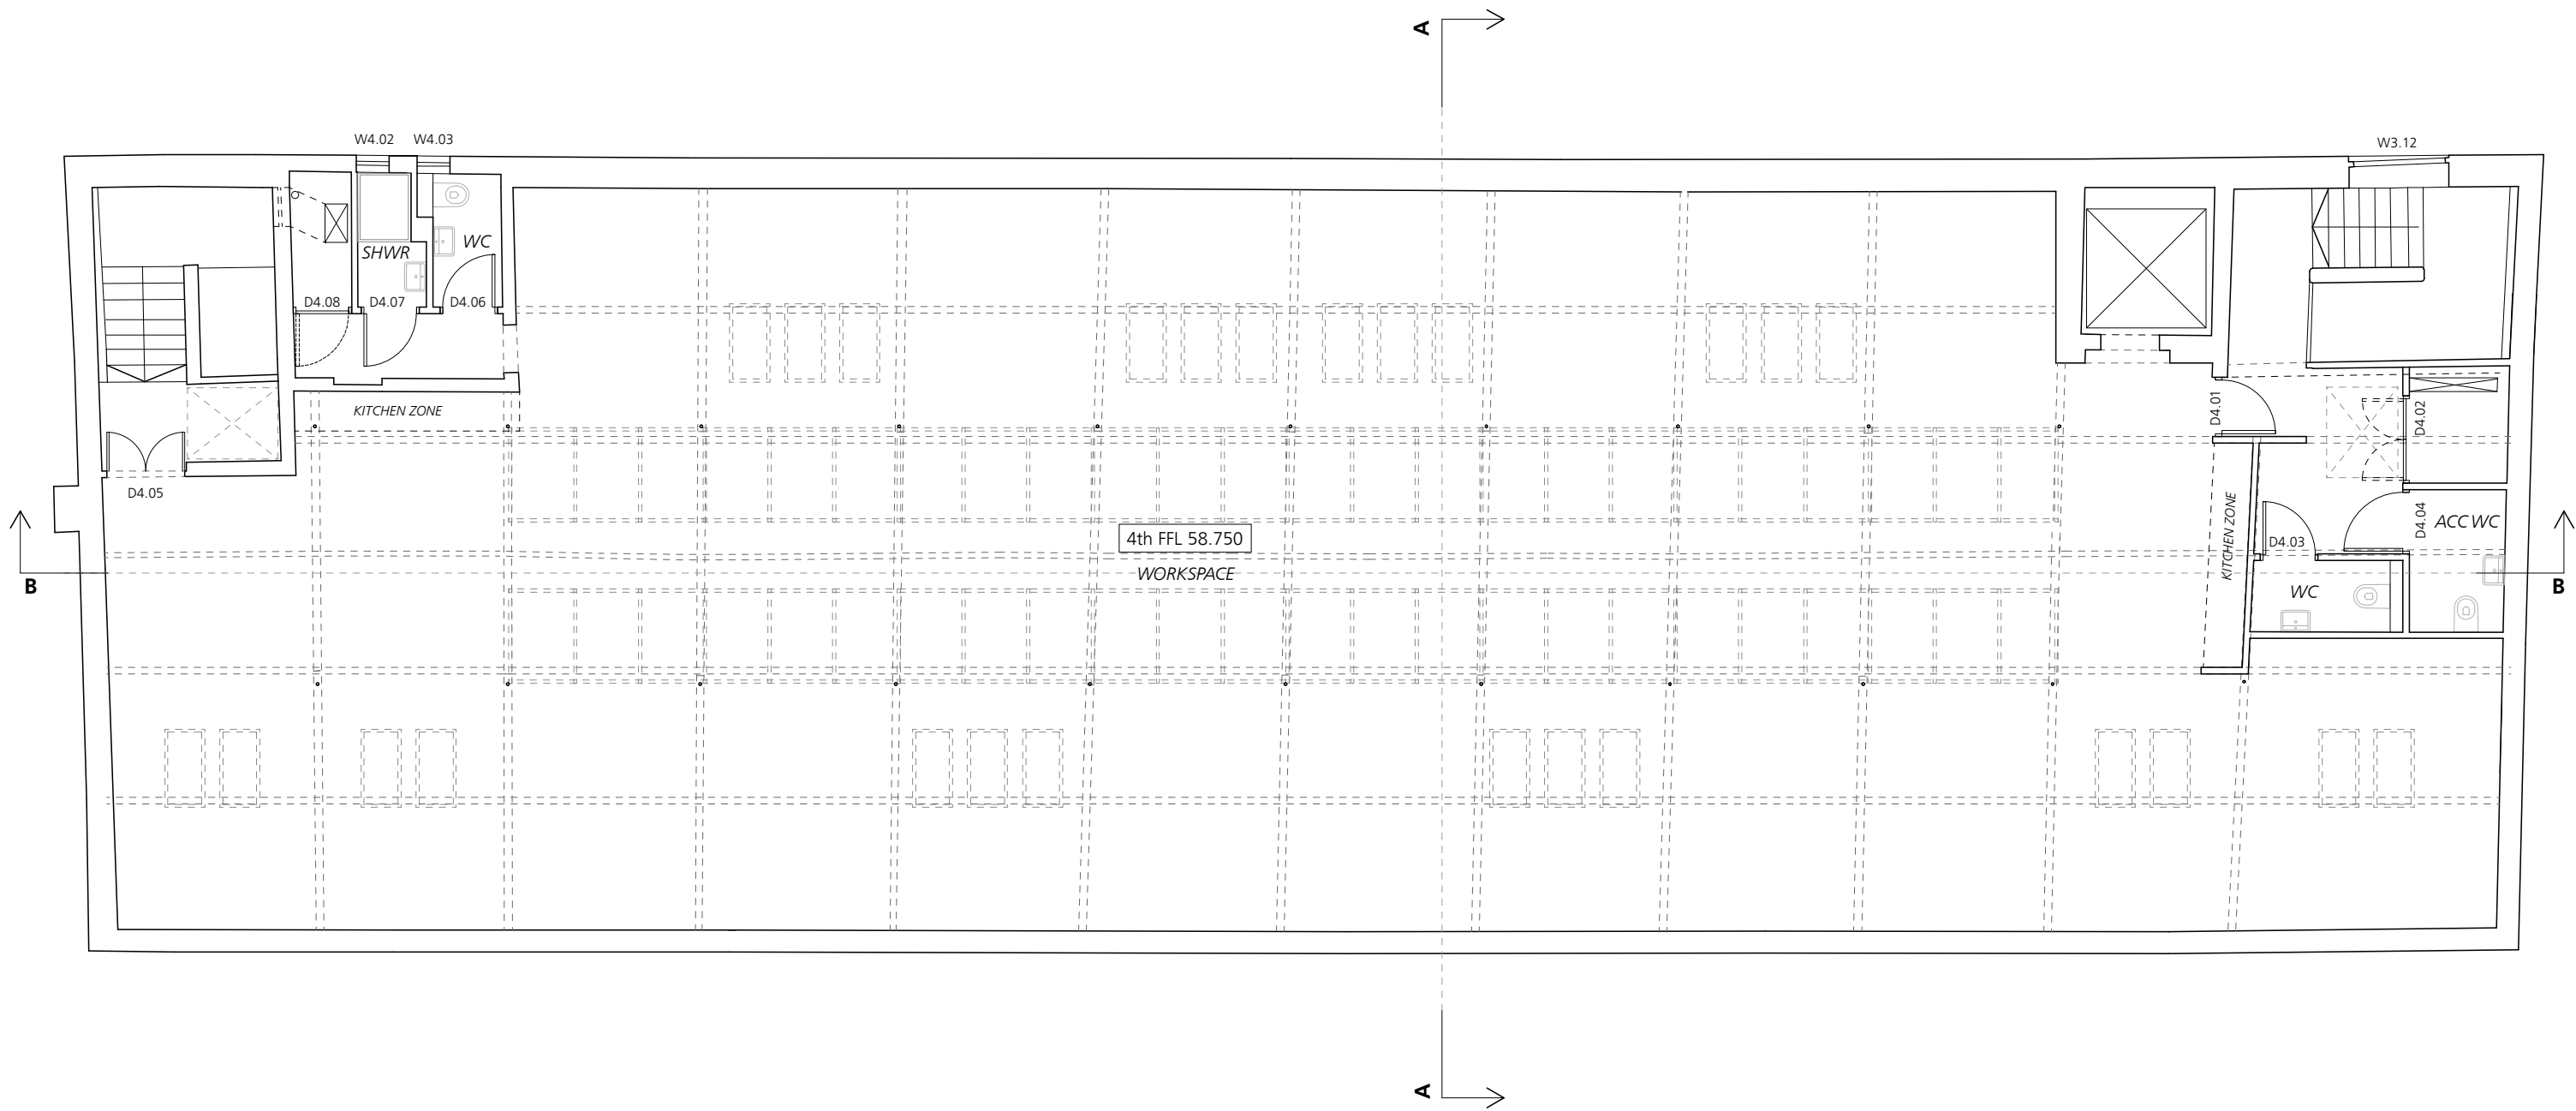

Rev P3 - 08/23 - Window omitted to west gable

  

FOR WORKS TO EXTERNAL WALLS REFER TO DRGS 353 CD 2101 - 2108	FOR WORKS TO ROOF REFER TO DRGS 353 CD 2701
FOR WORKS TO INTERNAL WALLS REFER TO DRGS 353 CD 2201 - 2205	FOR WINDOW & DOORS INFORMATION REFER TO DRGS 353 CD 3001 - 3005
FOR WORKS TO FLOORS & STAIRS REFER TO DRGS 353 CD 2301 - 2305	FOR WORKS TO CEILINGS REFER TO DRGS 353 CD 3501 - 3505


Jonathan Davidson Architects

Architecture & Industrial Design
47 Hilton Street
MANCHESTER
M1 2EF
t: 0161 711 0835
e: inbox@jddavidsonarchitects.com
w: www.jddavidsonarchitects.com

Client Capital & Centric
Project **Neptune Mill**
Chapeltown St, Manchester
Scale 1:100 @ A3
Date Jan 2023

Document **General Arrangement**
Proposed 4th Floor Plan
Status For information

Doc Ref	353	CD	1006	P3
---------	-----	----	------	----

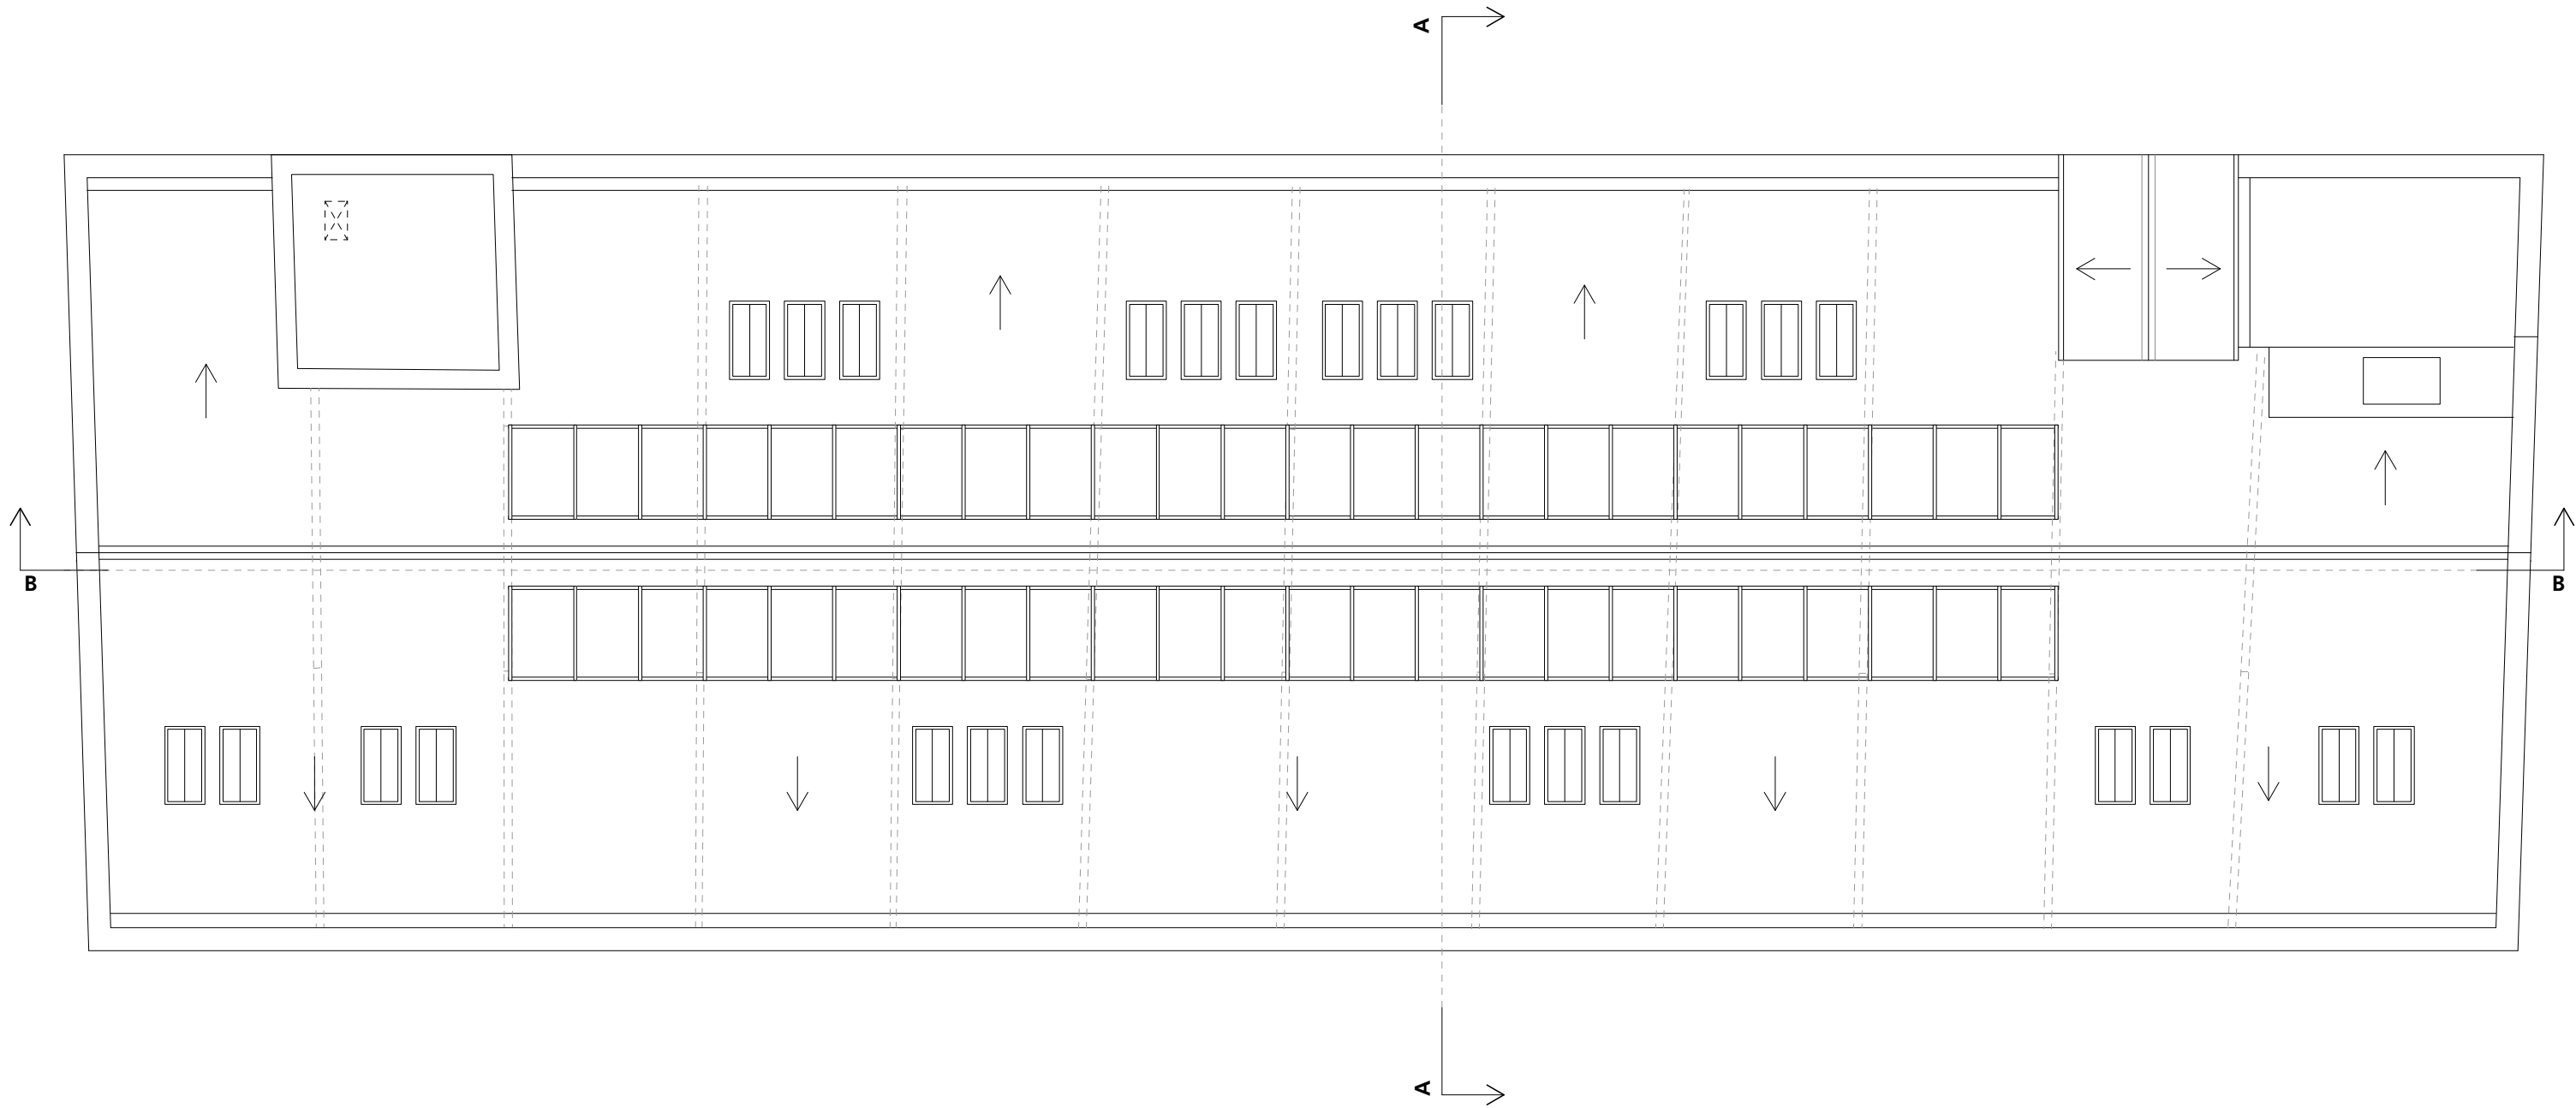

0 1 2 3 4 5
Metres

FOR WORKS TO EXTERNAL WALLS
REFER TO DRGS 353 CD 2101 - 2108

FOR WORKS TO INTERNAL WALLS
REFER TO DRGS 353 CD 2201 - 2205

FOR WORKS TO FLOORS & STAIRS
REFER TO DRGS 353 CD 2301 - 2305

FOR WORKS TO ROOF
REFER TO DRGS 353 CD 2701

FOR WINDOW & DOORS INFORMATION
REFER TO DRGS 353 CD 3001 - 3005

FOR WORKS TO CEILINGS
REFER TO DRGS 353 CD 3501 - 3505

Jonathan Davidson Architects

Architecture & Industrial Design

47 Hilton Street
MANCHESTER
M1 2EF
t: 0161 711 0835
e: inbox@jddavidsonarchitects.com
w: www.jddavidsonarchitects.com

Client Capital & Centric
Project **Neptune Mill**
Chapelton St, Manchester



Scale 1:100 @ A3

Date Jan 2023

Document **General Arrangement
Proposed Roof Plan**

Status For information

Doc Ref	353	CD	1007	P2
---------	-----	----	------	----

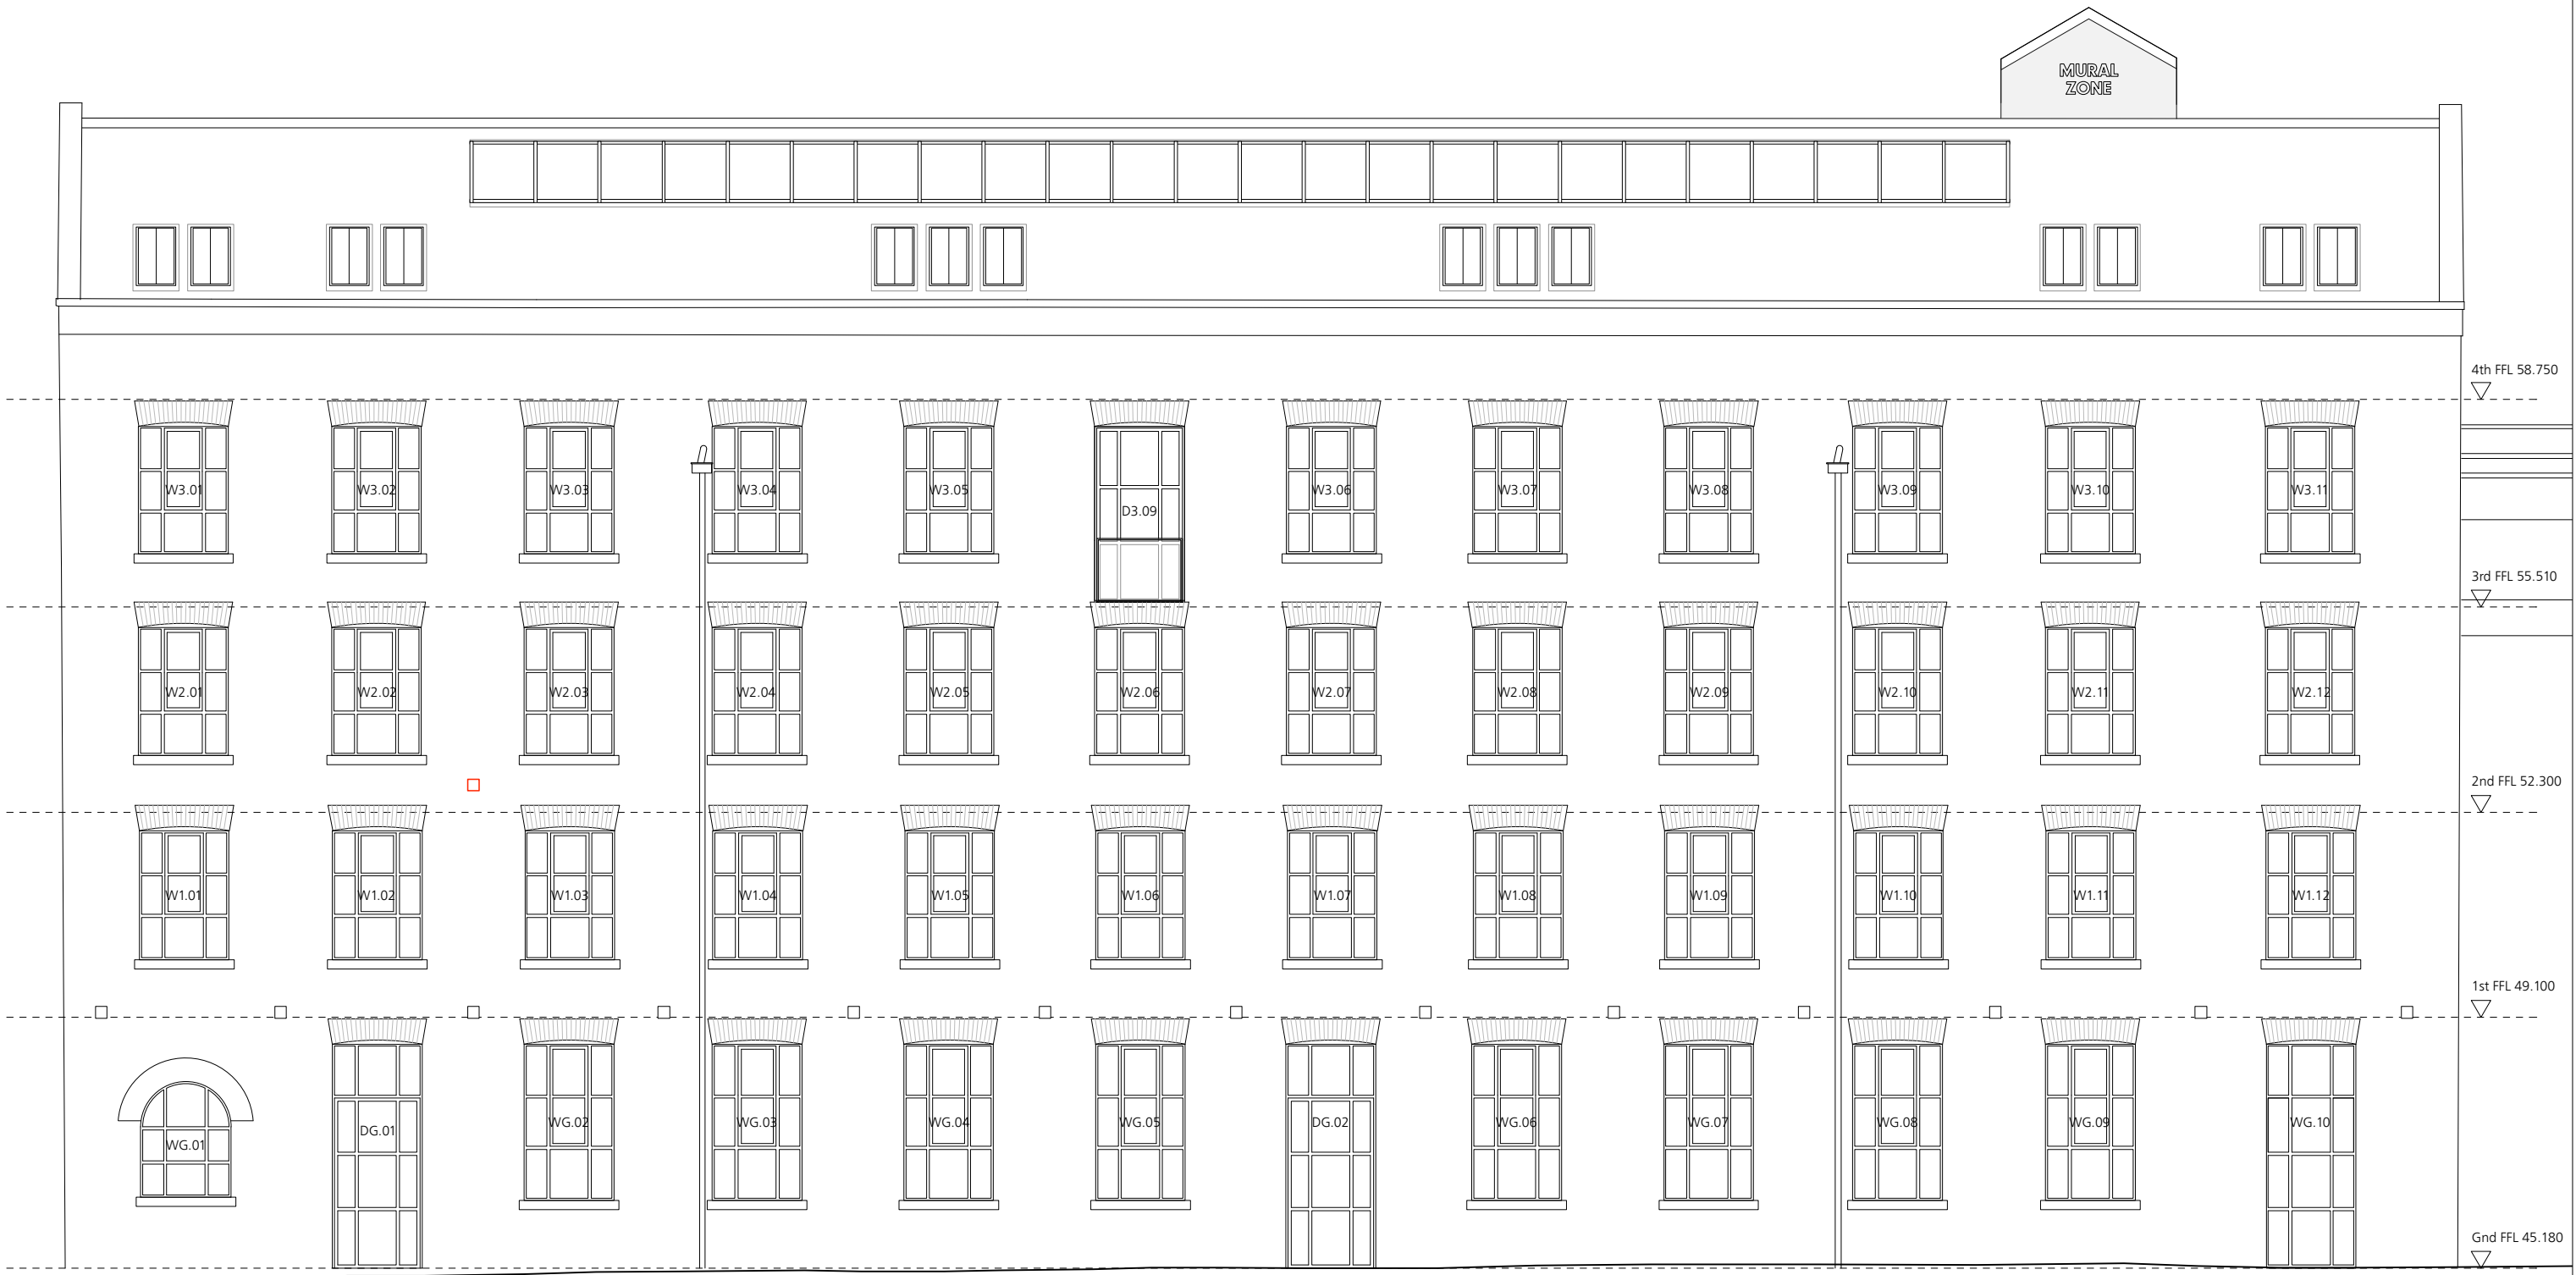 

FOR WORKS TO EXTERNAL WALLS
REFER TO DRGS 353 CD 2101 - 2108

FOR WORKS TO INTERNAL WALLS
REFER TO DRGS 353 CD 2201 - 2205

FOR WORKS TO FLOORS & STAIRS
REFER TO DRGS 353 CD 2301 - 2305

FOR WORKS TO ROOF
REFER TO DRGS 353 CD 2701

FOR WINDOW & DOORS INFORMATION
REFER TO DRGS 353 CD 3001 - 3005

FOR WORKS TO CEILINGS
REFER TO DRGS 353 CD 3501 - 3505

Jonathan Davidson Architects

Architecture & Industrial Design

47 Hilton Street
MANCHESTER
M1 2EF
t: 0161 711 0835
e: inbox@jddavidsonarchitects.com
w: www.jddavidsonarchitects.com

Client Capital & Centric

Project **Neptune Mill**
Chapelton St, Manchester

Scale 1:100 @ A3

Date Jan 2023


P4 - 08/23 - Mural zone added to lift overrun
P3 - 07/23 - Signage zones omitted

Document **General Arrangement**
Proposed South Elevation


Status For information

Doc Ref


353	CD	1008	P4
-----	----	------	----

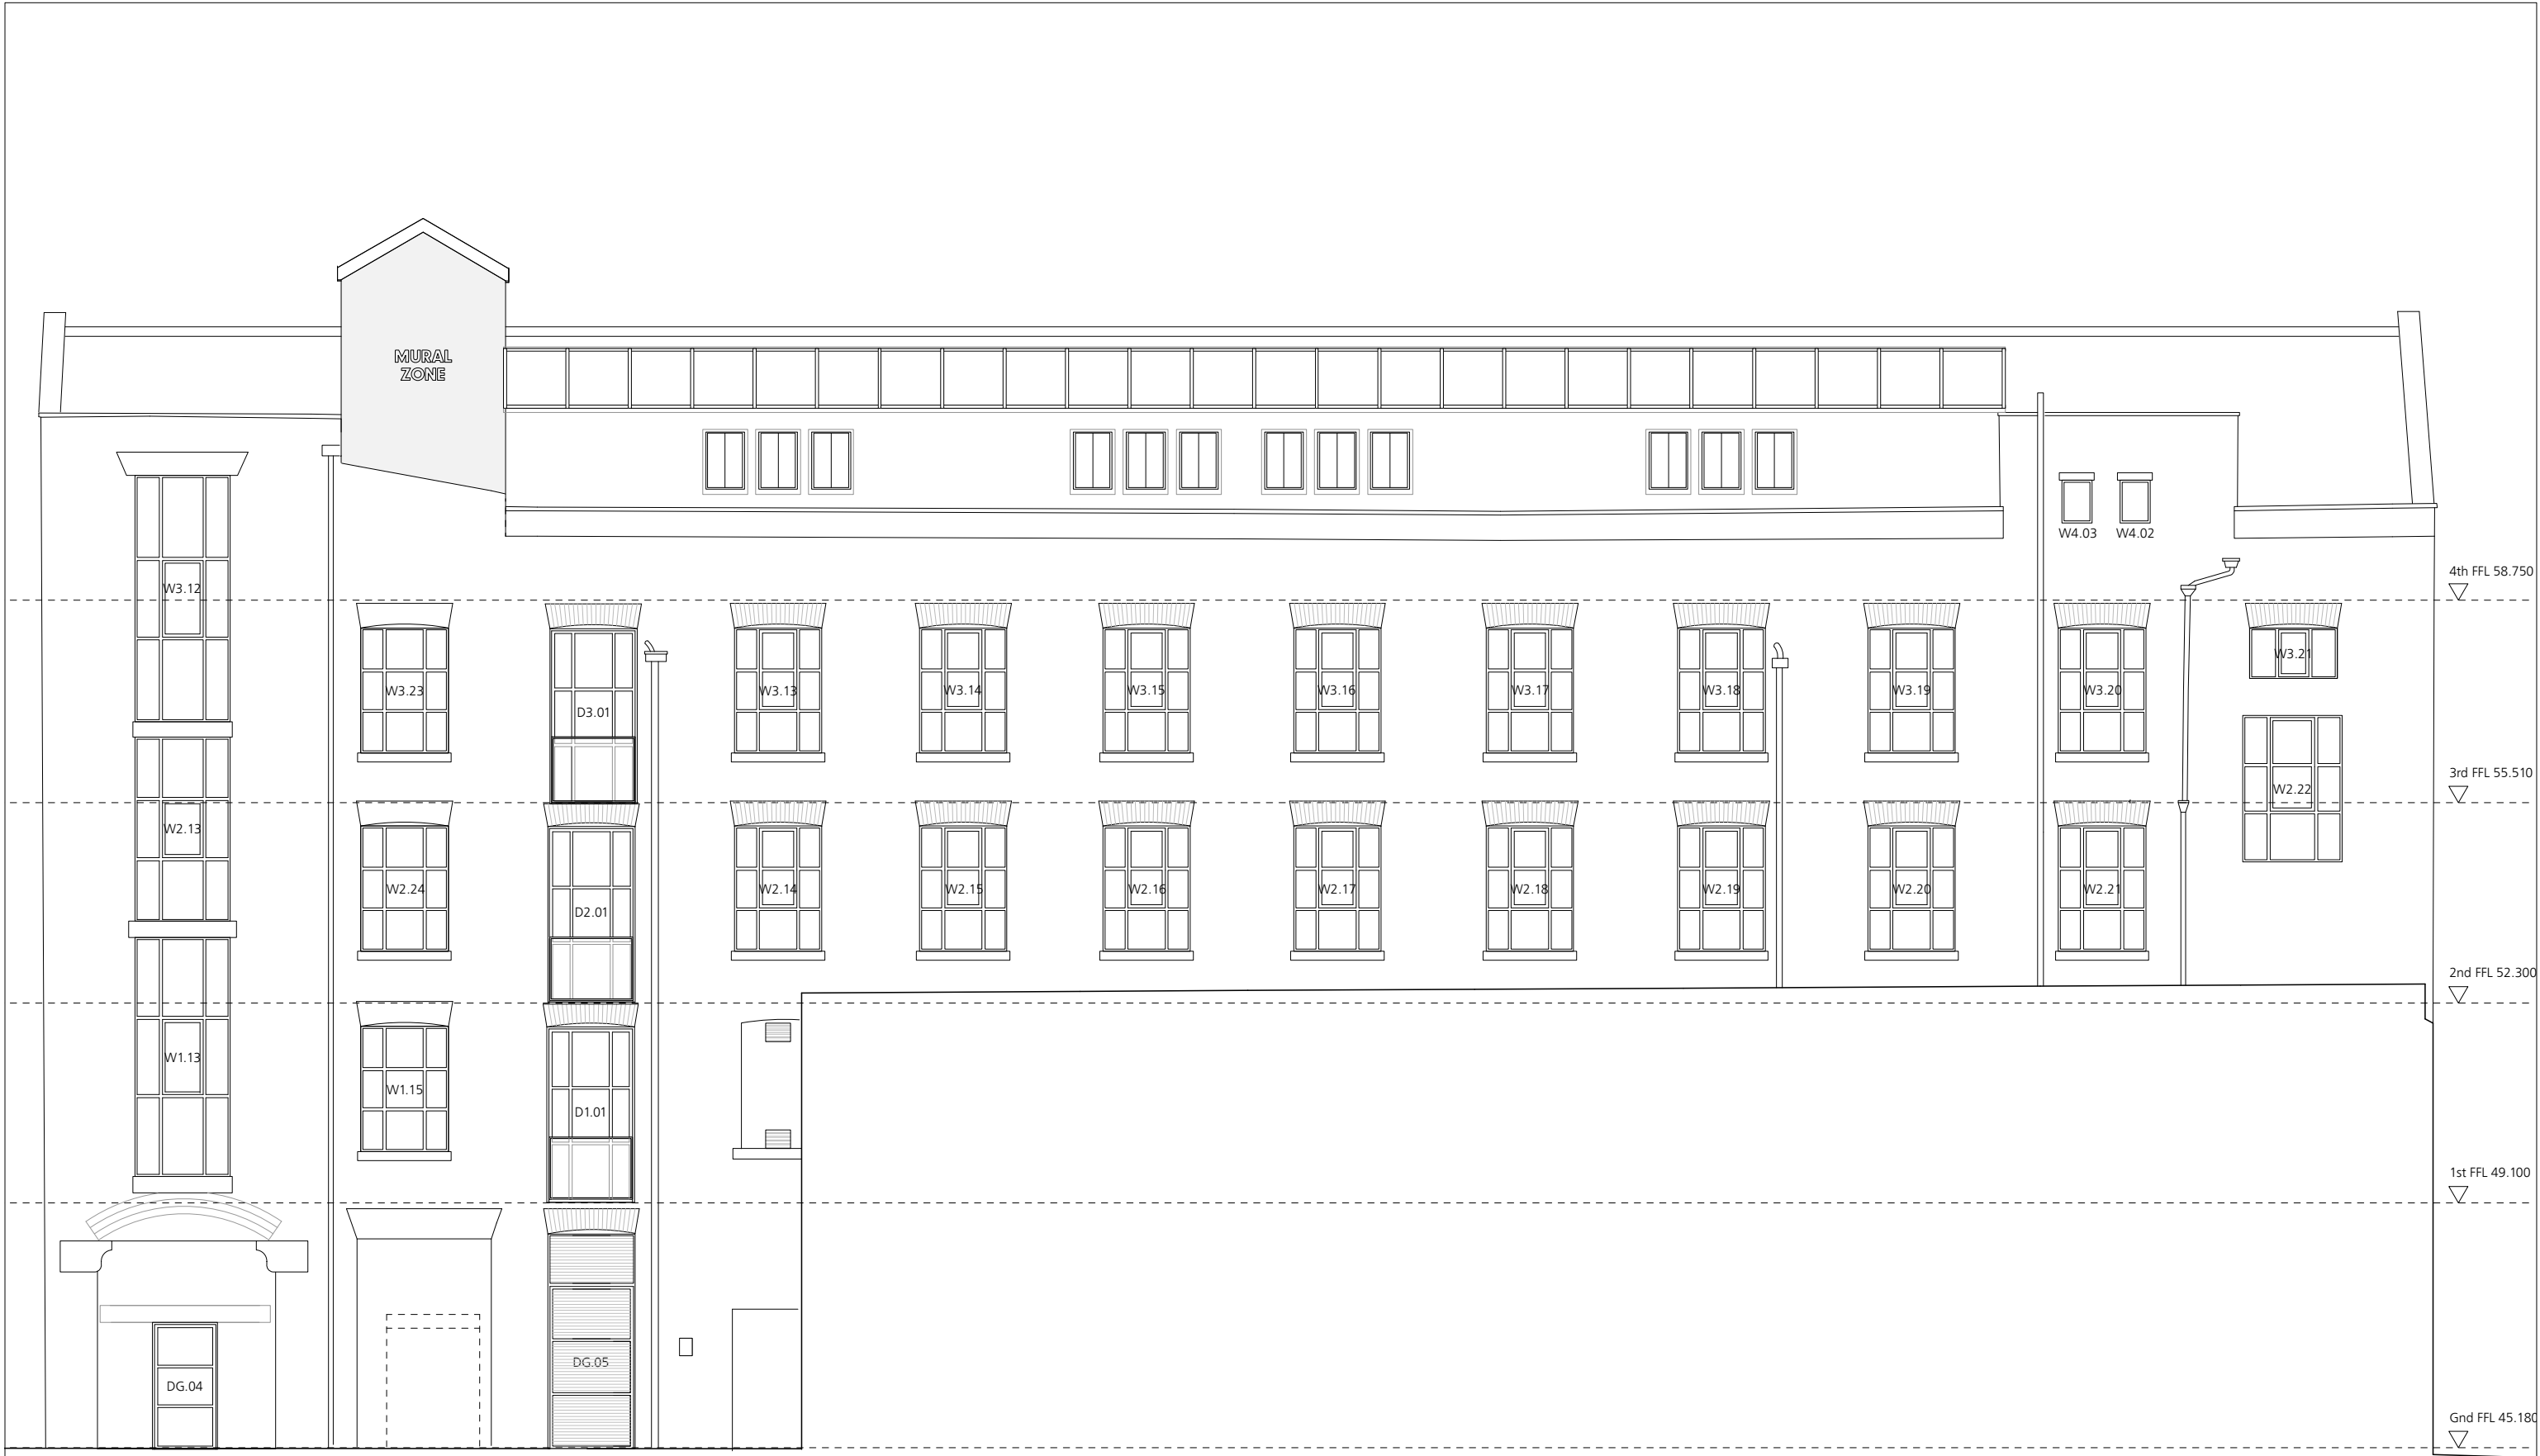


P5 - 08/23 - Infill and doors to GF amended
P4 - 08/23 - Windows added to lift shaft and mural zone reduced, doors and infill /doors to GF amended
P3 - 07/23 - Signage zones omitted

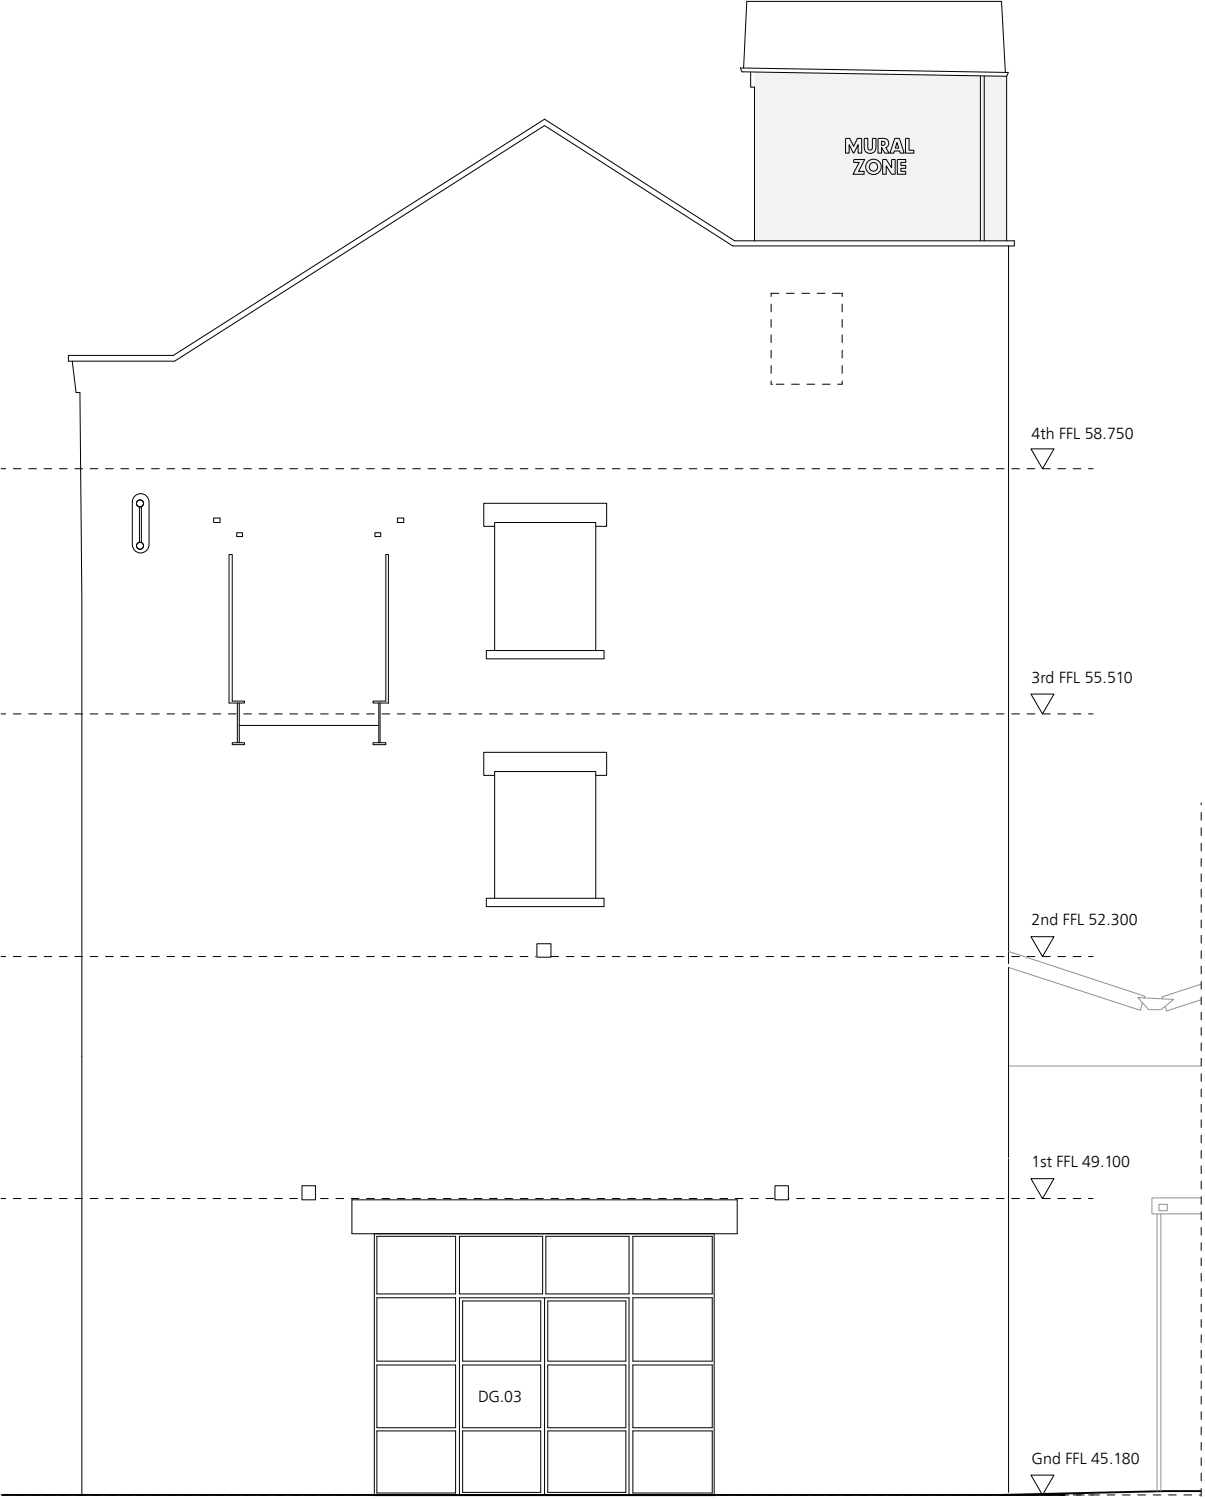

EAST ELEVATION

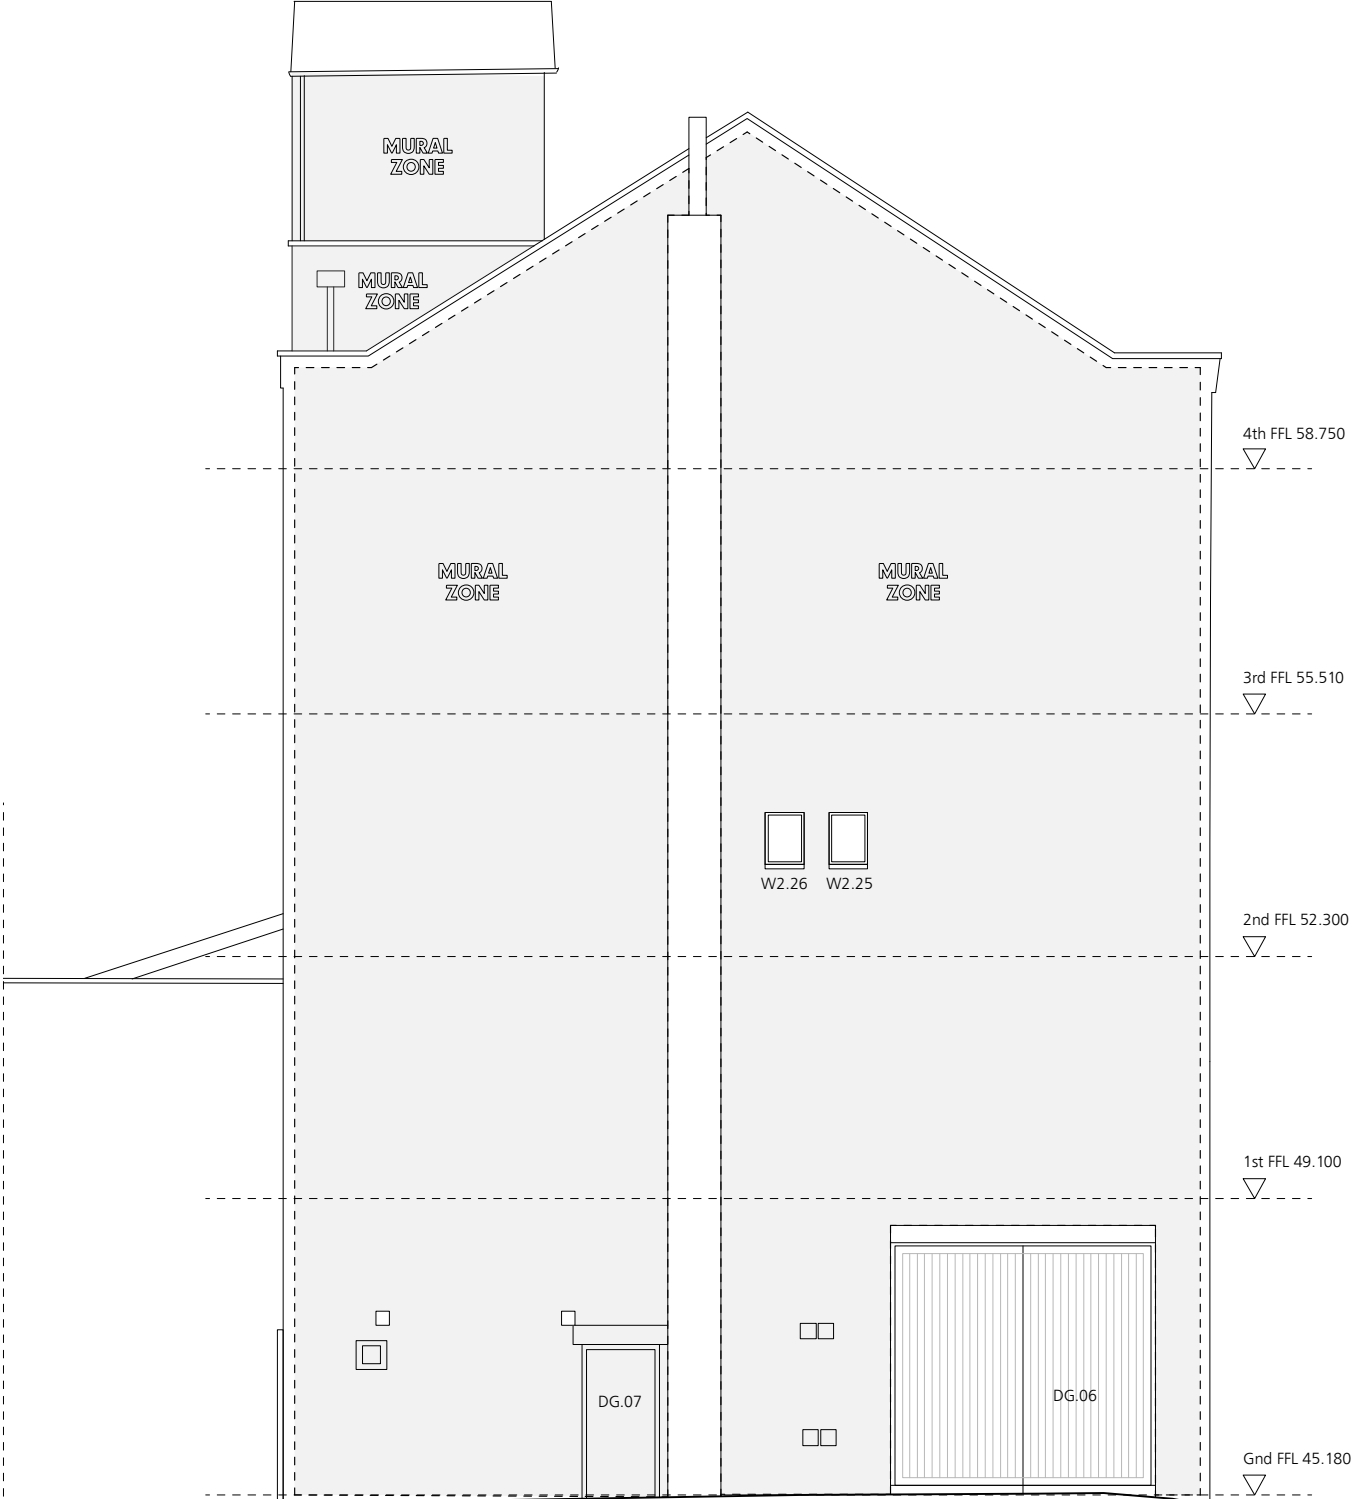

WEST ELEVATION

 


FOR WORKS TO EXTERNAL WALLS REFER TO DRGS 353 CD 2101 - 2108	FOR WORKS TO ROOF REFER TO DRGS 353 CD 2701
FOR WORKS TO INTERNAL WALLS REFER TO DRGS 353 CD 2201 - 2205	FOR WINDOW & DOORS INFORMATION REFER TO DRGS 353 CD 3001 - 3005
FOR WORKS TO FLOORS & STAIRS REFER TO DRGS 353 CD 2301 - 2305	FOR WORKS TO CEILINGS REFER TO DRGS 353 CD 3501 - 3505

Jonathan Davidson Architects Architecture & Industrial Design	47 Hilton Street MANCHESTER M1 2EF t: 0161 711 0835 e: inbox@jddavidsonarchitects.com w: www.jddavidsonarchitects.com	Client	Capital & Centric	Document	General Arrangement Proposed East & West Elevations			
		Project	Neptune Mill Chapelton St, Manchester	Status	For information			
		Scale	1:100 @ A3					
		Date	Jan 2023					

Doc Ref	353	CD	1010	P4
---------	-----	----	------	----

P4 - 08/23 - Windows to west gable omitted
and existing retained, mural zones amended
P3 - 07/23 - Signage zones omitted

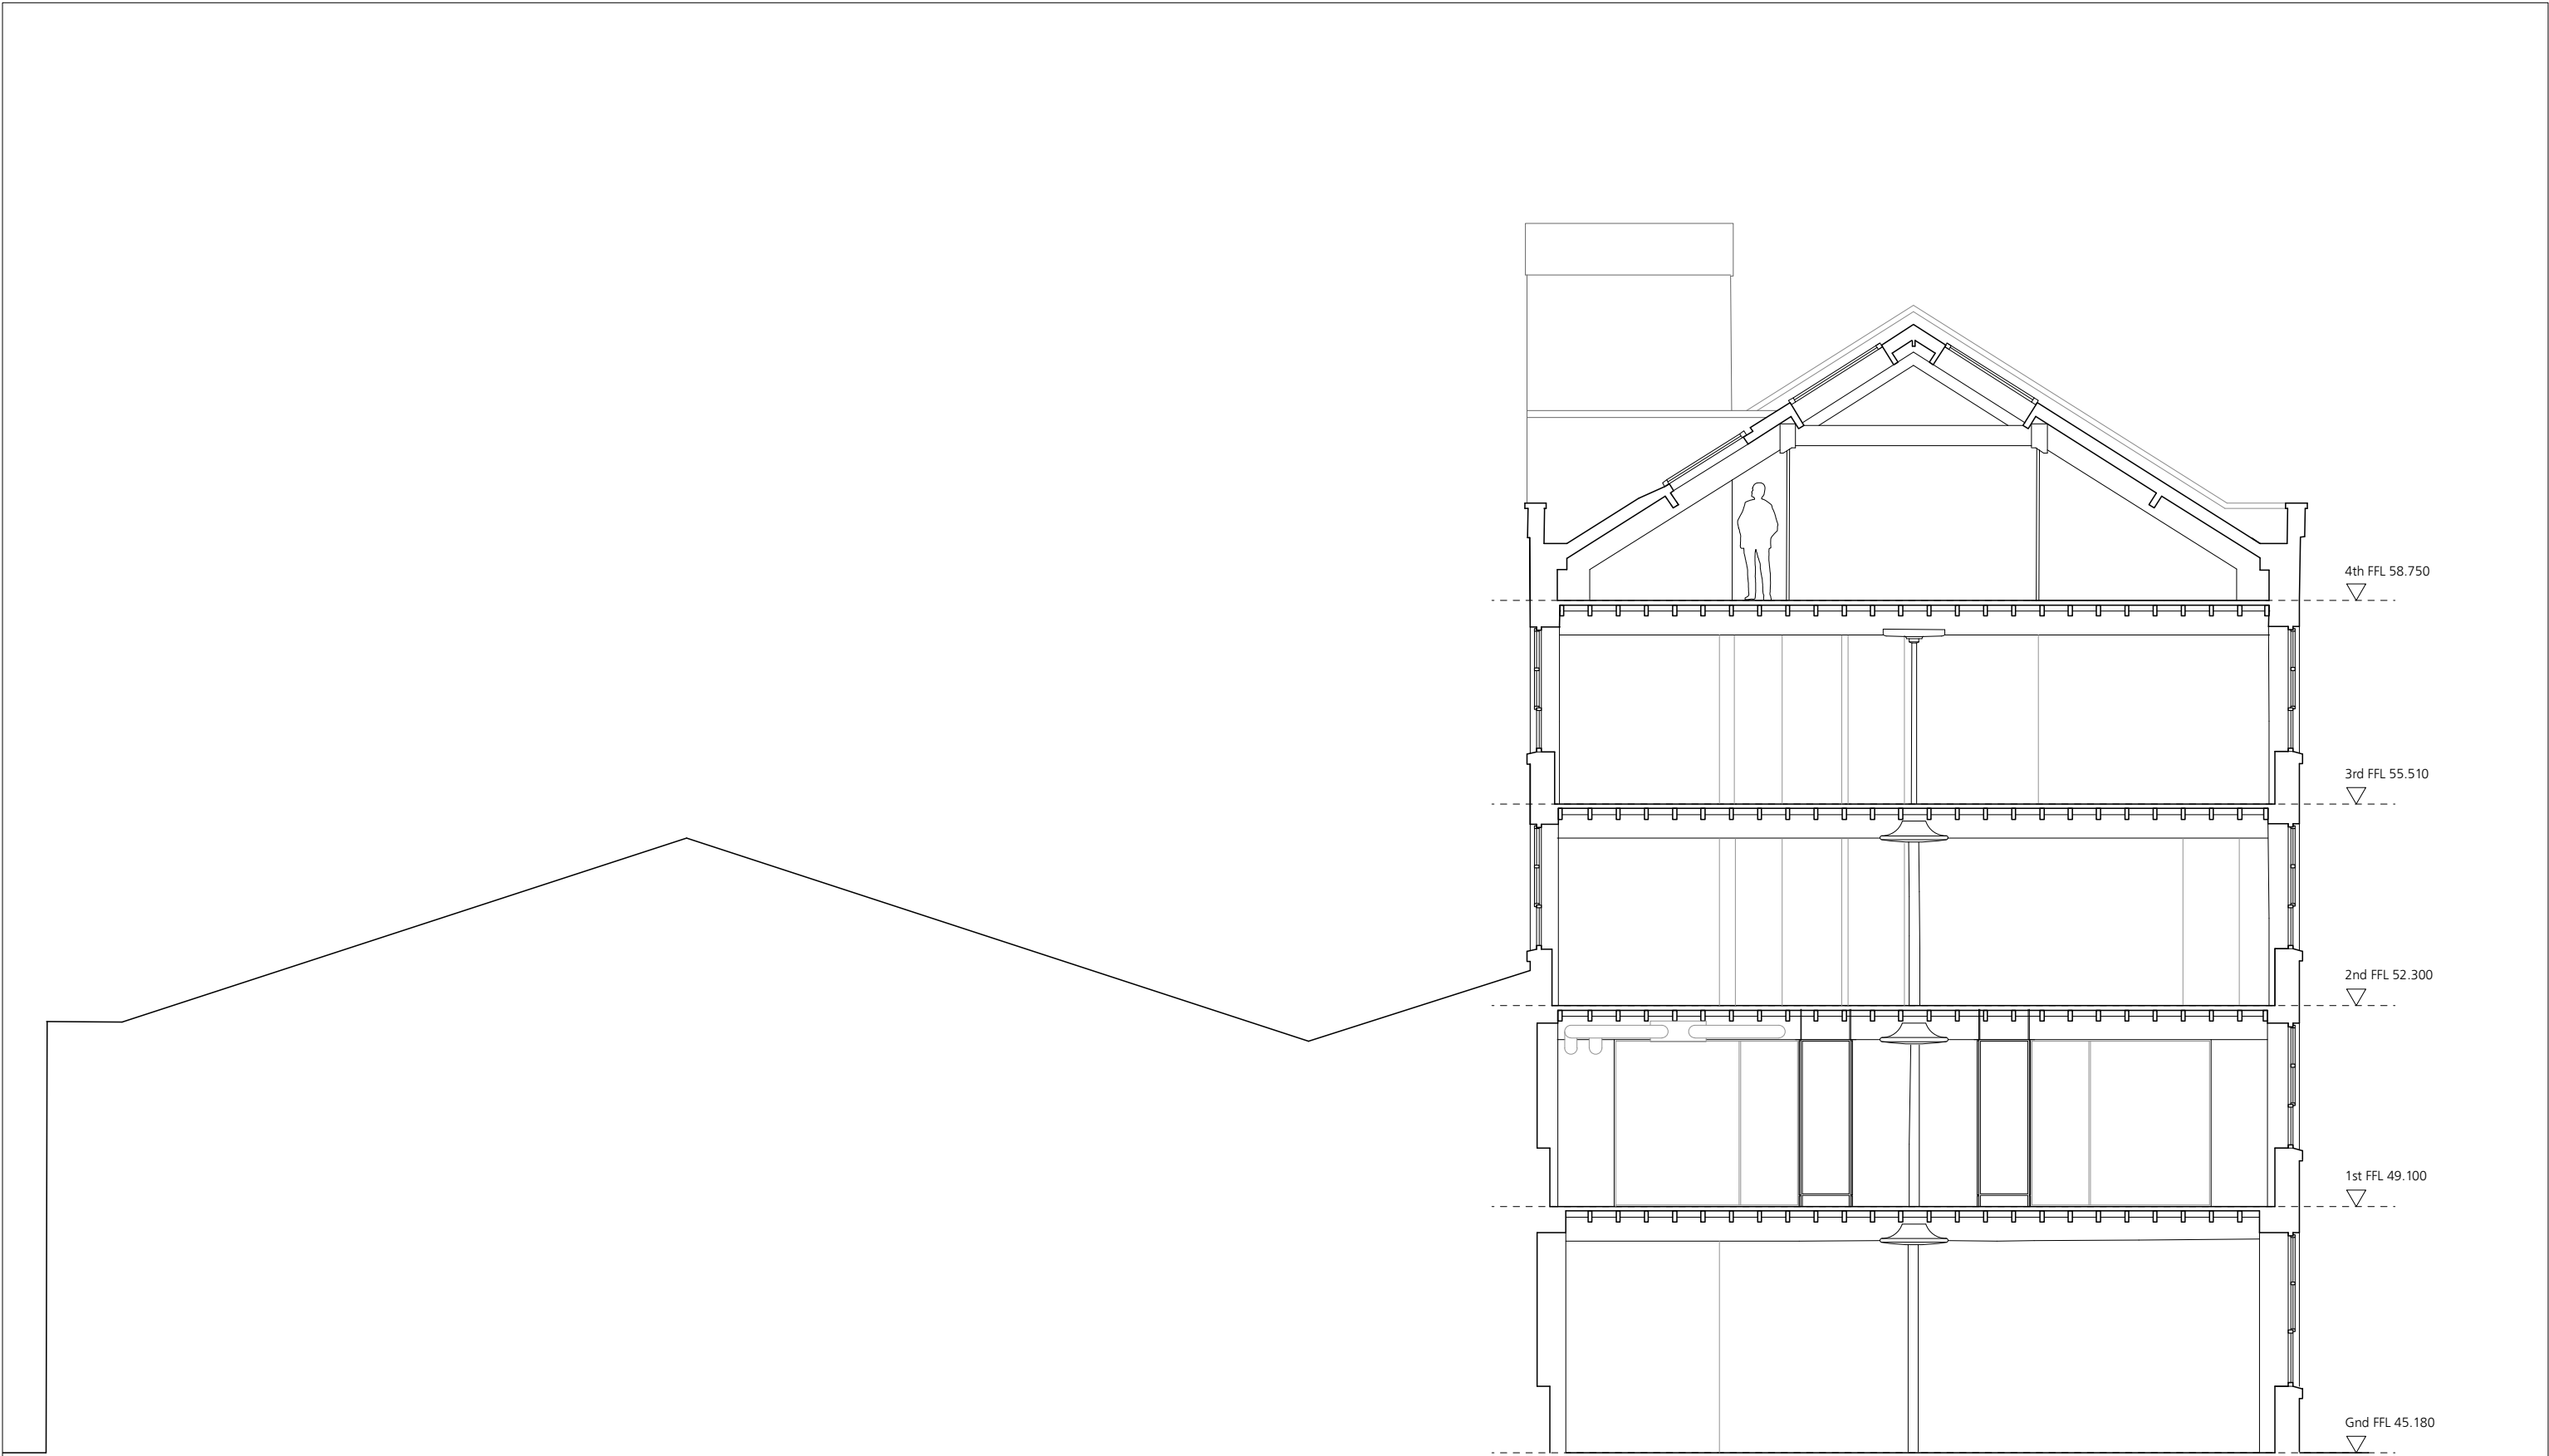

Rev P3 - 08/23 - Fit out added to 1st floor



FOR WORKS TO EXTERNAL WALLS REFER TO DRGS 353 CD 2101 - 2108	FOR WORKS TO ROOF REFER TO DRGS 353 CD 2701
FOR WORKS TO INTERNAL WALLS REFER TO DRGS 353 CD 2201 - 2205	FOR WINDOW & DOORS INFORMATION REFER TO DRGS 353 CD 3001 - 3005
FOR WORKS TO FLOORS & STAIRS REFER TO DRGS 353 CD 2301 - 2305	FOR WORKS TO CEILINGS REFER TO DRGS 353 CD 3501 - 3505


Jonathan Davidson Architects

Architecture & Industrial Design
47 Hilton Street
MANCHESTER
M1 2EF
t: 0161 711 0835
e: inbox@j davidsonarchitects.com
w: www.j davidsonarchitects.com

Client	Capital & Centric
Project	Neptune Mill Chapelton St, Manchester
Scale	1:100 @ A3
Date	Jan 2023

Document	General Arrangement Proposed Section A-A
Status	For information

Doc Ref	353	CD	1011	P3
---------	------------	-----------	-------------	-----------

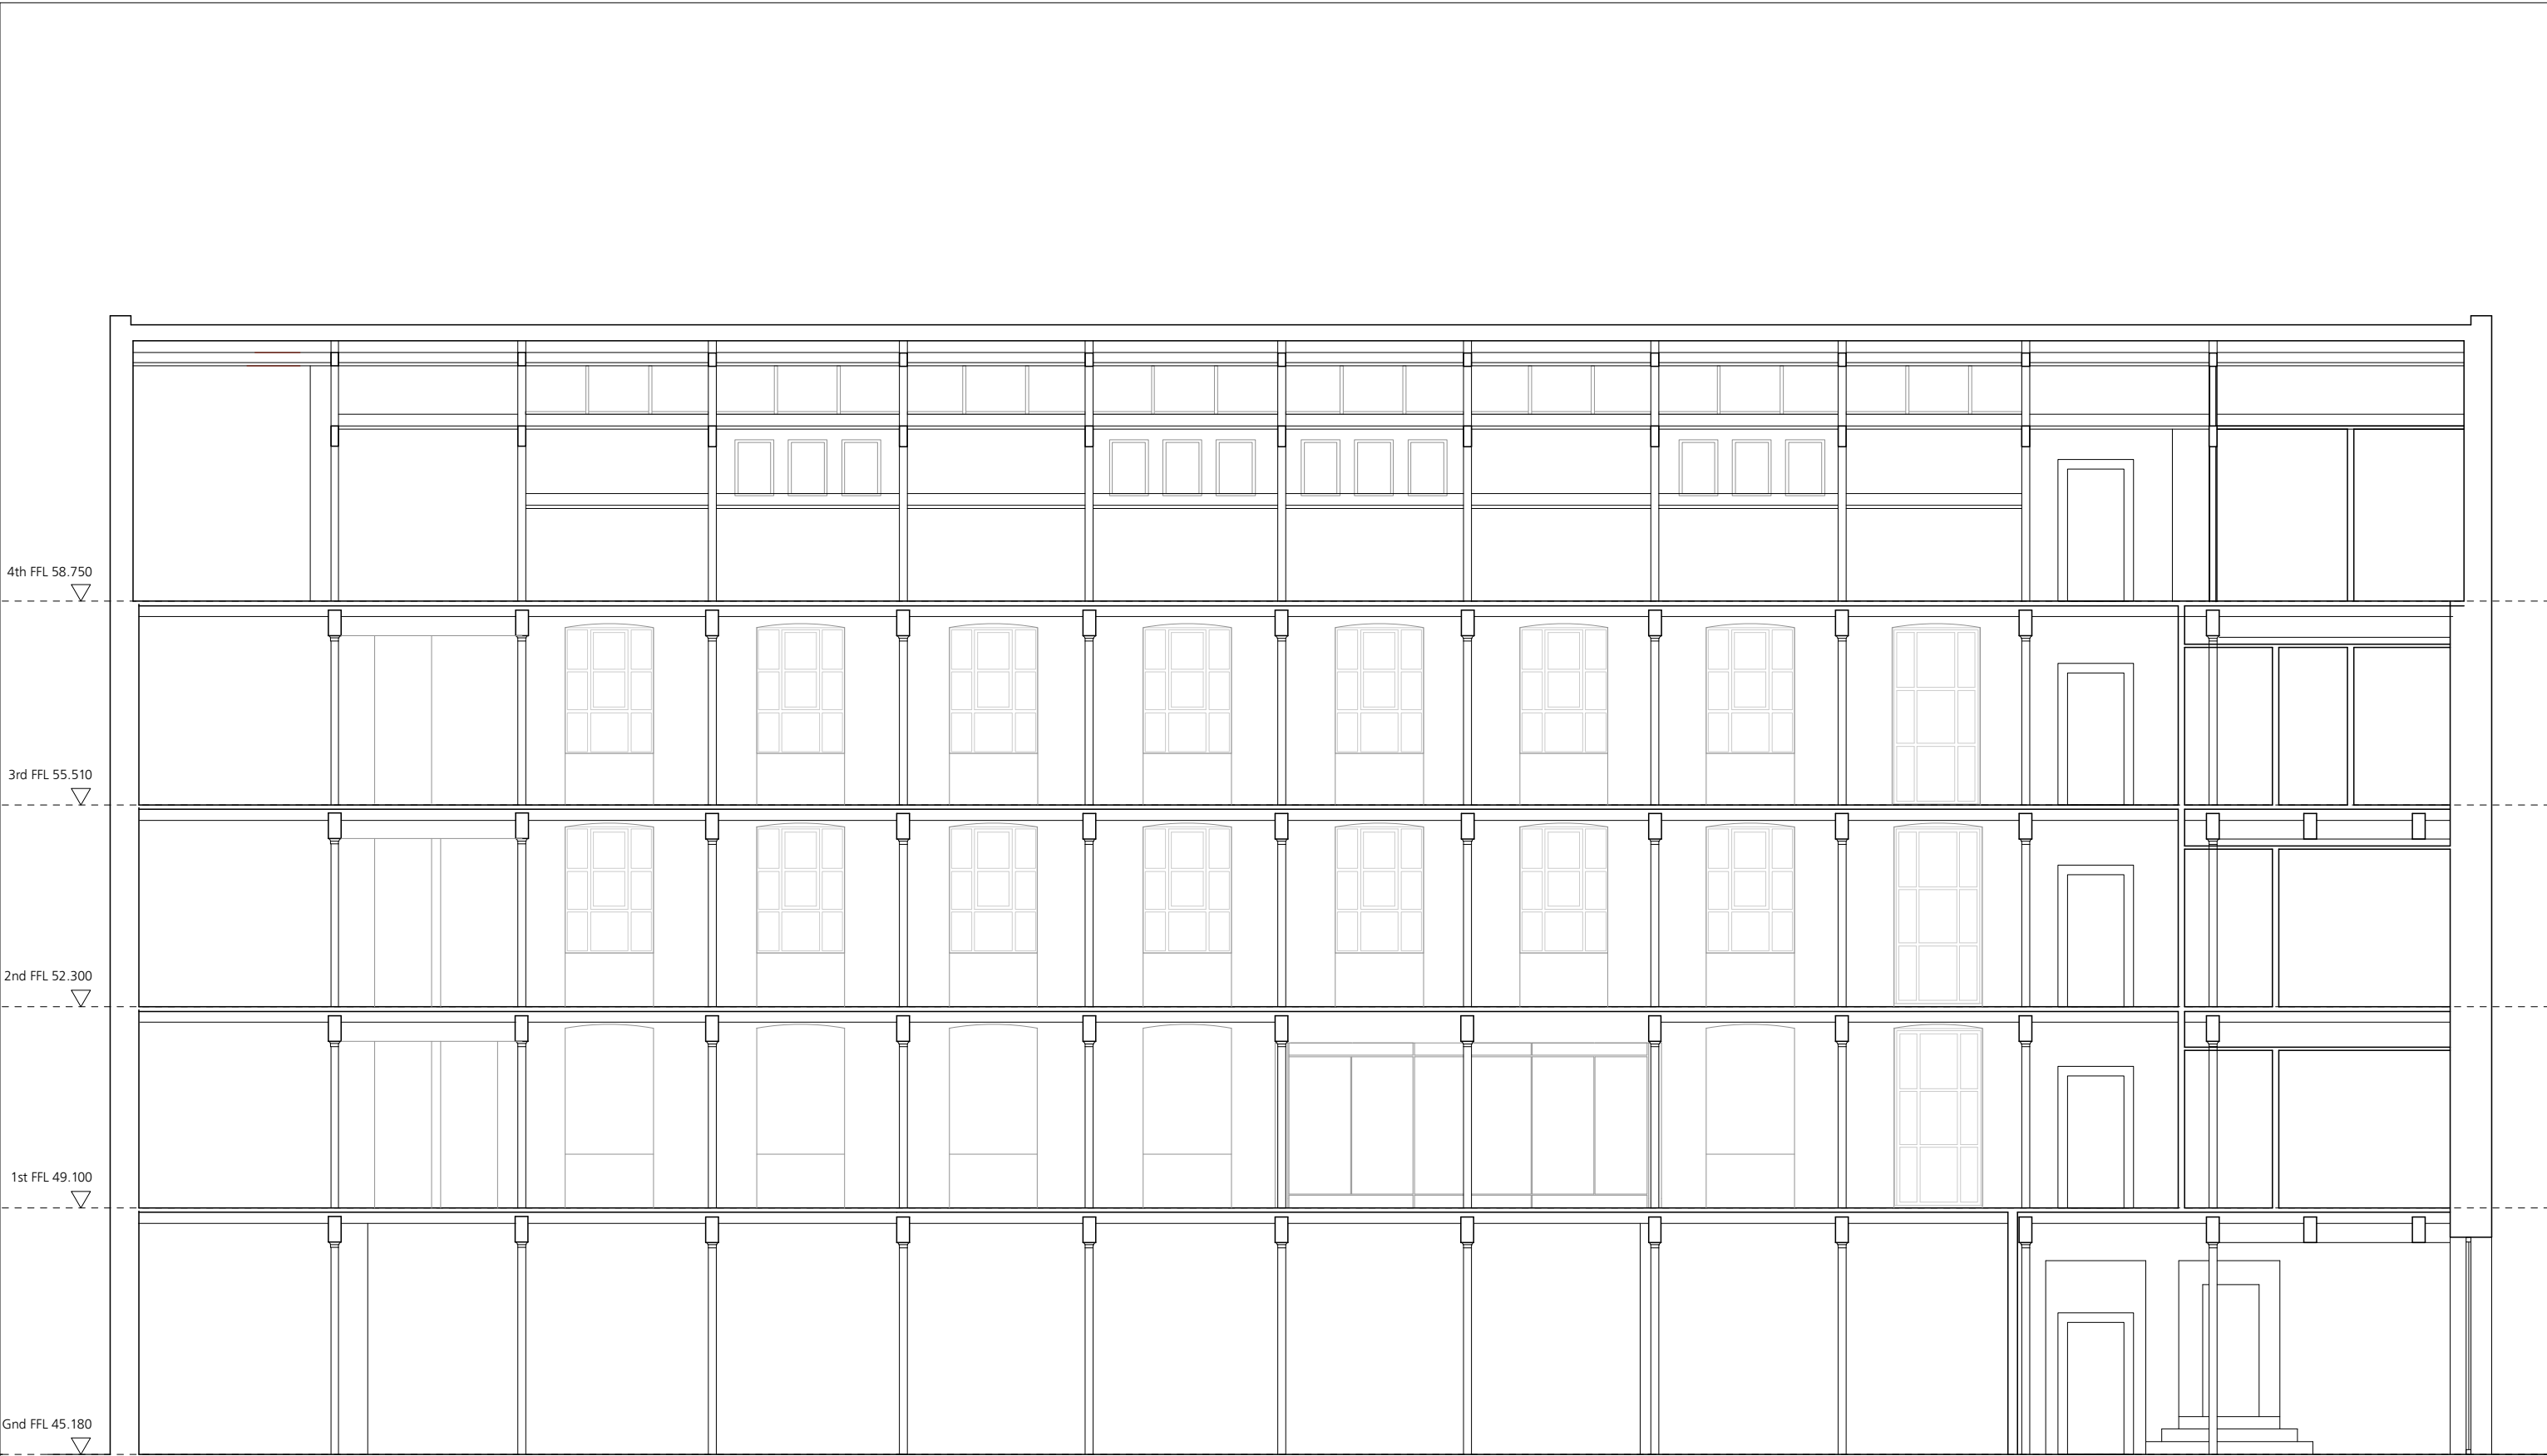

Rev P3 - 08/23 - Fit out added to 1st floor



FOR WORKS TO EXTERNAL WALLS REFER TO DRGS 353 CD 2101 - 2108	FOR WORKS TO ROOF REFER TO DRGS 353 CD 2701
FOR WORKS TO INTERNAL WALLS REFER TO DRGS 353 CD 2201 - 2205	FOR WINDOW & DOORS INFORMATION REFER TO DRGS 353 CD 3001 - 3005
FOR WORKS TO FLOORS & STAIRS REFER TO DRGS 353 CD 2301 - 2305	FOR WORKS TO CEILINGS REFER TO DRGS 353 CD 3501 - 3505

Jonathan Davidson Architects

Architecture & Industrial Design
47 Hilton Street
MANCHESTER
M1 2EF
t: 0161 711 0835
e: inbox@jddavidsonarchitects.com
w: www.jddavidsonarchitects.com

Client	Capital & Centric
Project	Neptune Mill Chapelton St, Manchester
Scale	1:100 @ A3
Date	Jan 2023

Document	General Arrangement Proposed Section B-B
Status	For information

Doc Ref	353	CD	1012	P3
---------	------------	-----------	-------------	-----------