

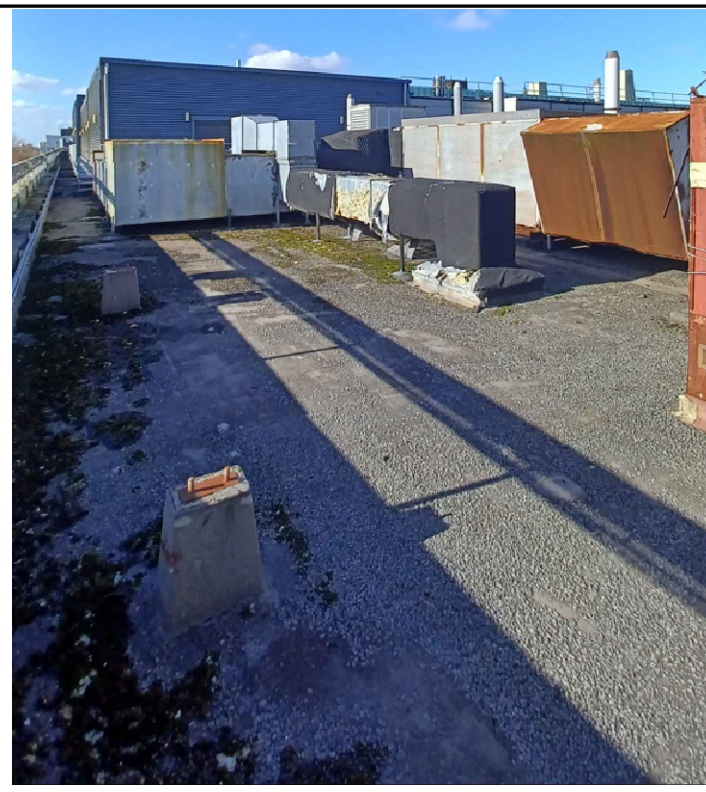
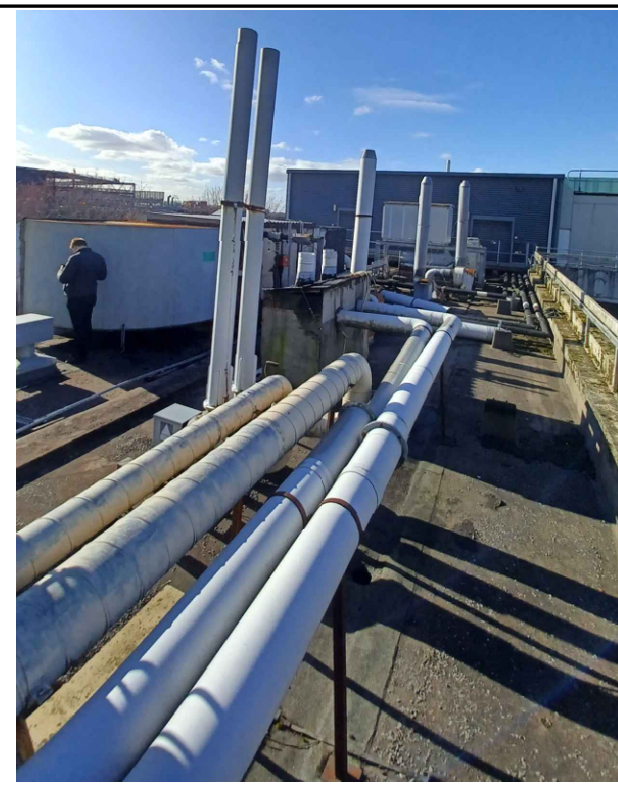


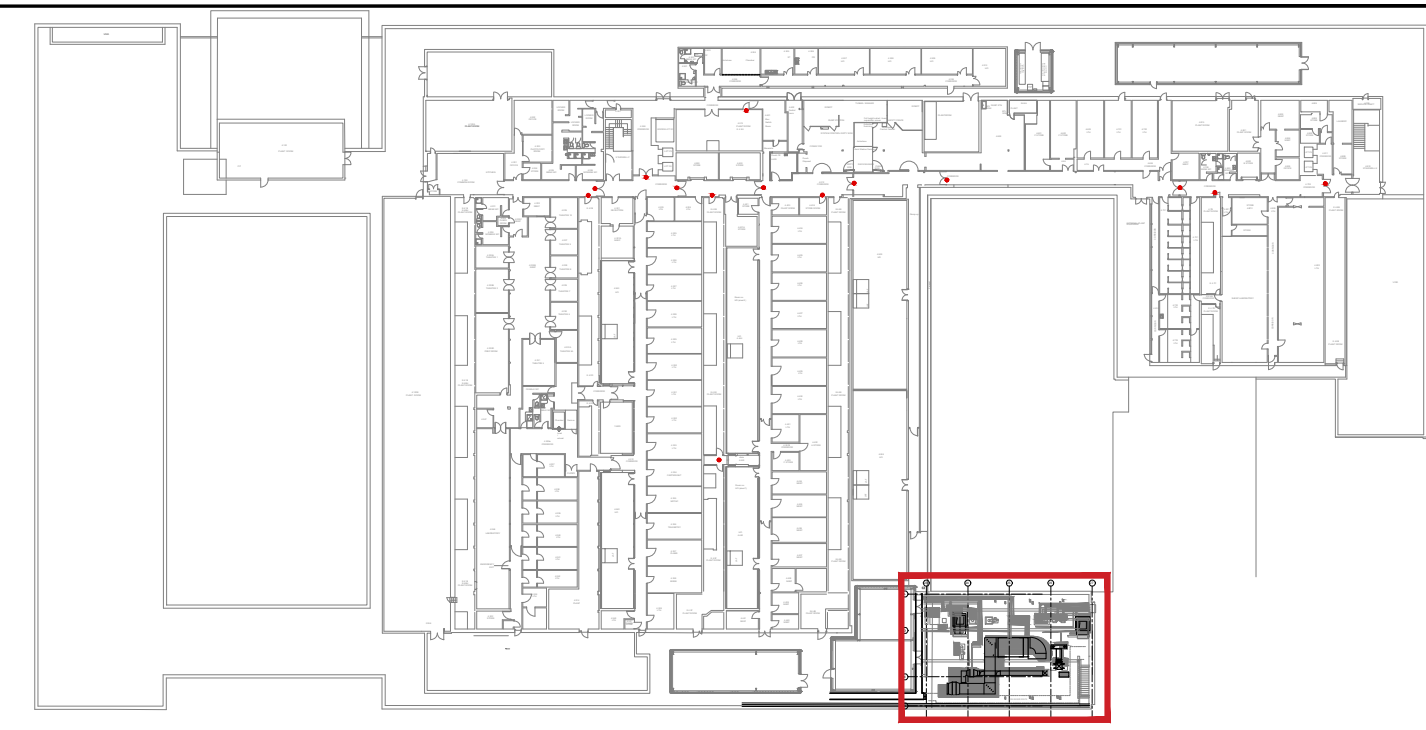

NOTES

1. DO NOT SCALE FROM THIS DRAWING.
2. ALL MEASUREMENTS ARE IN MILLIMETRES UNLESS STATED OTHERWISE.
3. THIS DRAWING IS TO BE READ IN CONJUNCTION WITH THE SPECIFICATION AND ALL RELEVANT ARCHITECTURAL, ELECTRICAL, MECHANICAL AND STRUCTURAL DRAWINGS.
4. MECHANICAL AND ELECTRICAL ENGINEER TO COORDINATE ACCESS POINTS AWAY FROM VINYL FLOORING. NO ACCESS BELOW AREAS OF VINYL FLOOR.

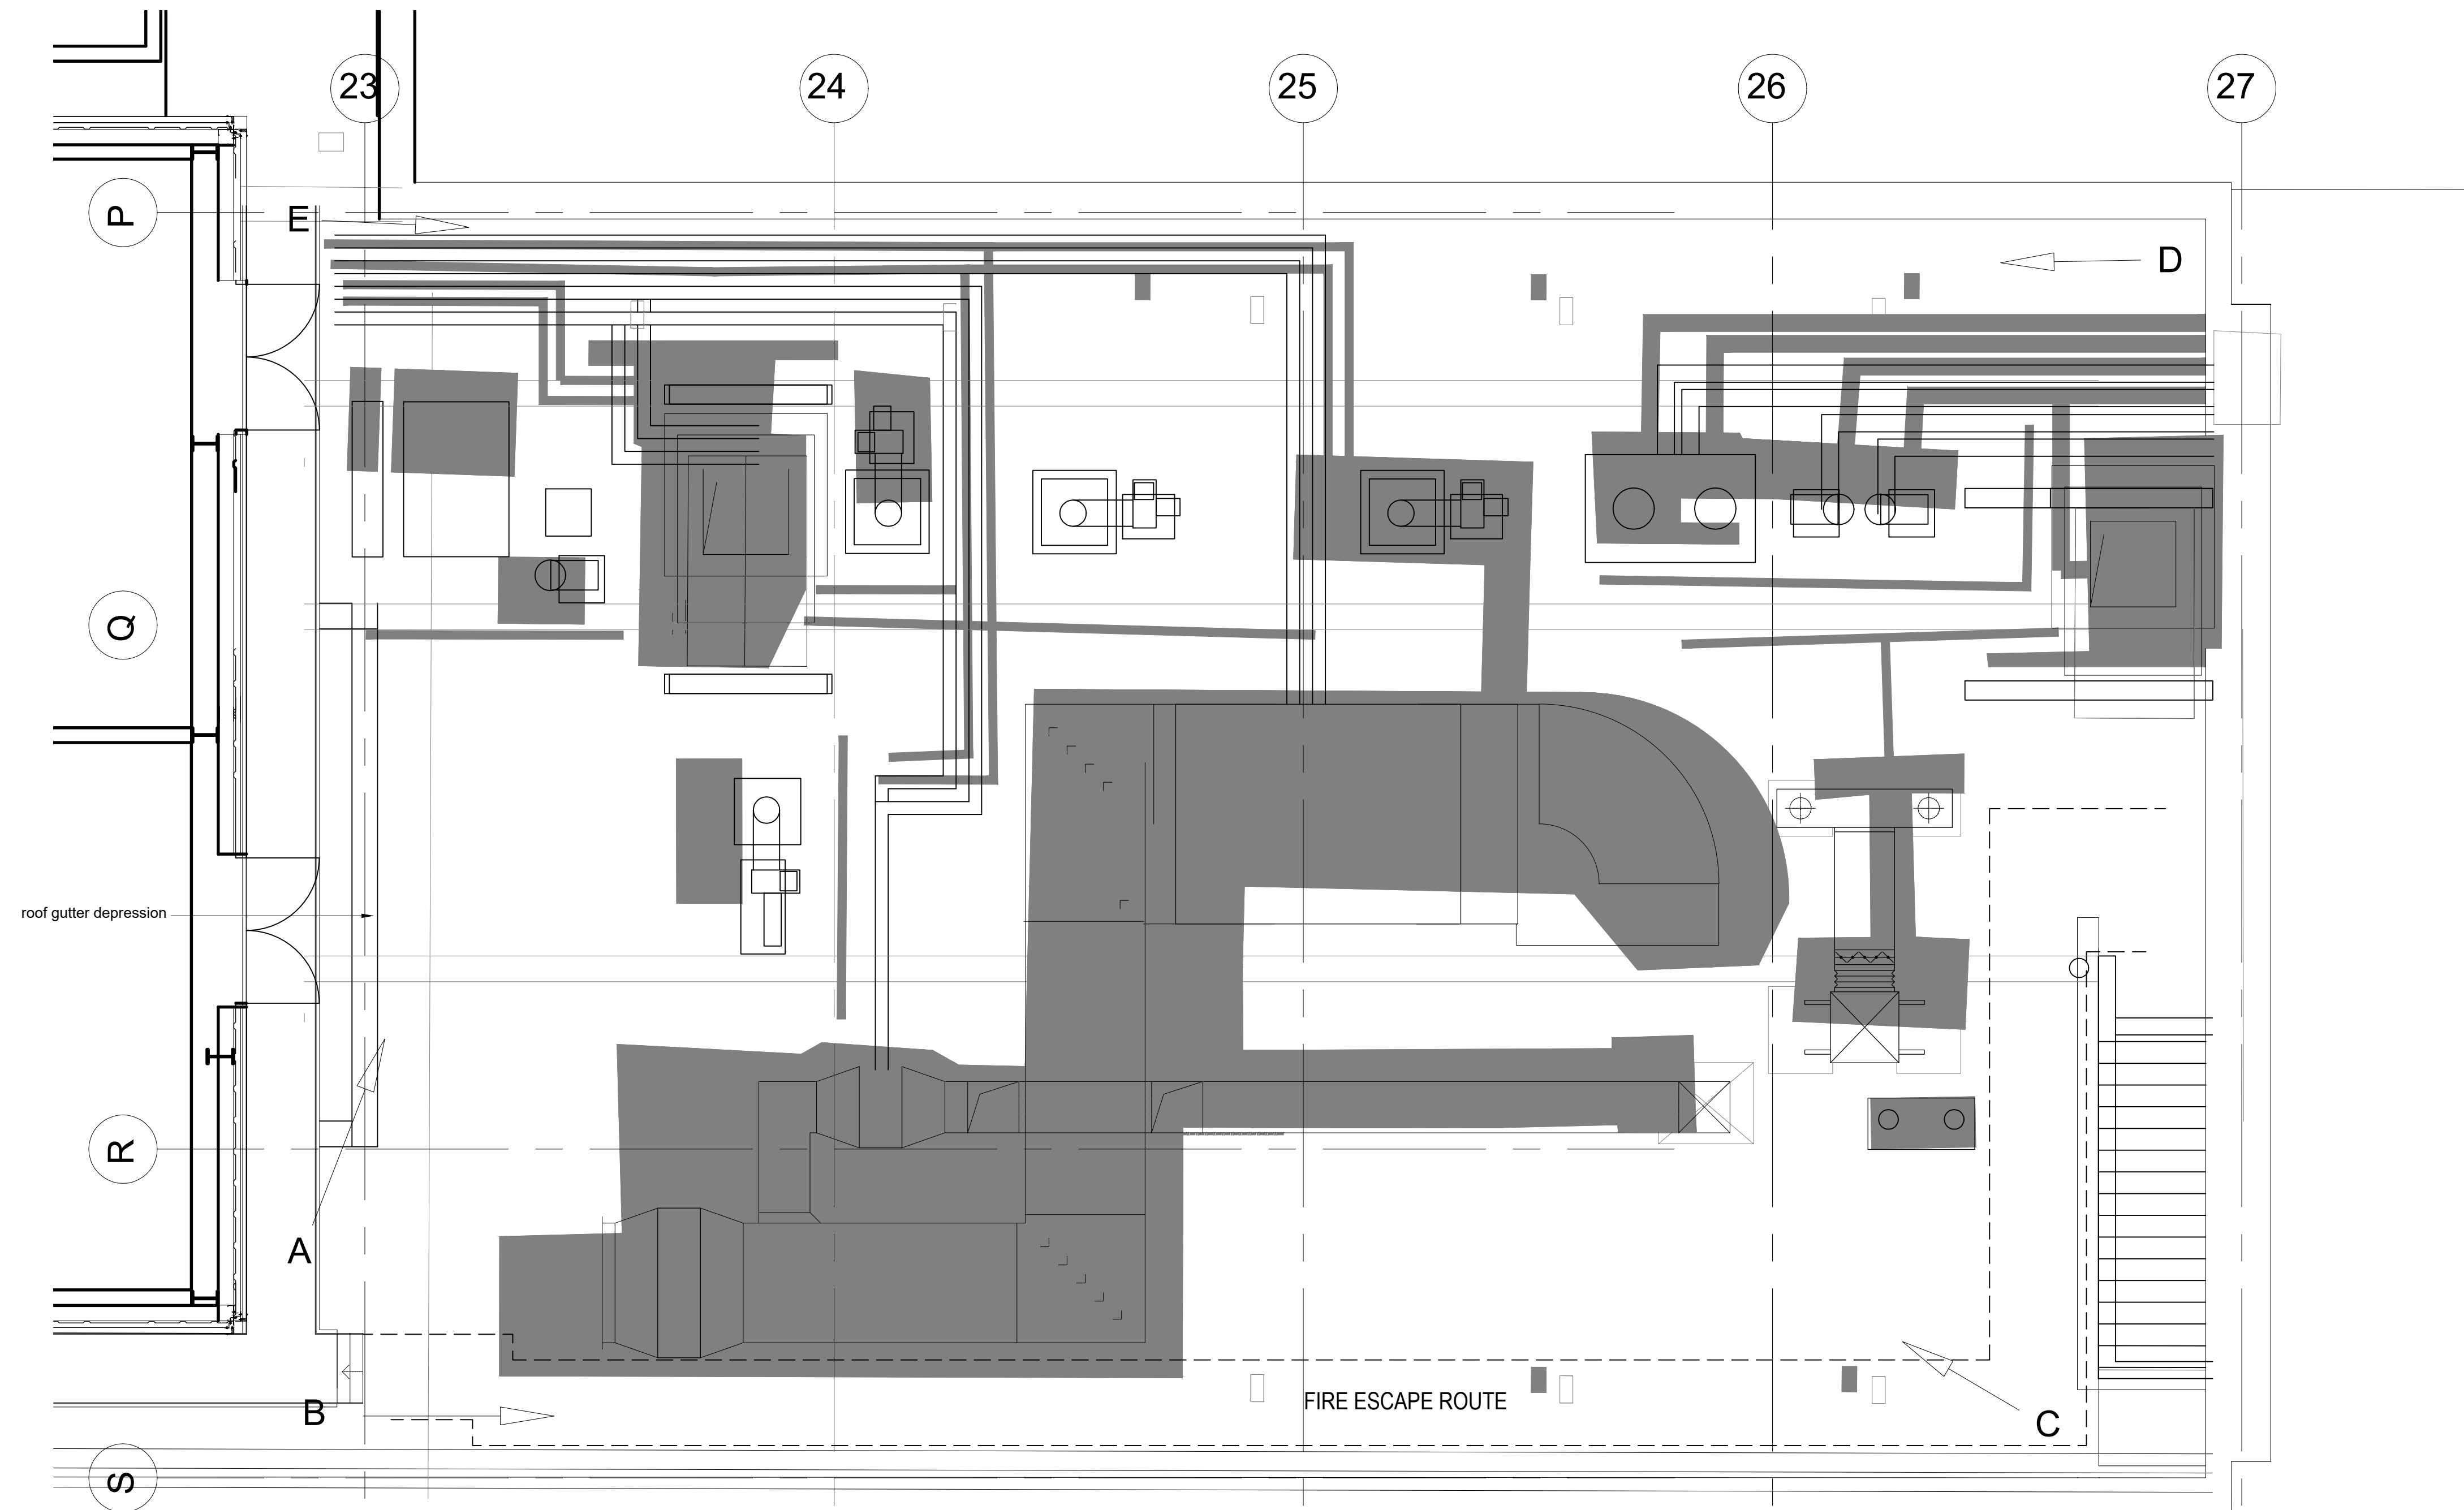

IN ADDITION TO THE HAZARDS/RISKS NORMALLY ASSOCIATED WITH THE TYPES OF WORK DETAILED ON THIS DRAWING, NOTE THE FOLLOWING SIGNIFICANT RESIDUAL RISKS :-

[illegible]

WILSON MASON

Wilson Mason LLP
Upland House
Spring Lane
Sarnesbury
e: preston@wilsonmason.co.uk

Drawing Status

Project

Stopford 3rd floor lab refurb

Building Name

Sub Site Name

Site Name
University of Manchester

Drawing Title

4th Floor Roof Plan
Existing

PM	Drawn JRB	Checked AW	Authorised
Scale 1:50 @A1	Date Mar 2023	Date Mar 2023	Date

Drawing No.
7164 L(1-) 10

vision

