



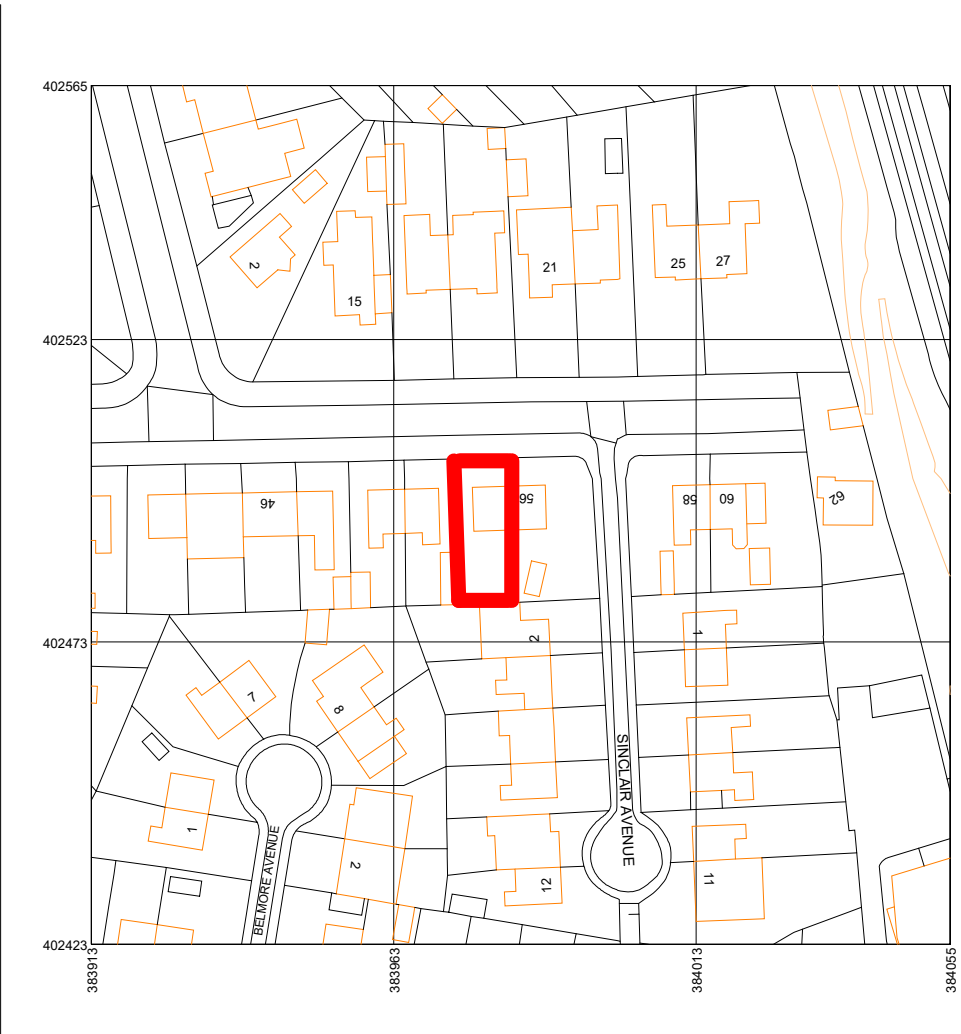

1 LOCATION PLAN
1 : 1250

RED LINE INDICATING SITE BOUNDARY
54 ARDERN ROAD, MANCHESTER, M8
4NW

Rev	Description	Date	Dr by	App by
original by		date created		
NK		12/04/23		NK

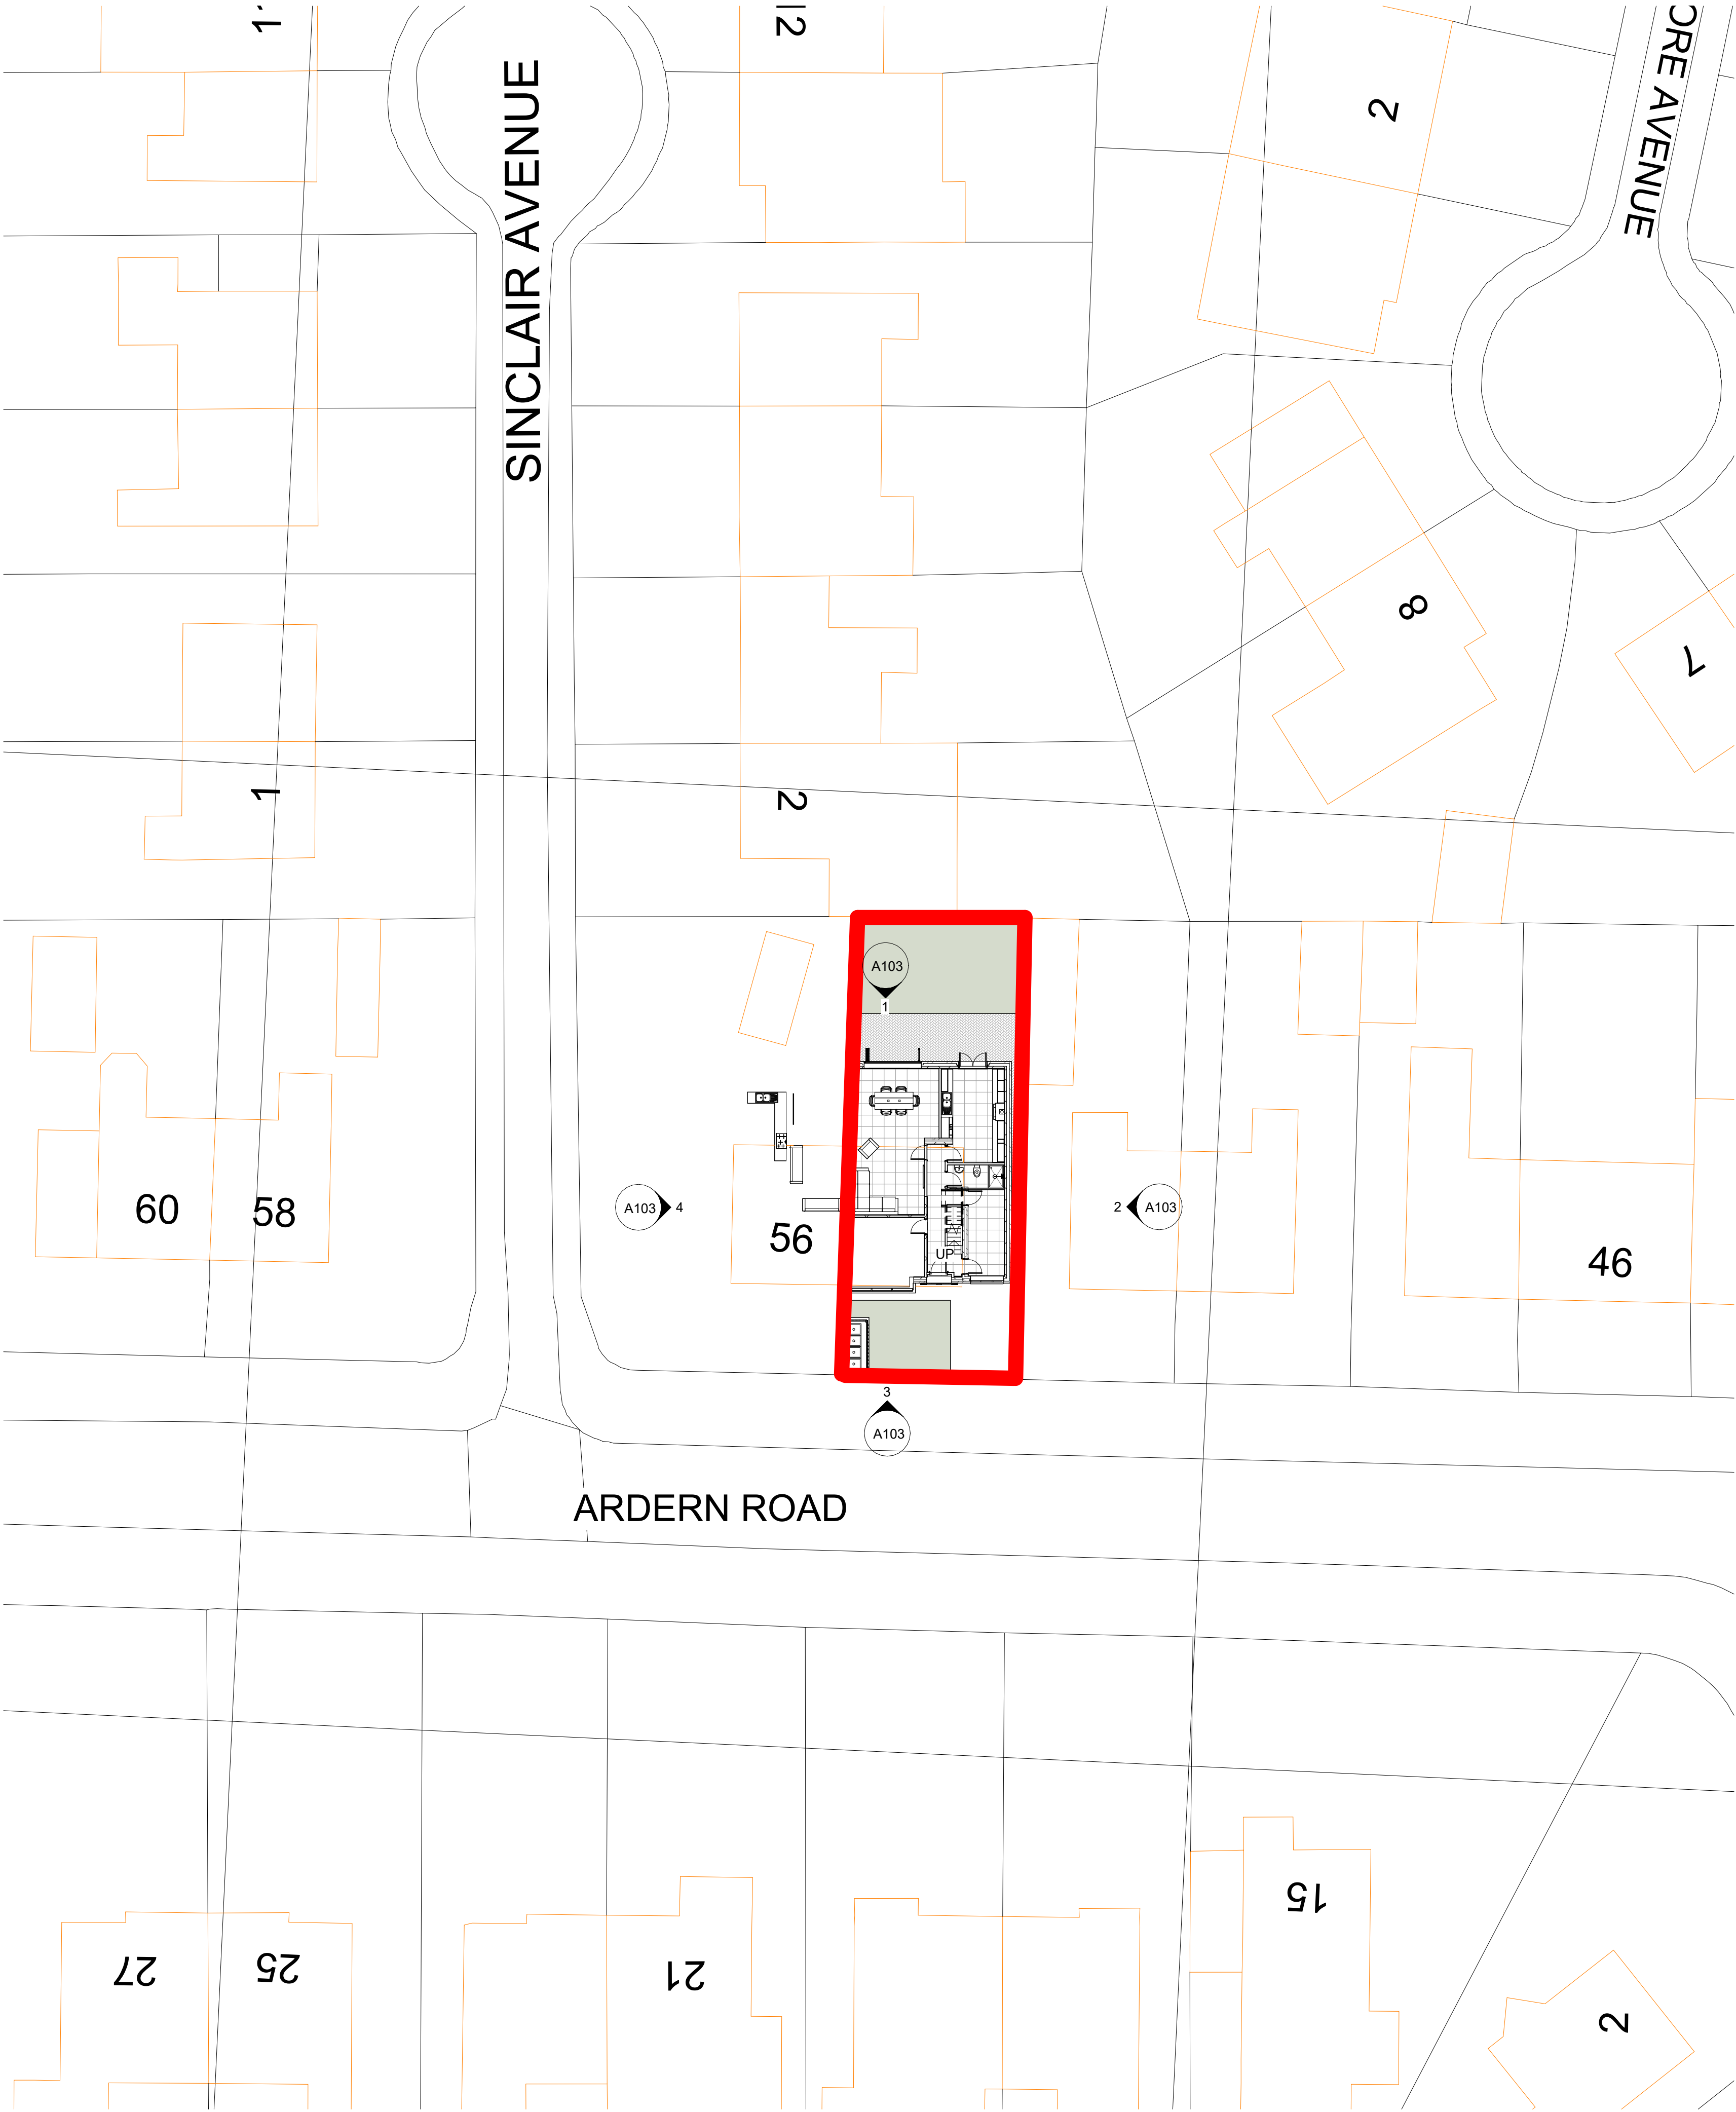

0161 818 4727

www.NKARCHITECTURAL.co.uk

19 HEXAGON CLOSE, MANCHESTER, M19 8BN

client name
MRS N NURGUS - 54 ARDERN ROAD M8 4NW

project
- REAR DOUBLE AND SINGLE STOREY AND
SIDE DOUBLE STOREY EXTENSION

drawing
SITE AND LOCATION PLAN

computer file
C:\Users\TRADE\Desktop\NKARCH\54 ARDERN ROAD M8 4NW\54
ARDERN ROAD M8 4NW.dwg

plot date

project number
2021.0042.2247

scale
As indicated

@A1

drawing number
A105

rev
D

issue status

This drawing is to be read in conjunction with all related drawings. All dimensions must
be checked and verified on site before commencing any work or producing shop
drawings. The originator should be notified immediately of any discrepancy.
This drawing is copyright and remains the property of NK Architectural.

2 SITE PLAN
1 : 200