



NO. 661


NO. 3 Queensway

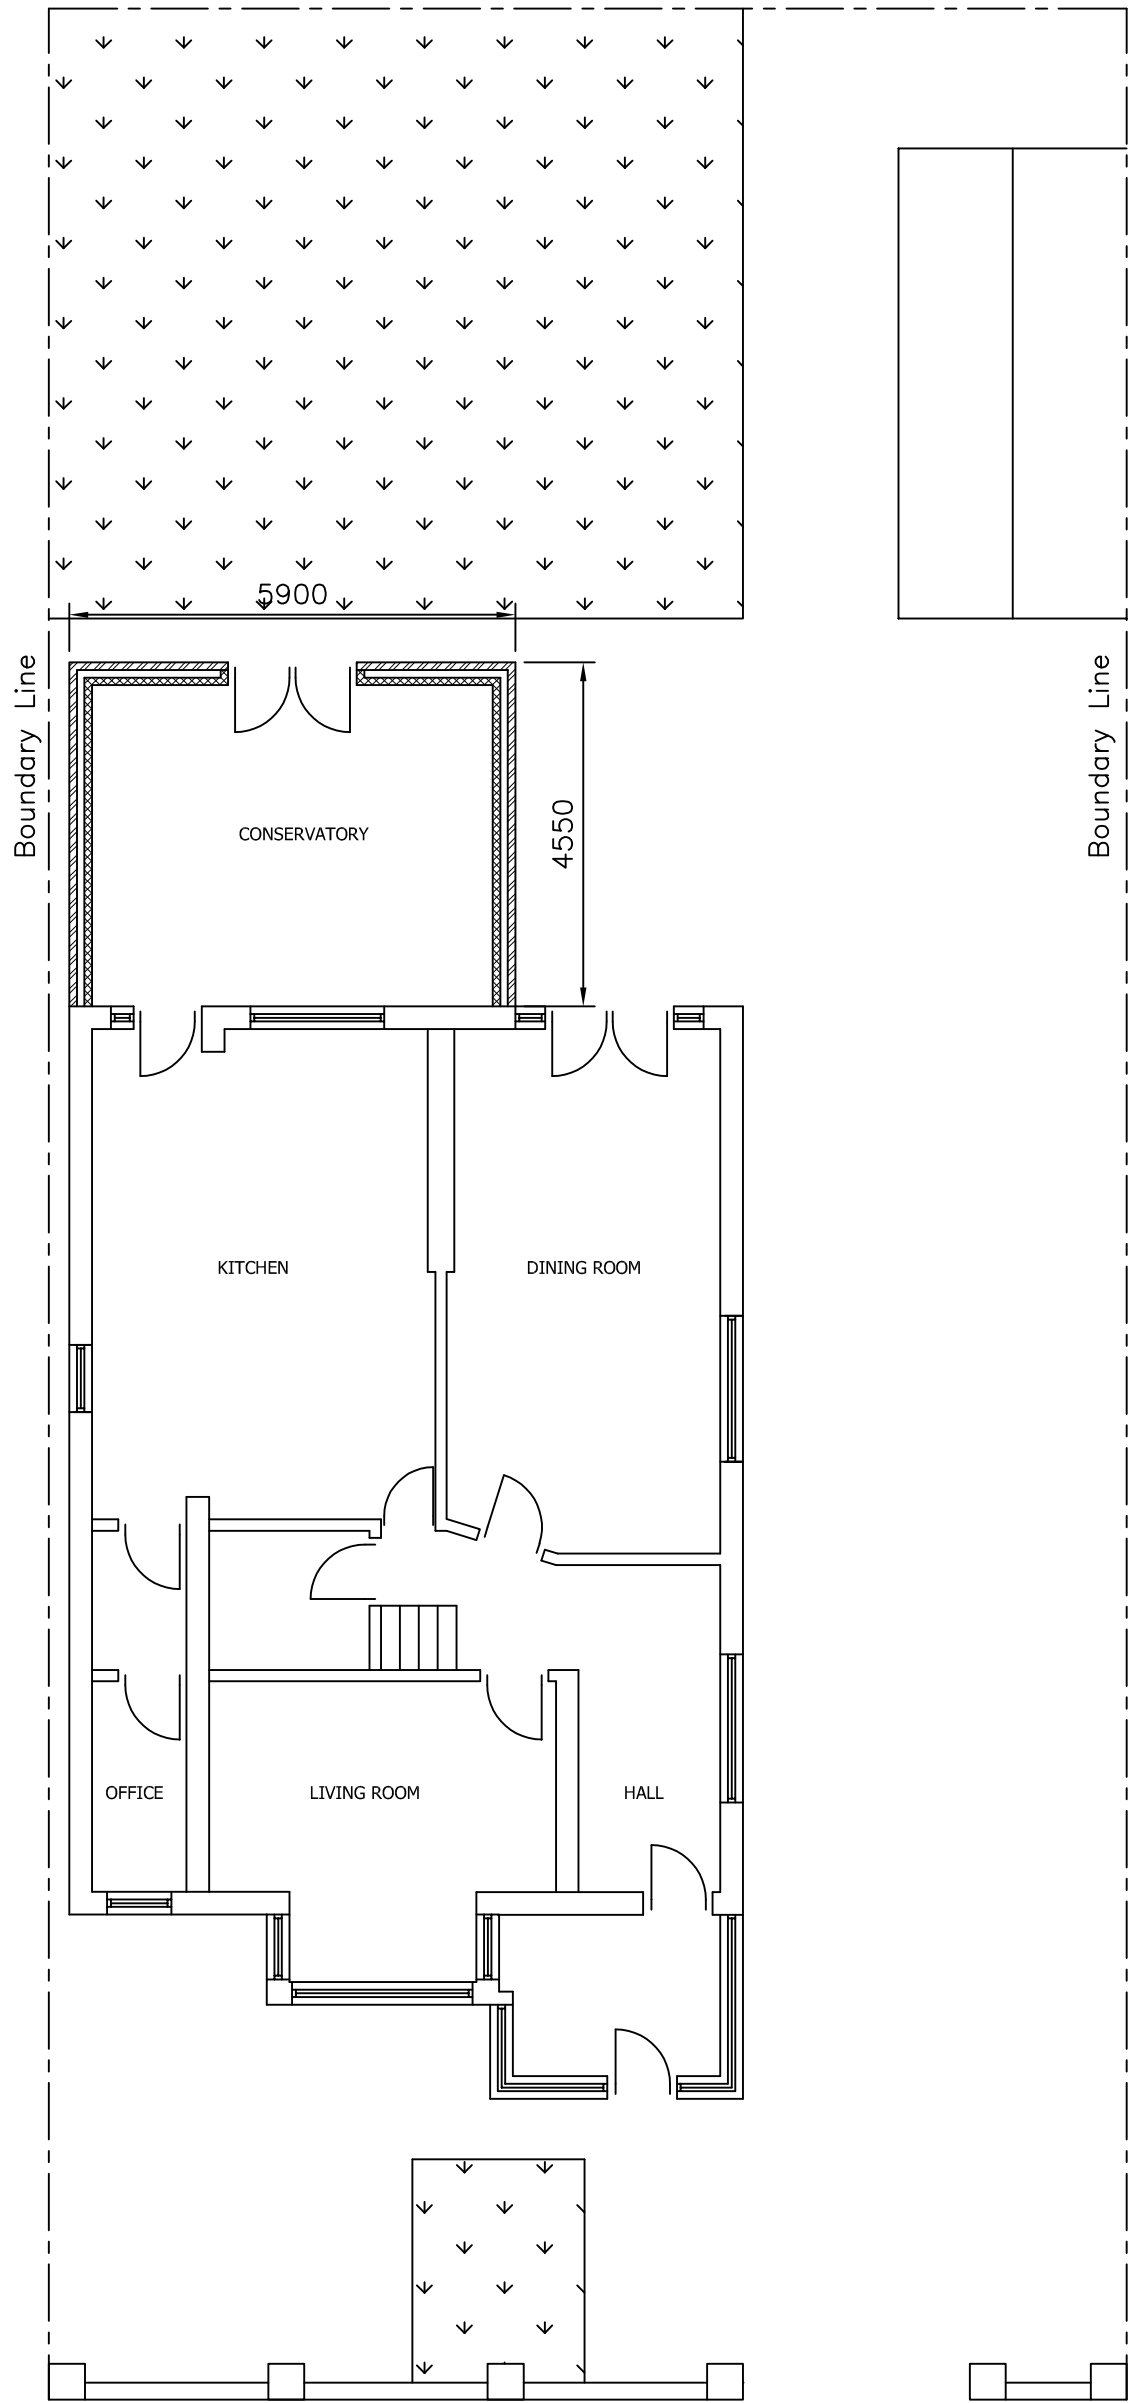


PROPOSED GROUND FLOOR PLAN

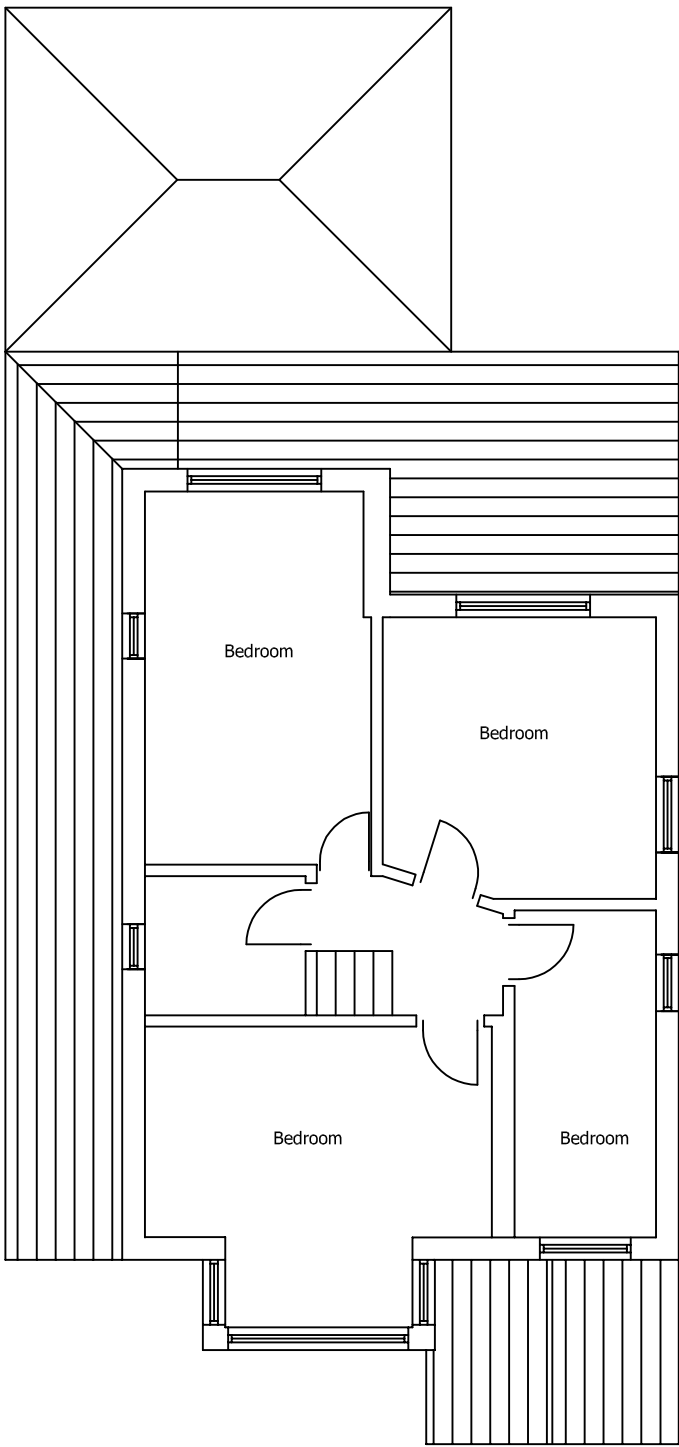

PROPOSED FIRST FLOOR PLAN

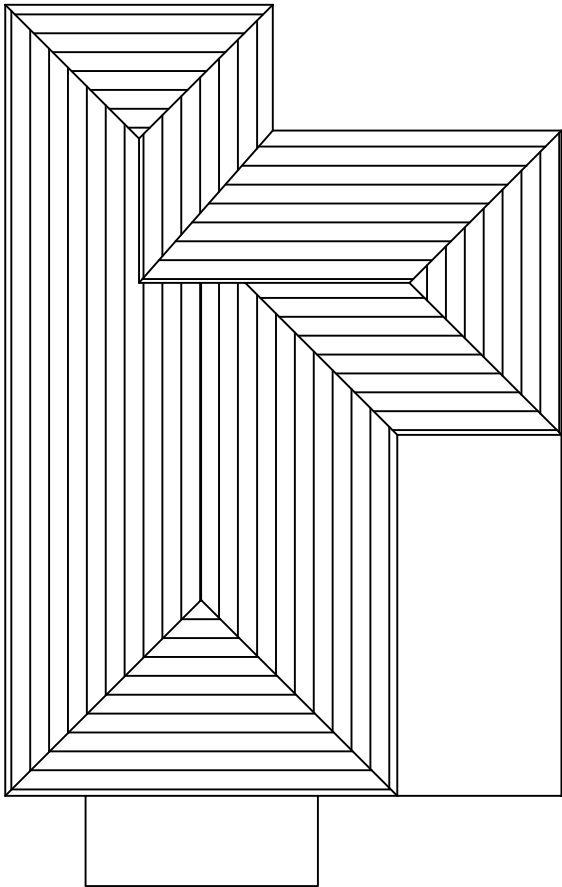

PROPOSED ROOF

 

TITLE PROPOSED FLOOR LAYOUTS					
PROJECT PROPOSED CONSERVATORY REAR EXTENSION AT 663 KINGSWAY MANCHESTER					
PLOT SCALE 1:1	SCALE 1:100	DRN F.A.	DATE 09/23	DRAWING No. 03	REV -