

1. **Introduction**
 2. **Background**
 3. **Methodology**
 4. **Results**
 5. **Discussion**
 6. **Conclusion**
 7. **References**
 8. **Appendix**
 9. **Index**
 10. **Table of Contents**

1. ALL DIMENSIONS IN MM UNLESS OTHERWISE NOTED.


y12

SITE LOCATION




Reproduced by permission of Ordnance Survey on behalf of the Controller of Her Majesty's Stationary Office
All rights reserved. © Crown Copyright licence no. 0100031673

SITE AREA PLAN

 


SITE PHOTOGRAPH

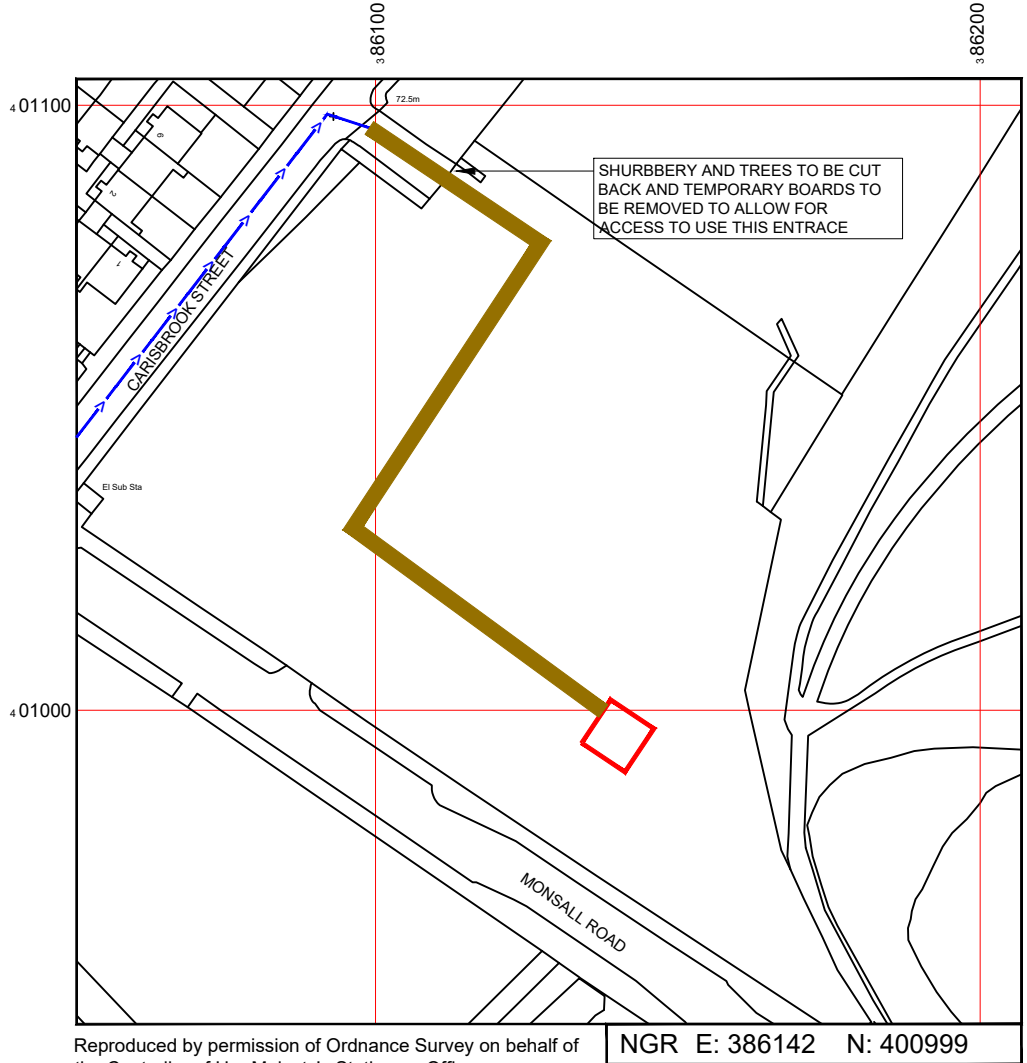

Reproduced by permission of Ordnance Survey on behalf of
the Controller of Her Majesty's Stationary Office
All rights reserved. © Crown Copyright licence no. 0100031673

NGR E: 386142 N: 400999

SITE LOCATION PLAN

 

GOOGLE MAPS QR CODE

GOOGLE MAPS - [Hyperlink to map of the site](#)

GOOGLE STREETVIEW - [Hyperlink to streetview of the site](#)

NOTES:

1. ALL DIMENSIONS IN MM UNLESS OTHERWISE NOTED.

DIRECTIONS TO SITE: TAKE EXIT AT JUNCTION 20 FROM THE M60
ONTO THE A664 MIDDLETON/BLACKLEY. TURN RIGHT ONTO
ALKRINGTON INTERCHANGE/ ROCHDALE RD/A664 TOWARDS
MANCHESTER FOR 2 MILES. TURN LEFT ONTO PRESCOT ROAD.
AFTER 200FT TURN LEFT ONTO FERNCLOUGH ROAD. AFTER
400FT TURN RIGHT ONTO CARISBROOK STREET. AFTER
0.4MILES, THE COMPOUND TO ENTER THE SITE WILL BE ON
YOUR RIGHT HAND SIDE

Host Building Outline/
Compound Outline:



Access Route To Site:



Access Route:



Master:	MBNL / EE / H3G:	Project:	Purpose of Issue:	Issue:
M002	MBNL	NTQ	Planning	B
Date:	05/12/2023	Revision / Upgrade Description:		
Drawn:	L. Welburn	Updated Equipment Numbers, GPS Nodes added, Dependency		
Checked:	C. Barge	Table ICNIRP Zones and Transmission Details Updated		
Approved:	M. Noel			
Master:	MBNL / EE / H3G:	Project:	Purpose of Issue:	Issue:
M001	MBNL	NTQ	Planning	A
Date:	07/11/2023	Revision / Upgrade Description:		
Drawn:	L. Welburn	First Issue		
Checked:	C. Barge			
Approved:	M. Noel			



Hutchison 3G UK Limited
Green Park
450 Longwater Avenue,
Reading,
RG30 3UR
Tel: 01628 765 000
H3G Base Station Information line:
0845 6043000
Available from 8pm Monday to Friday



Hatfield Business Park
Hatfield
Hertfordshire
AL10 9BW
Tel: 01707 315000
Fax: 01707 319001



Mobile Broadband Network Limited
Sixth Floor, Thames Tower, Station Road, Reading, RG1 1LX

Design Consultant & Principal Contractor:



Unit 27F-G
Hartlebury Trading Estate
Crown Lane
Hartlebury
Worcestershire
DY10 4JD

Site Name:
LAND OFF MONSALL ROAD

Site ID:
1711681

Address:
LAND OFF MONSALL ROAD
MONSALL ROAD
MANCHESTER
M40 8NQ


Title:
002 SITE LOCATION PLAN

Project:
NTQ

Purpose of Issue:
GENERAL ARRANGEMENT

EE Cell ID: 34569	MBNL Cell ID: MAN682	3UK Cell ID: M2817
----------------------	-------------------------	-----------------------

Master Drawing No: 1711681_MAN682_34569_M2817_M002	Issue: B
---	-------------

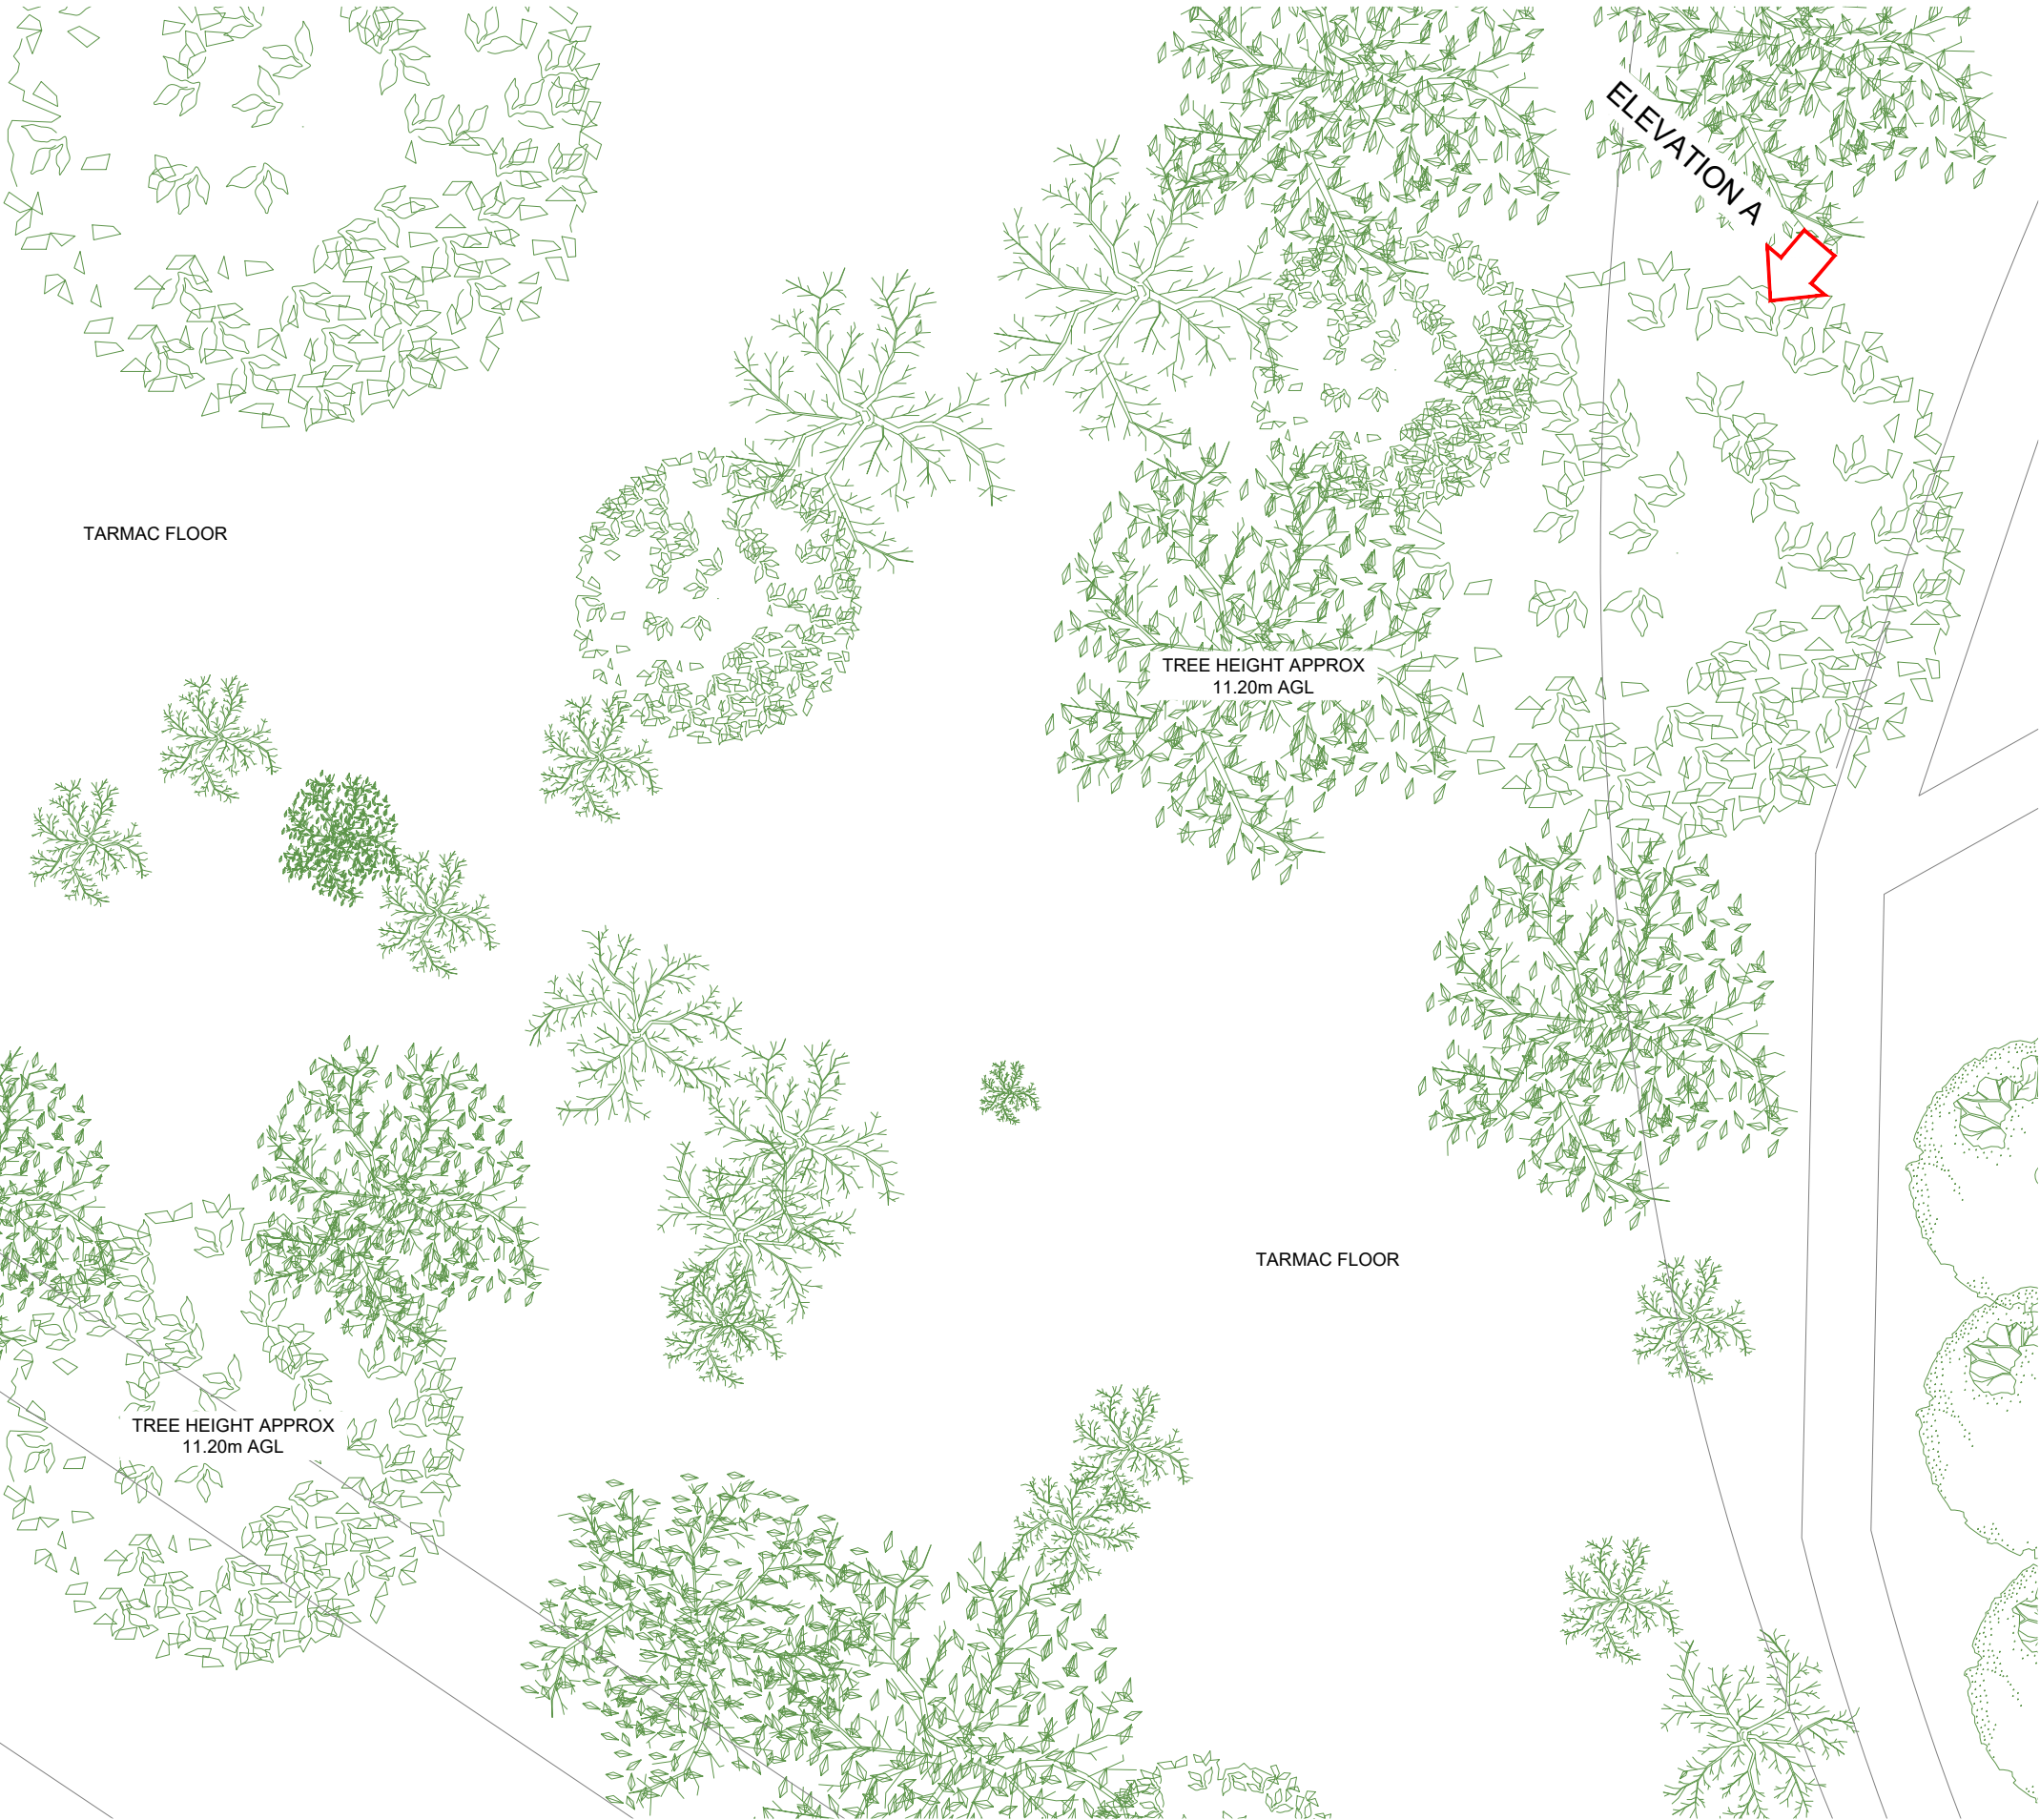


100mm

50mm

10mm

EXISTING SITE PLAN

 

- NOTES:
1. ALL DIMENSIONS IN MM UNLESS OTHERWISE NOTED.

Master:	MBNL / EE / H3G:	Project:	Purpose of Issue:	Issue:
M002	MBNL	NTQ	Planning	B
Date:	05/12/2023	Revision / Upgrade Description:		
Drawn:	L. Welburn	Updated Equipment Numbers, GPS Nodes added, Dependency		
Checked:	C. Barge	Table ICNIRP Zones and Transmission Details Updated		
Approved:	M. Noel			
Master:	MBNL / EE / H3G:	Project:	Purpose of Issue:	Issue:
M001	MBNL	NTQ	Planning	A
Date:	07/11/2023	Revision / Upgrade Description:		
Drawn:	L. Welburn	First Issue		
Checked:	C. Barge			
Approved:	M. Noel			



Hutchison 3G UK Limited
Green Park
450 Longwater Avenue,
Reading
RG30 3UR
Tel: 01628 765 000
H3G Base Station Information line:
0845 6043000
Available 8am-8pm Monday to Friday



Hatfield Business Park
Hatfield
Hertfordshire
AL10 9BW
Tel: 01707 315000
Fax: 01707 319001



Mobile Broadband Network Limited
Sixth Floor, Thames Tower, Station Road, Reading, RG1 1LX

Design Consultant & Principal Contractor:



Unit 27F-G
Hartlebury Trading Estate
Crown Lane
Hartlebury
Worcestershire
DY10 4JD

Site Name:
LAND OFF MONSALL ROAD

Site ID:
1711681

Address:
LAND OFF MONSALL ROAD
MONSALL ROAD
MANCHESTER
M40 8NQ

Title:
100 EXISTING SITE PLAN

Project:
NTQ

Purpose of Issue:
GENERAL ARRANGEMENT

EE Cell ID:	MBNL Cell ID:	3UK Cell ID:
34569	MAN682	M2817

Master Drawing No:
1711681_MAN682_34569_M2817_M002

Issue:
B

100mm

50mm

10mm



EXISTING ELEVATION A



- NOTES:
1. ALL DIMENSIONS IN MM UNLESS OTHERWISE NOTED.

Master:	MBNL / EE / H3G:	Project:	Purpose of Issue:	Issue:
M002	MBNL	NTQ	Planning	B
Date:	05/12/2023	Revision / Upgrade Description:		
Drawn:	L. Welburn	Updated Equipment Numbers, GPS Nodes added, Dependency		
Checked:	C. Barge	Table ICNIRP Zones and Transmission Details Updated		
Approved:	M. Noel			

Master:	MBNL / EE / H3G:	Project:	Purpose of Issue:	Issue:
M001	MBNL	NTQ	Planning	A
Date:	07/11/2023	Revision / Upgrade Description:		
Drawn:	L. Welburn	First Issue		
Checked:	C. Barge			
Approved:	M. Noel			



Hutchison 3G UK Limited
Green Park
450 Longwater Avenue,
Reading
RG30 3UR
Tel: 01628 765 000
H3G Base Station Information line:
0845 6043000
Available 8am-8pm Monday to Friday



Hatfield Business Park
Hatfield
Hertfordshire
AL10 9BW
Tel: 01707 315000
Fax: 01707 319001



Mobile Broadband Network Limited
Sixth Floor, Thames Tower, Station Road, Reading, RG1 1LX

Design Consultant & Principal Contractor:



Unit 27F-G
Hartlebury Trading Estate
Crown Lane
Hartlebury
Worcestershire
DY10 4JD

Site Name: LAND OFF MONSALL ROAD

Site ID: 1711681

Address: LAND OFF MONSALL ROAD
MONSALL ROAD
MANCHESTER
M40 8NQ


Title: 150 EXISTING ELEVATION

Project: NTQ

Purpose of Issue: GENERAL ARRANGEMENT

EE Cell ID:	MBNL Cell ID:	3UK Cell ID:
34569	MAN682	M2817

Master Drawing No:	Issue:
1711681_MAN682_34569_M2817_M002	B

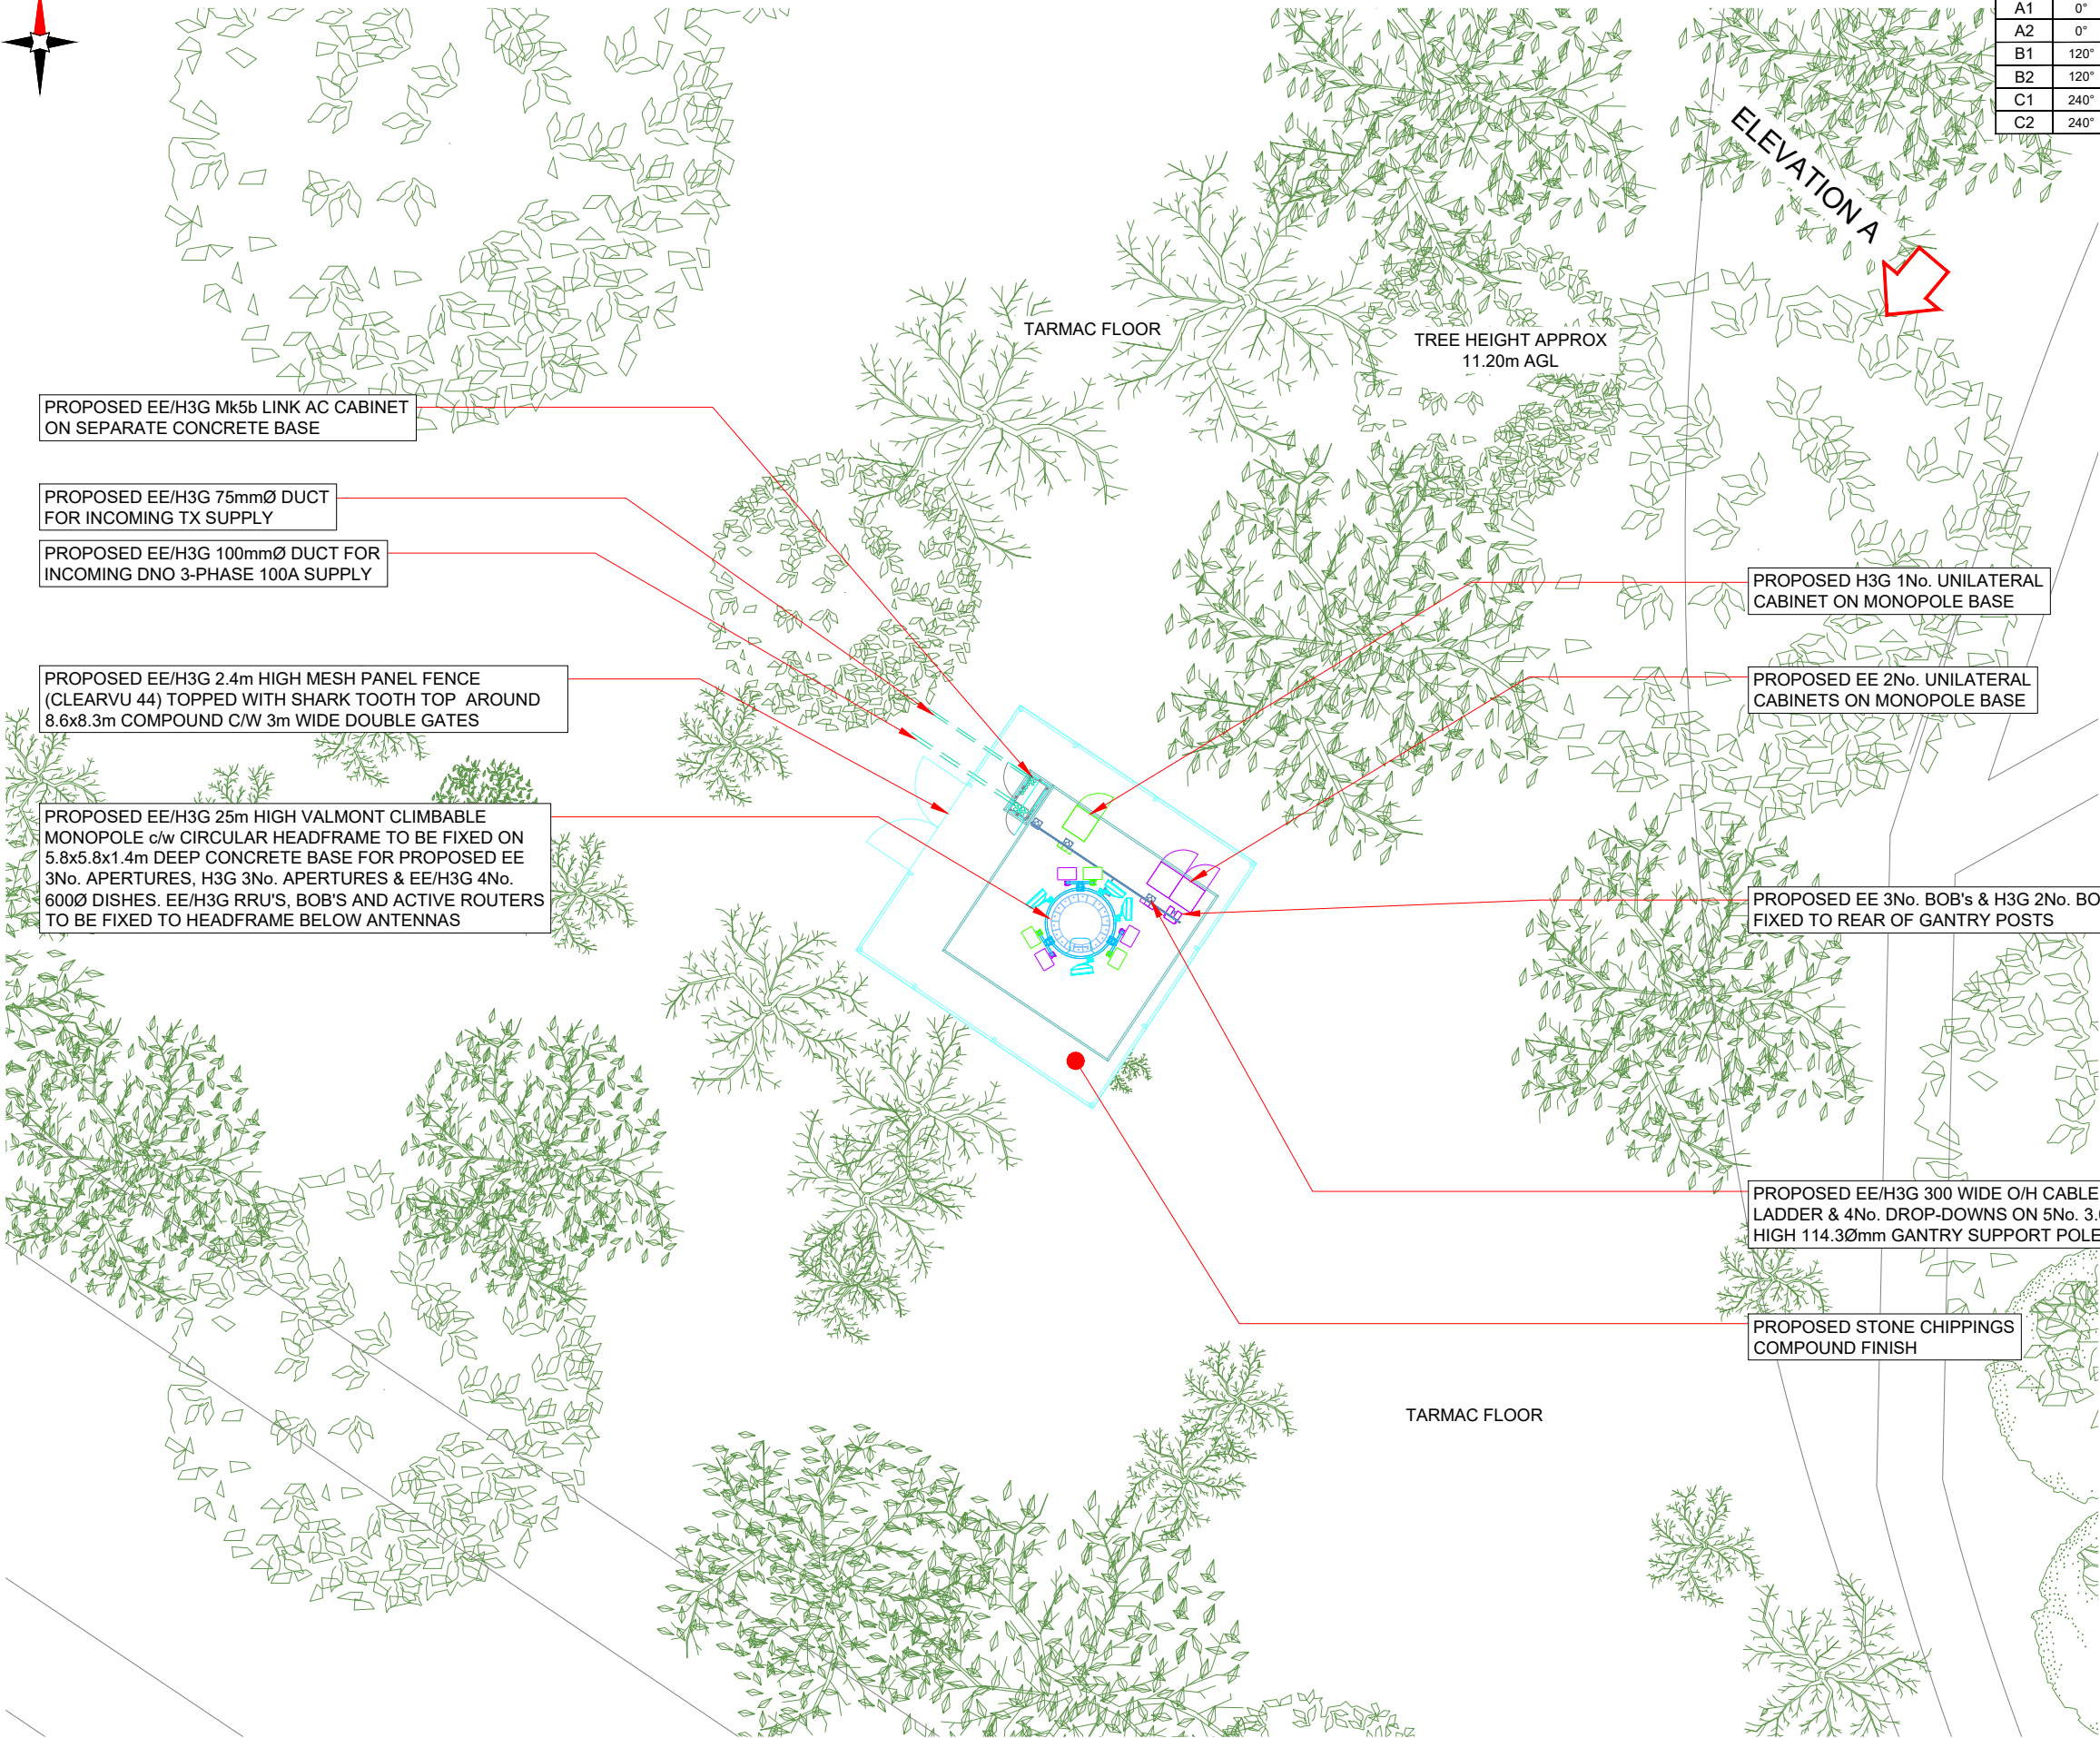

Antenna Aperture ID	Proposed 4G/5G Bearing	Operator: Shared/ EE/H3G
A1	0°	EE
A2	0°	H3G
B1	120°	EE
B2	120°	H3G
C1	240°	EE
C2	240°	H3G


- NOTES:
- ALL DIMENSIONS IN MM UNLESS OTHERWISE NOTED.

Master: M002	MBNL / EE / H3G: MBNL	Project: NTQ	Purpose of Issue: Planning	Issue: B
Date: 05/12/2023	Revision / Upgrade Description: Updated Equipment Numbers, GPS Nodes added, Dependency Table ICNIRP Zones and Transmission Details Updated			
Drawn: L. Welburn				
Checked: C. Barge				
Approved: M. Noel				
Master: M001	MBNL / EE / H3G: MBNL	Project: NTQ	Purpose of Issue: Planning	Issue: A
Date: 07/11/2023	Revision / Upgrade Description: First Issue			
Drawn: L. Welburn				
Checked: C. Barge				
Approved: M. Noel				
	Hutchison 3G UK Limited Green Park 450 Longwater Avenue, Reading RG30 3UR Tel: 01628 765 000 H3G Base Station Information line: 0845 6043000 Available 8am-8pm Monday to Friday		Hatfield Business Park Hatfield Hertfordshire AL10 9BW Tel: 01707 315000 Fax: 01707 319001	
 Mobile Broadband Network Limited Sixth Floor, Thames Tower, Station Road, Reading, RG1 1LX				
Design Consultant & Principal Contractor:				
		Unit 27F-G Hartlebury Trading Estate Crown Lane Hartlebury Worcestershire DY10 4JD		
Site Name: LAND OFF MONSALL ROAD				
Site ID: 1711681				
Address: LAND OFF MONSALL ROAD MONSALL ROAD MANCHESTER M40 8NQ				
Title: 215 MAX CONFIGURATION SITE PLAN				
Project: NTQ				
Purpose of Issue: GENERAL ARRANGEMENT				
EE Cell ID: 34569		MBNL Cell ID: MAN682		3UK Cell ID: M2817
Master Drawing No: 1711681_MAN682_34569_M2817_M002				Issue: B

100mm

50mm

10mm

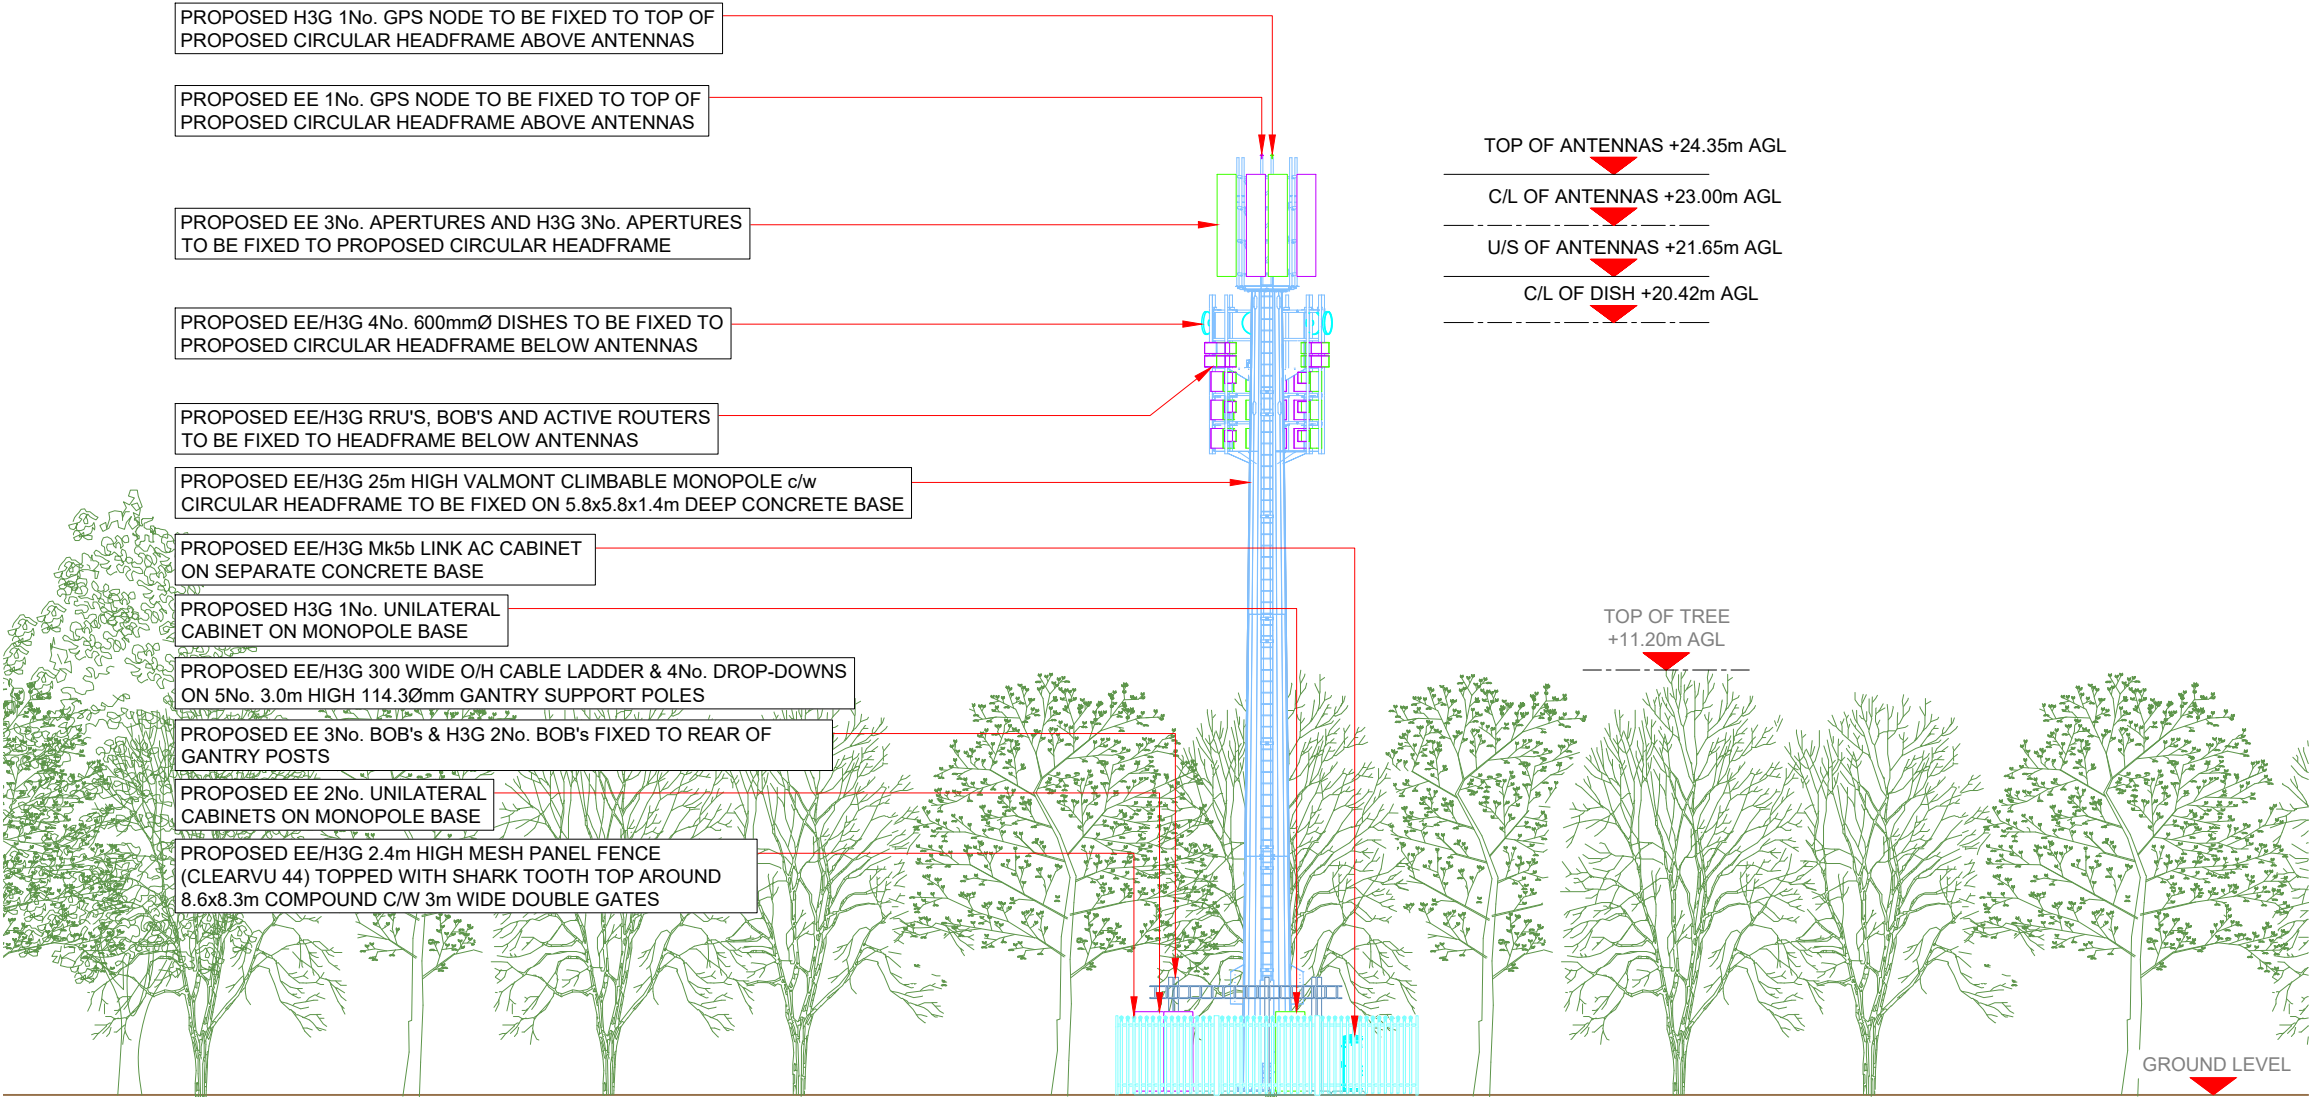

PROPOSED MAX CONFIGURATION ELEVATION



Antenna Aperture ID	Proposed 4G/5G Bearing	Operator: Shared/ EE/H3G
A1	0°	EE
A2	0°	H3G
B1	120°	EE
B2	120°	H3G
C1	240°	EE
C2	240°	H3G

NOTES:
1. ALL DIMENSIONS IN MM UNLESS OTHERWISE NOTED.

Master: M002	MBNL / EE / H3G: MBNL	Project: NTQ	Purpose of Issue: Planning	Issue: B
Date: 05/12/2023	Drawn: L. Welburn	Revision / Upgrade Description: Updated Equipment Numbers, GPS Nodes added, Dependency Table ICNIRP Zones and Transmission Details Updated		
Checked: C. Barge	Approved: M. Noel			
Master: M001	MBNL / EE / H3G: MBNL	Project: NTQ	Purpose of Issue: Planning	Issue: A
Date: 07/11/2023	Drawn: L. Welburn	Revision / Upgrade Description: First Issue		
Checked: C. Barge	Approved: M. Noel			



Hutchison 3G UK Limited
Green Park
450 Longwater Avenue,
Reading
RG30 3UR
Tel: 01628 765 000
H3G Base Station Information line:
0845 6043000
Available 8am-8pm Monday to Friday



Hartfield Business Park
Hartfield
Hertfordshire
AL10 9BW
Tel: 01707 315000
Fax: 01707 319001



Mobile Broadband Network Limited
Sixth Floor, Thames Tower, Station Road, Reading, RG1 1LX

Design Consultant & Principal Contractor:



Unit 27F-G
Hartlebury Trading Estate
Crown Lane
Hartlebury
Worcestershire
DY10 4JD

Site Name:
LAND OFF MONSALL ROAD

Site ID:
1711681

Address:
LAND OFF MONSALL ROAD
MONSALL ROAD
MANCHESTER
M40 8NQ

Title:
265 MAX CONFIGURATION ELEVATION

Project:
NTQ

Purpose of Issue:
GENERAL ARRANGEMENT

EE Cell ID: 34569	MBNL Cell ID: MAN682	3UK Cell ID: M2817
----------------------	-------------------------	-----------------------

Master Drawing No: 1711681_MAN682_34569_M2817_M002	Issue: B
---	-------------