


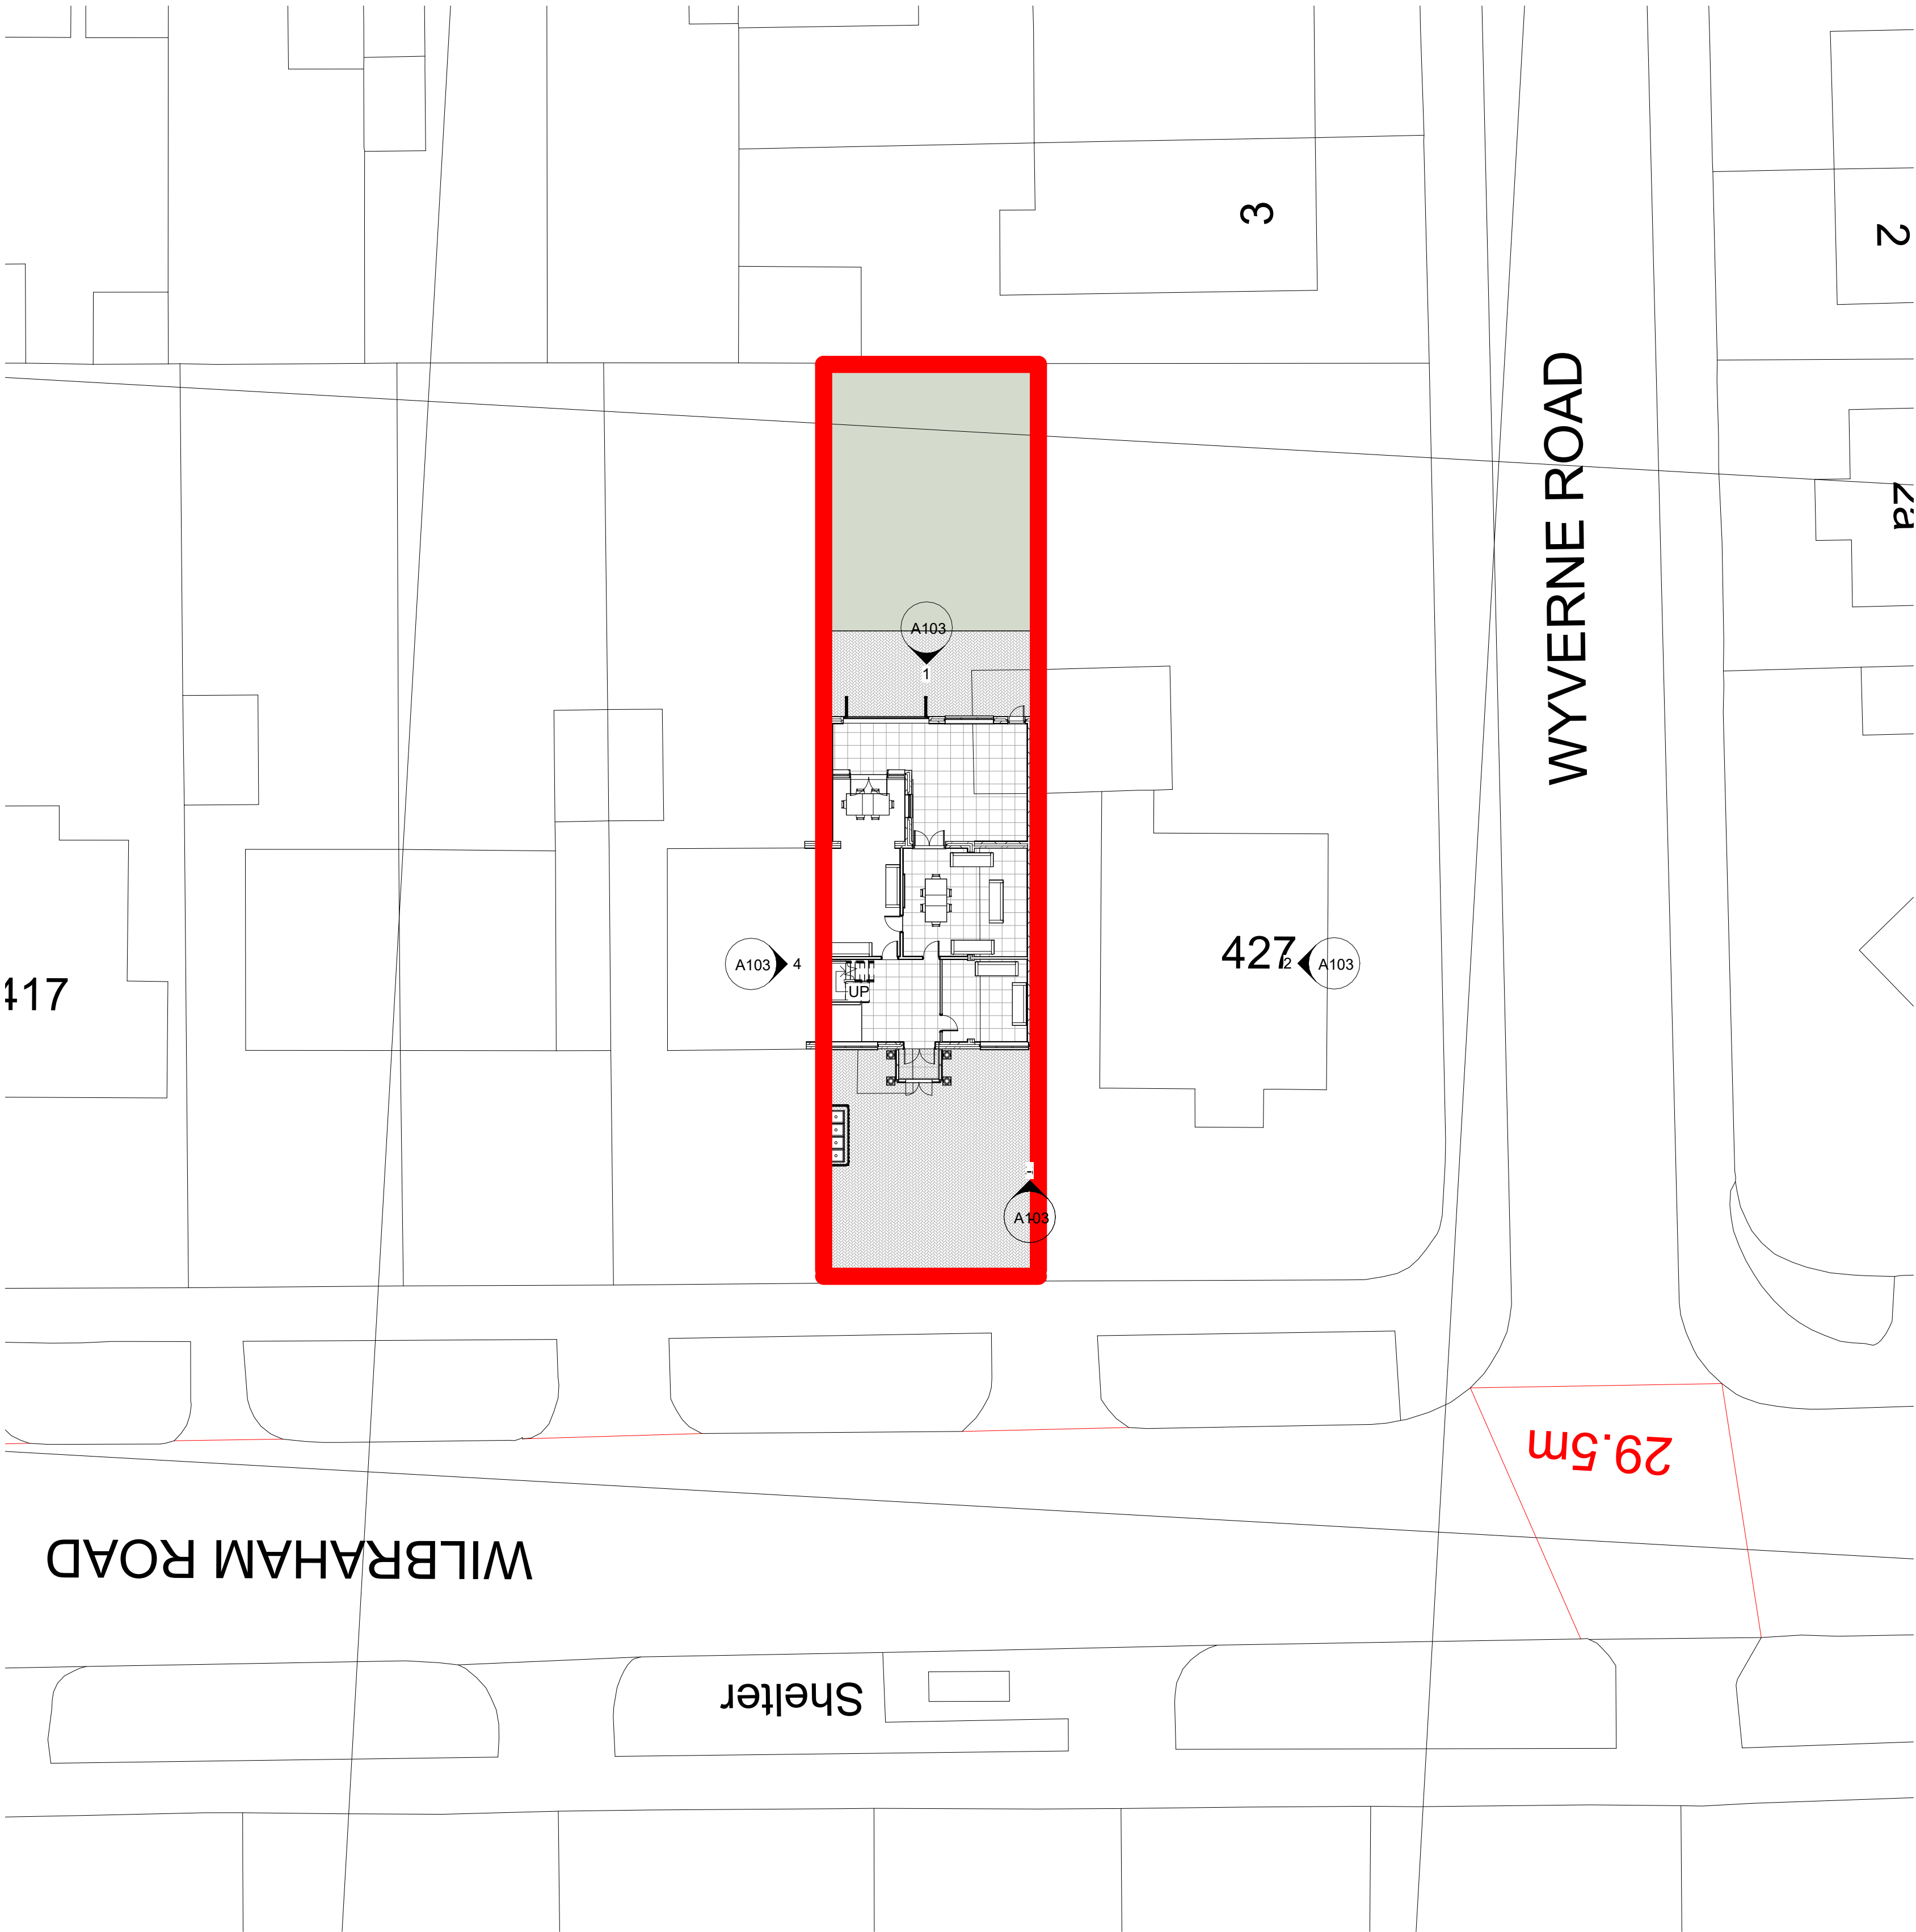


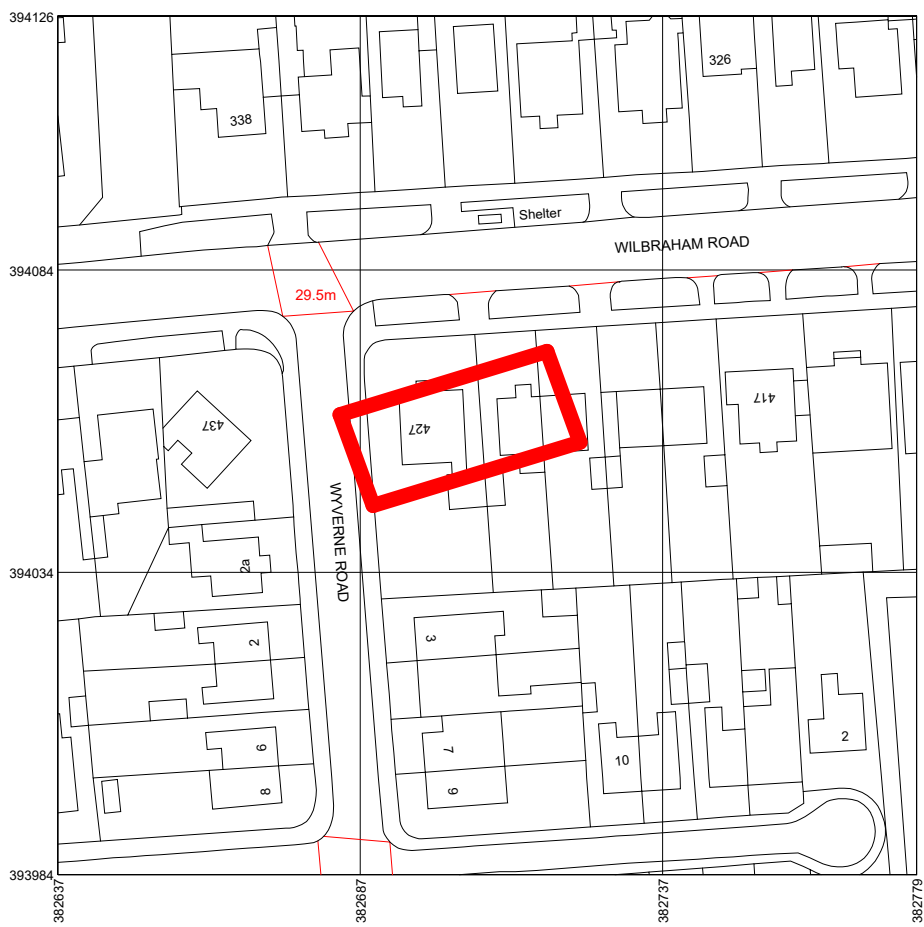

2 SITE PLAN
1 : 200

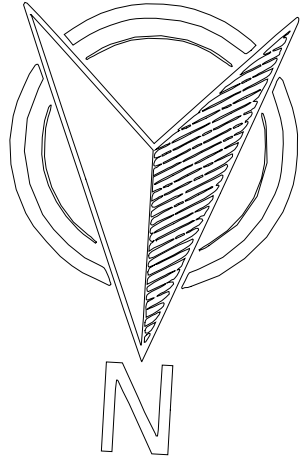

1 LOCATION PLAN
1 : 1250

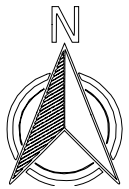

RED LINE INDICATING SITE BOUNDARY
425 WILBRAHAM ROAD, CHORLTON
MANCHESTER, M21 0UT

Rev	Description	Date	Dr	App
original by		date created	by	by
NK		07/08/21		NK



NK Architectural Services
Office 02, 1st Floor
227 Finney Lane, Heald Green
Cheshire
SK9 6PT
01756824647
www.nkarchitecturalservices.co.uk
enquiries@nkarchitecturalservices.co.uk

client name	OWNER		
project	425 WILBERHAM ROAD, MANCHESTER, M21 0UT		
drawing	SITE AND LOCATION PLAN		
computer file	plot date		
C:\Users\TRADE\OneDrive\NK\425 WILBERHAM ROAD\425 WILBERHAM - STOREY.dgn 3.1.24			
project number	scale		
2021.0042.2247	As Indicated	@A1	
drawing number	rev	issue status	
A105	A		

This drawing is to be read in conjunction with all related drawings. All dimensions must be checked and verified on site before commencing any work or producing shop drawings. The originator should be notified immediately of any discrepancy. This drawing is copyright and remains the property of NK Architectural Services.