




EXISTING

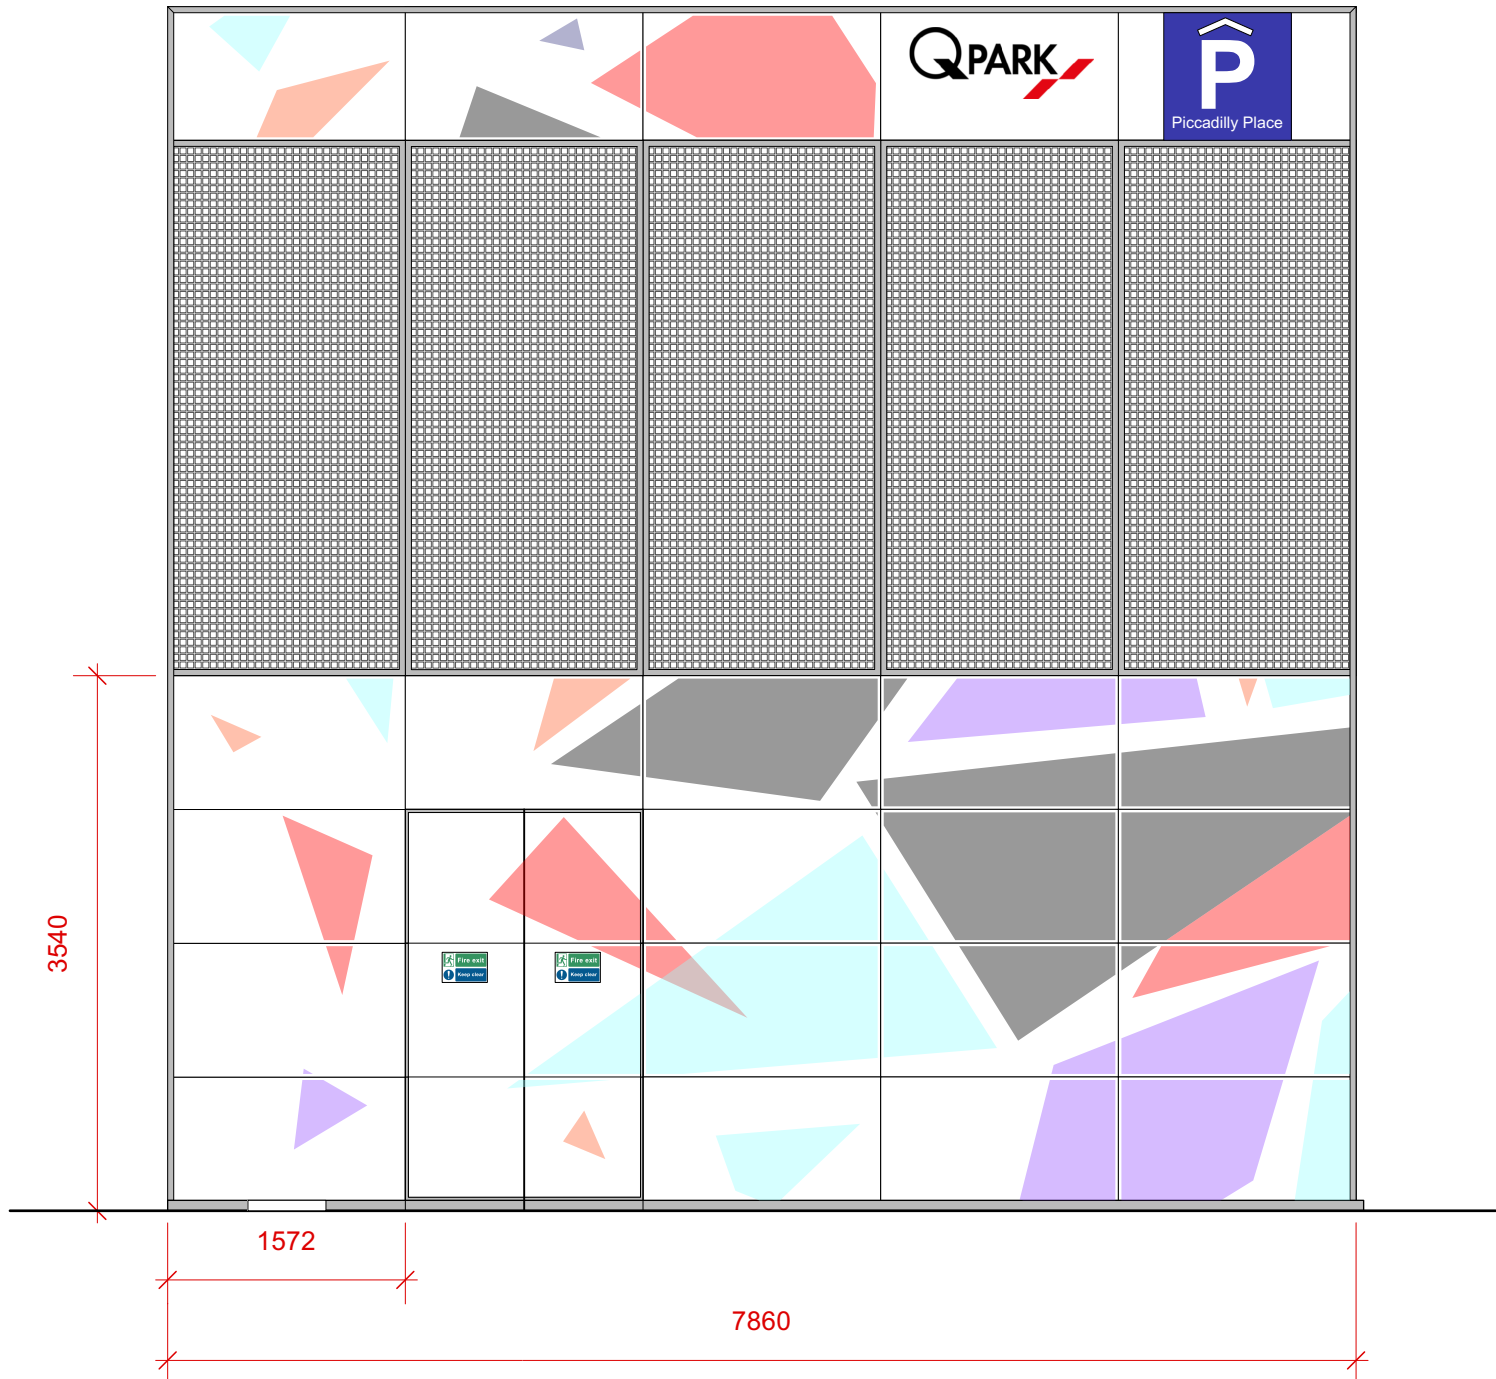


EXISTING NORTH ELEVATION

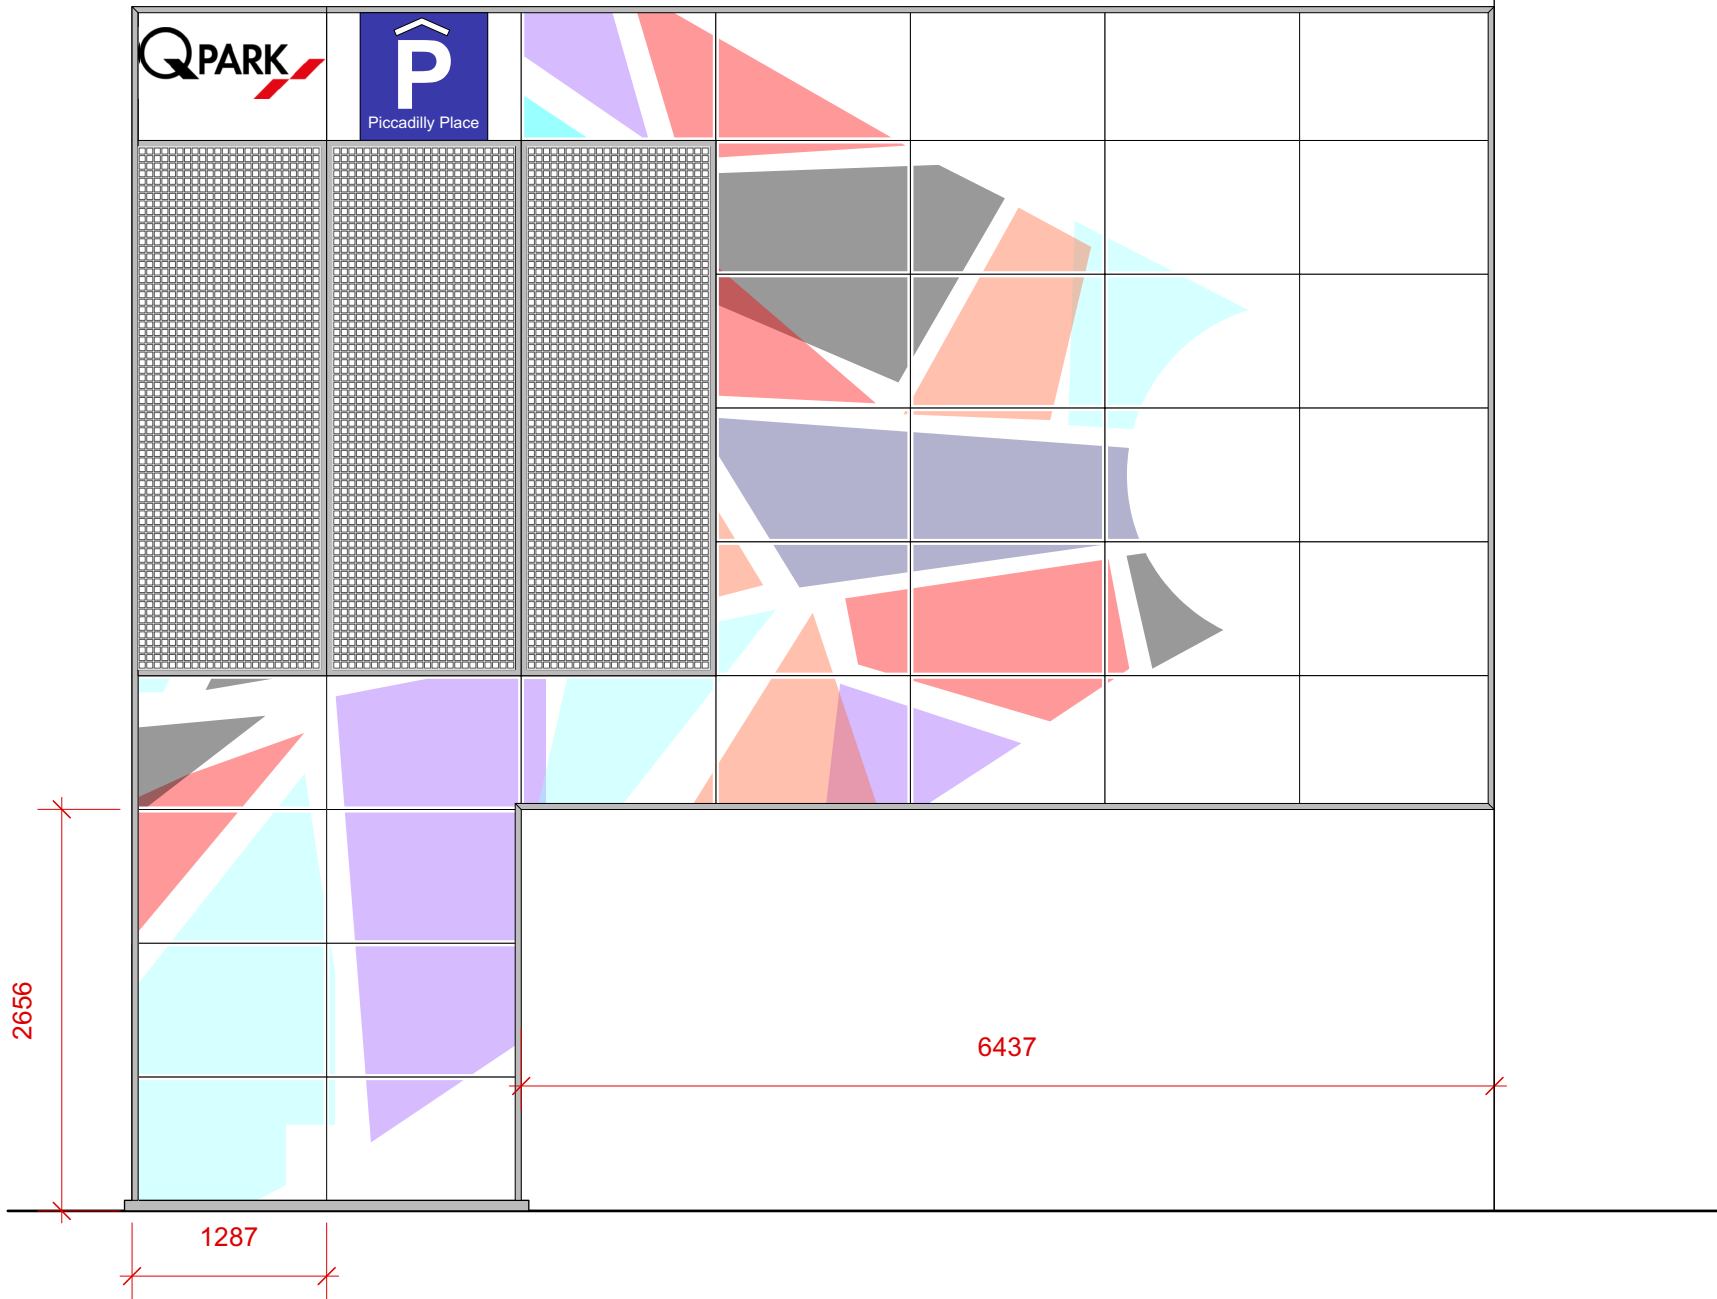

EXISTING EAST ELEVATION

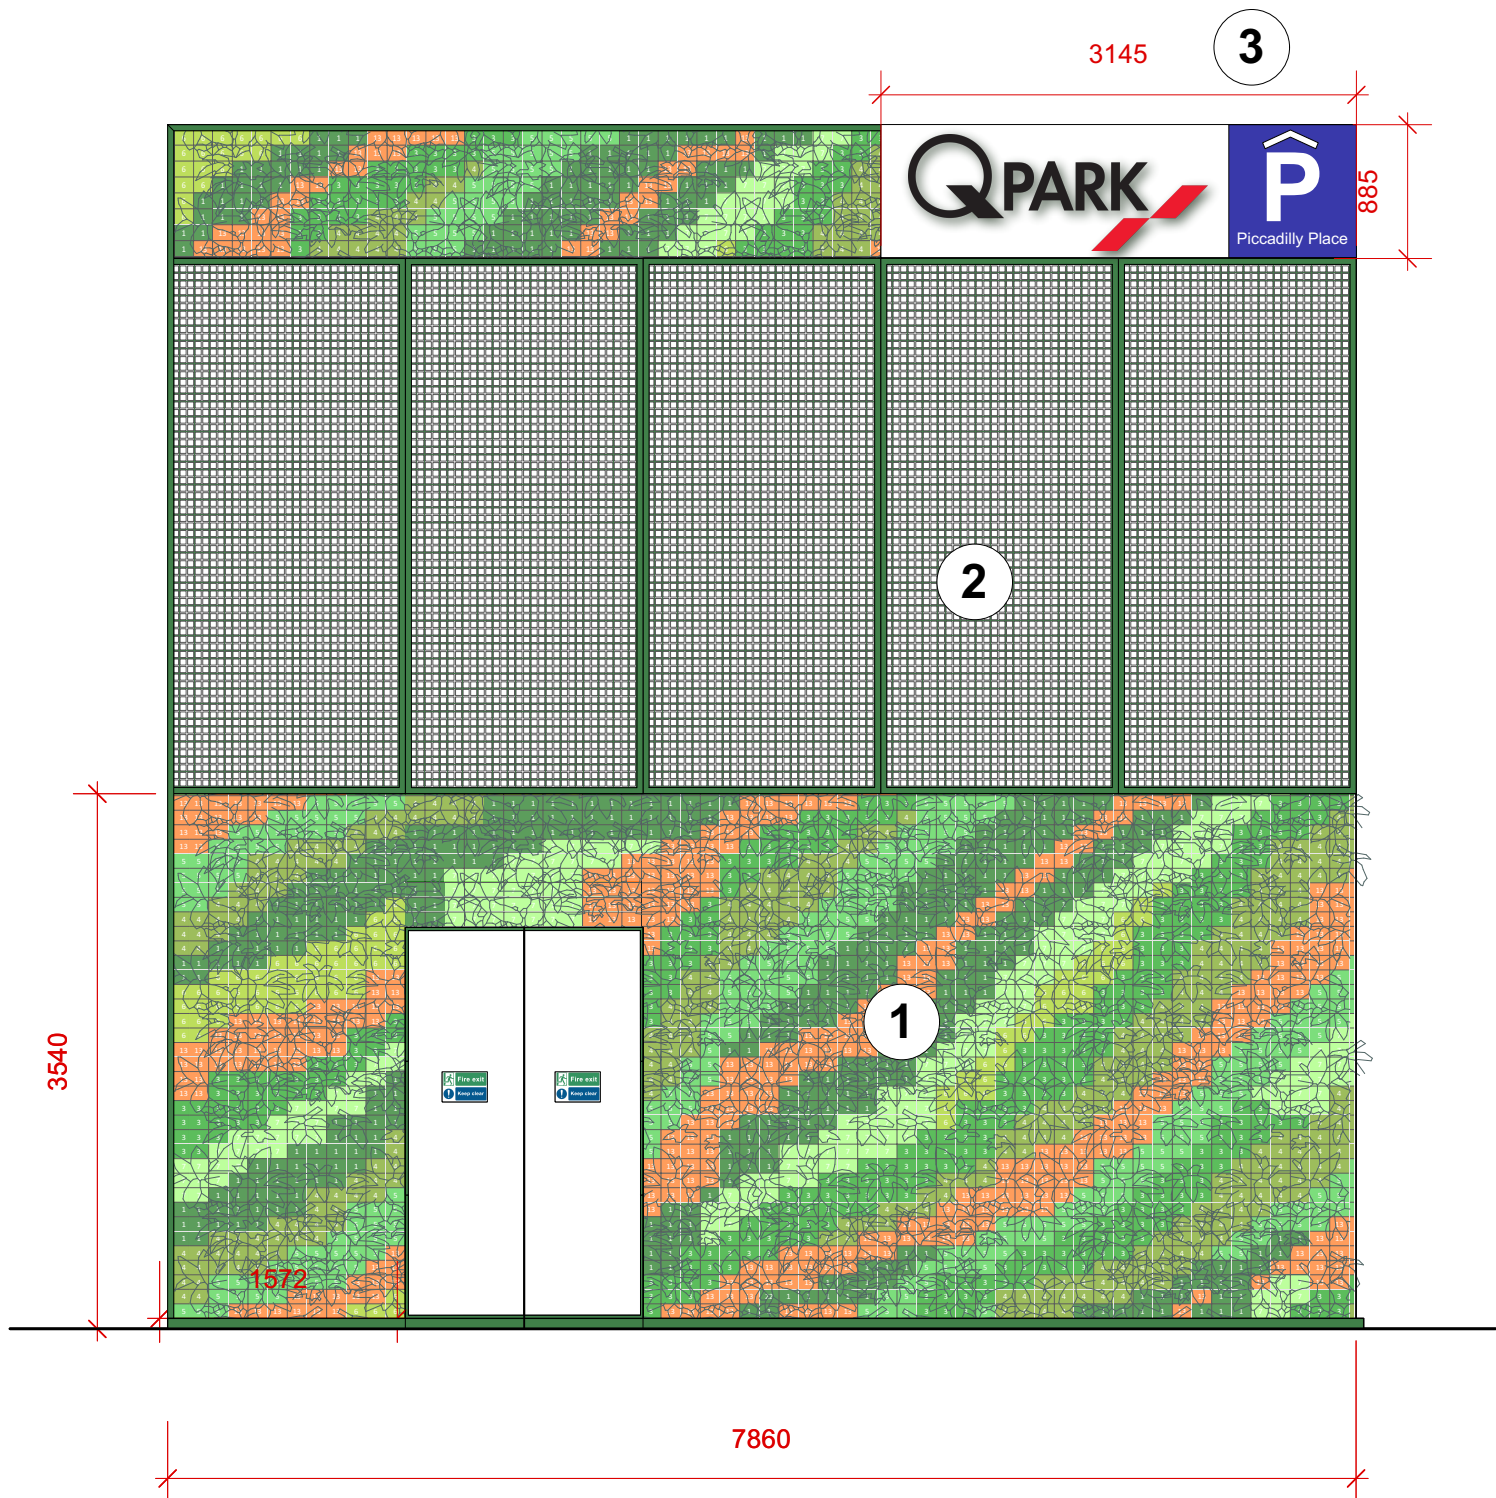

PROPOSED NORTH ELEVATION

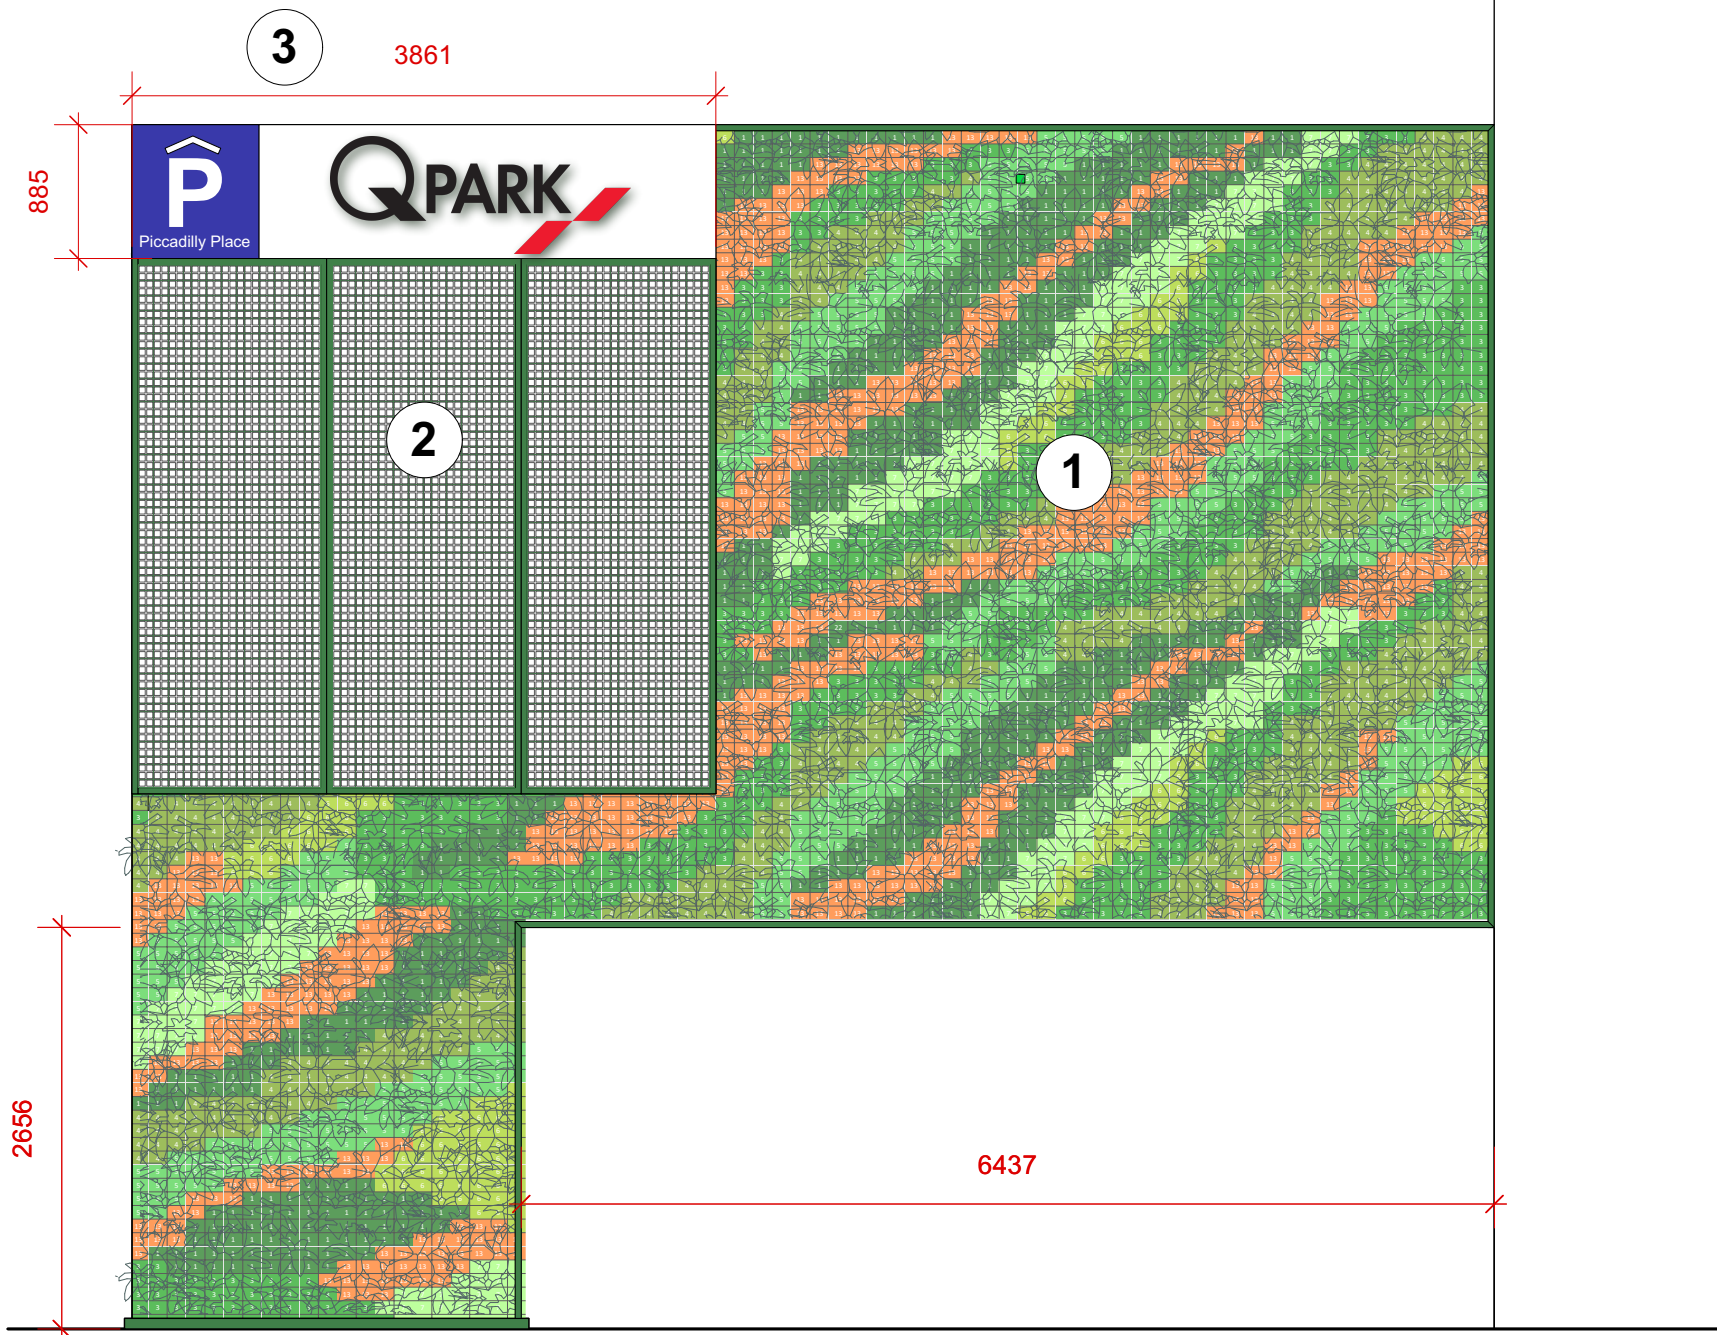


PROPOSED EAST ELEVATION



FINISHES KEY

- 1 Living Green Wall with planting selected by specialist supplier to suit location / orientation
- 2 Existing Grilles retained to carpark extract to maintain airflow. Grilles cleaned down and colour coated green to blend with new Green Wall
- 3 Q Park Signage: Refer to separate Advertisement Application

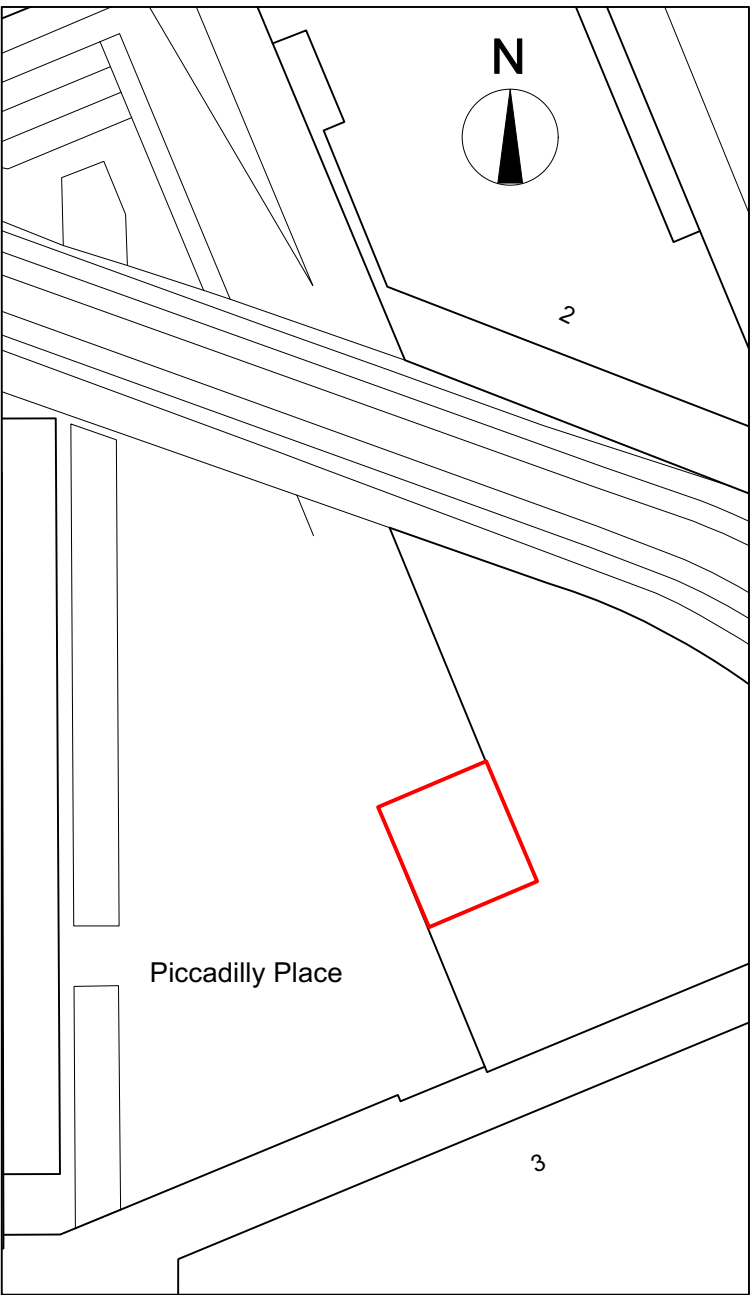

BLOCK PLAN 1:500


PB	GREEN WALL DESIGN	MW	CF	12.01.24
PA	ISSUE	EH	CF	21.11.23
REV	AMENDMENT	BY	CH	DATE

P = PRELIMINARY
B = BUILDING REG SUBMISSION
A = CONSTRUCTION STATUS
H = AS BUILT / H&S FILE ISSUE

DO NOT USE ANY DRAWING ON SITE UNLESS THE REVISION STARTS WITH THE LETTER "A"

Copyright remains the property of Craig Foster Architects and has not been released to any other party unless specifically documented in writing

Check all dimensions and detail on site before proceeding
Report any discrepancies before proceeding

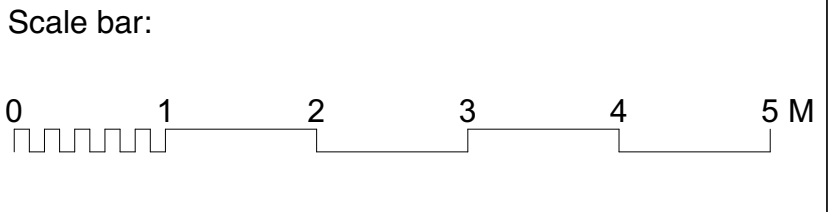

Q-PARK
3 PICCADILLY PLACE
MANCHESTER
M1 3BN

EXISTING ELEVATIONS &
PROPOSED ELEVATIONS

CRAIG
FOSTER
ARCHITECTS

scale 1:50 @ A1	dwg no. 23146-5-001	rev PB
--------------------	-------------------------------	------------------

© Craig Foster Architects 2024 © Craig Foster Architects 2024 © Craig Foster Architects 2024 © Craig Foster Architects 2024 © Craig Foster Architects 2024 © Craig Foster Architects 2024 © Craig Foster Architects 2024 © Craig Foster Architects 2024 © Craig Foster Architects 2024 © Craig Foster Architects 2024

250-300mm

Refer to page 20 of "I WANT PLANTS, Picadilly Place-Plaza Car Park" Supplier Document for detailed maintance strategy for the green wall,

HILTI Aluminium I- Channel
MM-C-16 at 500mm
spacing

Waterproof membrane


HYVERT aluminium hangers

HYVERT modules

Irrigation pipes


Irrigation to mains-
Gutter

TYPICAL SECTION

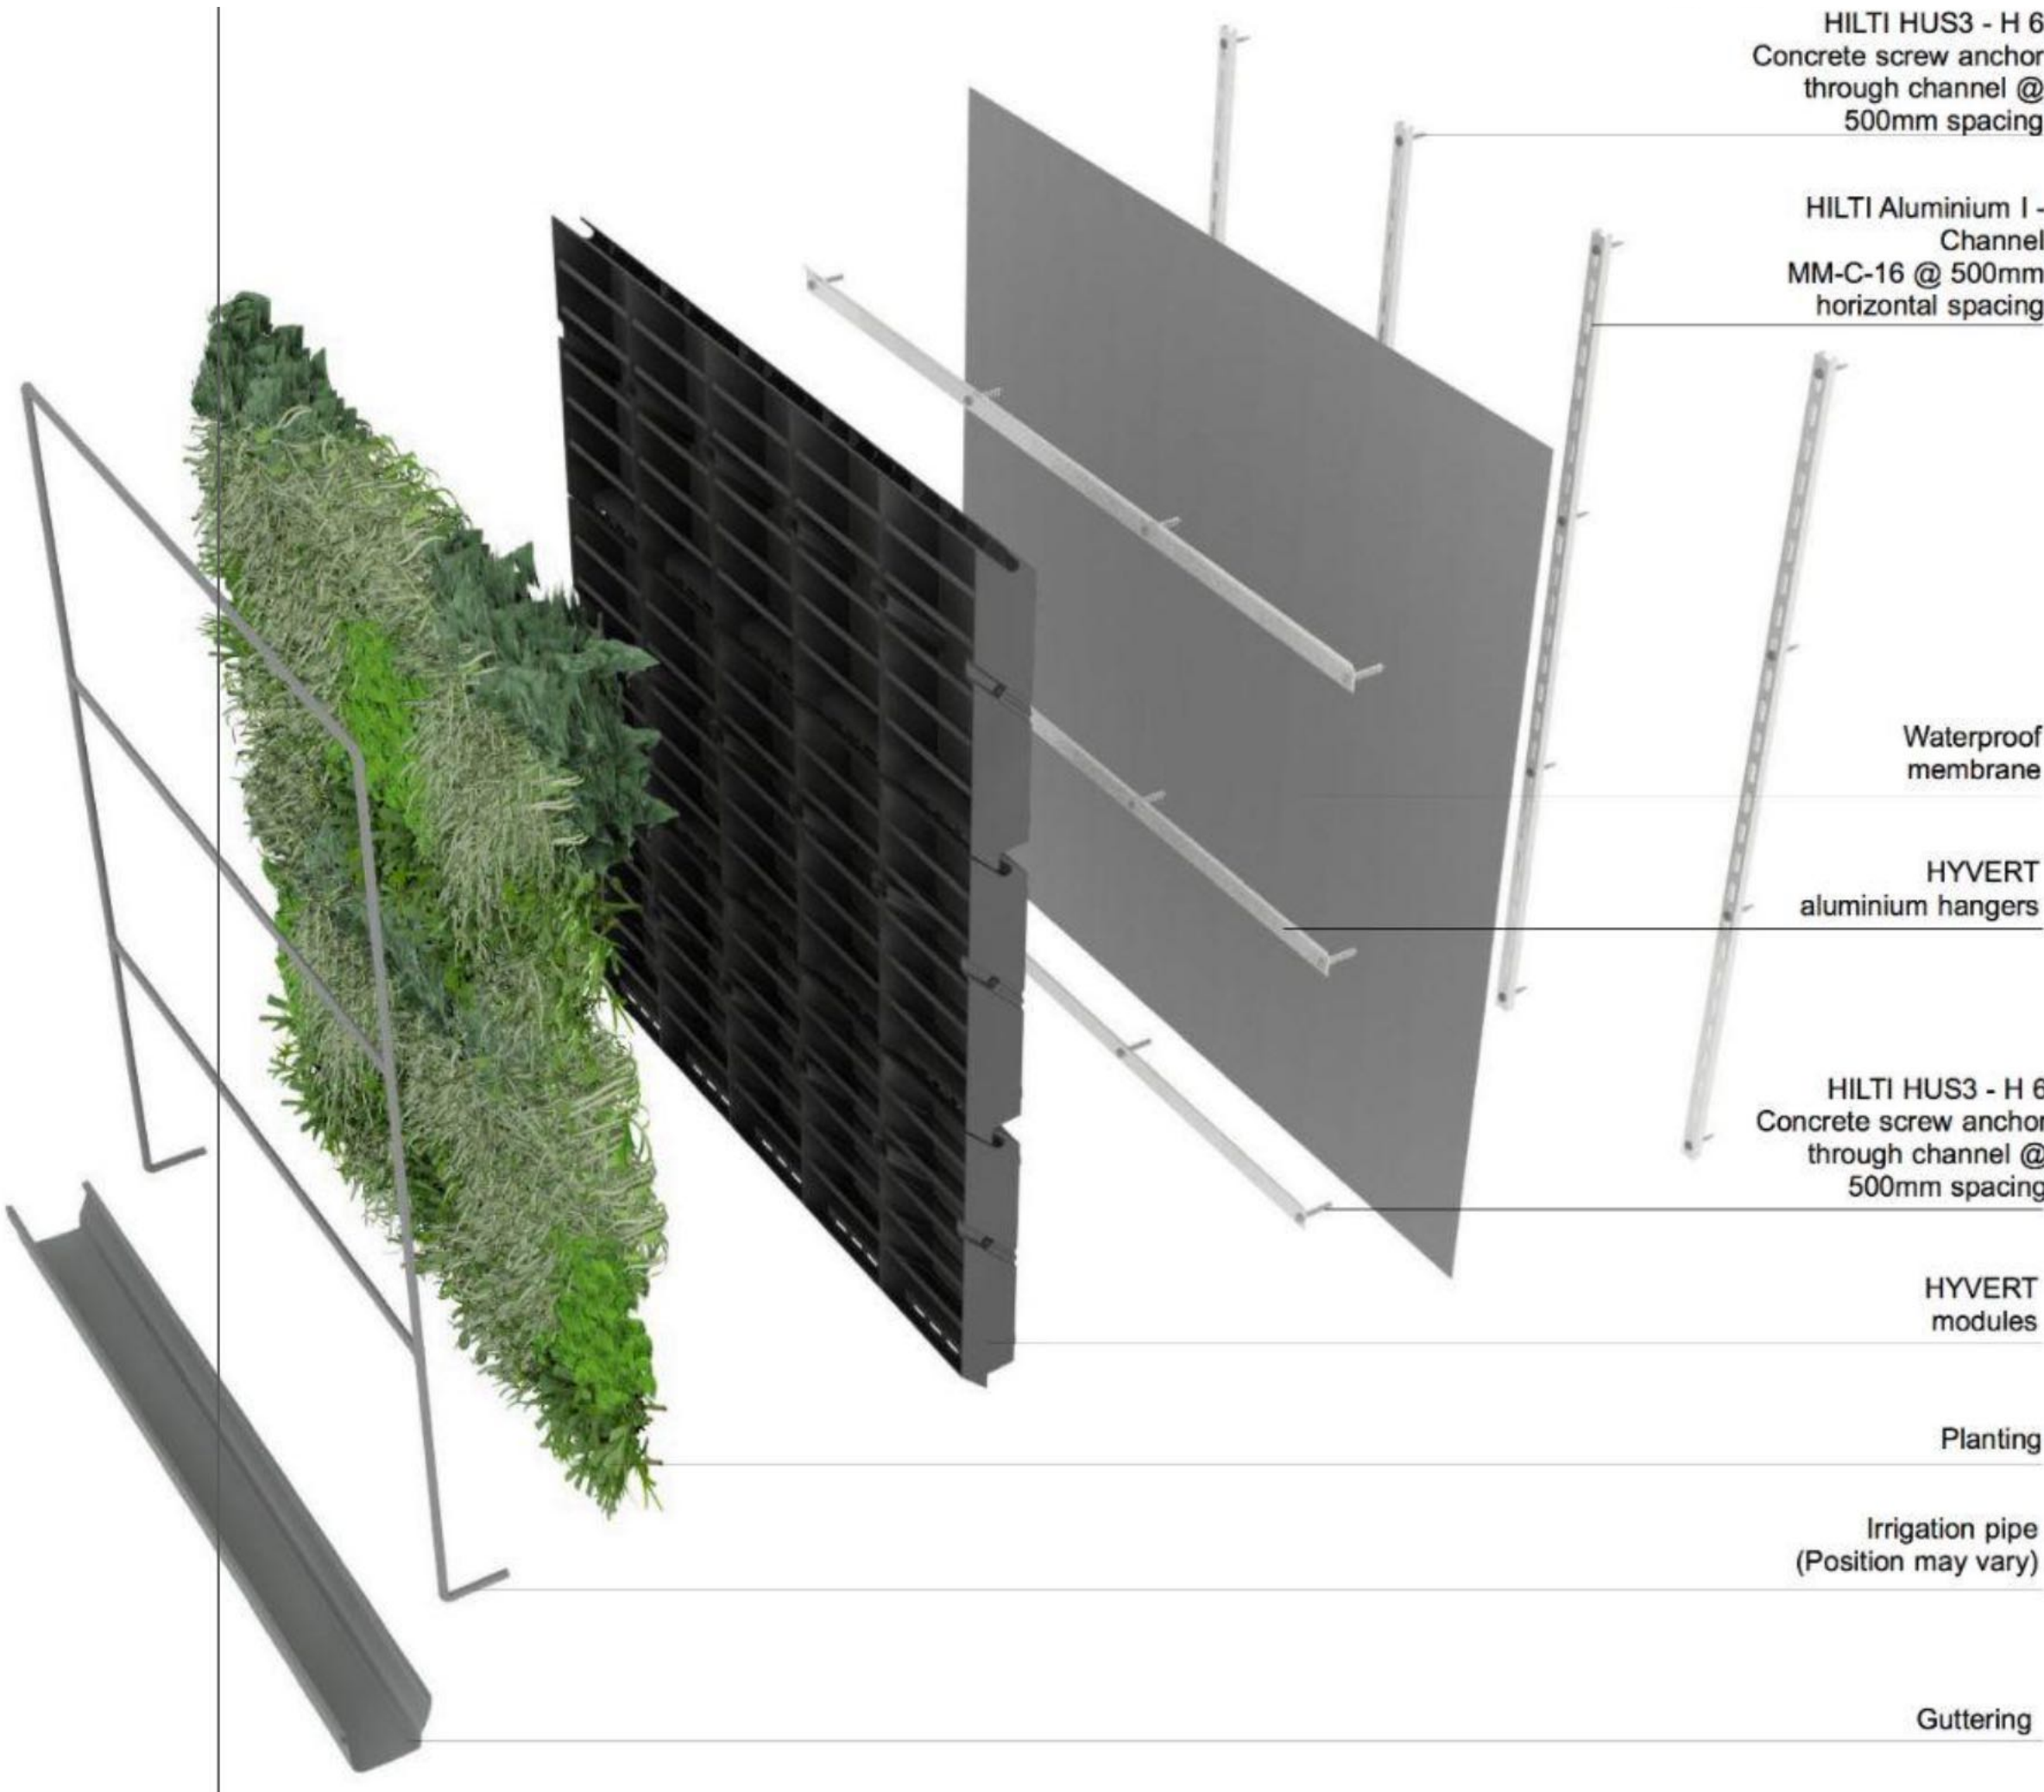

GREEN WALL DIAGRAM

Refer "I WANT PLANTS, Picadilly Place-Plaza Car Park" Supplier Document

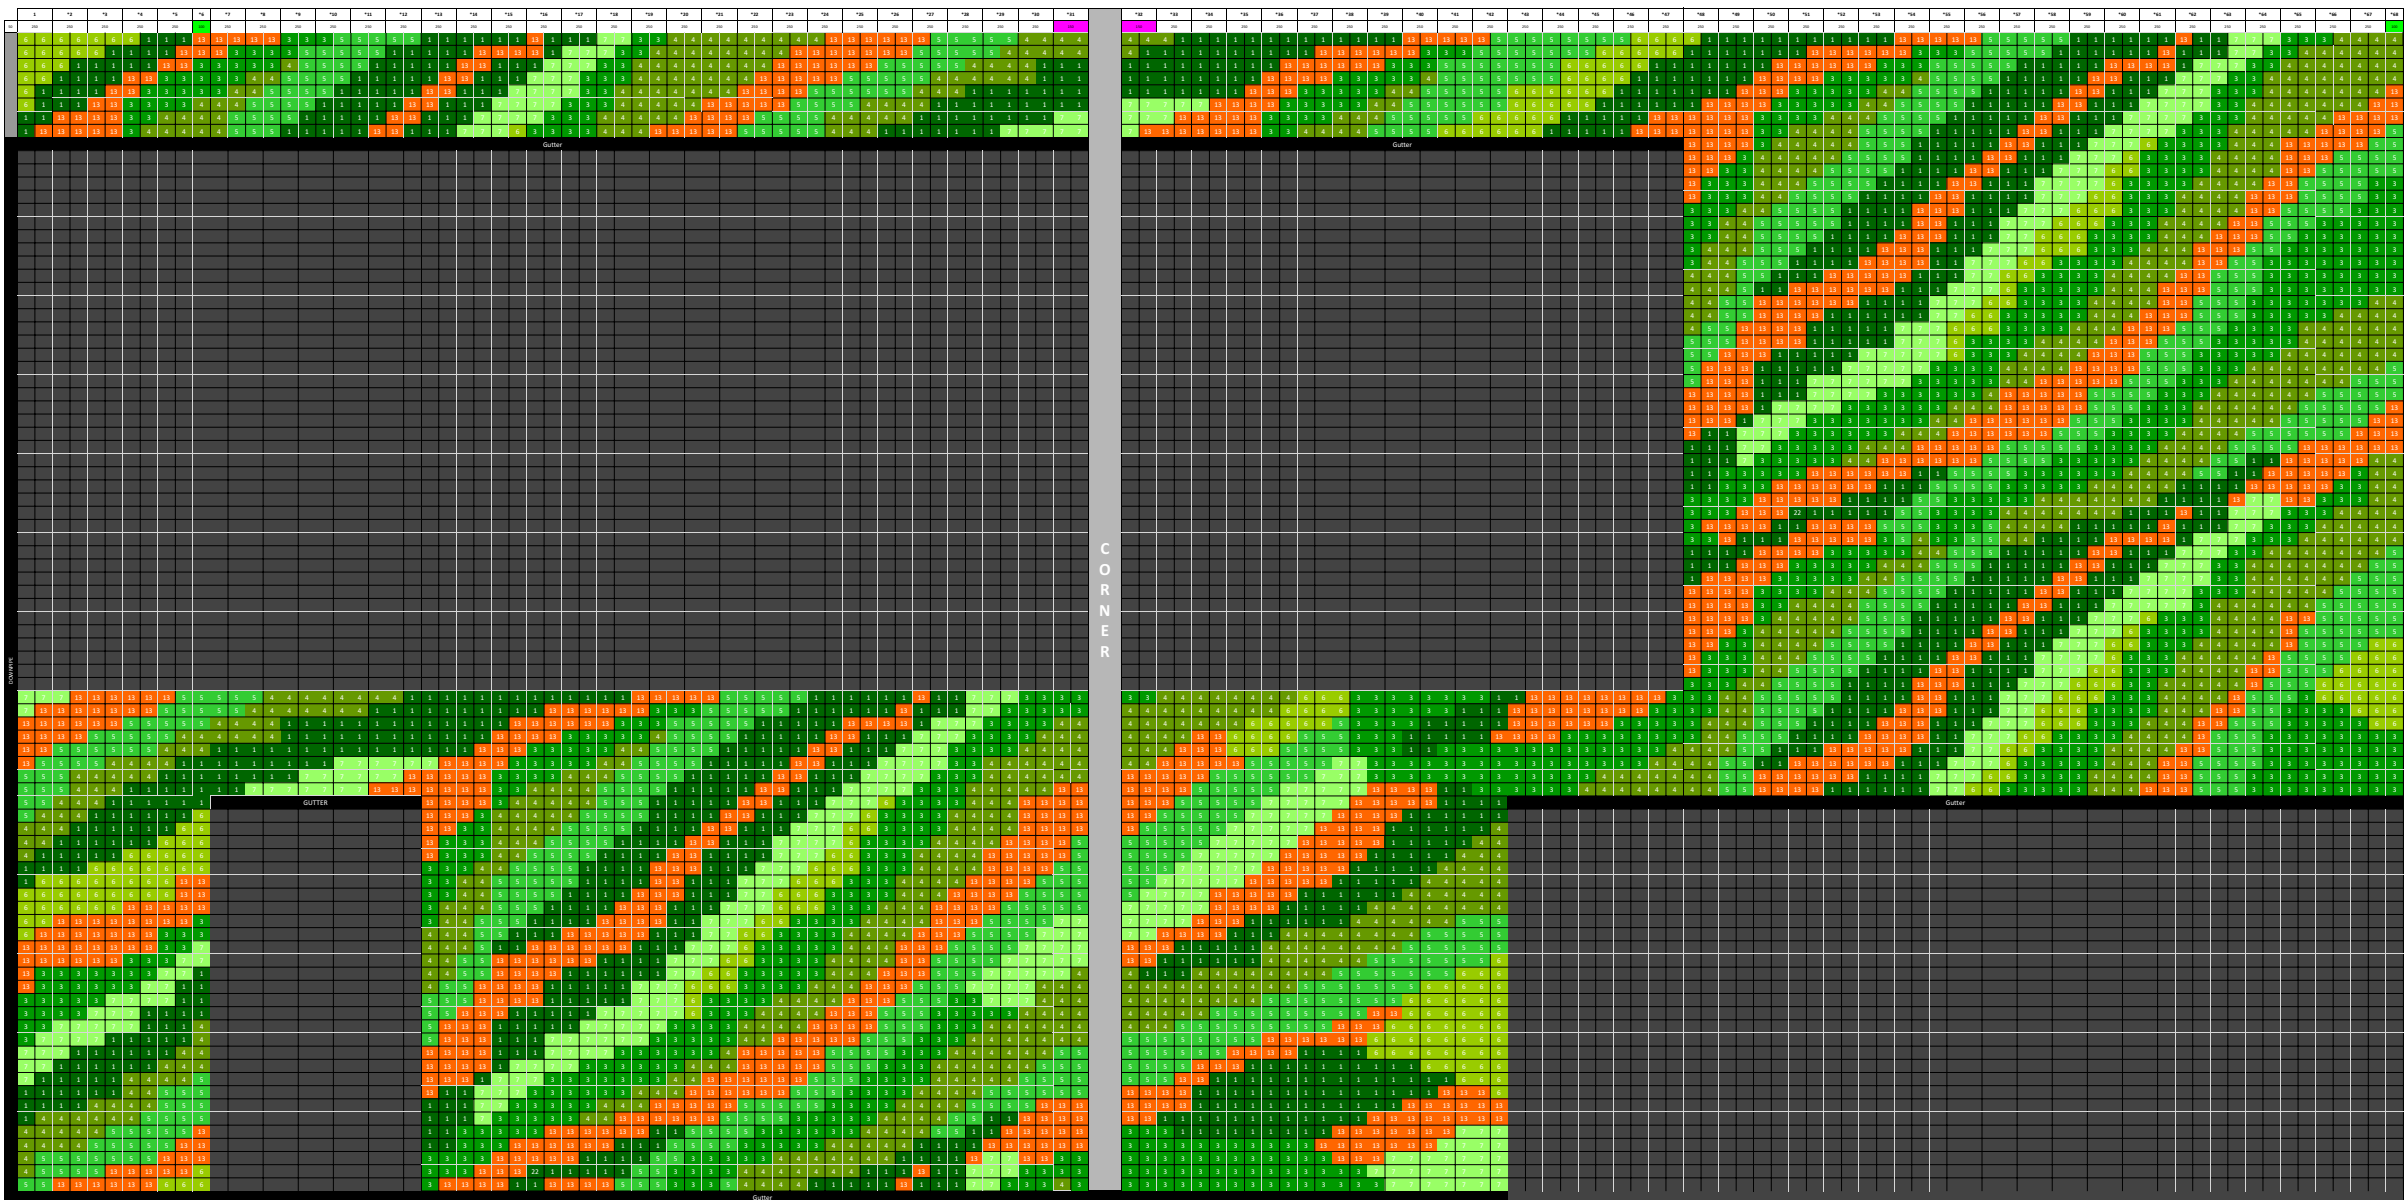

'I WANT PLANTS' PLANTING DIAGRAM (NOT TO SCALE)

Key	Plant Name	Code	Total
1	Polytstichum Tsus		1178
2			0
3	Pachysandra Terminalis		1013
4	Hedera		1031
5	Carex Ice Dance		881
6	Cotoneaster		298
7	Sarcococca Confusa		495
8			0
13	Leucothoe		1098
14			0

POLYSTICHUM TSUS

HEDERA HELIX GREEN RIPPLE

LEUCOTHOE ZEBLID

CAREX ICE DANCE

SARCOCOCCA CONFUSA

PACHYSANDRA TERMINALIS

COTONEASTER DAMMERI


PA	ISSUE	MW	CF	12.01.24
REV	AMENDMENT	BY	CH	DATE.

P = PRELIMINARY
B = BUILDING REG SUBMISSION
A = CONSTRUCTION STATUS
H = AS BUILT / H&S FILE ISSUE

DO NOT USE ANY DRAWING ON SITE UNLESS THE REVISION STARTS WITH THE LETTER "A"

Copyright remains the property of Craig Foster Architects and has not been released to any other party unless specifically documented in writing

Check all dimensions and detail on site before proceeding
Report any discrepancies before proceeding

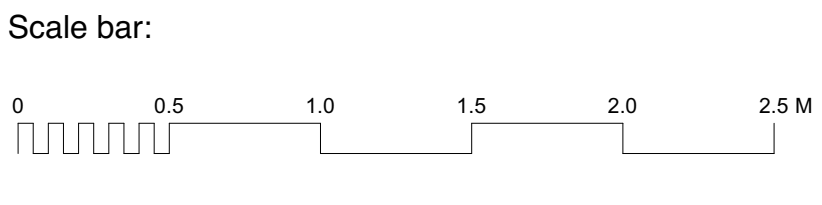


**Q-PARK
3 PICCADILLY PLACE
MANCHESTER
M1 3BN**

**PROPOSED SECTION &
DETAILS OF GREEN WALL**




scale 1:25 @ A1	dwg no. 23146-5-002	rev PA
--------------------	-------------------------------	------------------

EXISTING

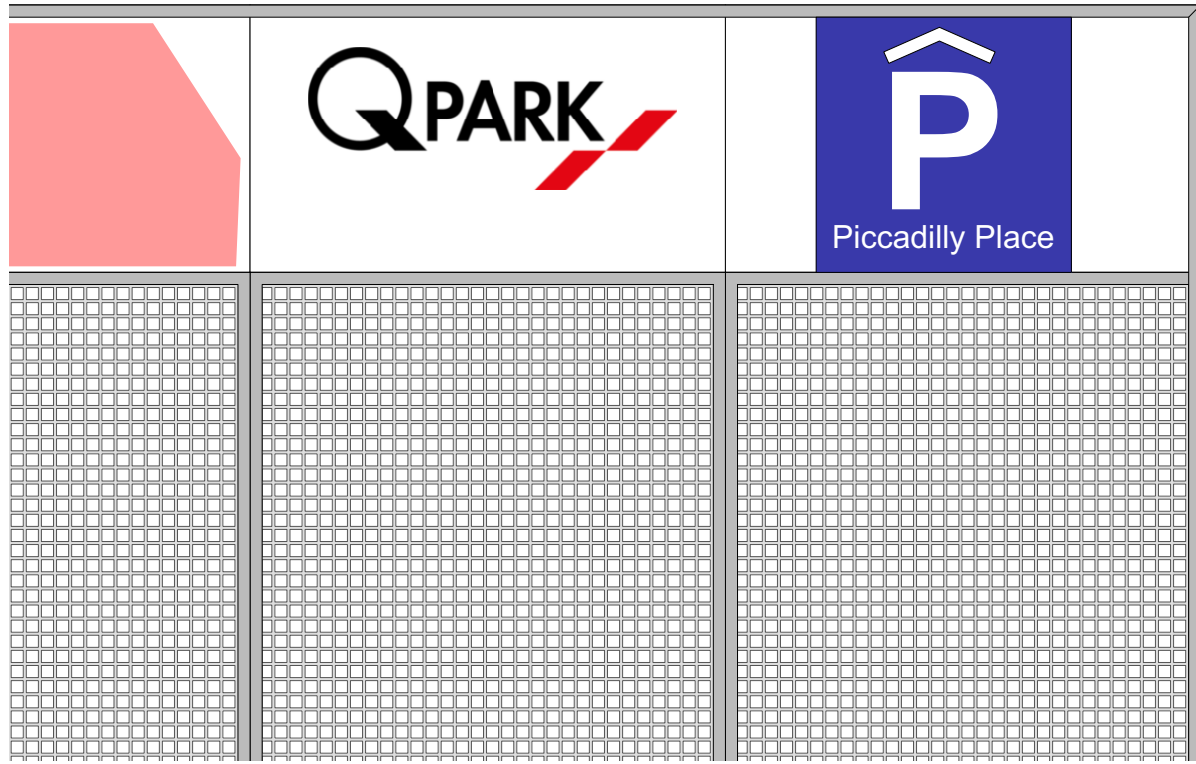


EXISTING NORTH SIGNAGE

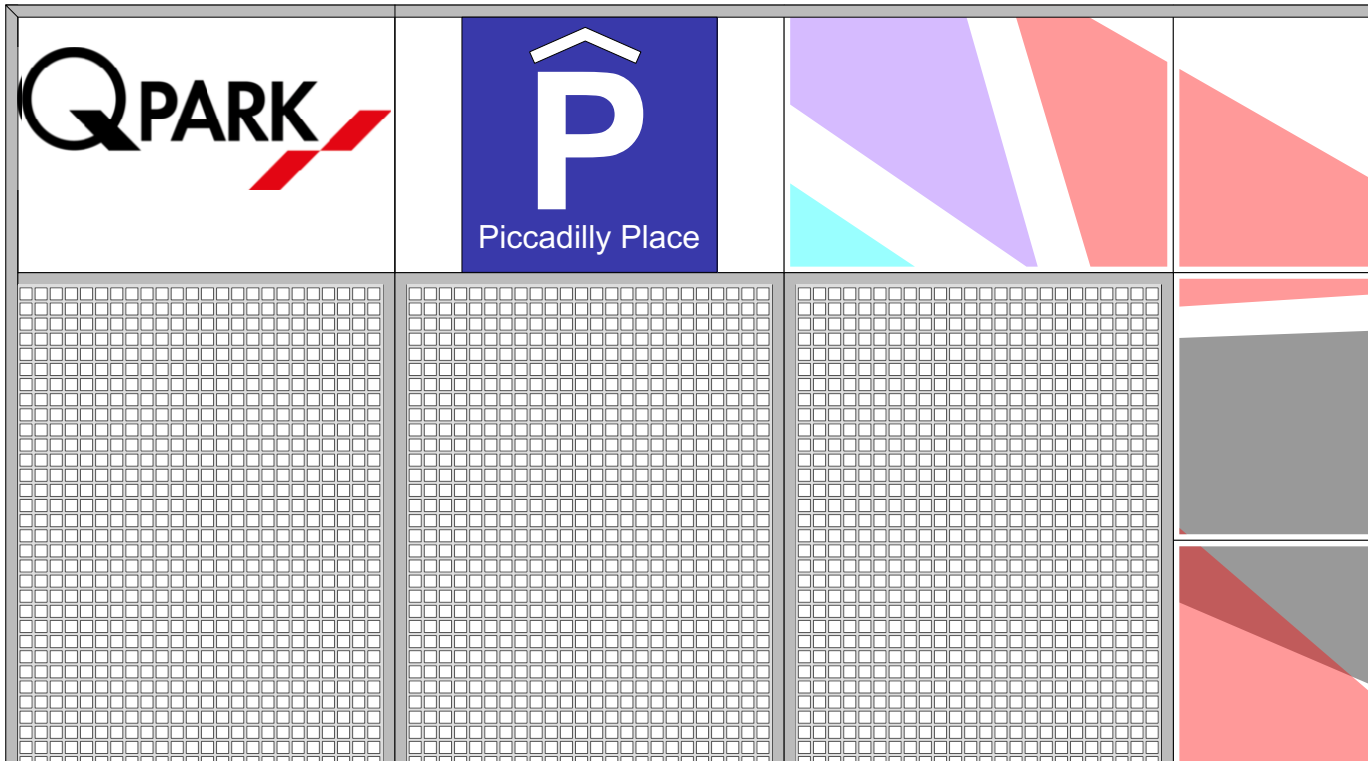

EXISTING EAST SIGNAGE



- FINISHES KEY
- 1 Q Park Signage renewed with internally Illuminated box signage.

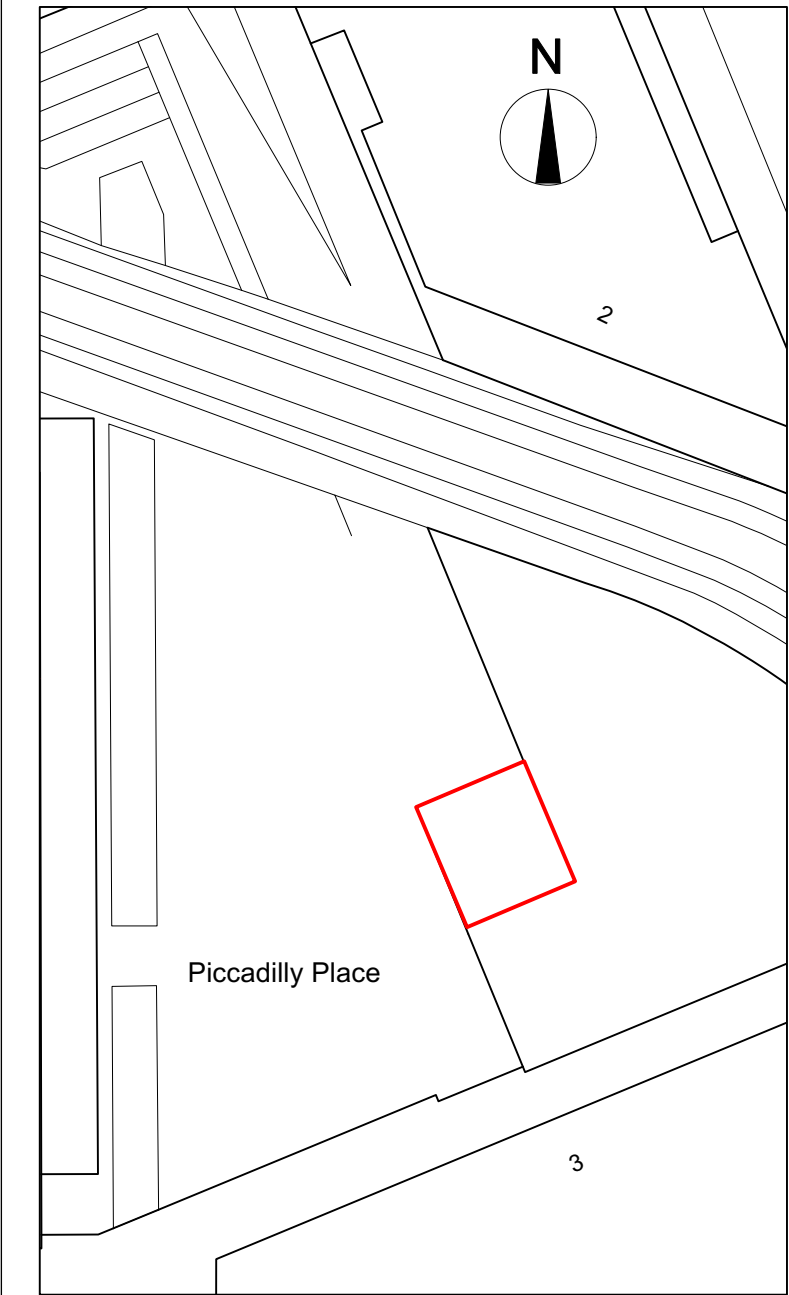

BLOCK PLAN 1:500


PA	ISSUE		MW	CF	12.01.24
REV	AMENDMENT		BY	CH	DATE.

P = PRELIMINARY
B = BUILDING REG SUBMISSION
A = CONSTRUCTION STATUS
H = AS BUILT / H&S FILE ISSUE

DO NOT USE ANY DRAWING ON SITE UNLESS THE REVISION STARTS WITH THE LETTER "A"

Copyright remains the property of Craig Foster Architects and has not been released to any other party unless specifically documented in writing

Check all dimensions and detail on site before proceeding
Report any discrepancies before proceeding

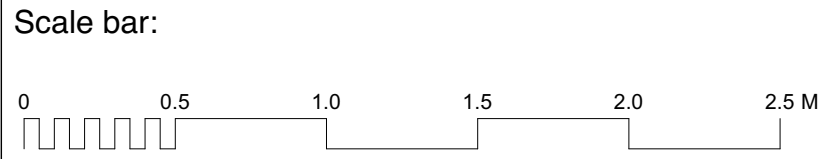


**Q-PARK
3 PICCADILLY PLACE
MANCHESTER
M1 3BN**

**EXISTING SIGNAGE &
PROPOSED SIGNAGE**


**CRAIG
FOSTER
ARCHITECTS**

scale 1:25 @ A1	dwg no. 23146-5-003	rev PA
--------------------	-------------------------------	------------------

PROPOSED

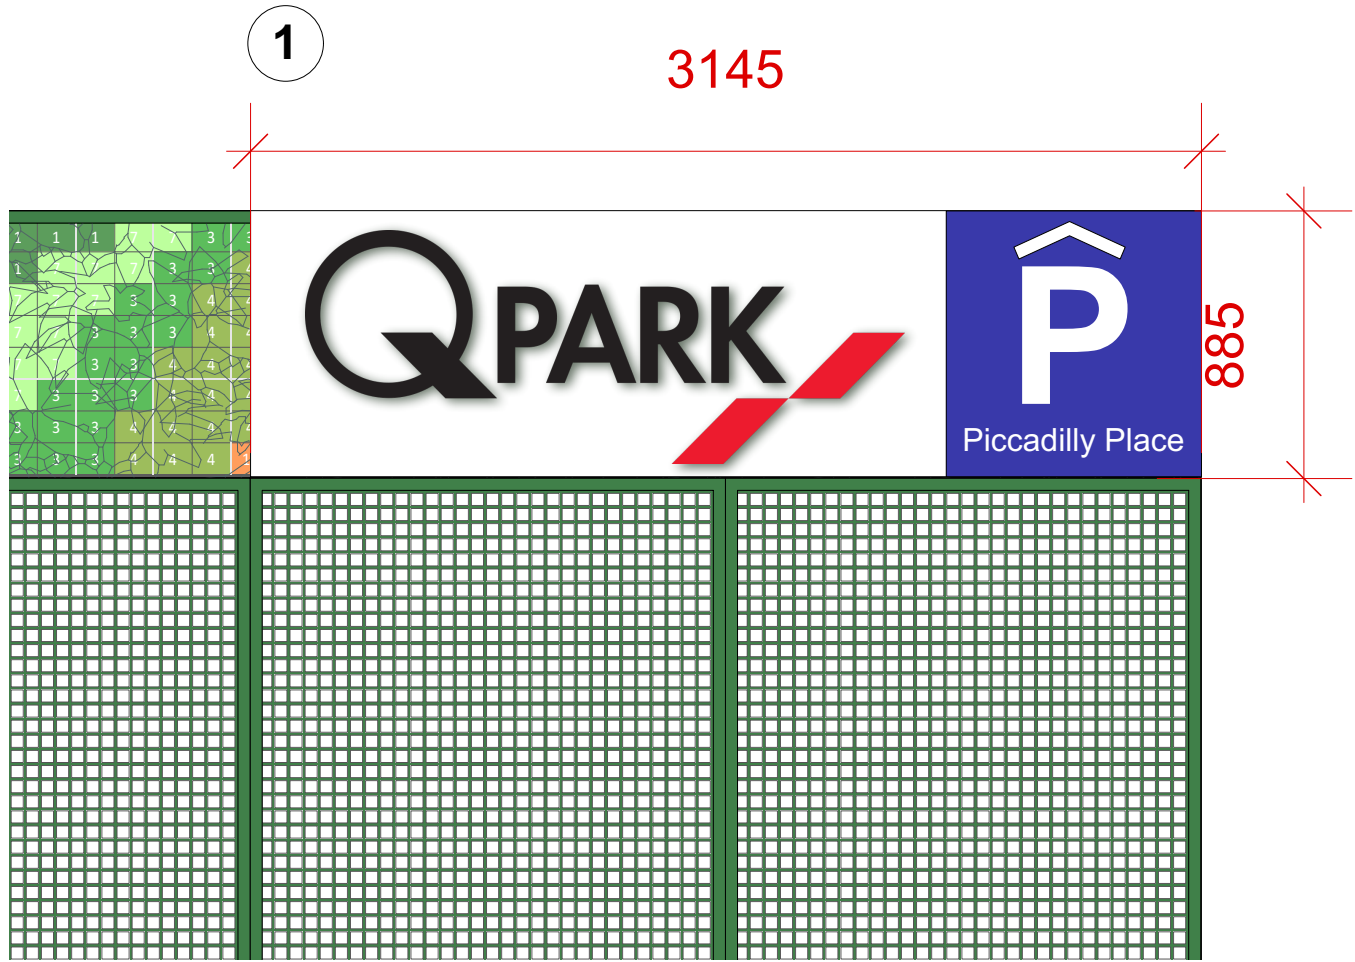

PROPOSED NORTH SIGNAGE

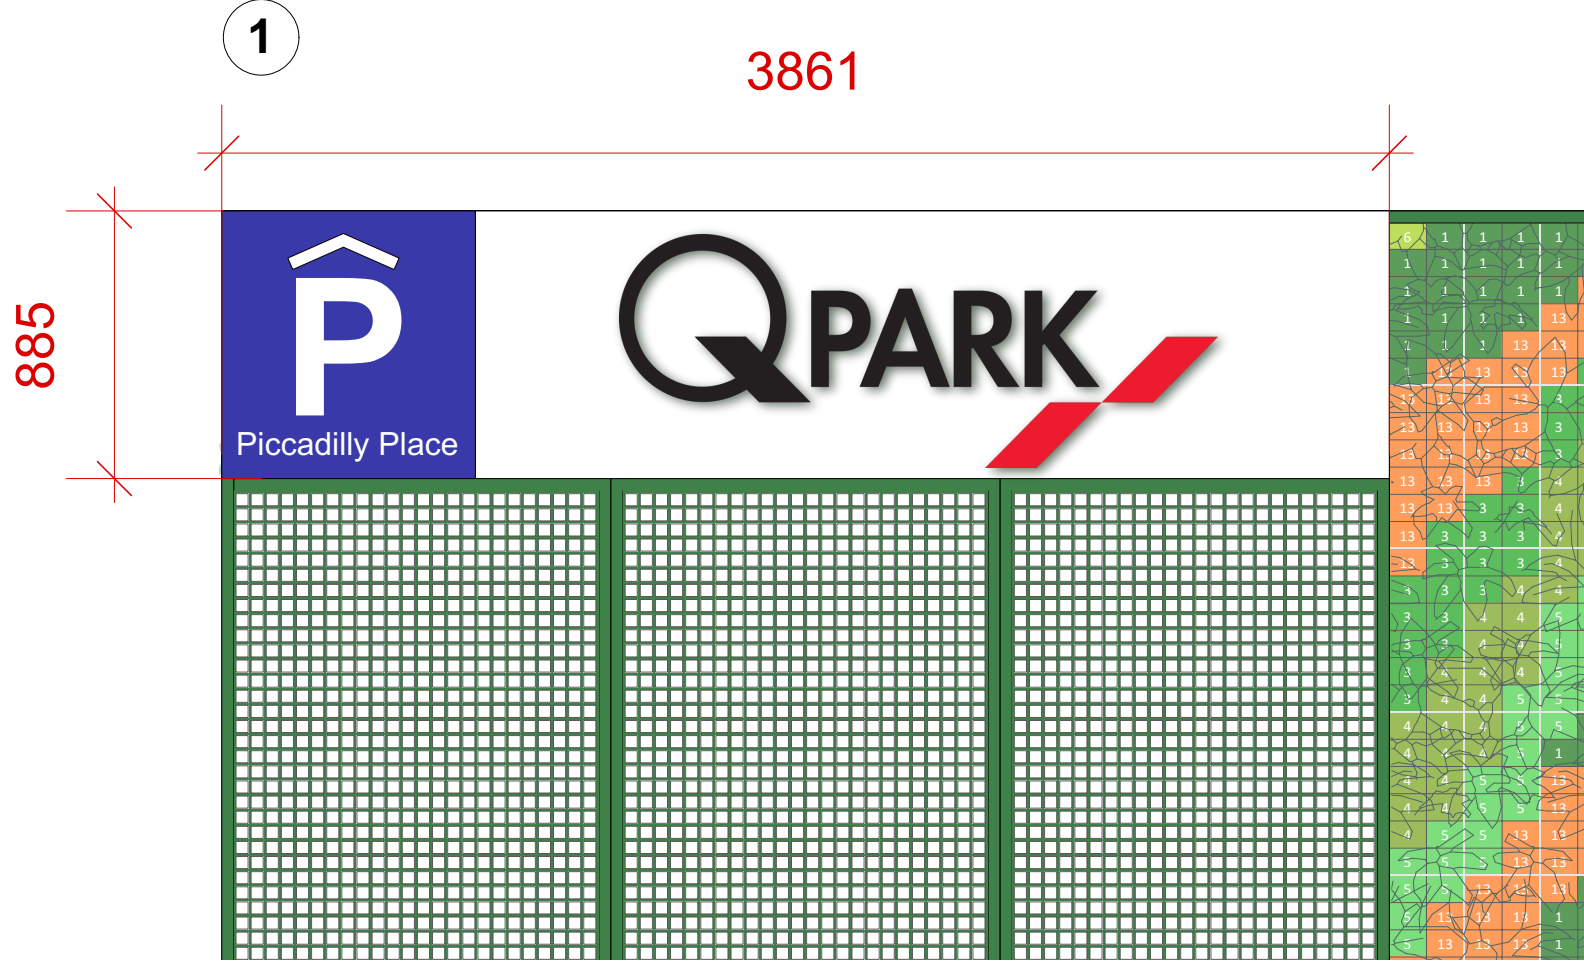

PROPOSED EAST SIGNAGE

