


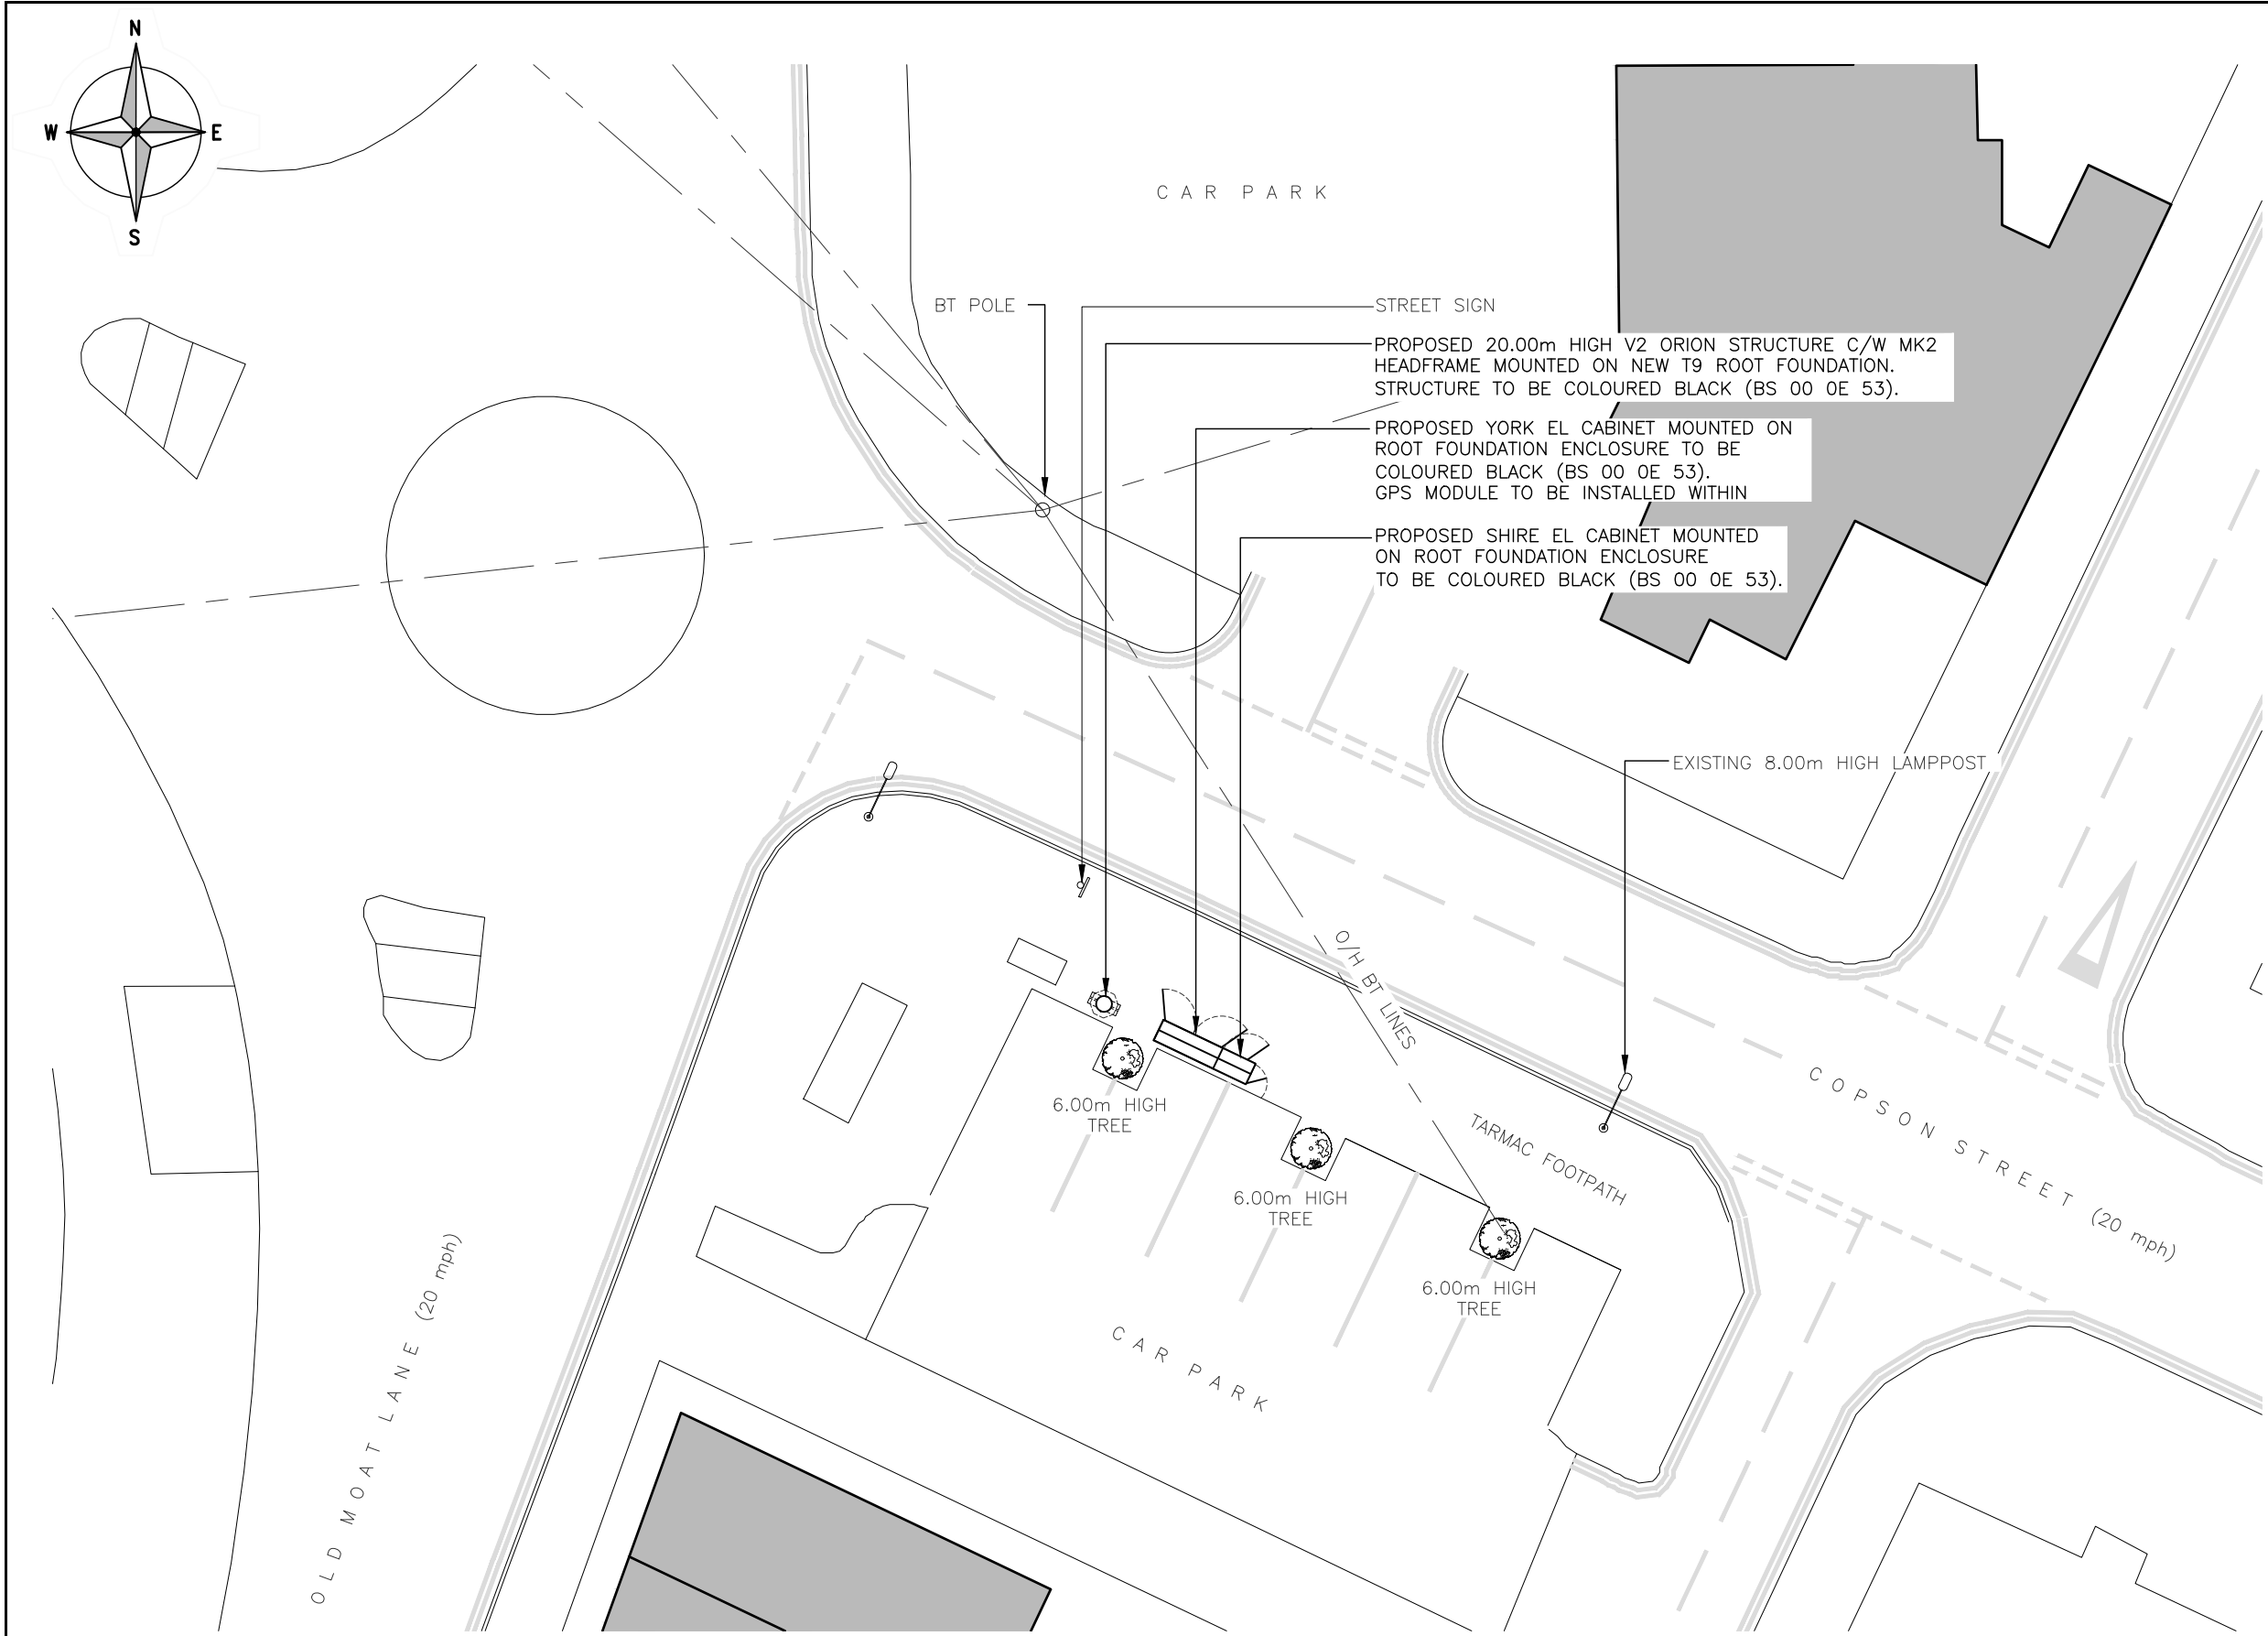

PROPOSED SITE PLAN
(1:200)

The drawings comply with TEF Standard ICNIRP guidelines.
Designed in accordance with CORNERSTONE document: SDN0008 v5.1

ALL DIMENSIONS ARE IN mm UNLESS NOTED OTHERWISE

N.G.R E: 384737 N: 393071

NOTES:

A	Issued for Approval	GJ	EH	09.10.23
REV	MODIFICATION	BY	CH	DATE



Unit E, Madison Place, Northampton Road,
Manchester, M40 5AG
Tel: 0161 785 4500
Fax: 0161 785 4501
Web: www.clarke-telecom.com




BEACON 3

Cell Name	Opt.
COPSON STREET SW	A

Cell ID No		
CORNERSTONE	TEF	VF
306508_00	098145	N/A

Site Address / Contact Details		
COPSON STREET WITHINGTON MANCHESTER M20 3HE		

Drawing Title: PROPOSED SITE PLAN				
Purpose of issue: PLANNING				Dwg Rev:
Drawing Number: 201				A
Surveyed By: SSB		Original Sheet Size: A3		Pack Issue:
Drawn: GJ	Date: 09.10.23	Checked: EH	Date: 09.10.23	A

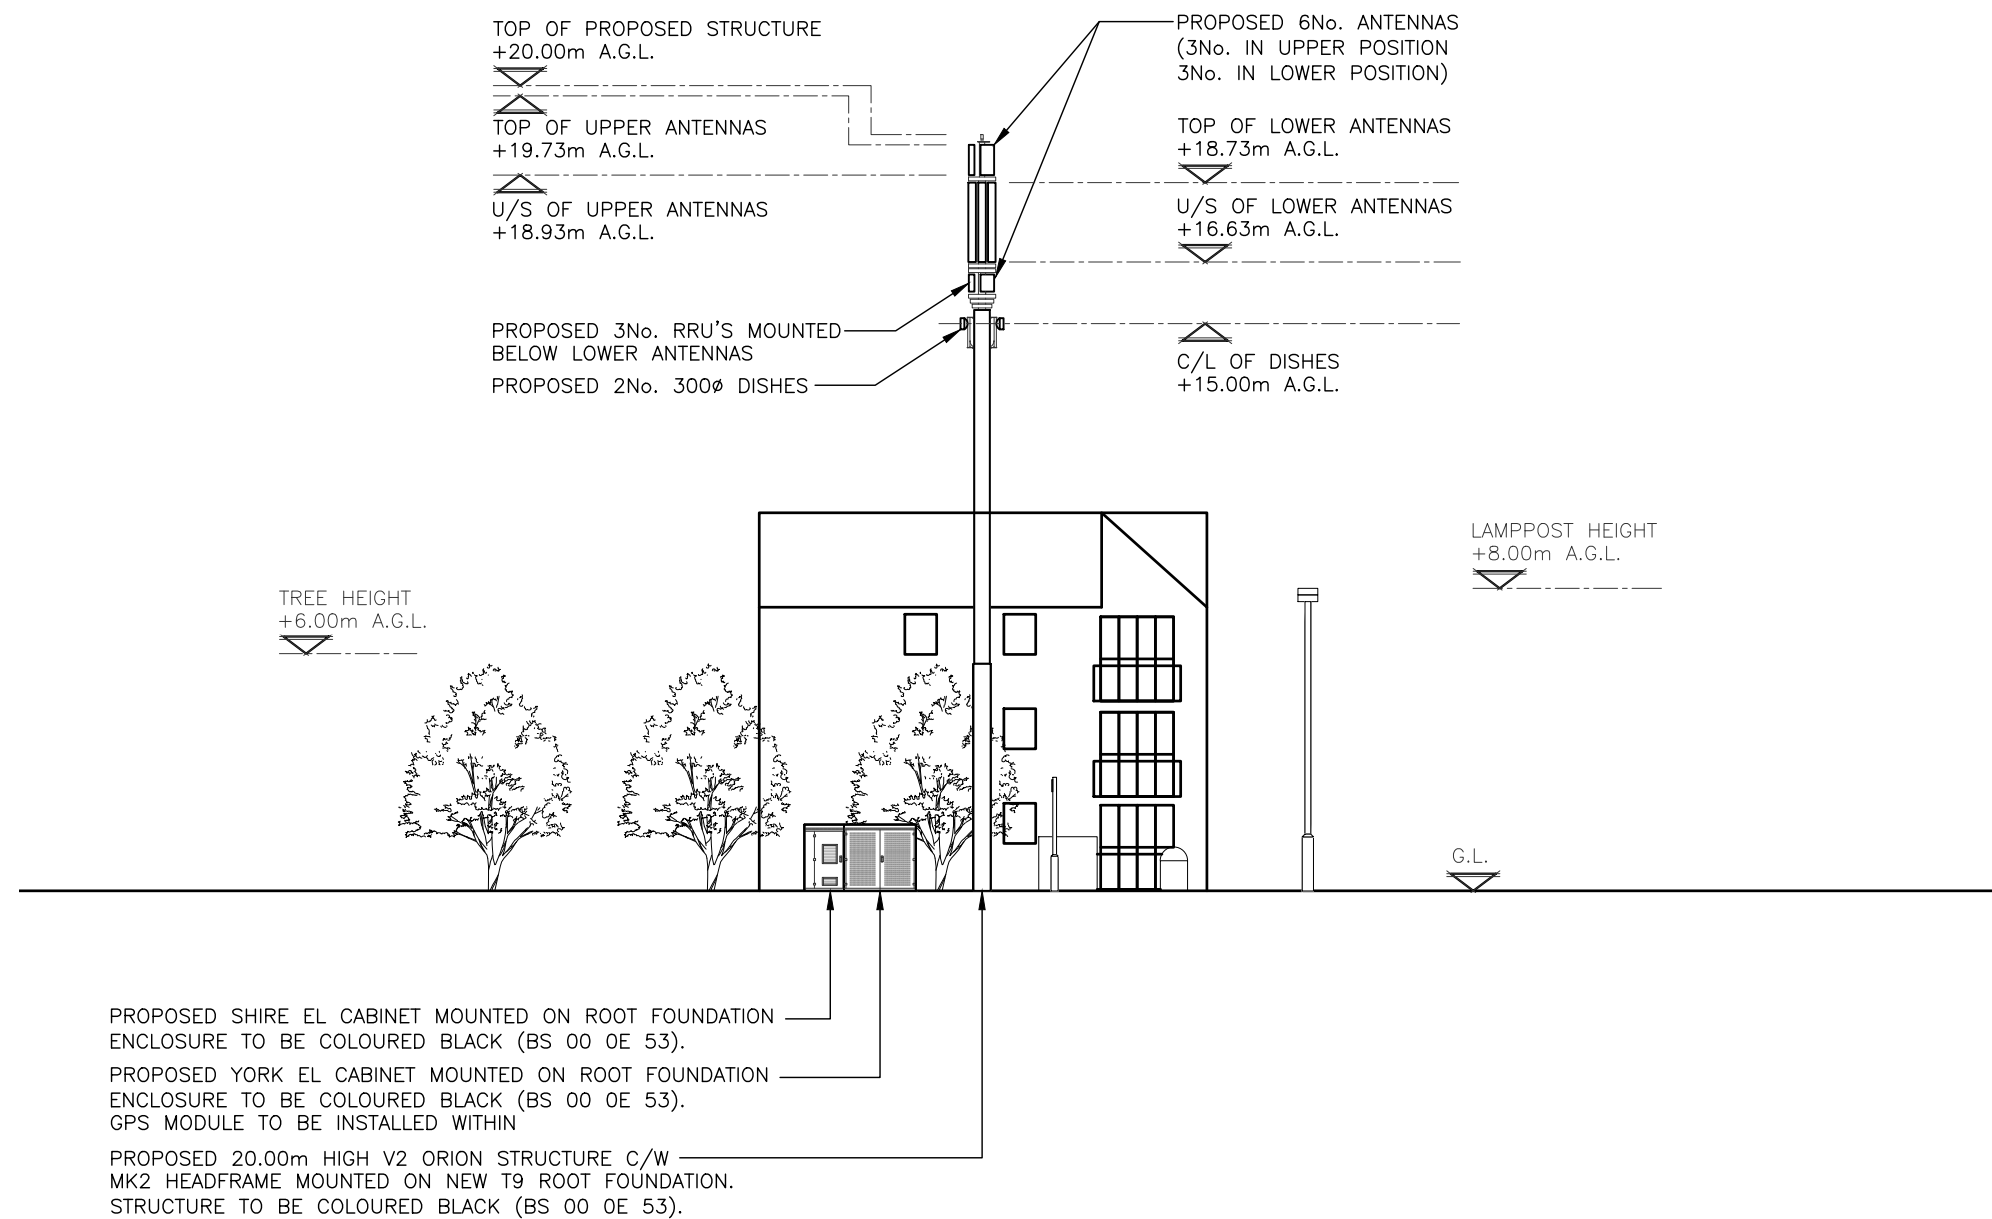

PROPOSED NORTH EAST ELEVATION
(1:200)

The drawings comply with TEF Standard ICNIRP guidelines.
Designed in accordance with CORNERSTONE document: SDN0008 v5.1

ALL DIMENSIONS ARE IN mm UNLESS NOTED OTHERWISE

N.G.R | E: 384737 | N: 393071

NOTES:

A	Issued for Approval	GJ	EH	09.10.23
REV	MODIFICATION	BY	CH	DATE

CLARKE
telecom

Unit E, Madison Place, Northampton Road,
Manchester, M40 5AG
Tel: 0161 785 4500
Fax: 0161 785 4501
Web: www.clarke-telecom.com

O₂

BEACON 3

Cell Name	Opt.
COPSON STREET SW	A

Cell ID No		
CORNERSTONE	TEF	VF
306508_00	098145	N/A

Site Address / Contact Details		
COPSON STREET WITHINGTON MANCHESTER M20 3HE		

Drawing Title: PROPOSED SITE ELEVATION	
---	--

Purpose of issue: PLANNING	Dwg Rev:
-------------------------------	-------------

Drawing Number: 301	A
------------------------	---

Surveyed By: SSB	Original Sheet Size: A3	Pack Issue:
---------------------	----------------------------	----------------

Drawn: GJ	Date: 09.10.23	Checked: EH	Date: 09.10.23	A
--------------	-------------------	----------------	-------------------	---