


EXISTING FASCIA BOARDS, SOFFITS ETC ARE BLACK UPVC.
EXISTING RAINWATER GOODS, GUTTERS, DOWNPIPES ARE BLACK UPVC.

EXISTING WINDOW FRAMES ARE WHITE UPVC OR OTHERWISE STATED.


NEW FASCIA BOARDS, SOFFITS ETC TO BE UPVC TO MATCH EXISTING
NEW RAINWATER GOODS, GUTTERS, DOWNPIPES TO MATCH EXISTING.

NEW WINDOW FRAMES TO BE UPVC TO MATCH EXISTING


SCALE 1:50

 


- GENERAL NOTES**
1. All dimensions are in millimetres unless otherwise noted.
 2. This drawing is not to be copied or disclosed by or forwarded on to any unauthorised persons without prior written consent of Gamble King and Noone Limited.
 3. Do not scale from this drawing and is only to be used for Local Authority Approval purposes only.

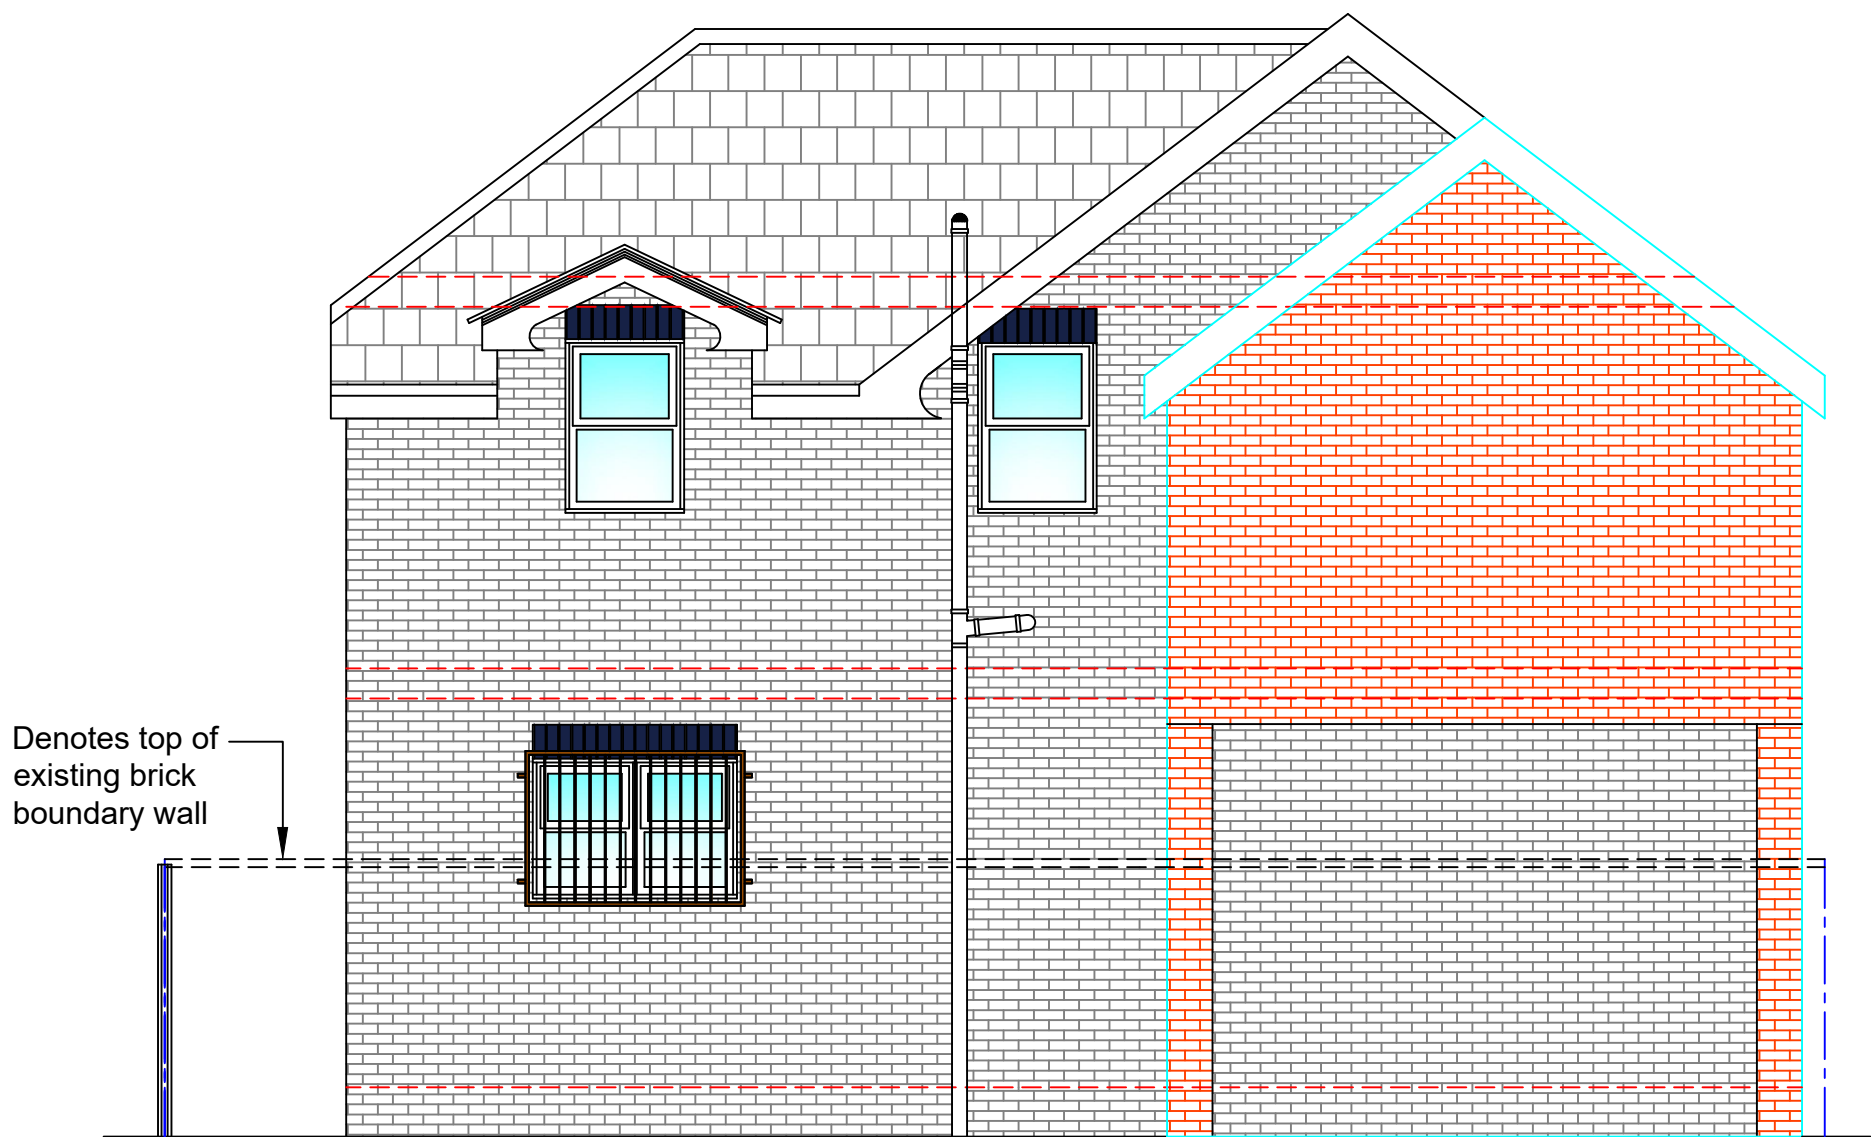

Proposed Rear Elevation (1:50) A

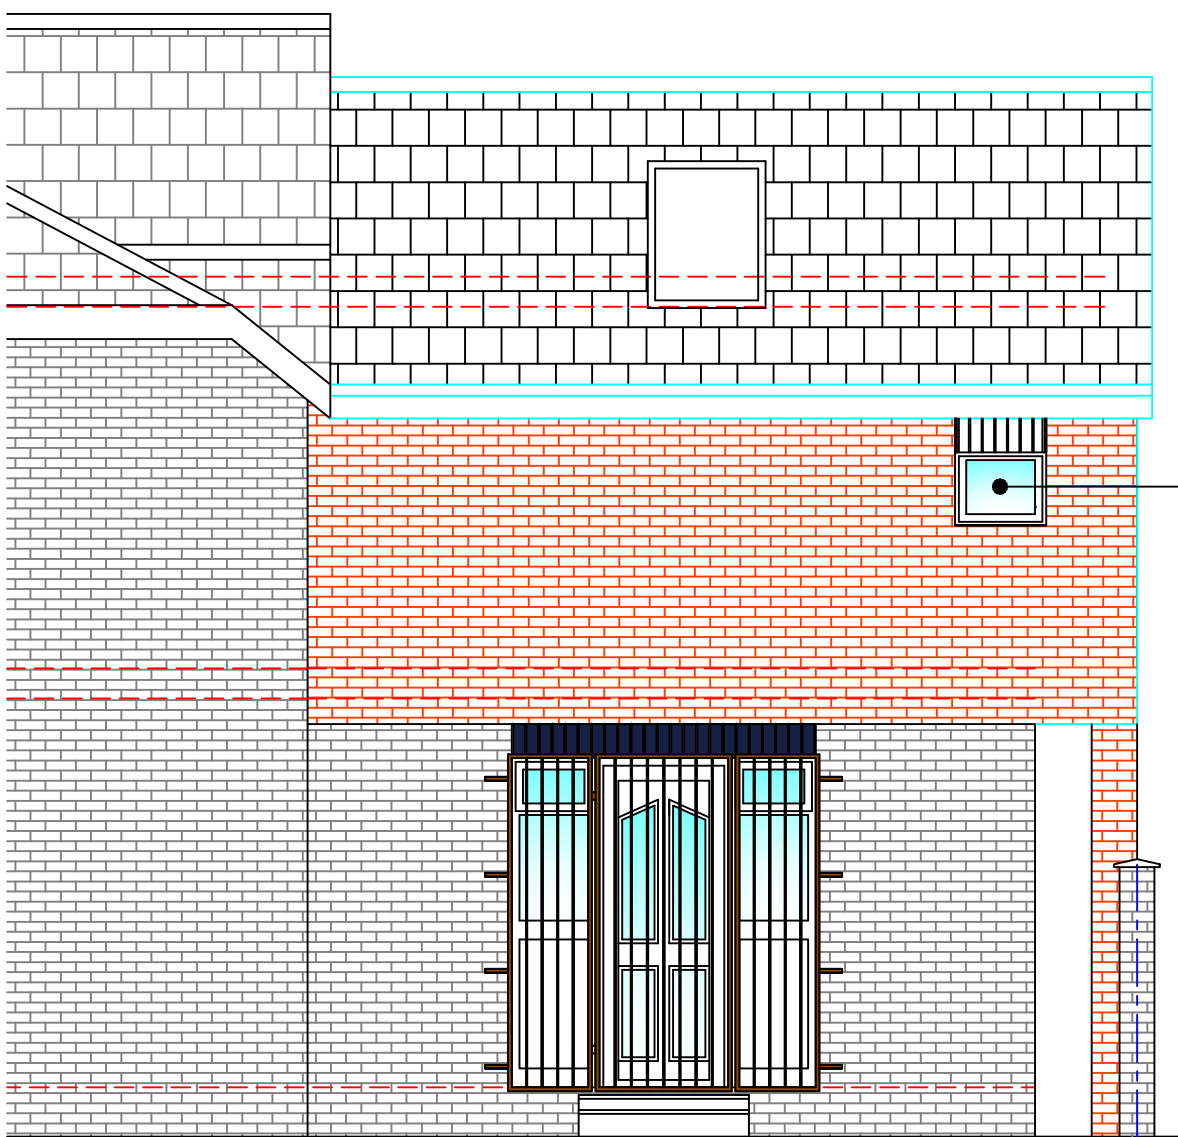


Proposed Side Elevation (1:50) A

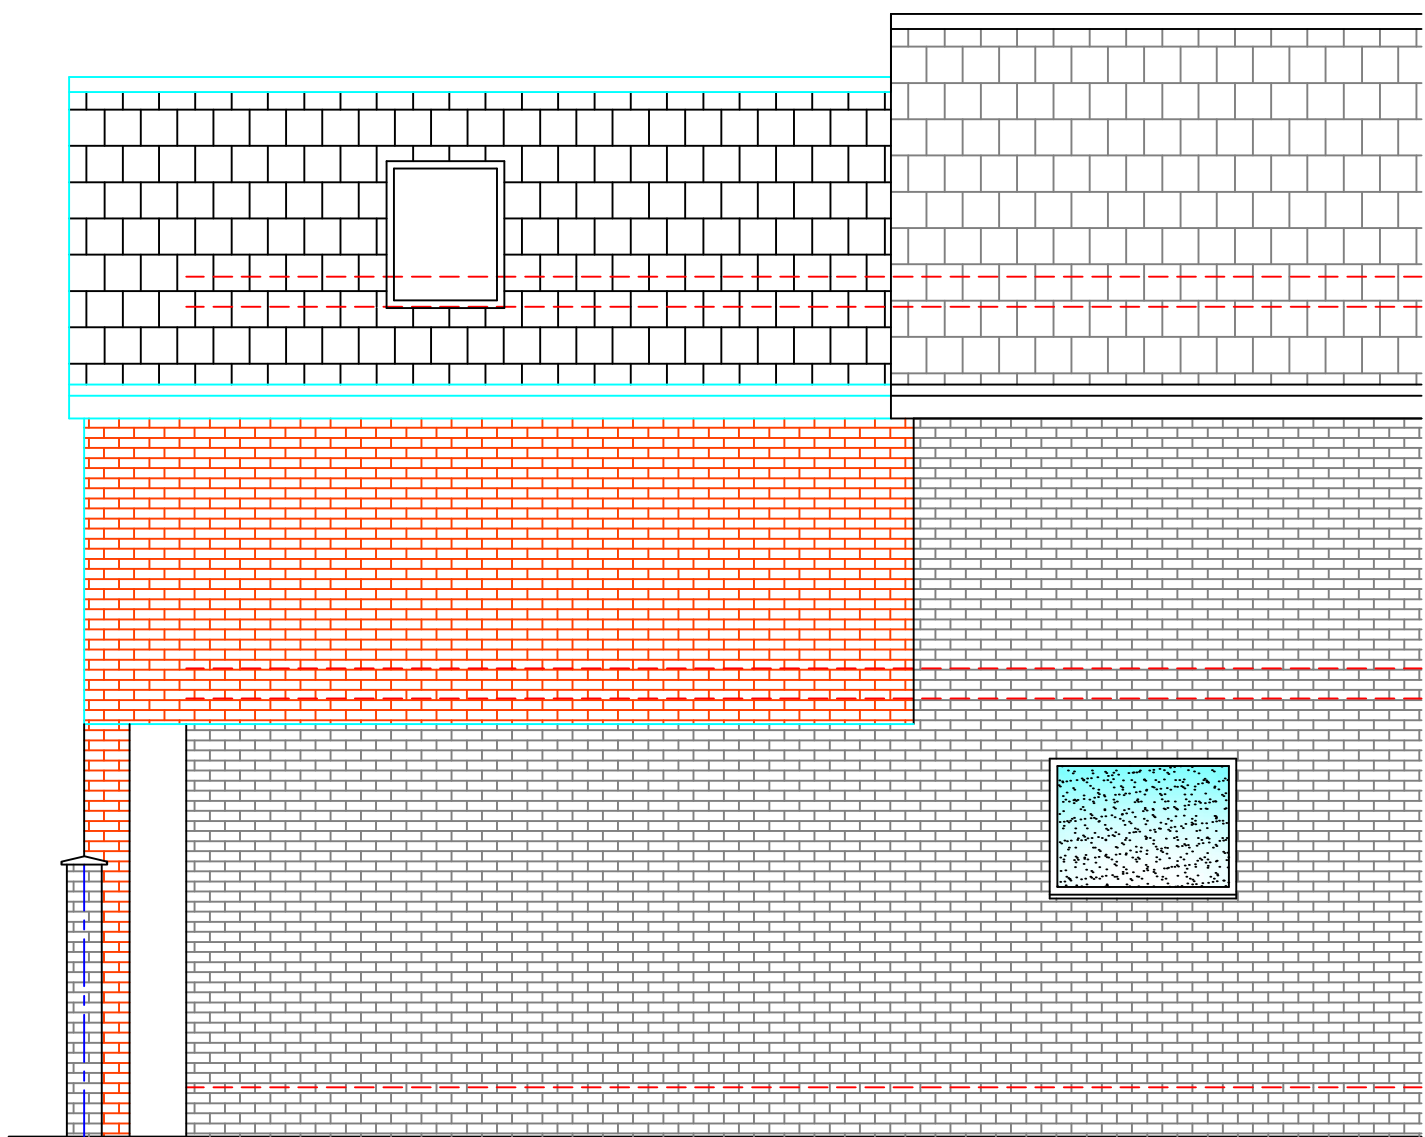


Proposed Side Elevation (1:50) A


REFERENCE	
	EXISTING CONCRETE ROOF TILES
	EXISTING FACING BRICK (ORANGE)
	NEW CONCRETE ROOF TILES
	NEW FACING BRICK TO MATCH EXISTING

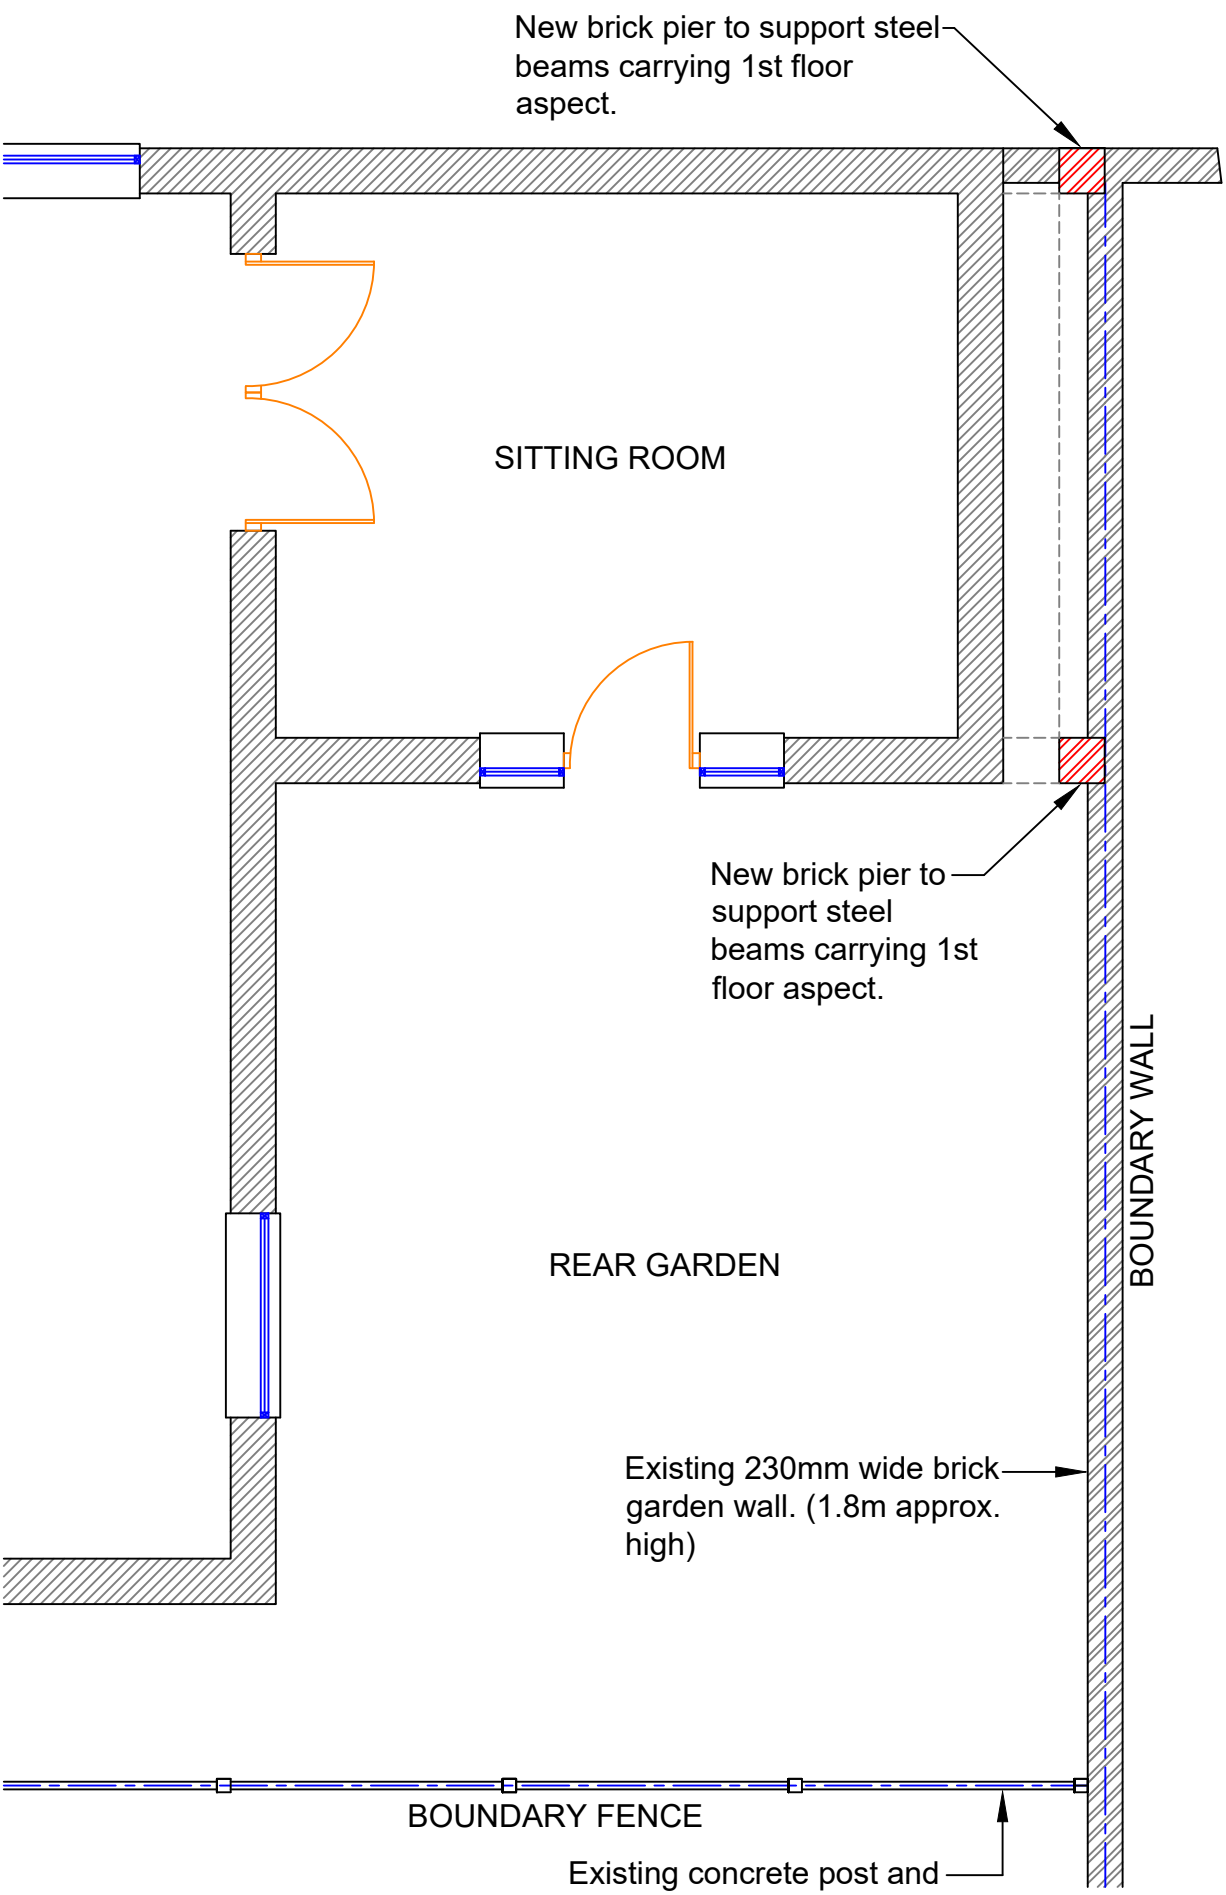

Proposed Part Ground Floor Plan (1:50)

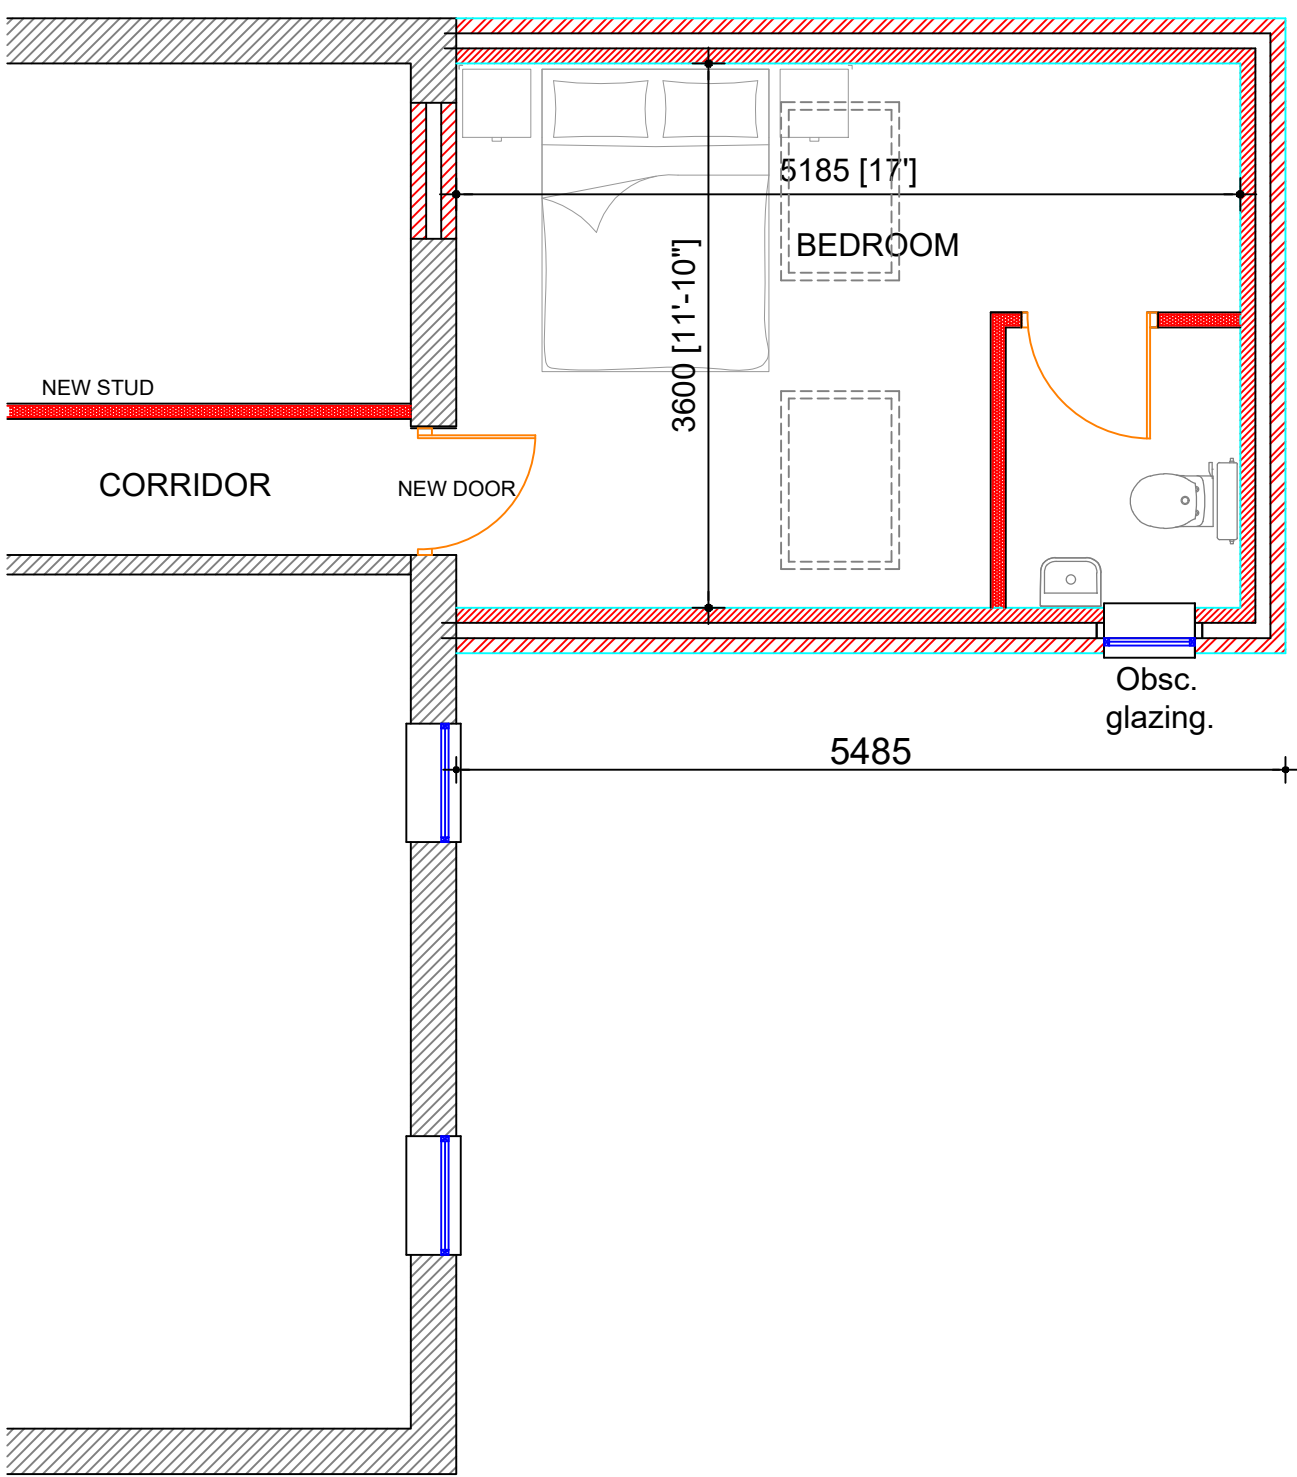

Proposed Part First Floor Plan (1:50) A

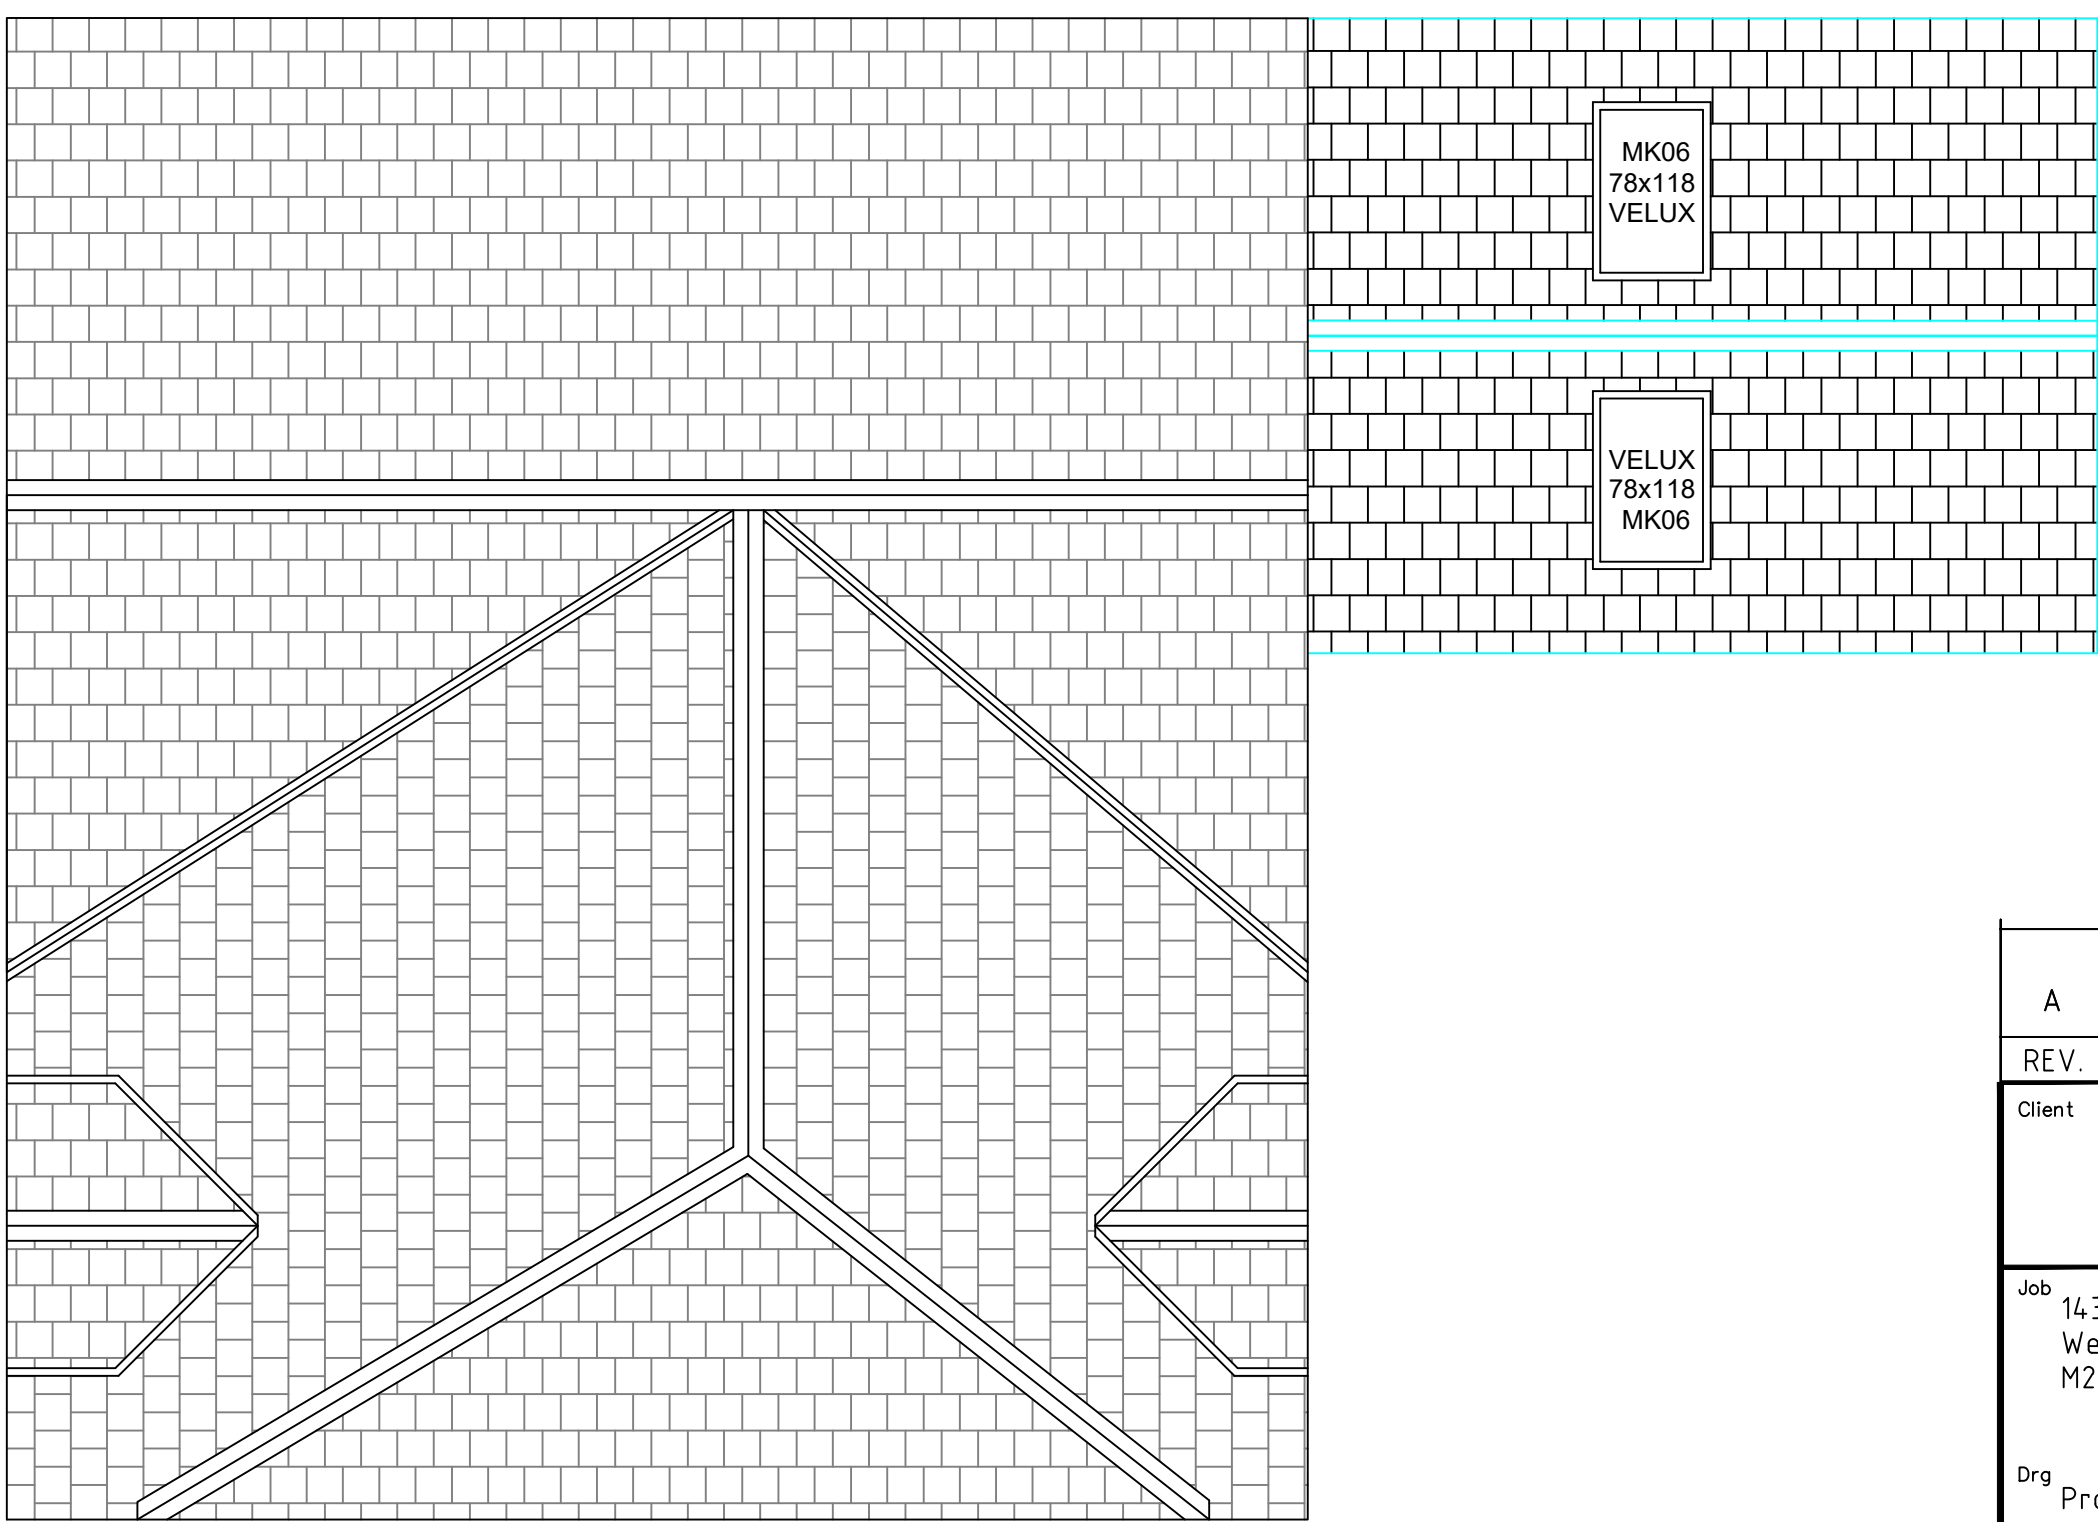

Proposed Roof Plan (1:50) A

A	Amendments made to suit Planning Officer comments	S. King	Nov. 2023
REV.	DESCRIPTION	BY	DATE
Client			
Dr. Yousuf Saleem			
Job			
143a Barlow Moor Road West Didsbury M20 2YA			
Drg			
Proposed Floor Plans and Elevations			
Drawn	Date	Scale	
F.Cadell	Sept. 2023	As Shown	
Job No.	Drg No.		
D23.09.24	P02A		
Gamble King and Noone Ltd			
Consulting Structural Engineers & Building Surveyors			
5 Queen Street Oldham OL1 1RD Tel: 0161 652 1183 Mobile: 07756 902 604 07725 145 369			