


SITE PLAN

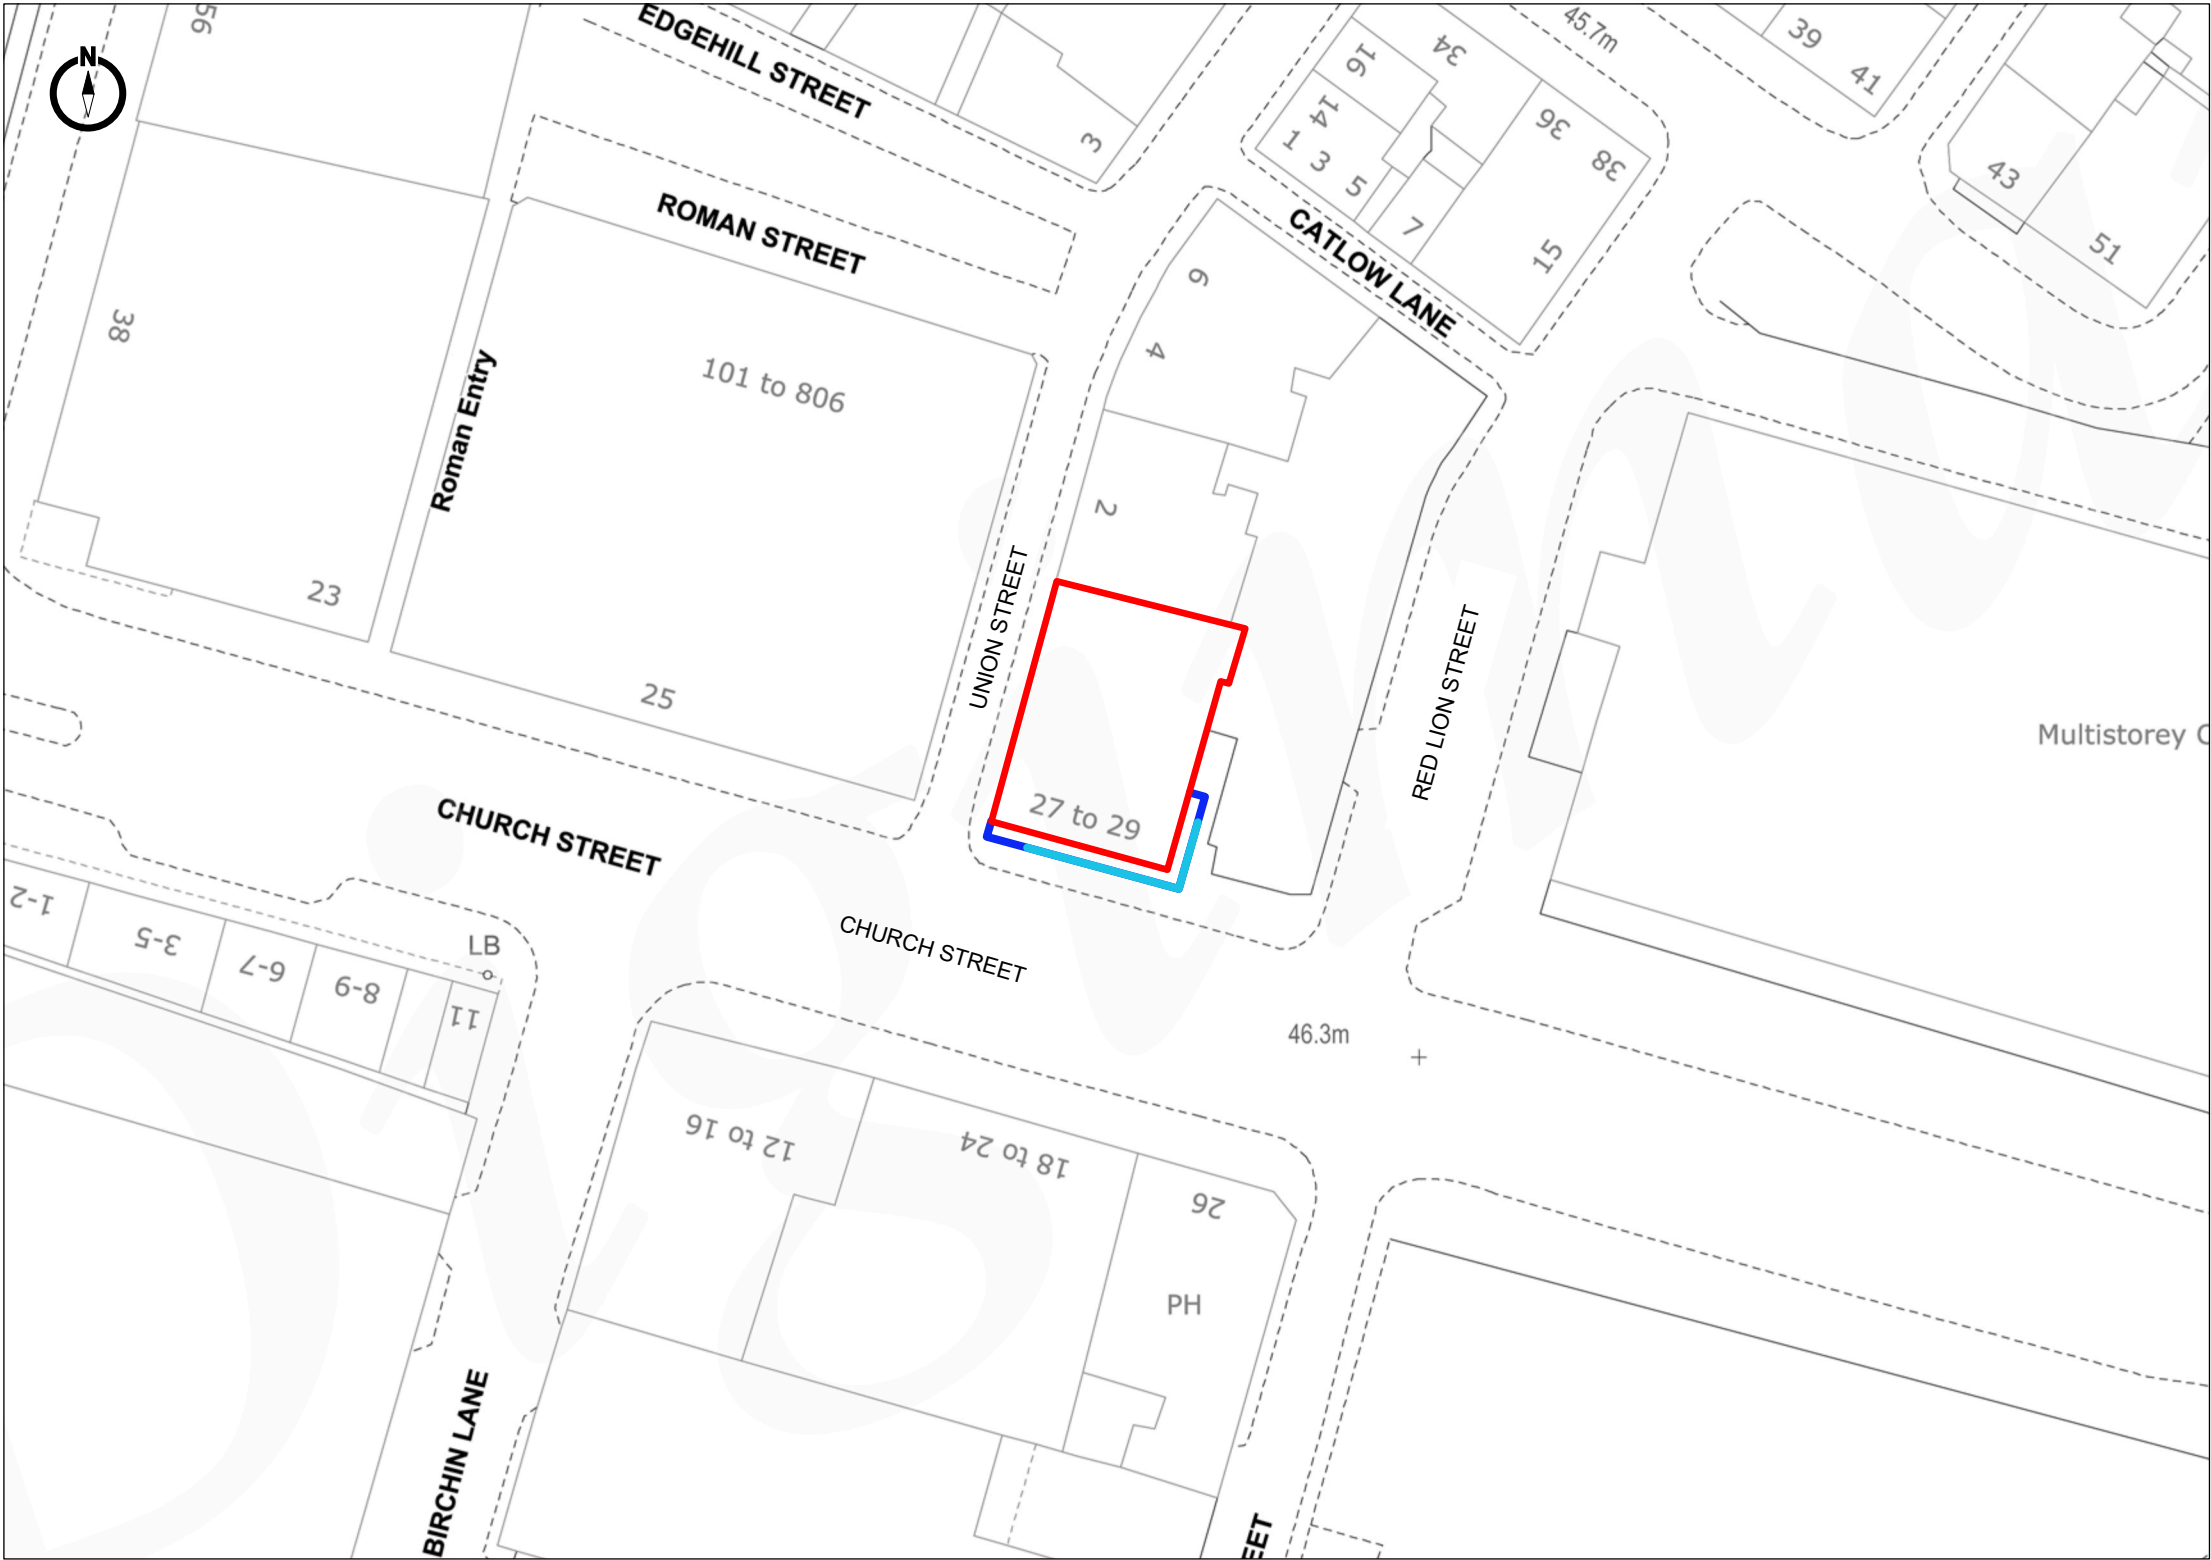

- Site Location
- Scaffold banner depicting building
- Commercial Area

|                                        |           |            |            |      |                           |
|----------------------------------------|-----------|------------|------------|------|---------------------------|
| Site:                                  | Title:    | Date:      | Dwg. No:   | Rev: | Scale: 1:500@A3           |
| 27-29 Church Street, Manchester M4 1PE | Site Plan | 13/10/2023 | PY4592/002 |      | <div>0m10m20m30m40m</div> |