



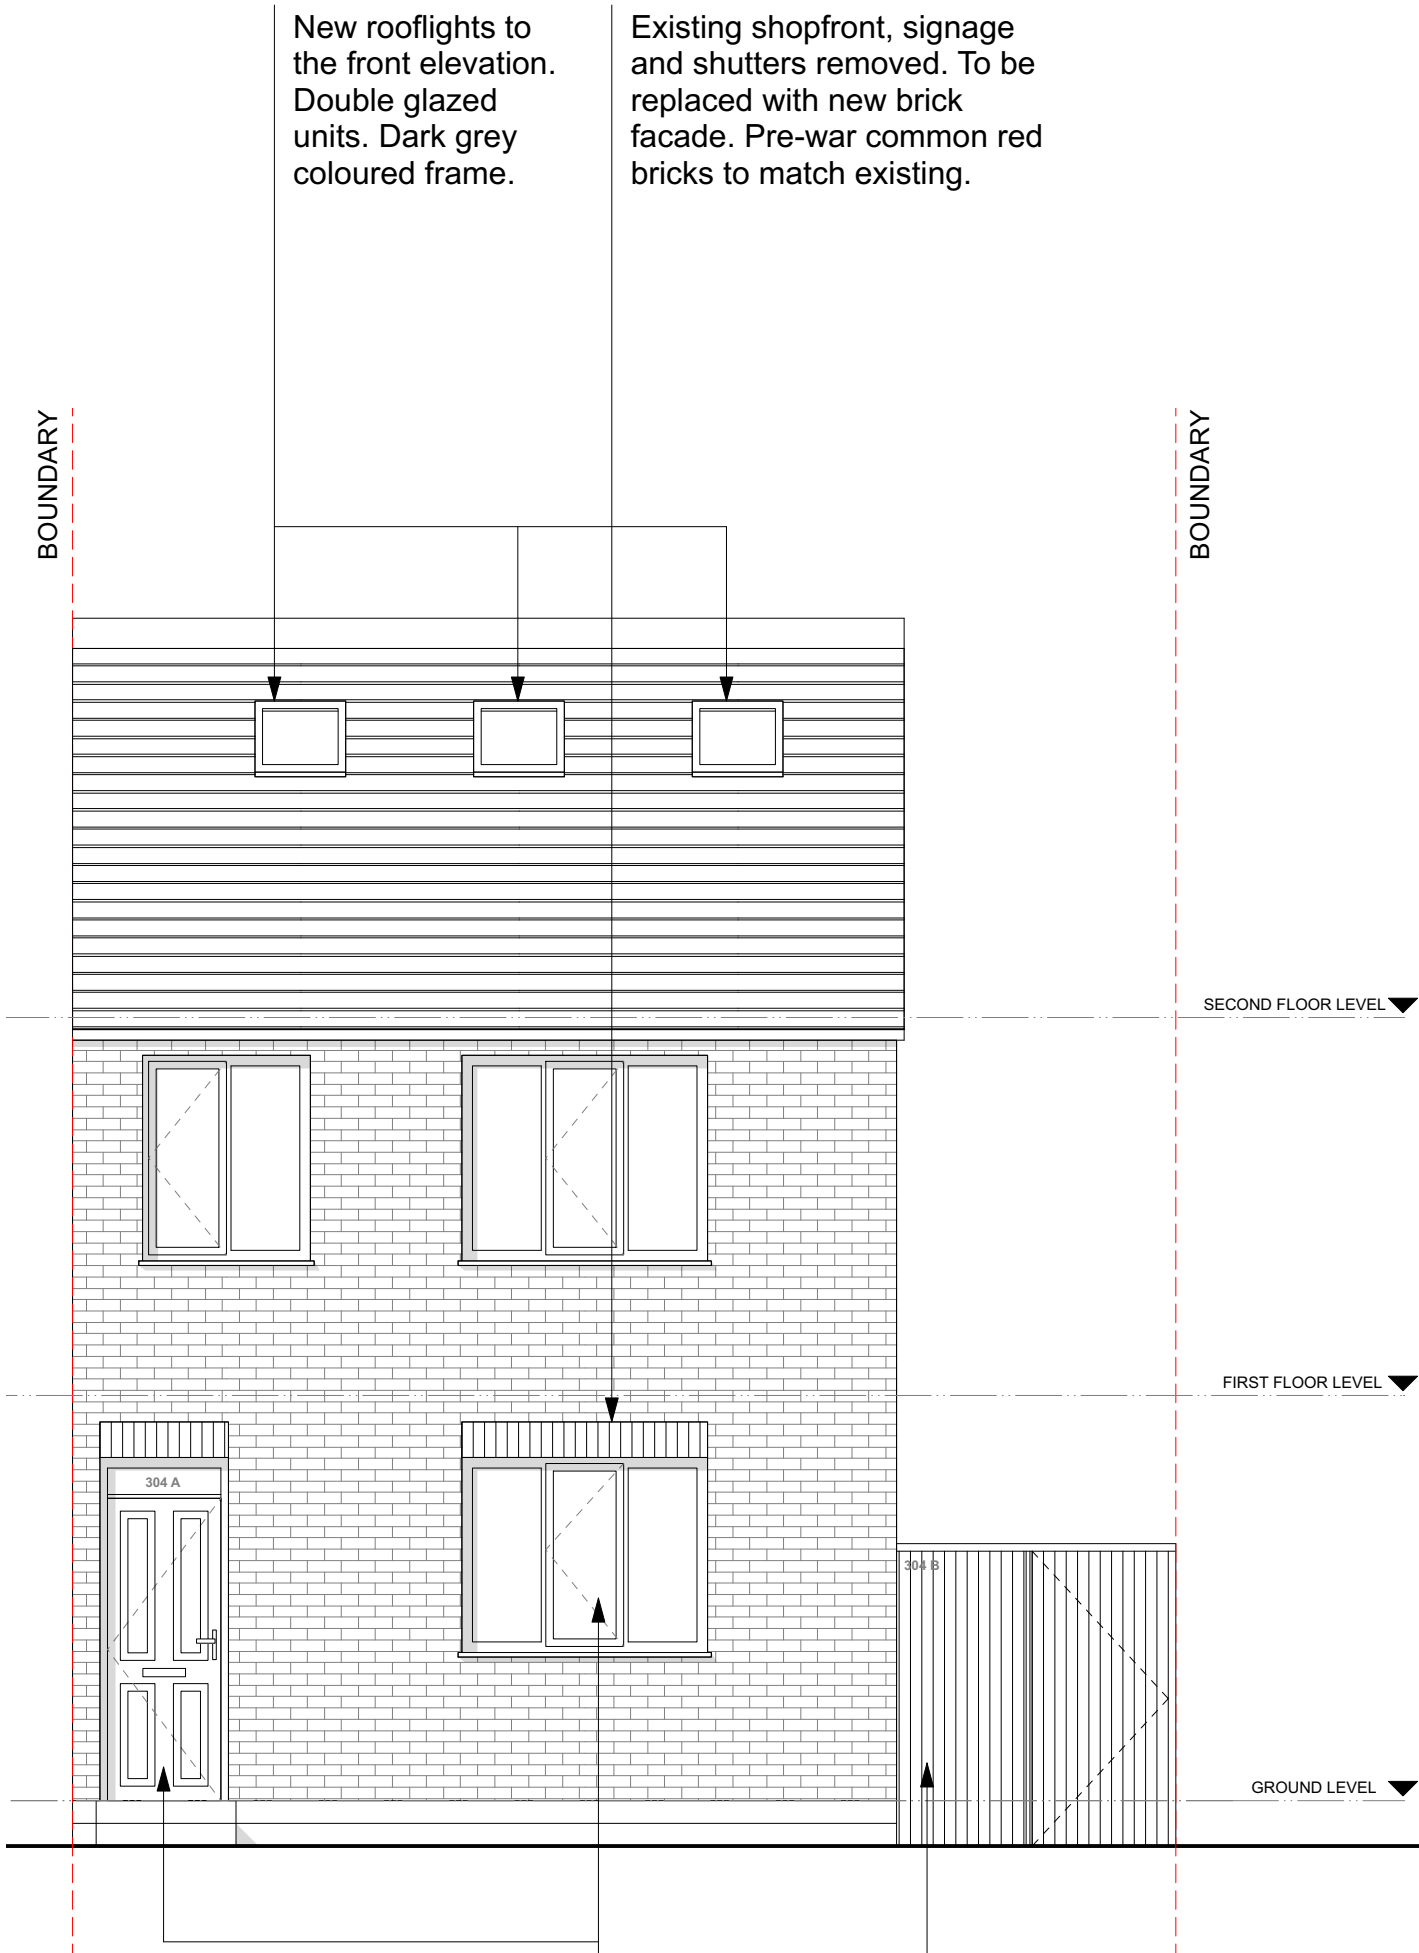

1 **Proposed Front Elevation**
Scale: 1:50@A1 - 1:100@A3


New white uPVC window and new 4-panel dark grey door with glazed overhead panel.

New timber fence and door to replace existing. Vertical timber panels, dark brown colour.

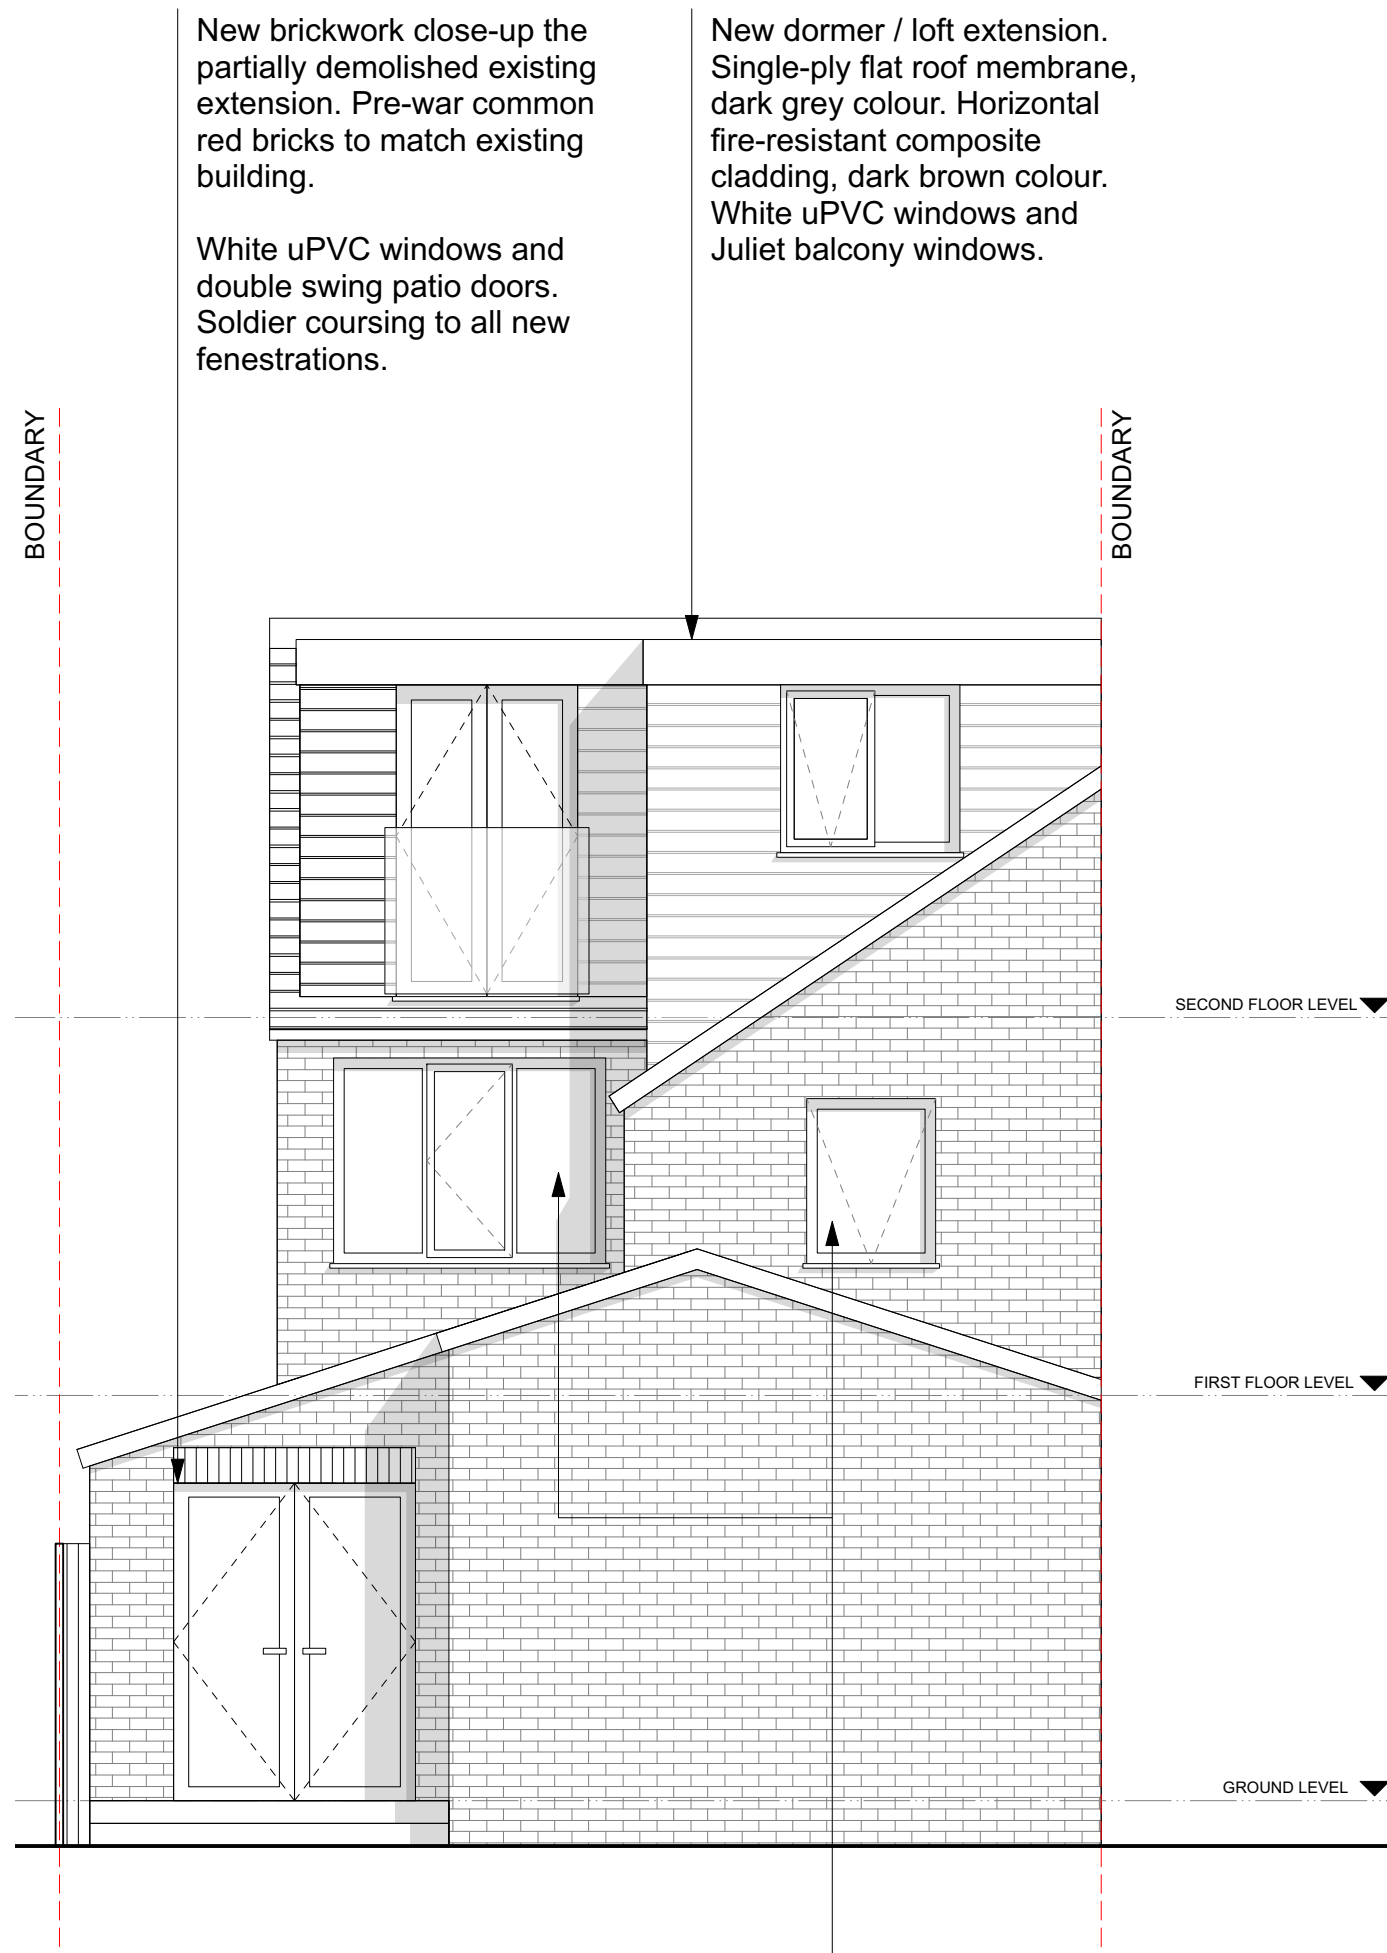

2 **Proposed Rear Elevation**
Scale: 1:50@A1 - 1:100@A3

Existing windows to be replaced, like-for-like. White uPVC double glazed.

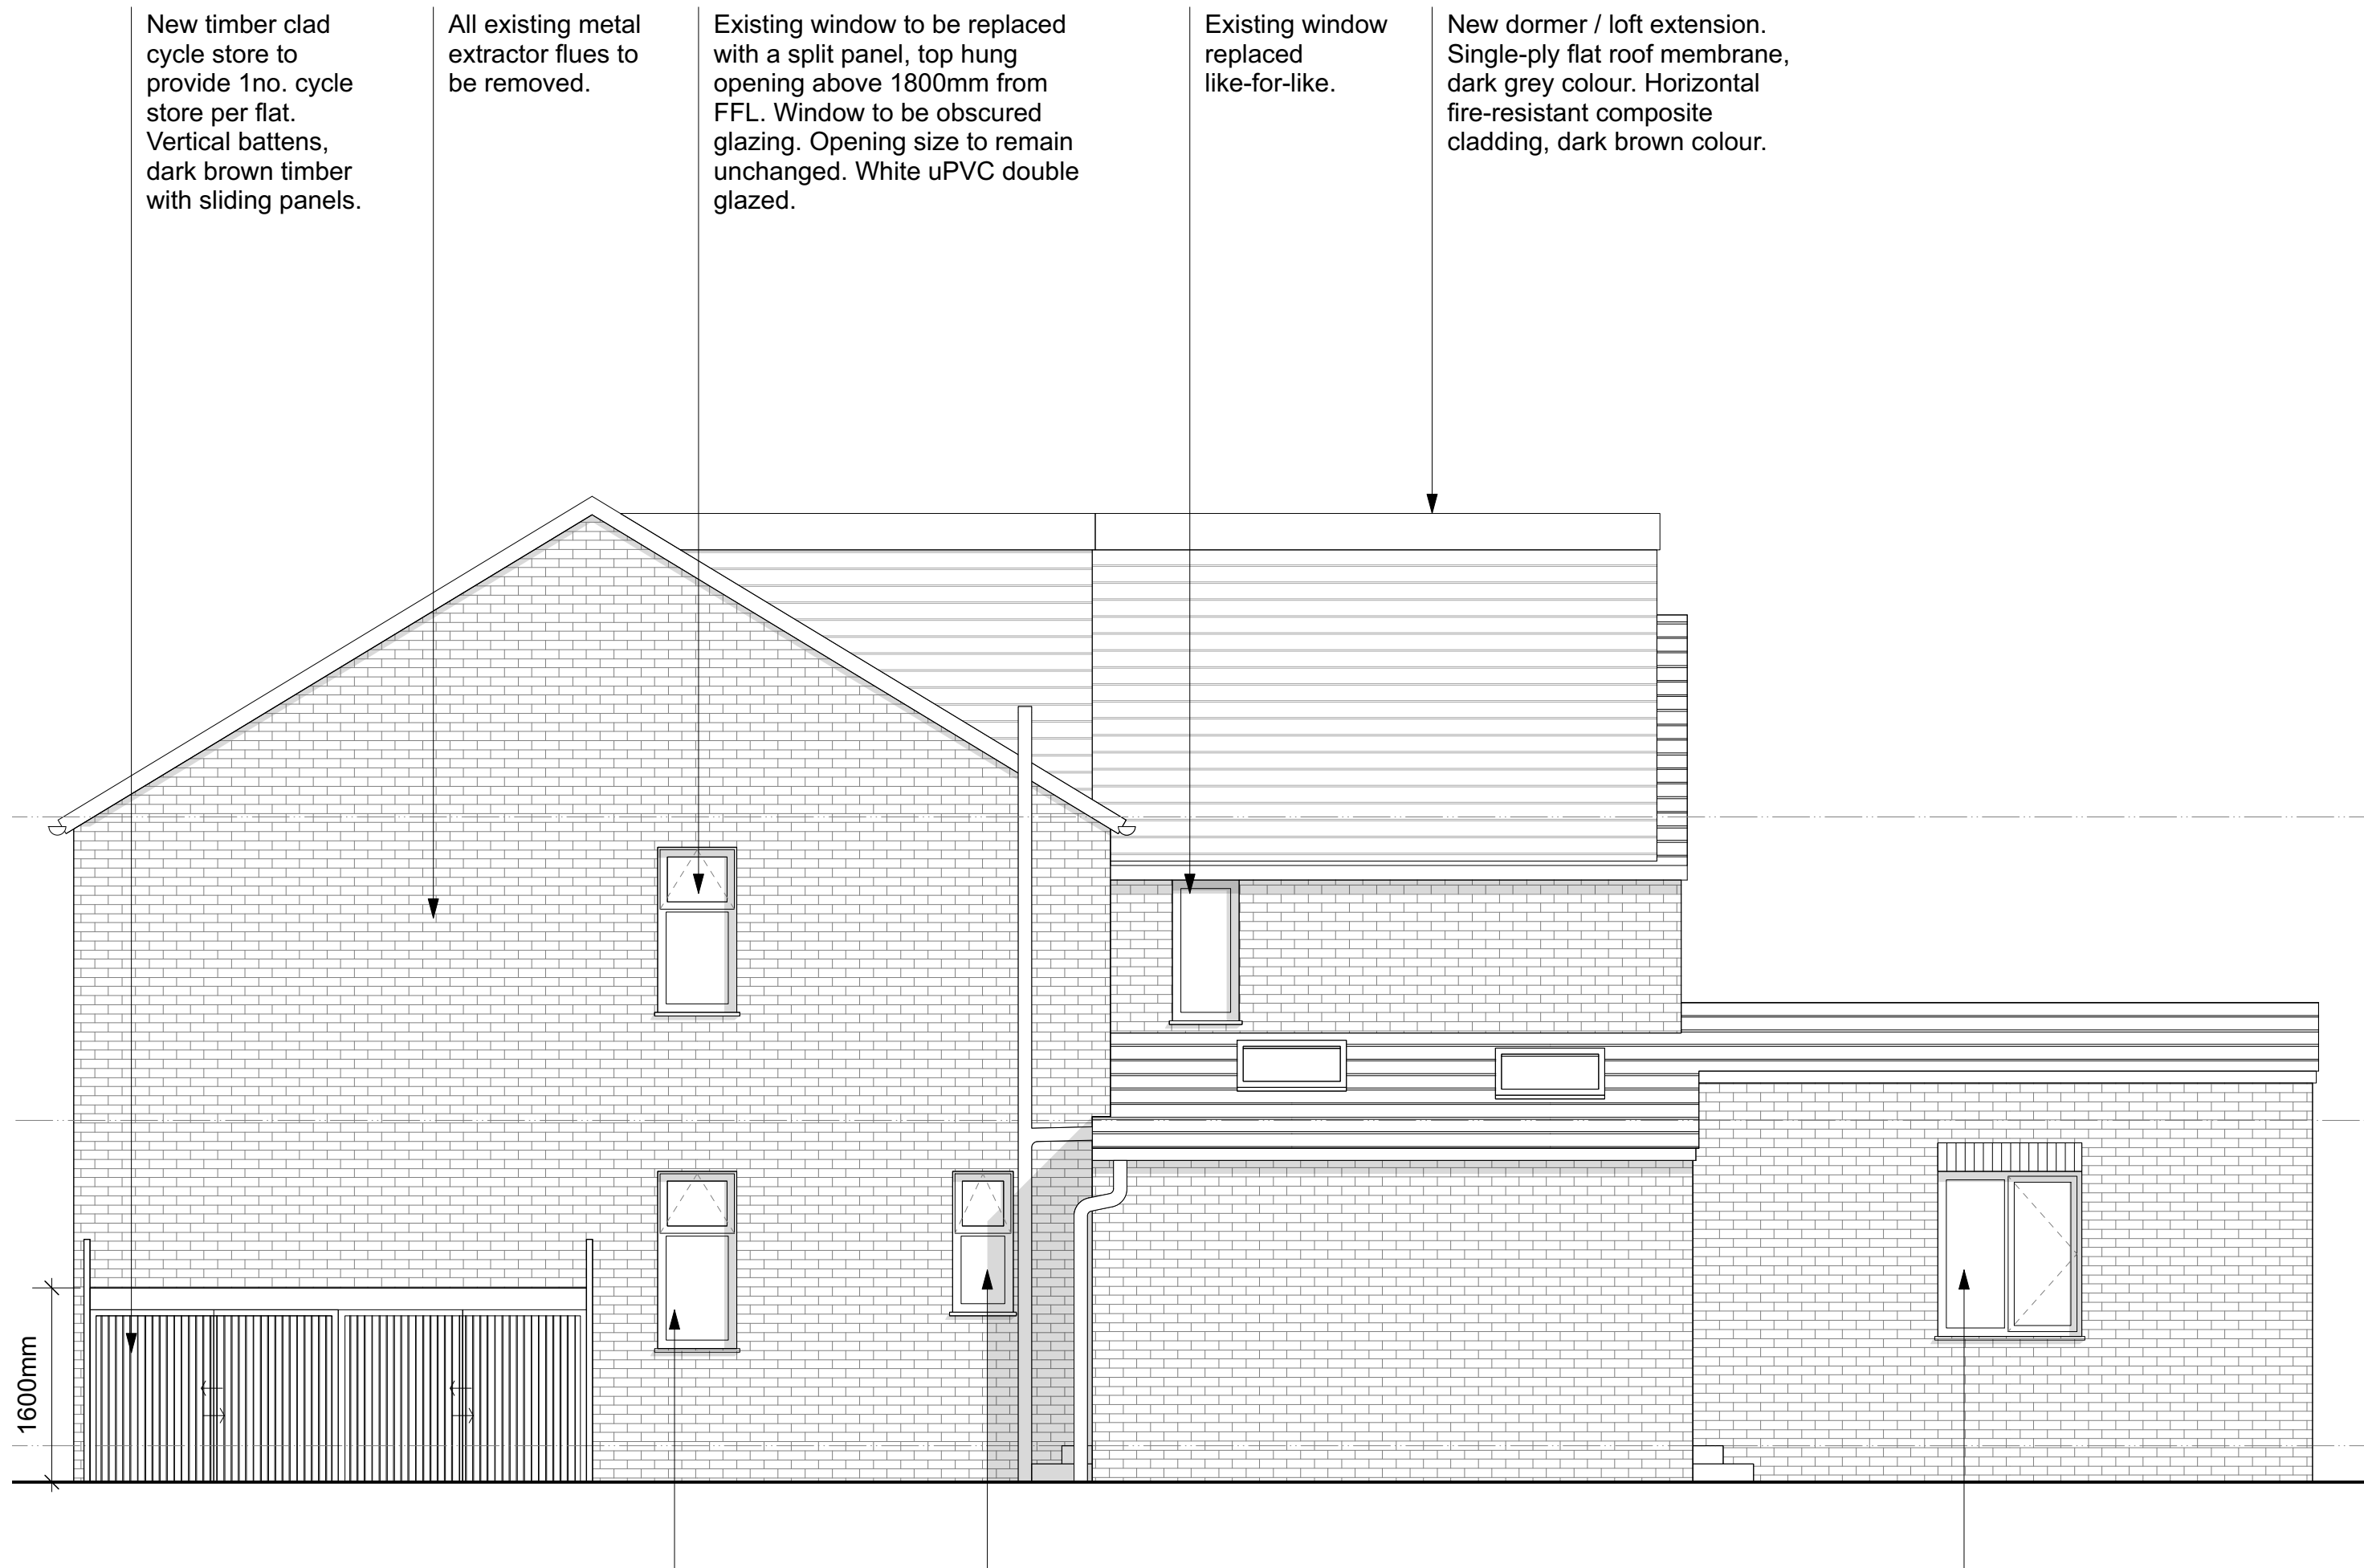


3 **Proposed Side Elevation**
Scale: 1:50@A1 - 1:100@A3

New window in existing opening. Top hung, 1700mm opening from internal FFL. White uPVC double glazed.

New window Top hung, 1700mm opening from internal FFL. Obscured glazing. White uPVC double glazed.

New window casement, side openable. White uPVC double glazed.

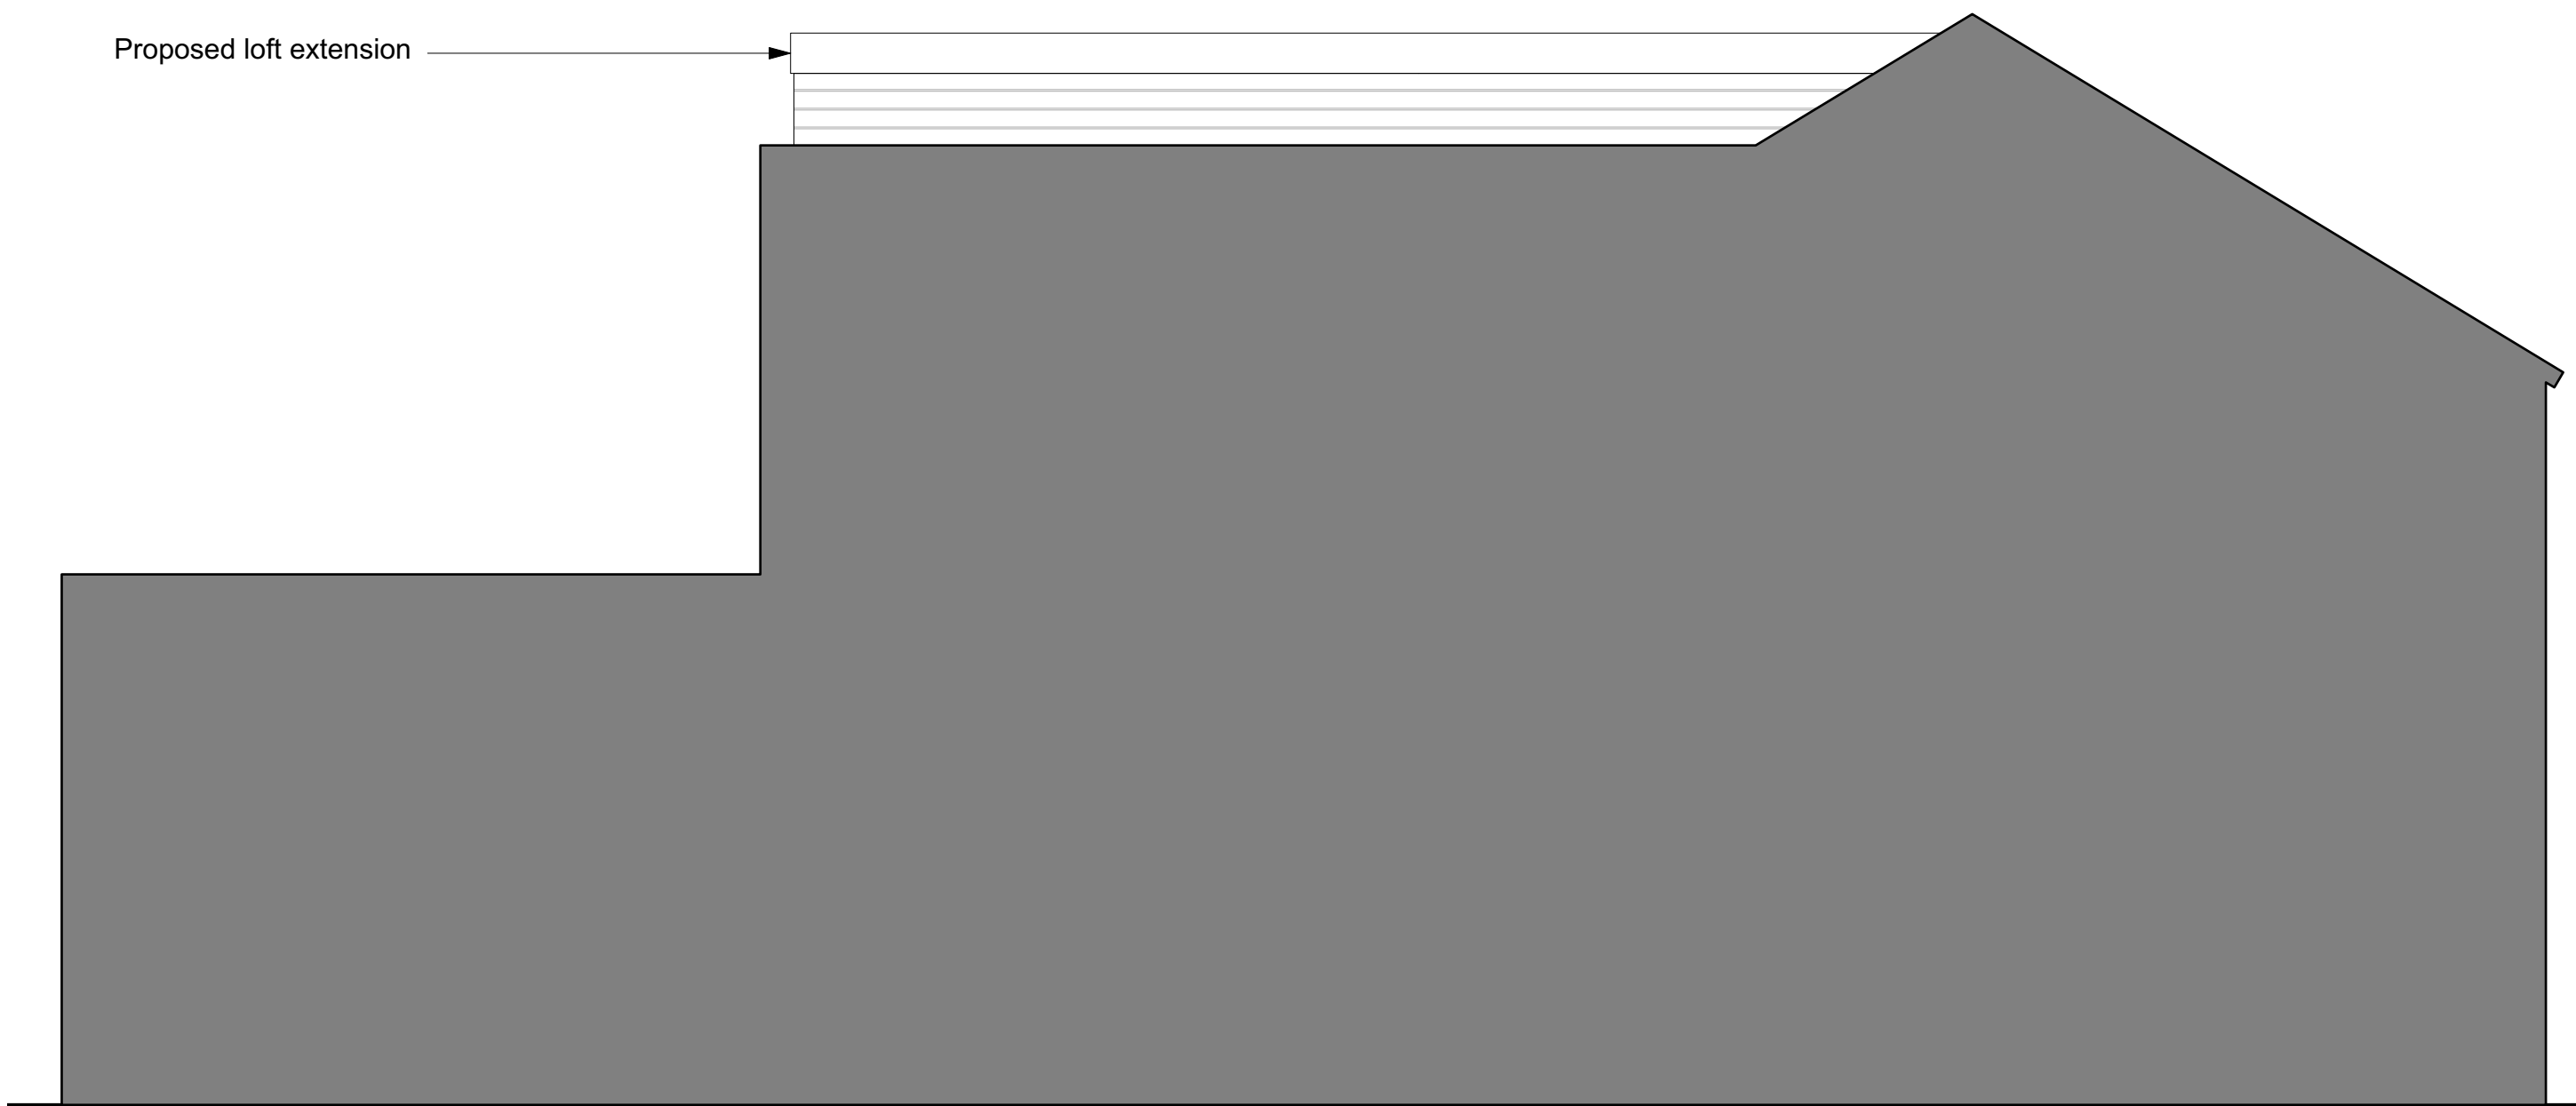

4 **Proposed Side Elevation (from neighbouring adjoining property)**
Scale: 1:50@A1 - 1:100@A3

GENERAL NOTES:


All dimensions to be checked on site prior to commencement of any works, and/or preparation of any shop drawings. Sizes of and dimensions to any services and structural elements are indicative only. Refer to Engineer's Specifications. This drawing is to be read in conjunction with all other Architect's drawings, specifications and other Consultants' information.

All proprietary systems shown on this drawing are to be installed strictly in accordance with the Manufacturers/Suppliers recommended details.

Any discrepancies between information shown on this drawing and any other contract information or manufacturers/suppliers recommendations is to be brought to the attention of the Architect.

DO NOT SCALE FROM THIS DRAWING.

NOTES:

 

A	29/12/2023	Side Elevation added	DRAWING TITLE			www.studiohei.com
			Proposed Elevations			
			DATE	STATUS	SCALE	
			17/12/2023	Planning	1:25@A1 1:50@A3	
Rev.	Date	Revision Notes	DRAWING No.		REVISION	
			065_PL-GE_01		A	
			PROJECT			
			304 Parrs Wood Road, M20			studio HEI ARCHITECTURE