




North East Elevation to Car Park



South East Elevation to Palatine Road

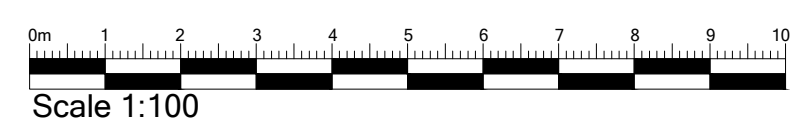

LAPWING LANE, DIDSBUY, MANCHESTER M20 3ZA

MATERIALS

Brick:

Ibstock Brunswick Buff - A0640A

Roof tiles:

Marley Riven Edgemere Interlocking Slate Roof
Tiles - Colour: Smooth Grey

Details:

Brick banding - Ibstock Staffordshire Slate Blue
Smooth A2232A

Reconstructed stone lintels, cills and detail blocks

© 2023 PLANNING ISSUES

planningissues
TOWN PLANNING AND ARCHITECTURE

Nick Wood

Design Manager
Churchill House * Unit 5A Olympic Park
Woodlawn Grange Avenue
Birchwood * Warrington * WAZ 0PL
Tel: 01425 462100
Email: design@planningissues.co.uk

Client

Churchill
Retirement Living

Project Title

Proposed Retirement Living Apartments
Lapwing Lane
DIDSBUY
M20 3ZA

Drawing Title

Elevations Sheet 1
PLANNING

Scale: 1:100 @ A1 Date: DEC 2023

Drawn: NW Checked: -

Drawing No. Rev.

50013DB/PL07