

- NOTES
- All dimensions are in millimetres unless otherwise stated
 - This drawing is to be read with all other relevant documentation
 - Do not scale from this drawing, all measurement data should be taken directly from the model



Notes:

New waste to WHB's to be min 32mm
New waste to sinks & shower to be min 40mm
Wastes to be connected to existing outlets

New windows to be double glazed with 4mm low e glass outer pane, 20mm argon filled cavity and 4mm inner pane. Glass to be toughened below 600mm.

All Fire doors to circulation routes to have glazed panels as shown in door schedule.

All electrical works to be in accordance with BS 7671 18th edition and undertaken by Part P registered electrician.

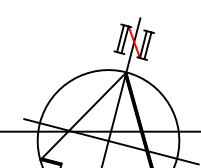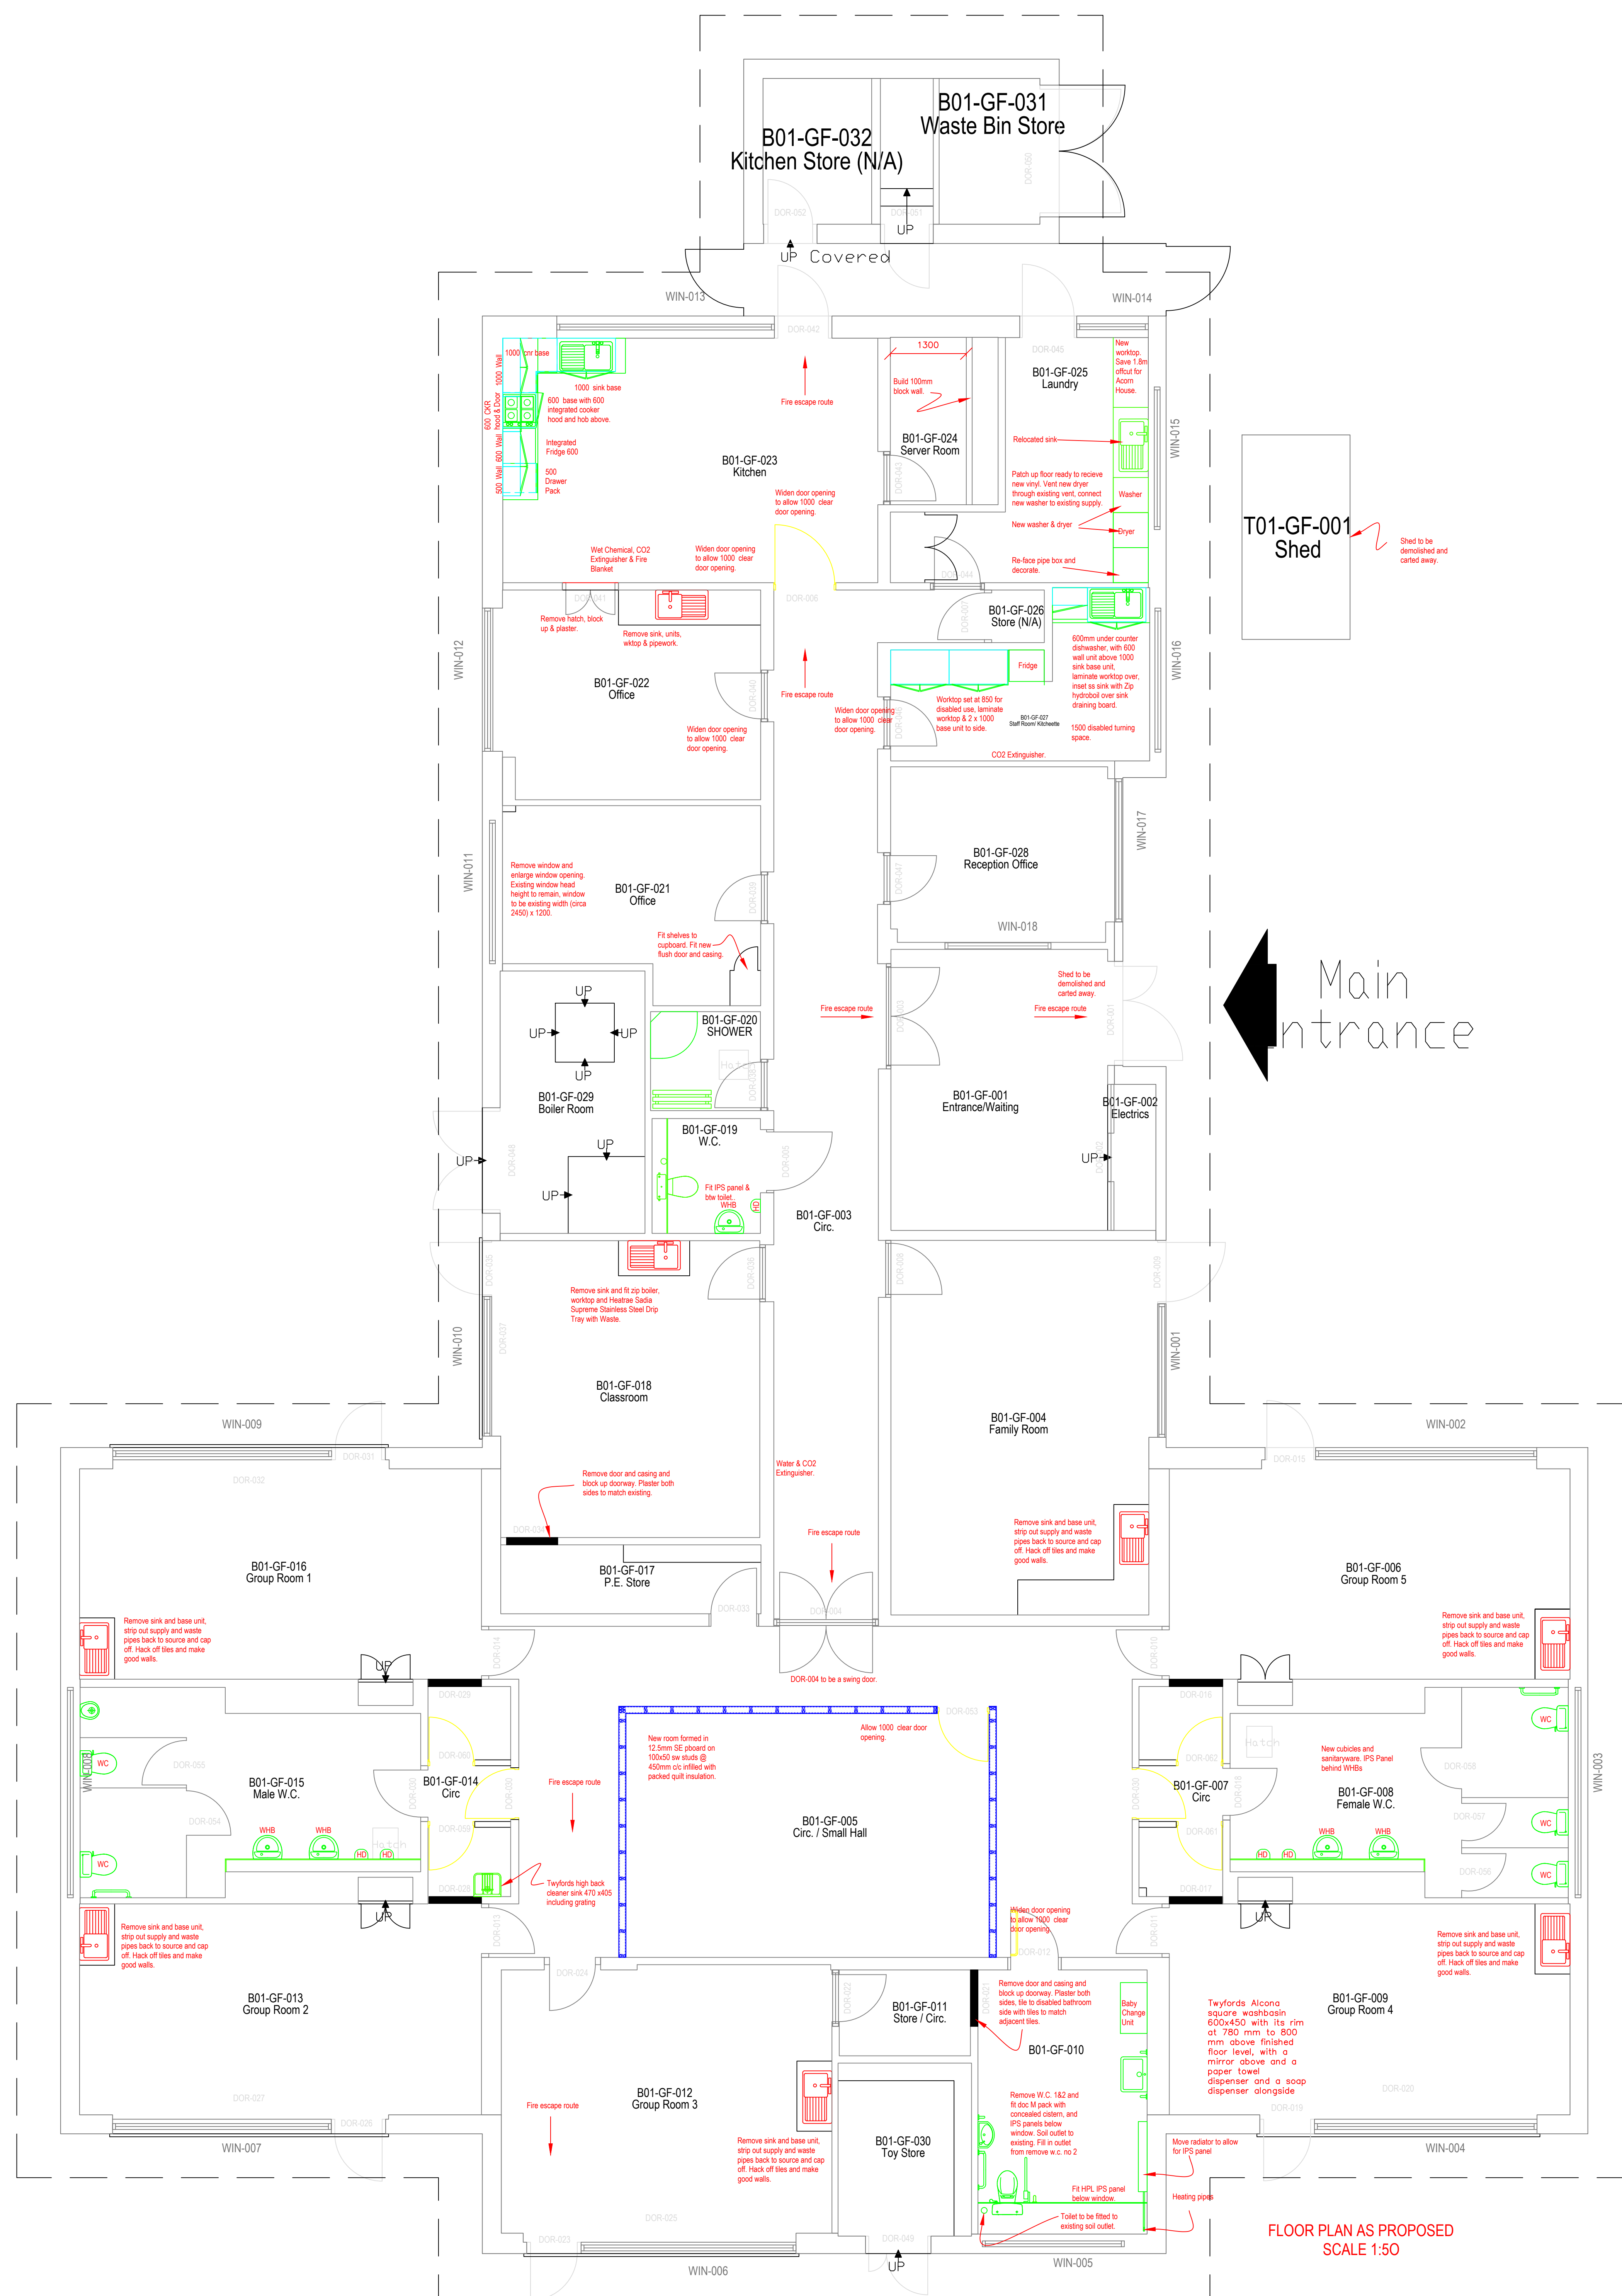

No part of this drawing or data file may be reproduced without prior written permission of the Manchester City Council or approved representative.

1:50
0 1m 2m 3m 4m 5m



Capital Programmes Division

DRAWING STATUS: TENDER

PROPERTY TITLE: Belthorne House, Belthorne Avenue, M9 7DD

JOB NO: 000077033370, DFE NO: 0000

PROJECT TITLE: Belthorne House Refurbishment

DRAWING TITLE: PLANS AS PROPOSED

JOB NO: AMP45392-1, DATE: 14/07/2023, REV: 0000

SCALE: 1:50@A0, AUTHOR: P A SCHOFIELD, CHECKED BY: , APPROVED BY:

BAC-MCC-B01-01-DR-A-0014