



Dimensioning

Figured dimensions only to be taken from these designs and drawings. Work to annotated dimensions only. All dimensions to be checked on site. Architectural designers to be informed immediately of any discrepancies before work proceeds. Drawings are to be read in conjunction with relevant specifications, structural engineers and service engineers' drawings.

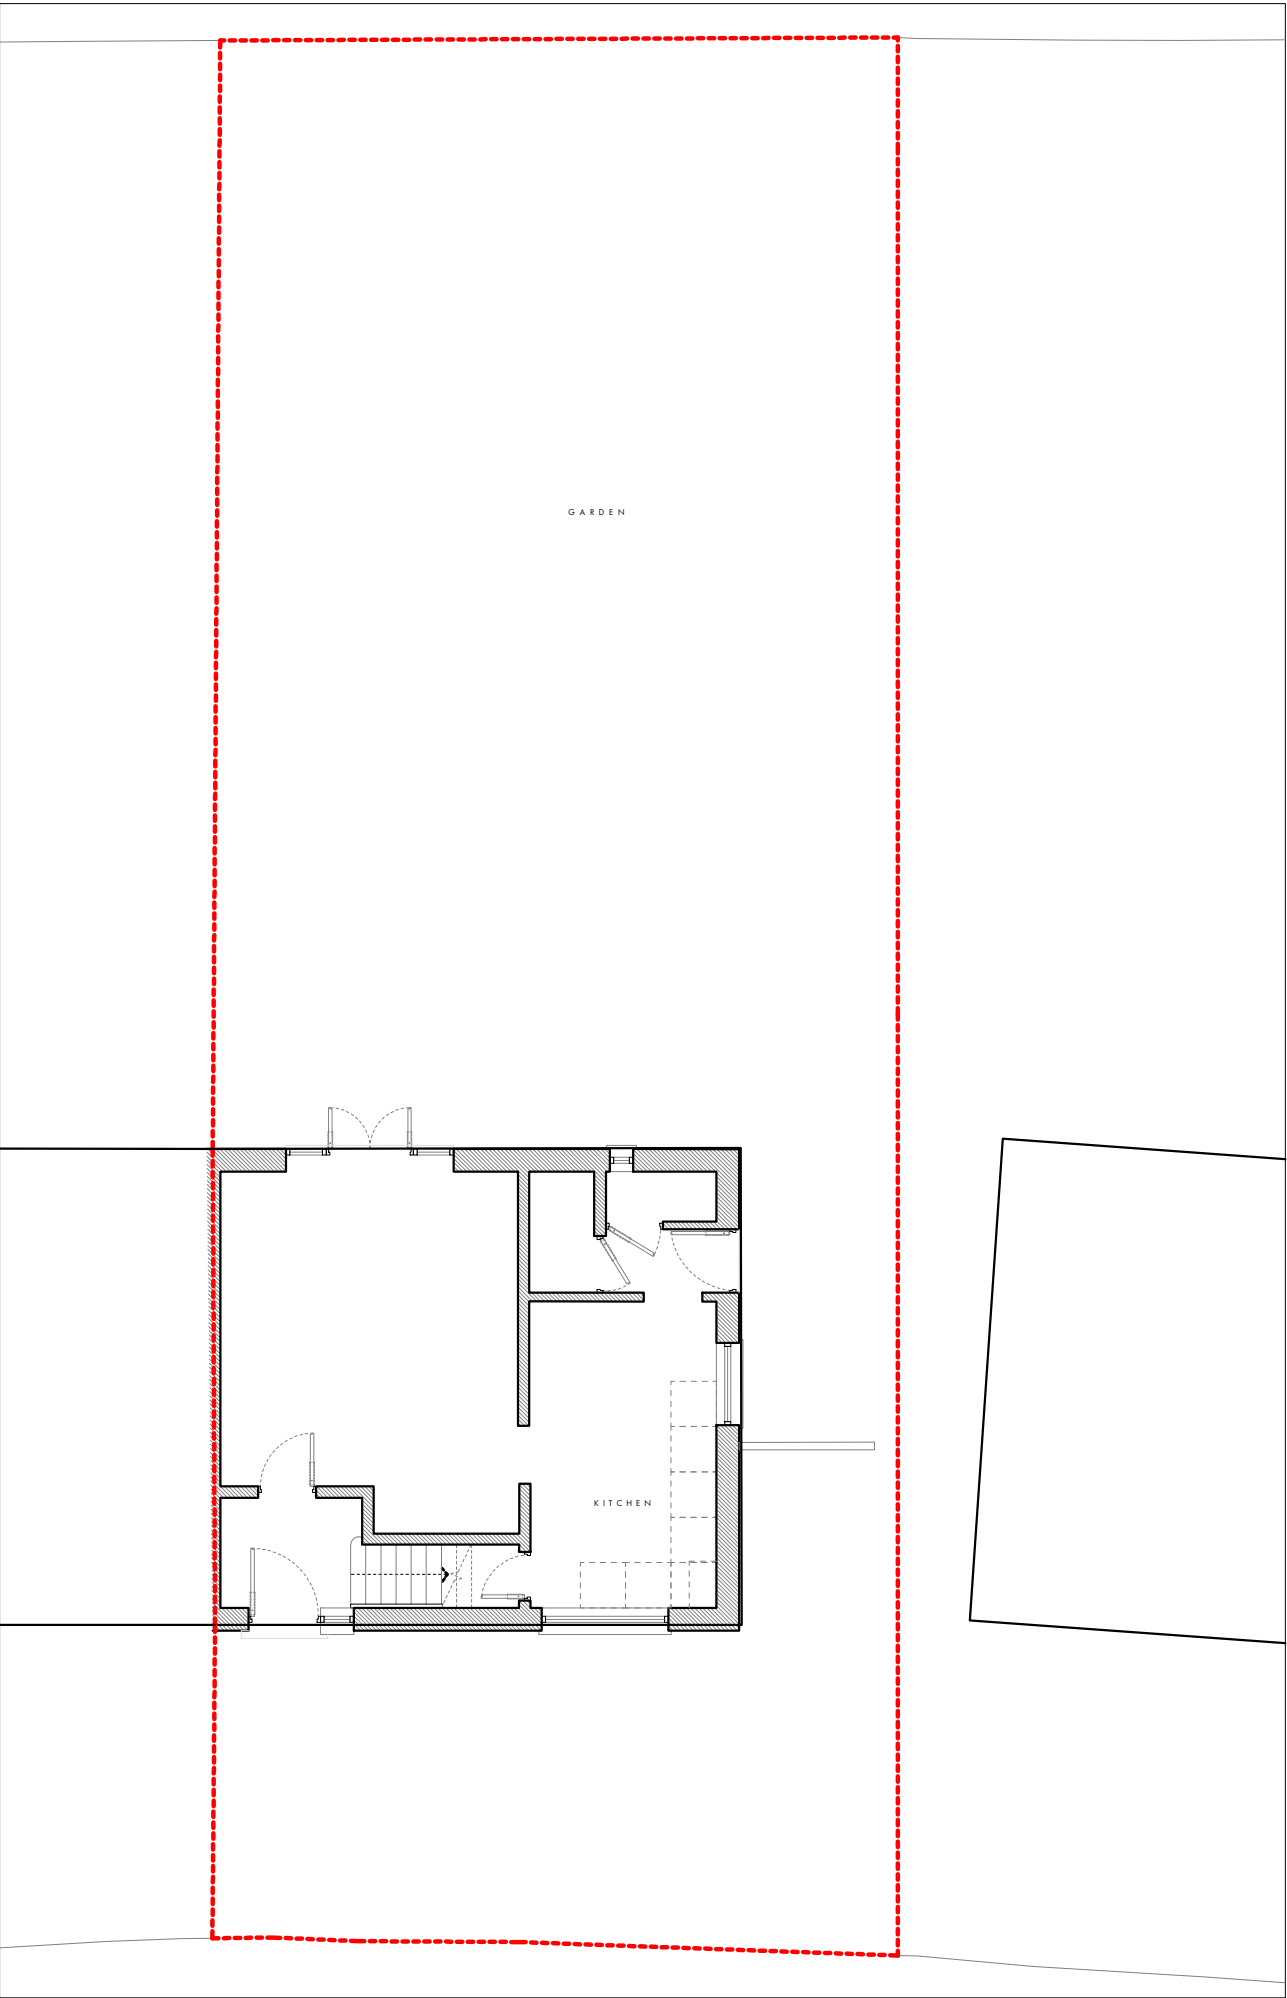

EXISTING SITE PLAN
1:100 @ A3

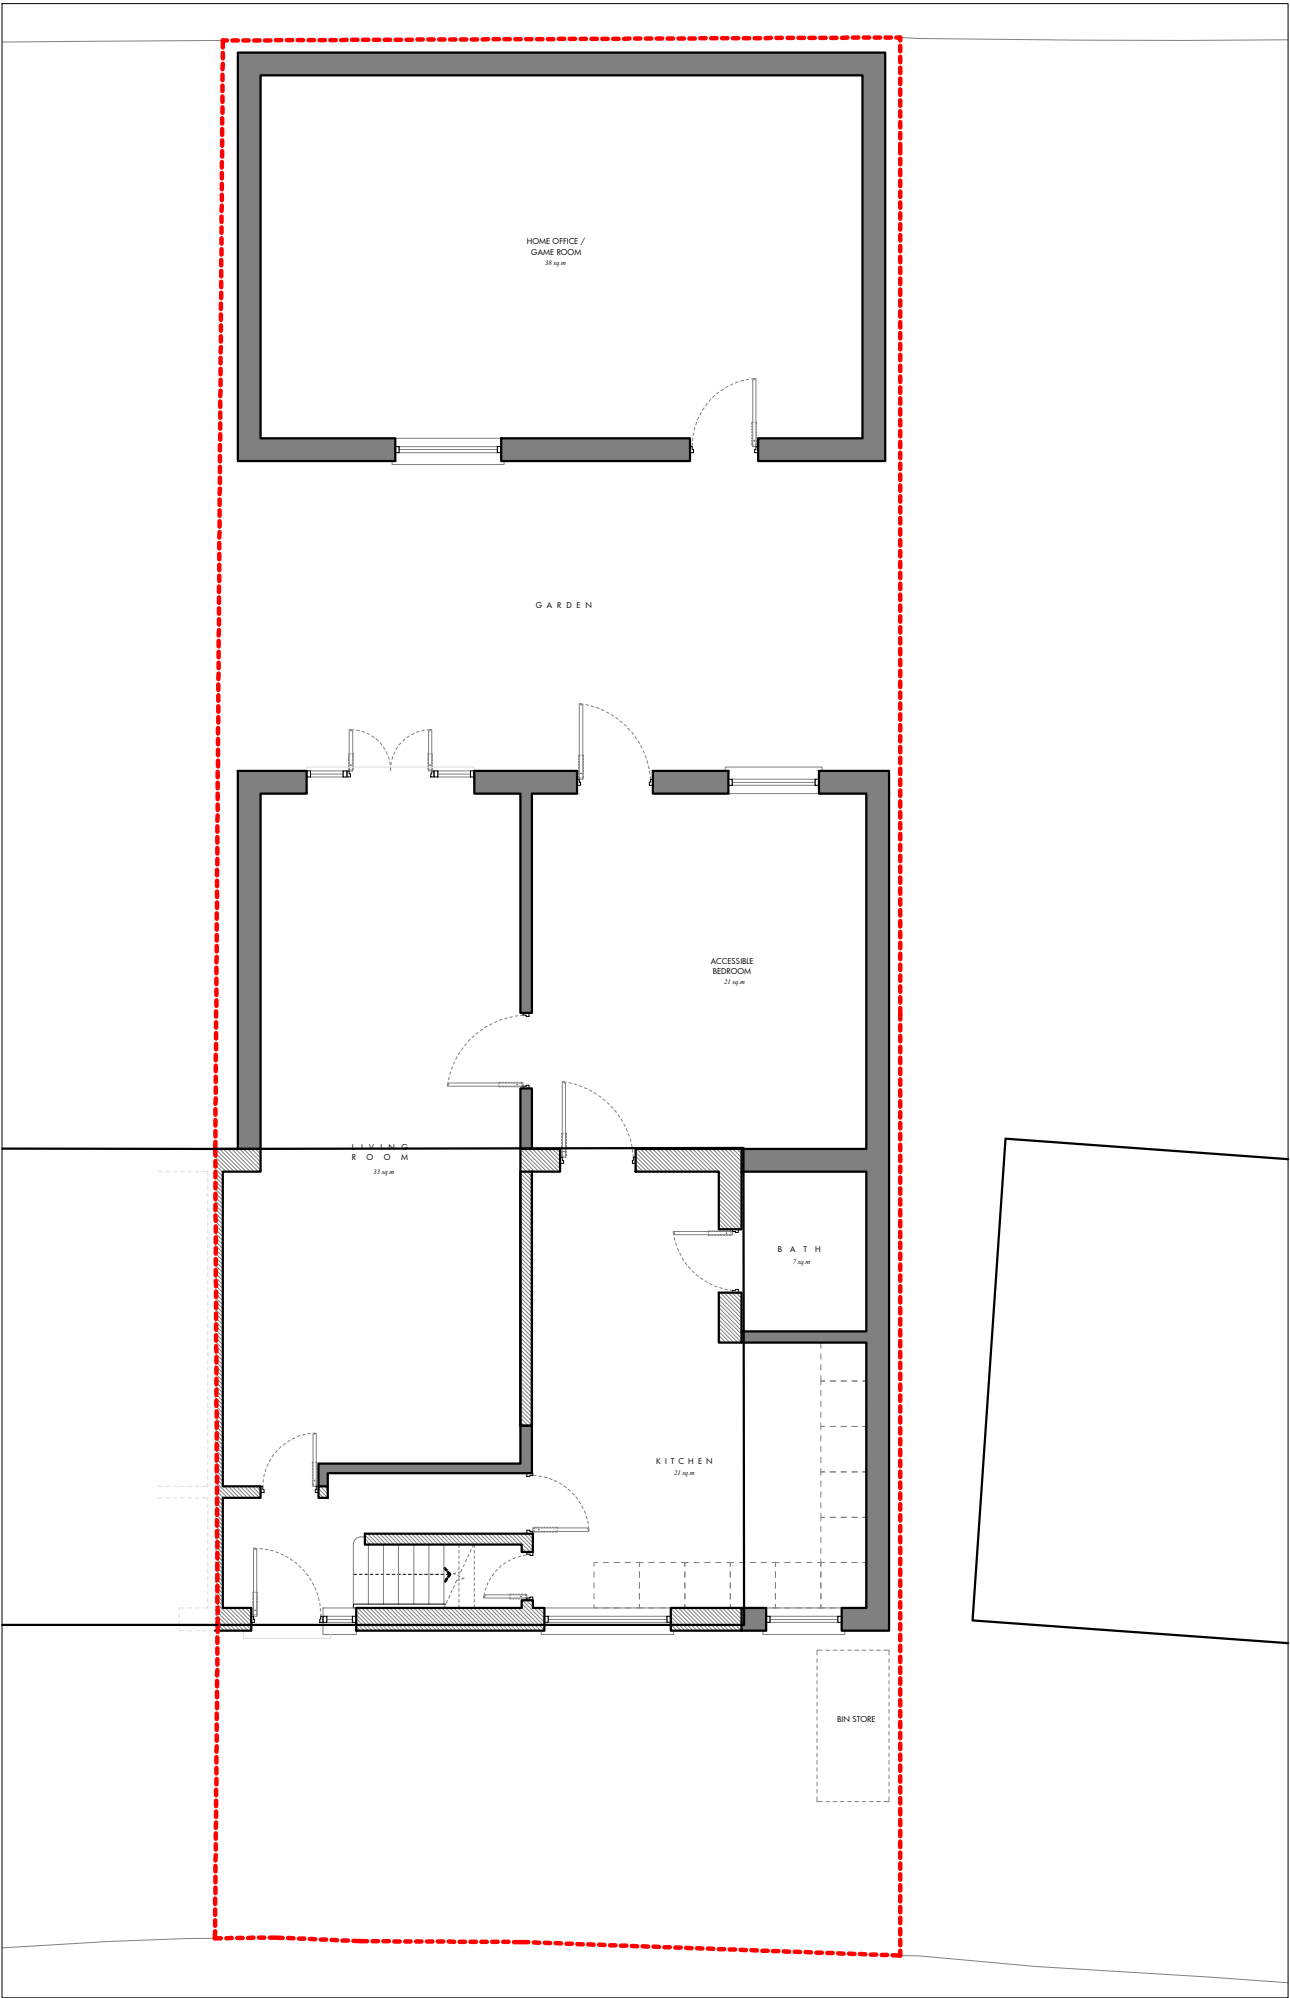

PROPOSED SITE PLAN
1:100 @ A3



Rev	Date	Description
-	??/08/23	Issued to client for comments



SALEEM
ARCHITECTS

Architecture | Masterplanning | Graphics

CLIENT:
-

PROJECT:
71 Yew Tree Rd,
Fallowfield, Manchester
M14 7BJ

TITLE:
Existing and Proposed Site Plan

SCALE:
1:100 @ A3

DRAWING NO.
Sheet 7

REV:

DATE:
September 2023