



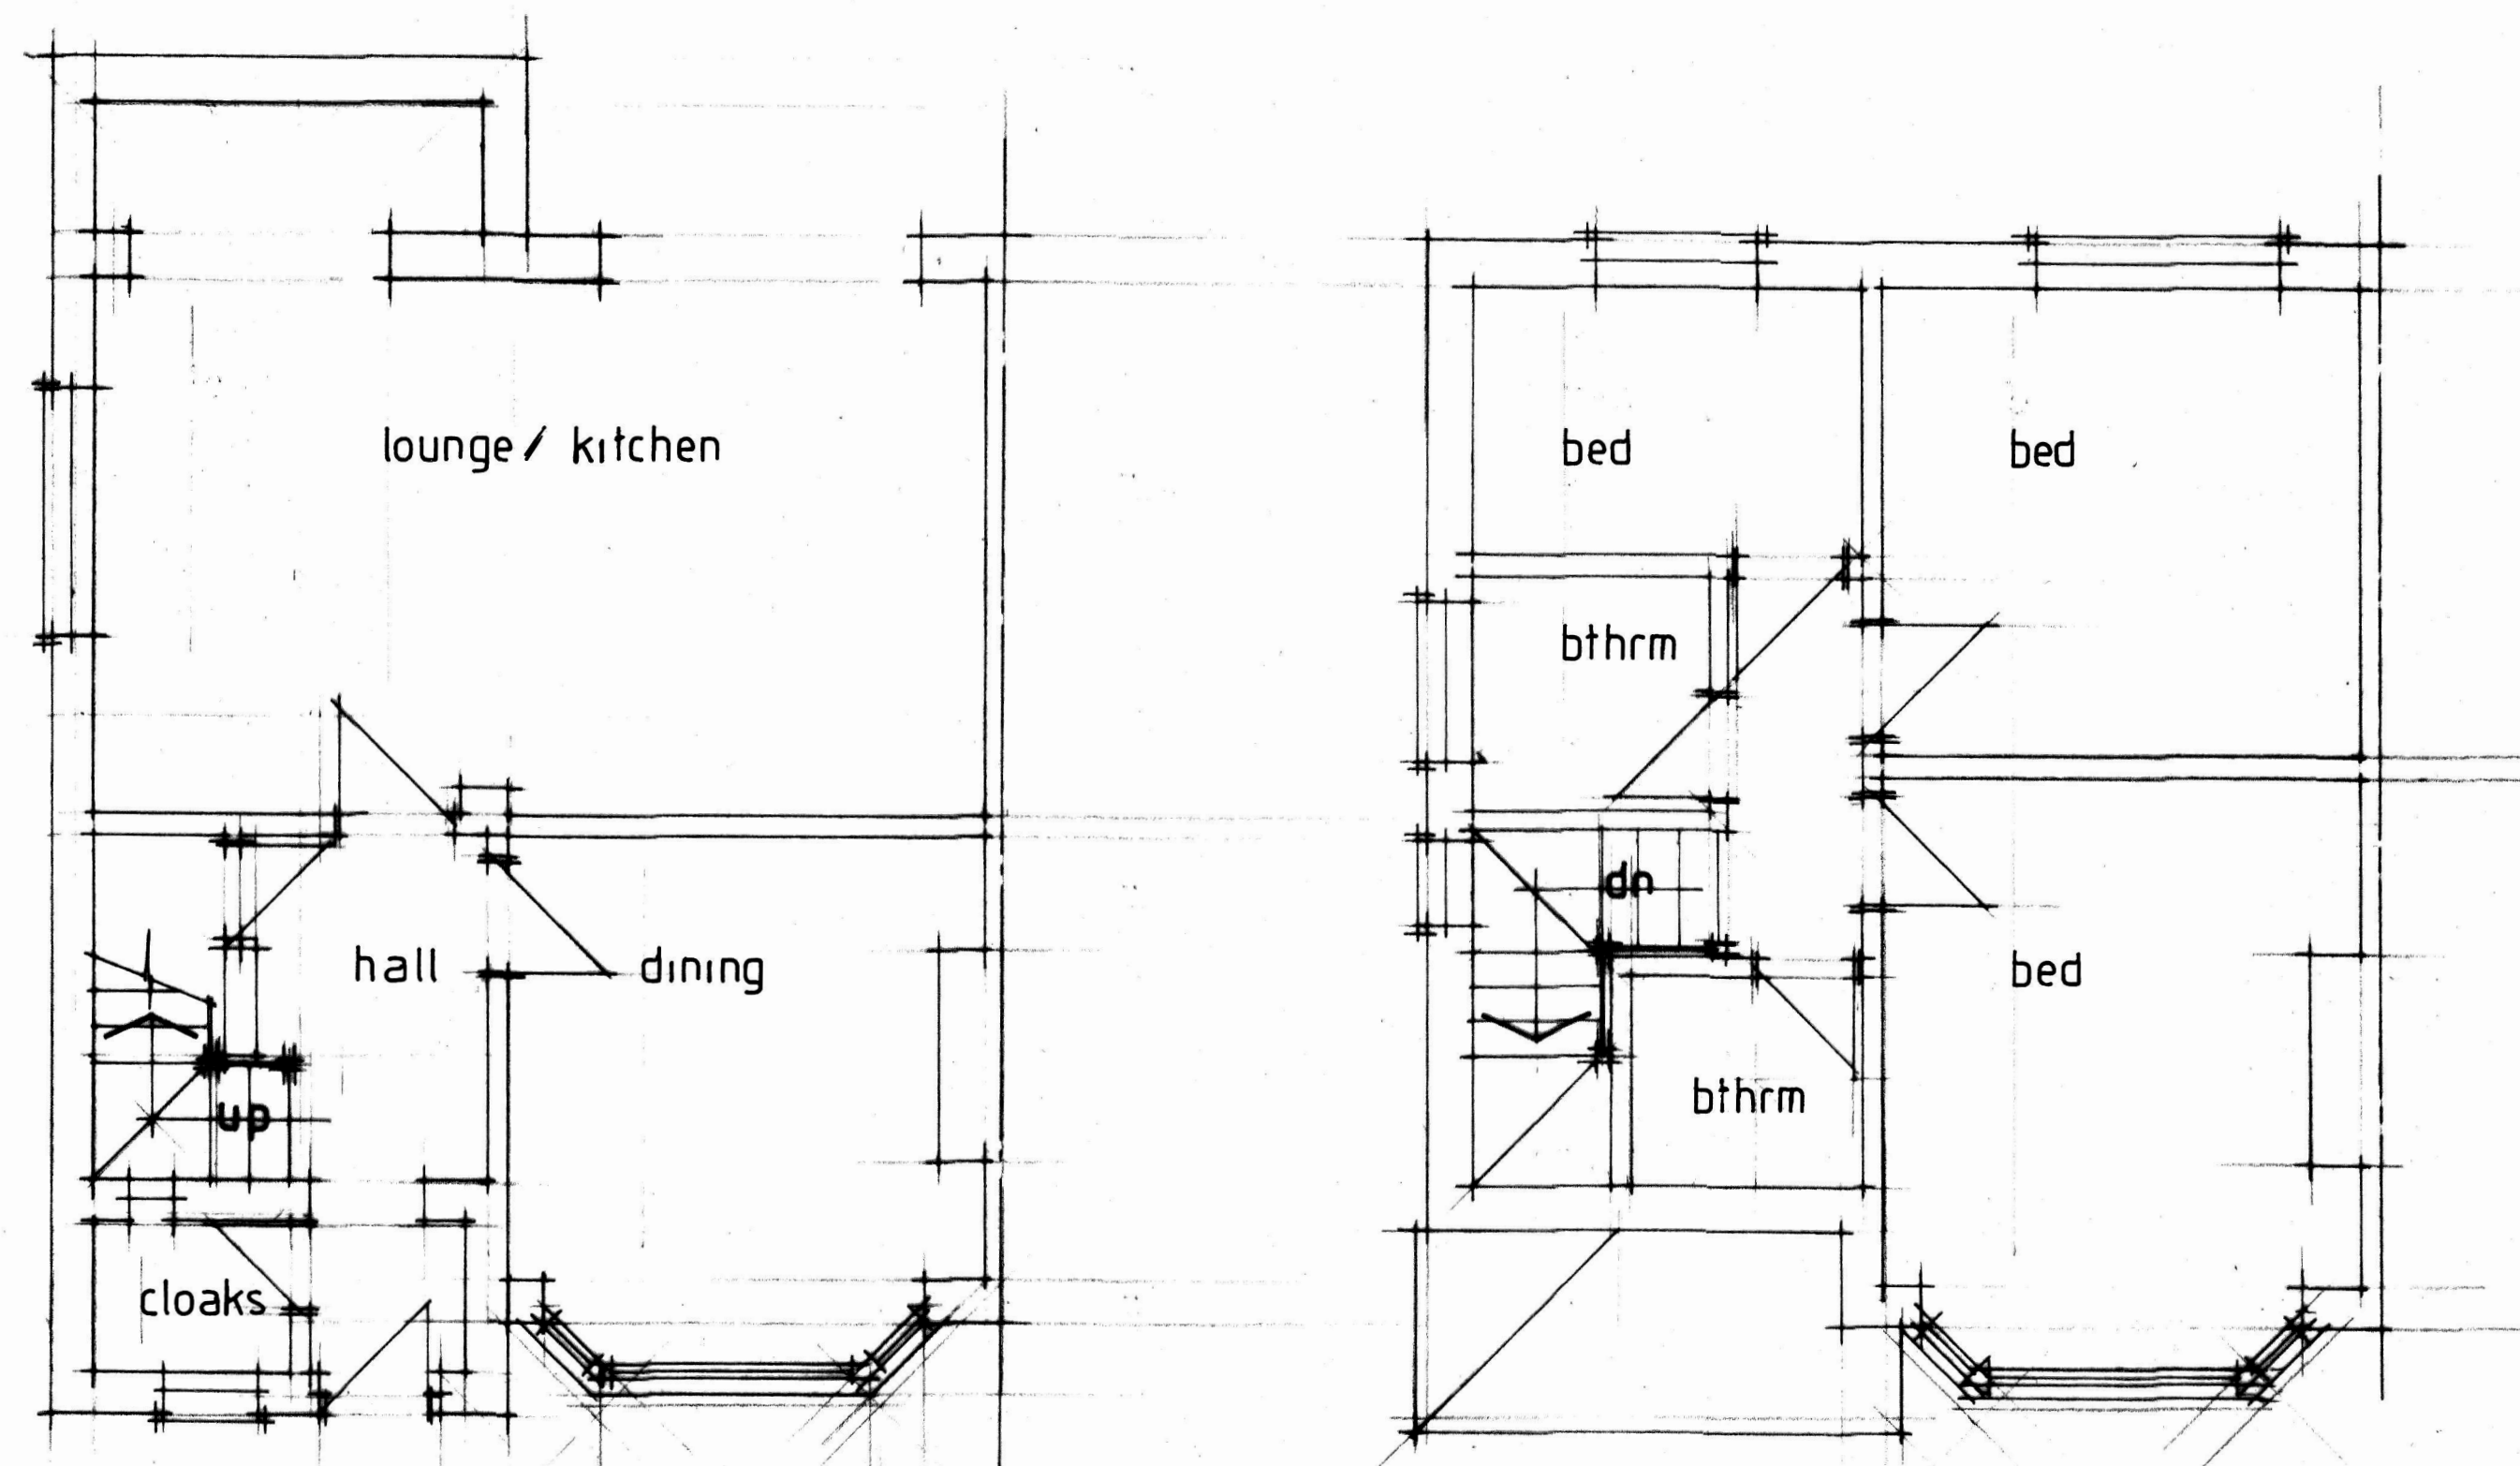



GROUND

FIRST

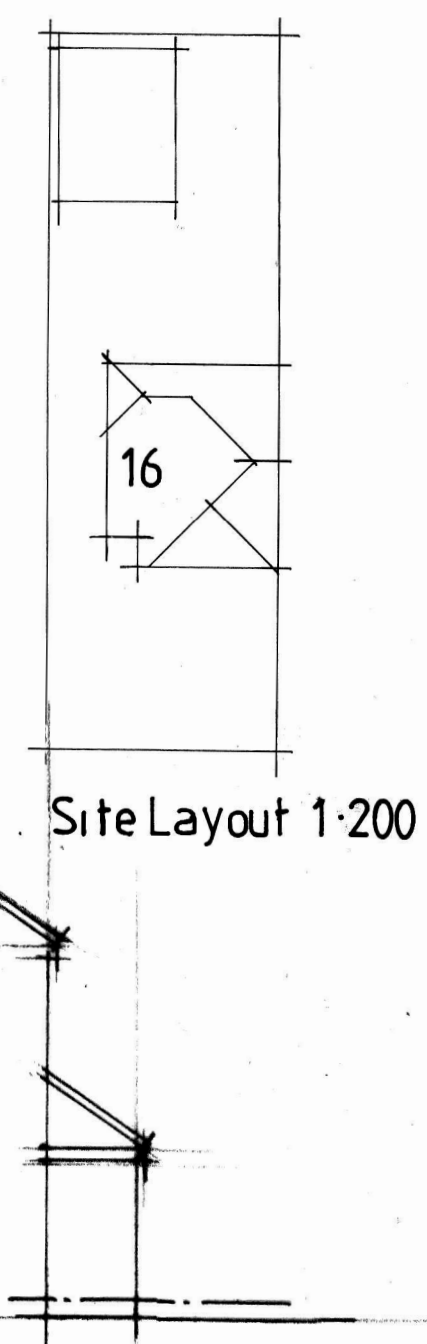


Site Layout 1:200


SCALE BARS

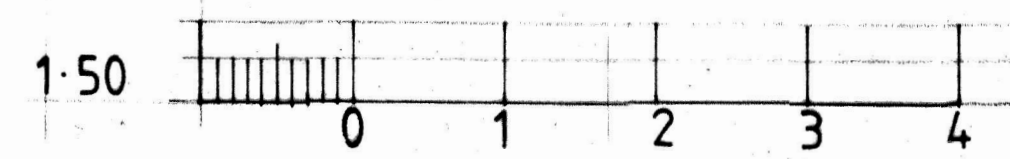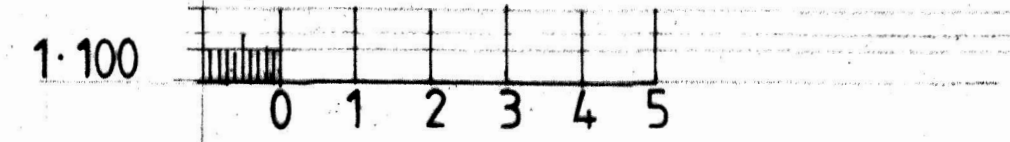


ELEVATIONS

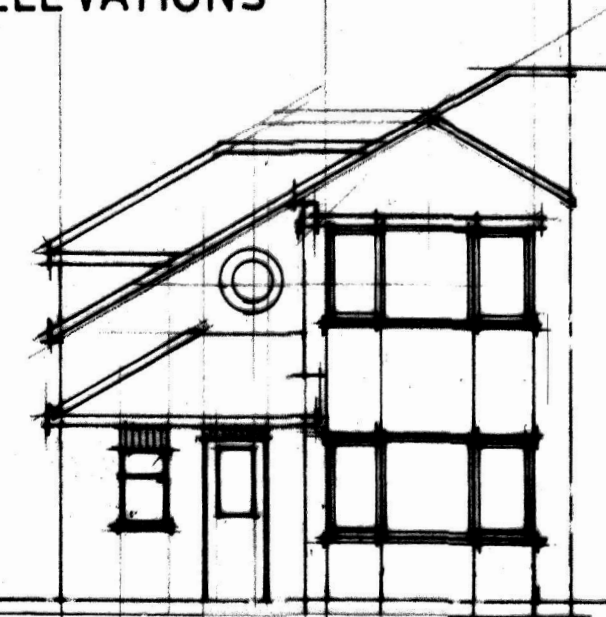

FRONT

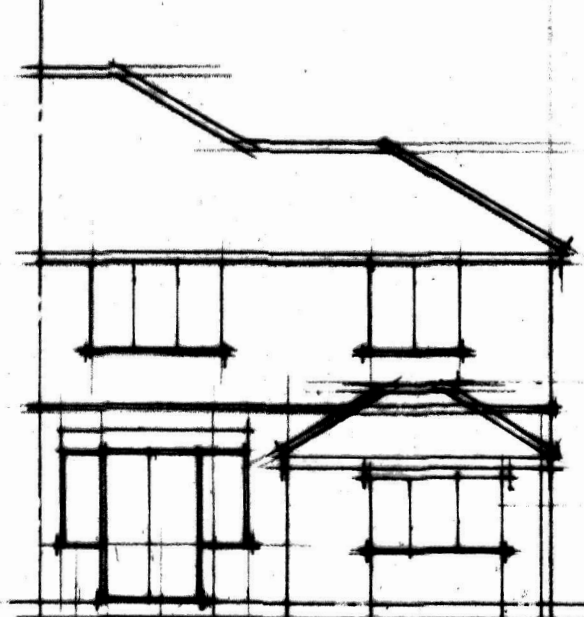

REAR

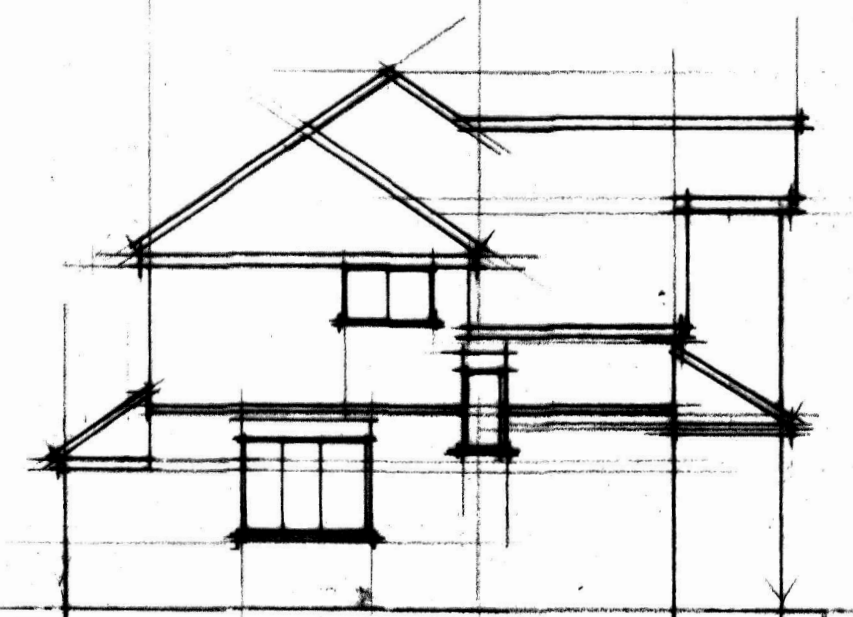

SIDE

No:	Revision:	Date:	Initial:
11 GILDA CRESCENT ROAD ECCLES M30 9AG TELEPHONE :0161 707 5533			
Project: 16 WHITEHAVEN GONS DIDS MCR			
Title: FLOOR PLANS/ ELEVATIONS (EXTG)			
Scale: 50/100	Date: FEB 23	Initial: CTV	
Drg. No: 1			