




Basement Floor Plan

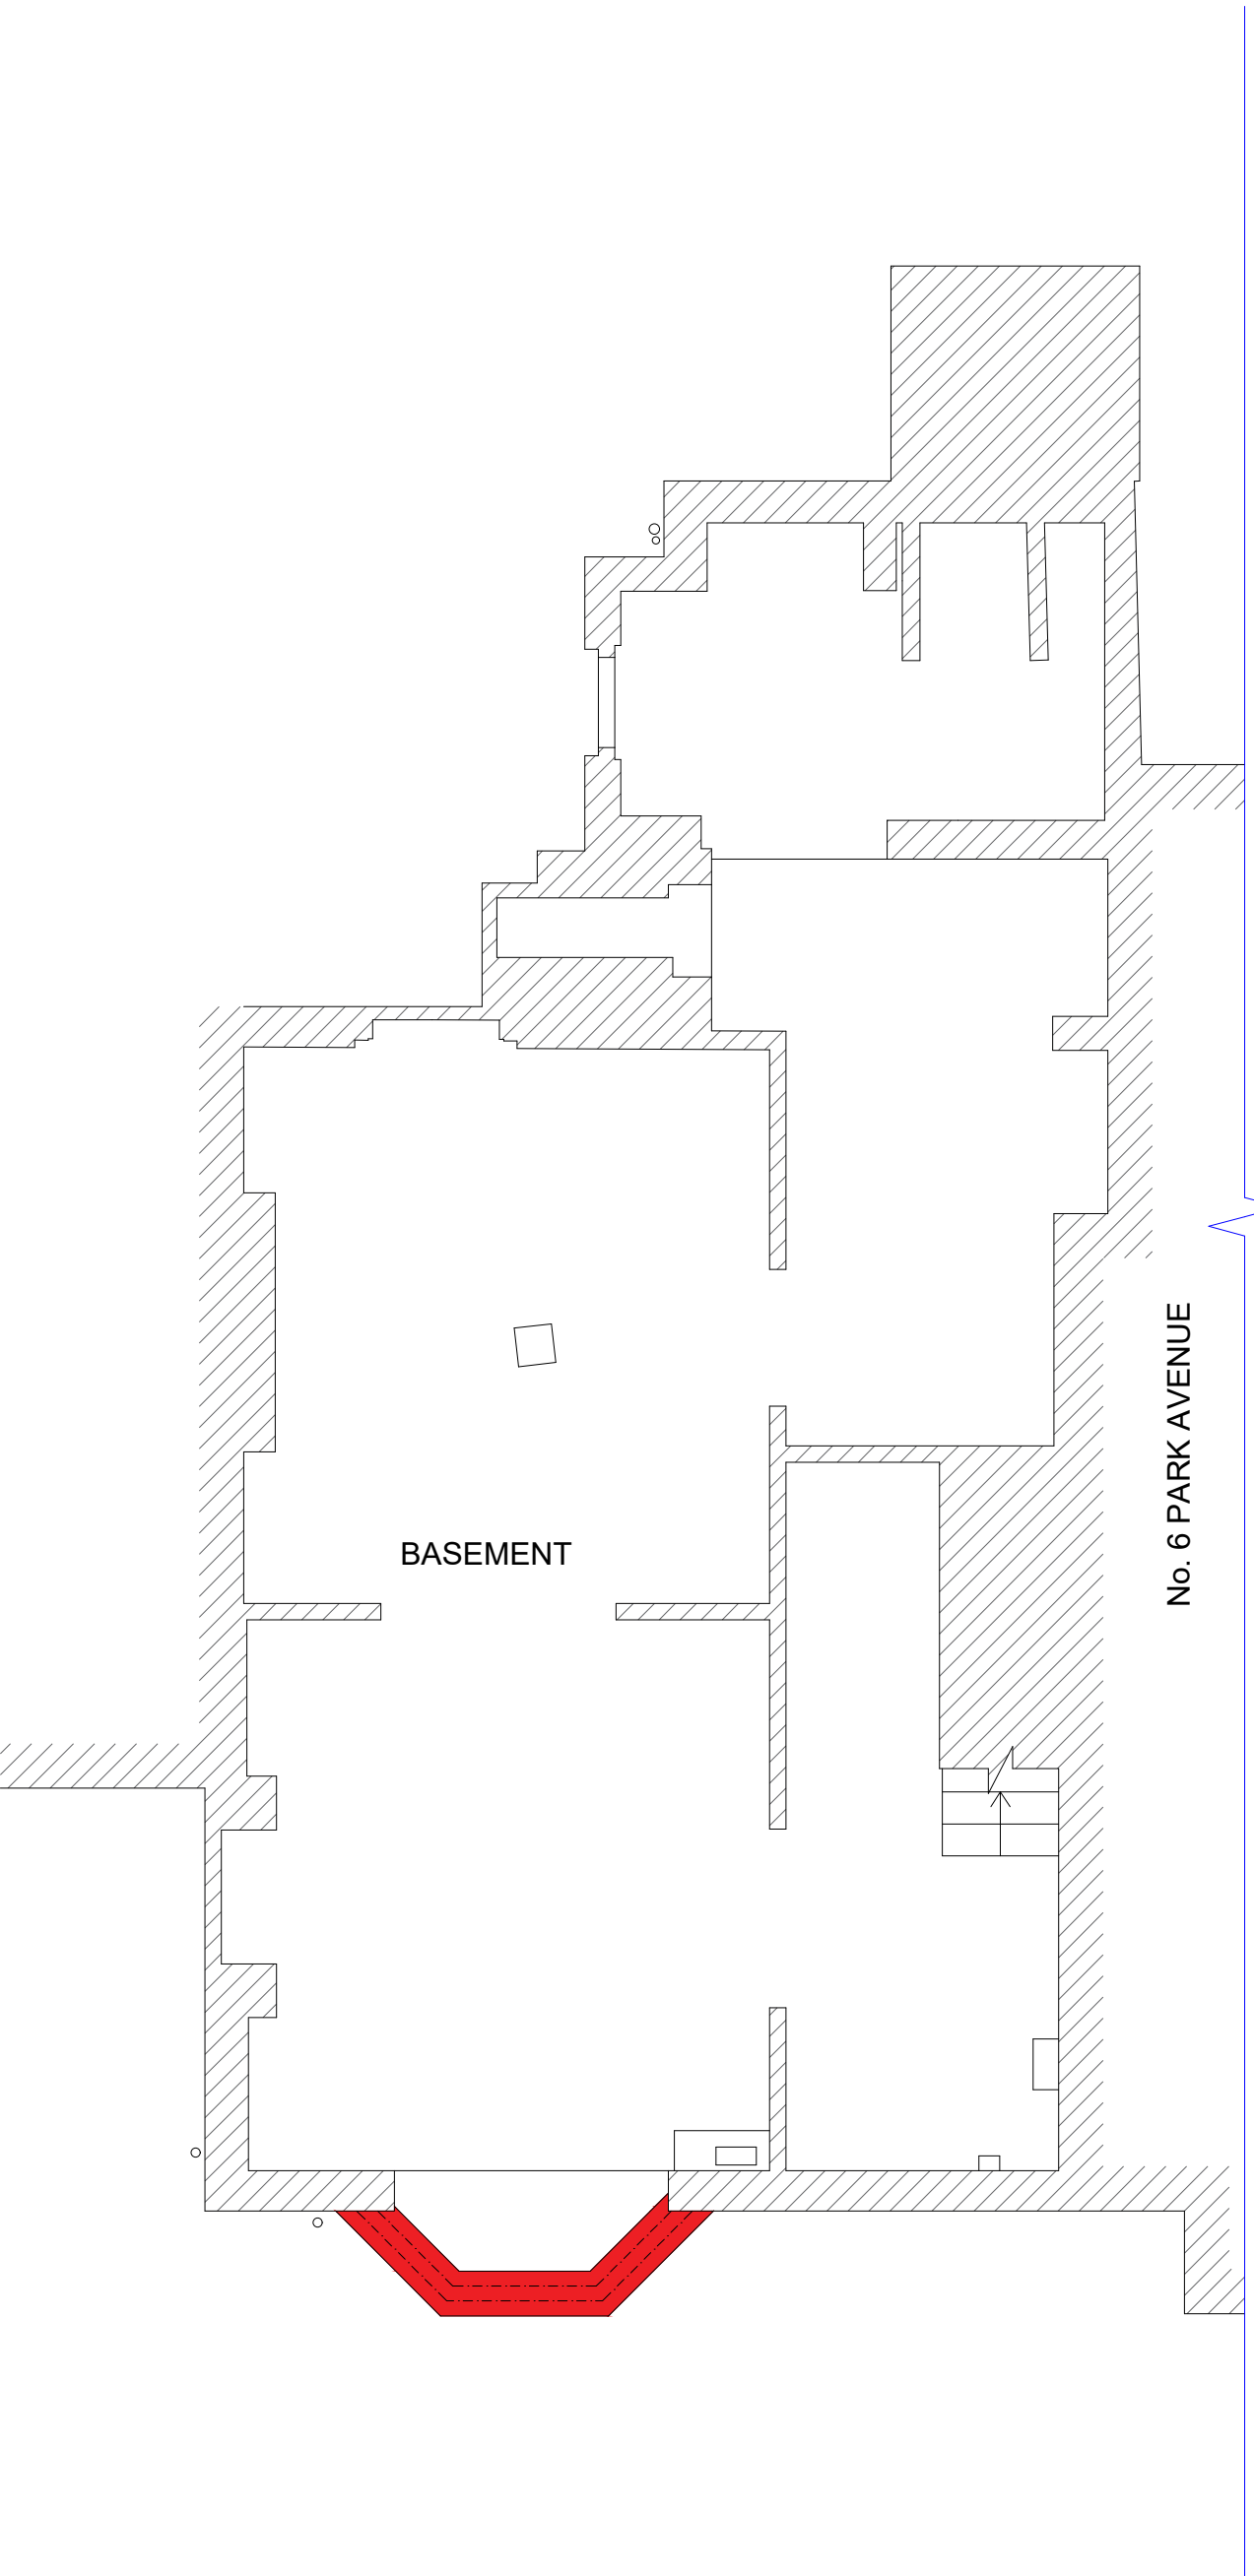




Ground Floor Plan

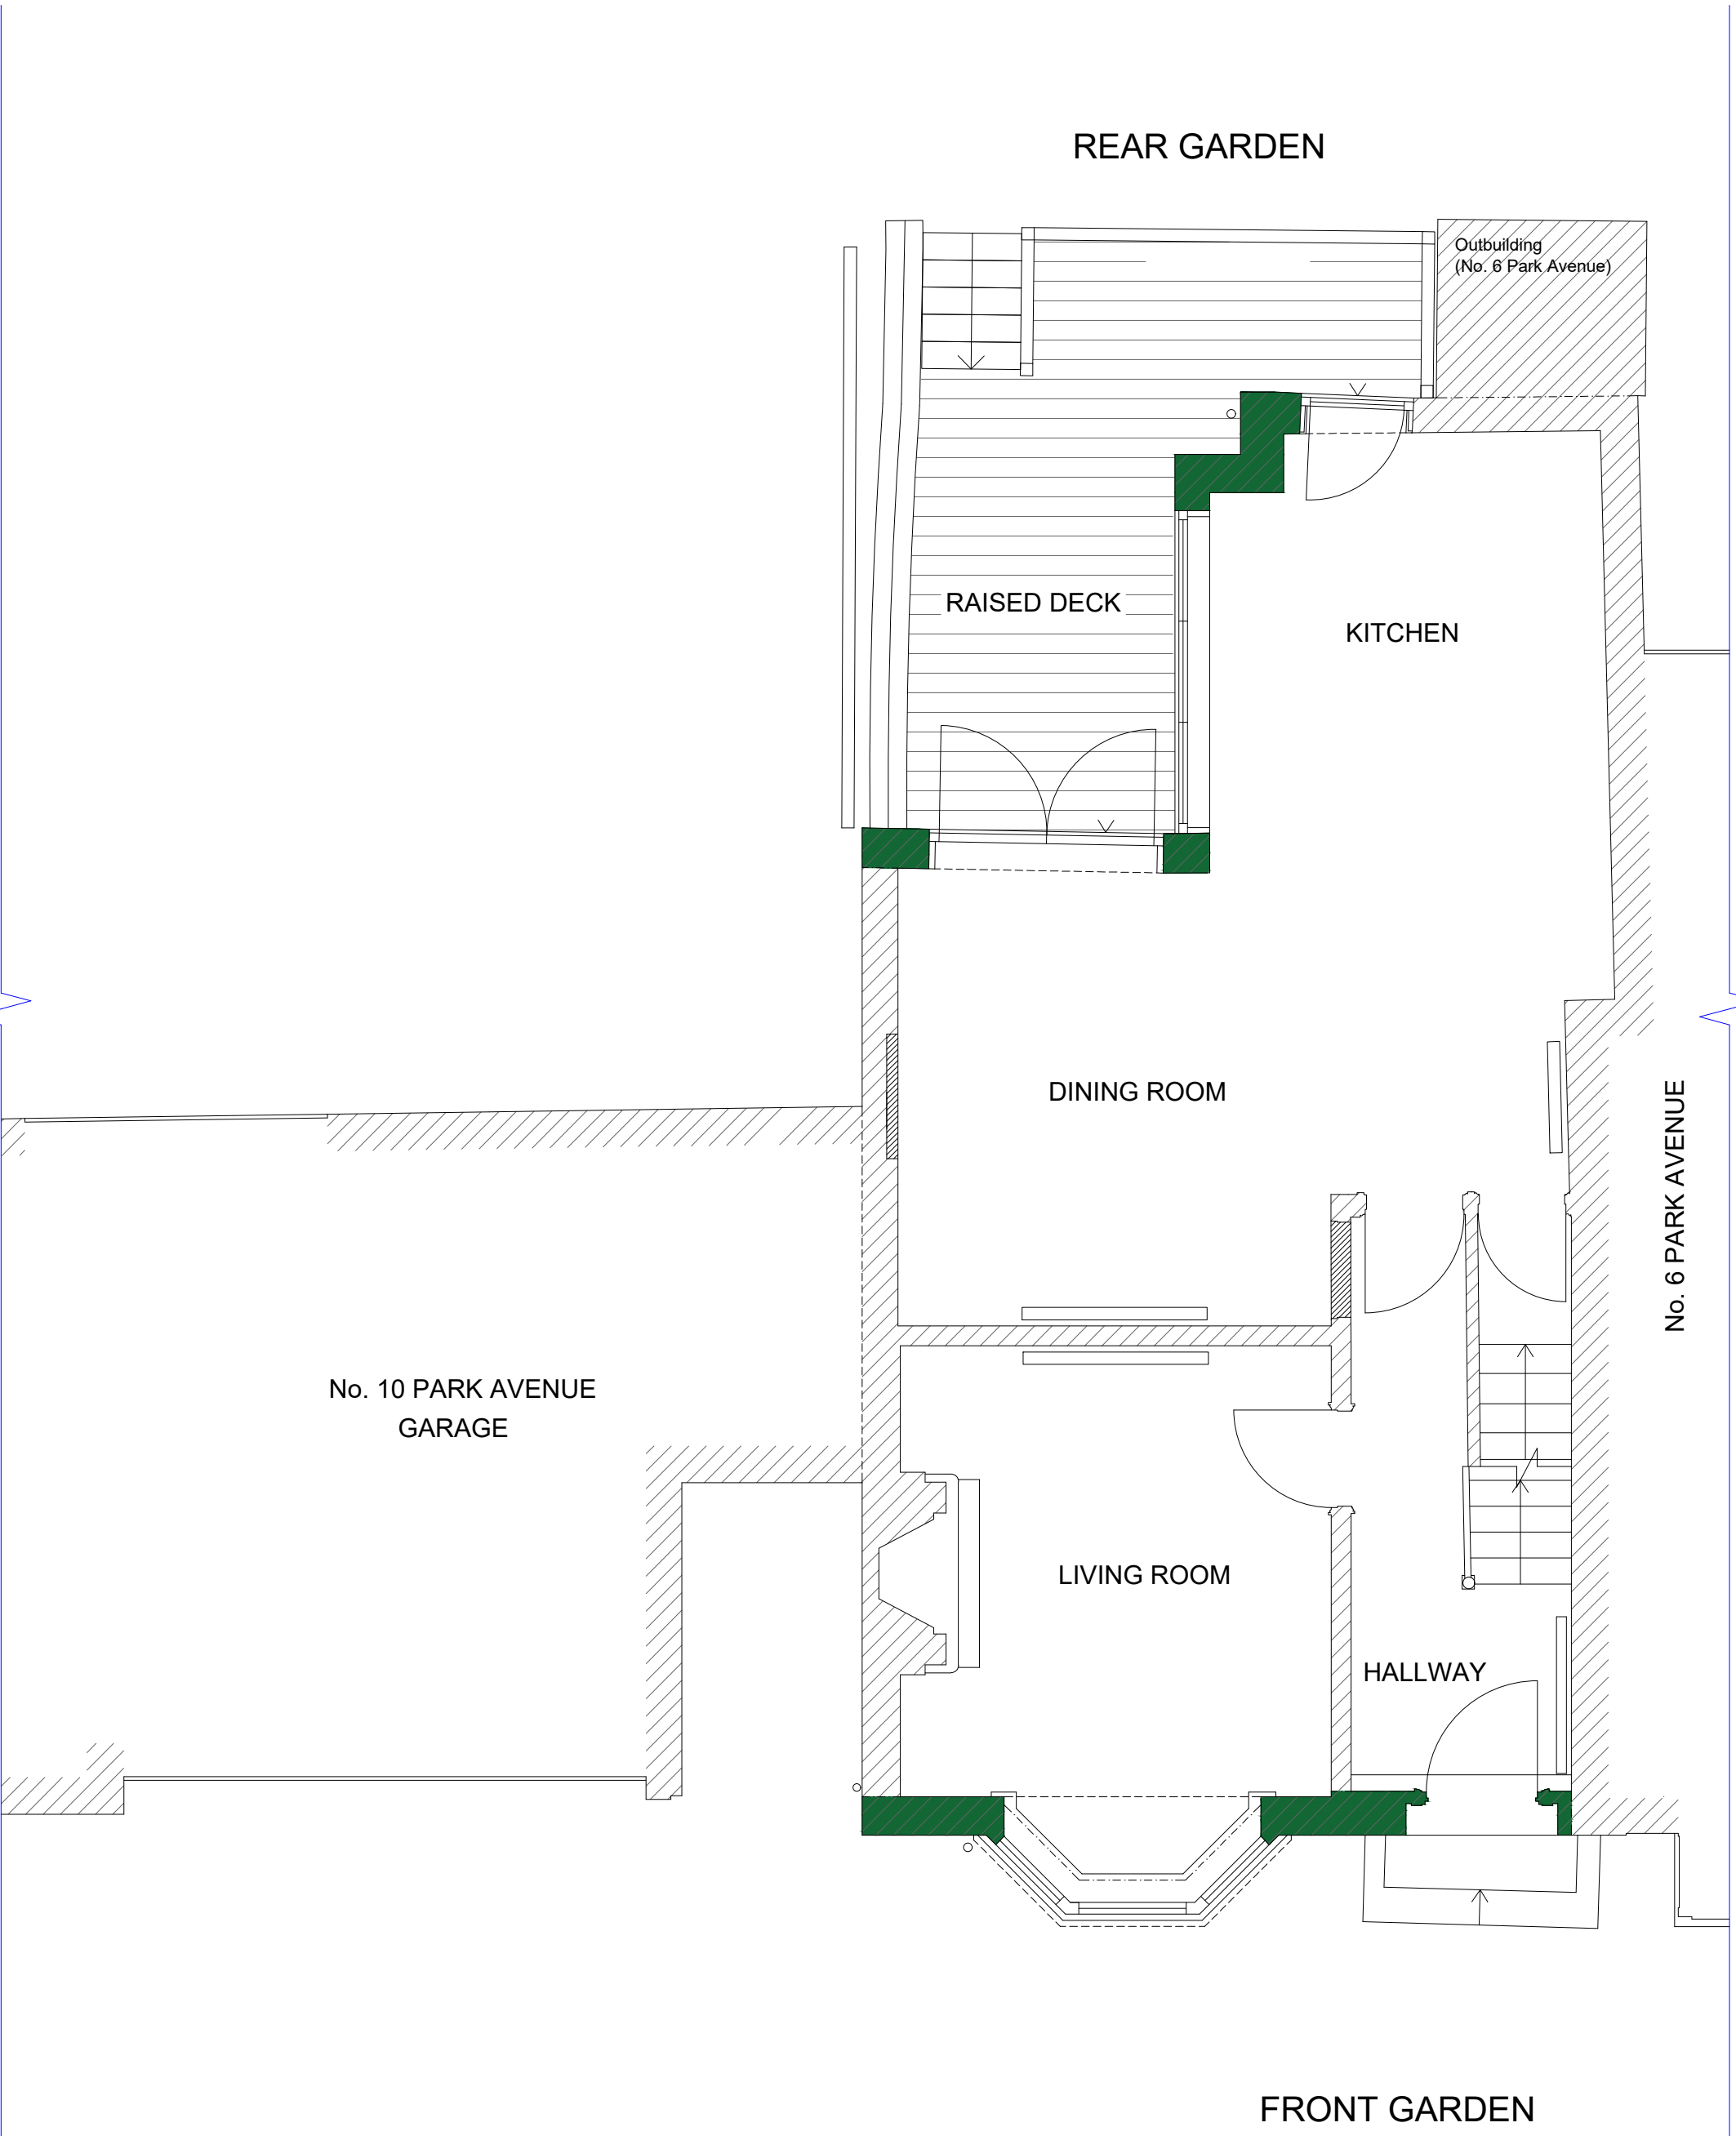

First Floor Plan

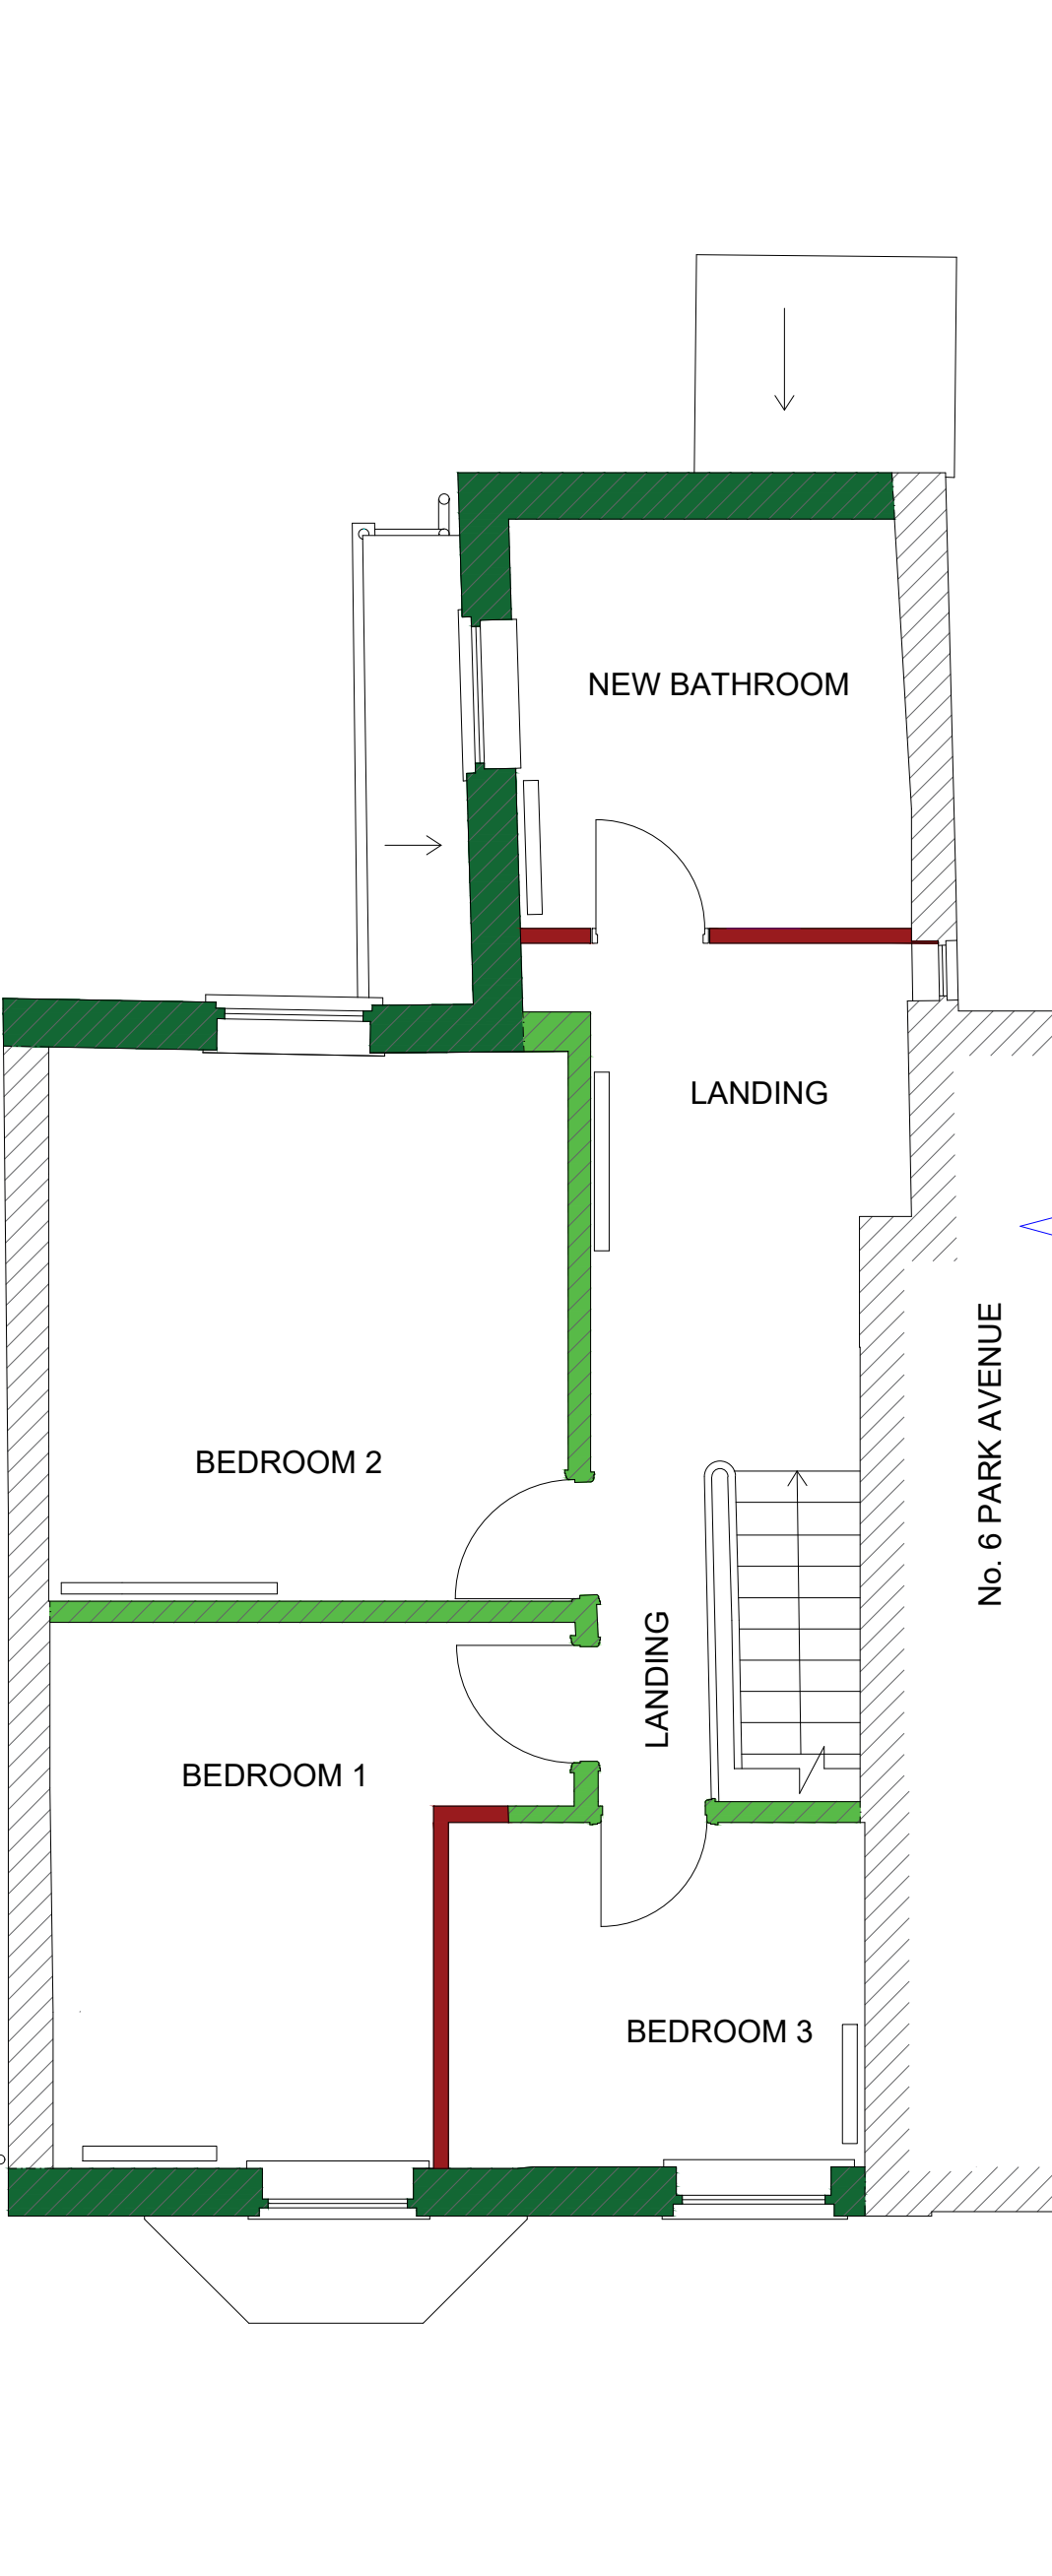

LEGEND:

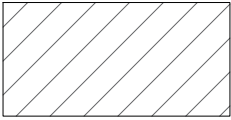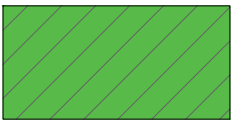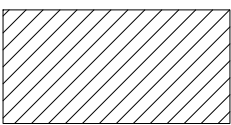-  EXISTING WALLS (retained walls with new internal plaster & decoration or plasterboard, skim & decoration).
-  NEW EXTERNAL WALL TO REPLACE EXISTING (to existing position & thickness, with new internal plaster & decoration or plasterboard, skim & decoration).
-  NEW INTERNAL WALL TO REPLACE EXISTING (to existing position & thickness, with new internal plaster & decoration or plasterboard, skim & decoration).
-  NEW EXTERNAL WALLS (cavity wall with 300mm thickness + internal dot / dab plasterboard, skim & decoration).
-  NEW INTERNAL WALLS (non-load bearing timber stud walls with 100mm thickness).
-  EXISTING OPENINGS (e.g. doors, window) IN-FILLED TO MATCH ADJACENT WALL TYPE / FINISH.

THIS DRAWING IS FOR
PLANNING APPLICATION
PURPOSES ONLY

Drawing History:			
Revision	Description	Author	Date
-	Planning Application (resubmission)	MW	13/11/2023

This drawing is the property of Whitfield Architects and must not be reproduced without prior written agreement. This drawing is provided to scale, for design and cost estimation purposes (not for construction). Any financial decisions relating to this information must make due allowance for dimensional or area variation resulting from the design development and construction processes. We recommend that all dimensions and levels should be cross-checked on site (for construction) and any discrepancies should be reported to Whitfield Architects immediately. Design responsibility cannot be accepted for alteration to (or deviation from) this drawing without the prior acknowledgement of Whitfield Architects. Please email hello@whitfieldarchitects.com with any questions.

Project Title	
8 Park Ave, Levenshulme, M19 2EE	
Drawing Title	
Existing & Proposed Wall Types	
Project No:	F021
Date:	13/11/2023
Drawn:	Mark Whitfield
Scale @ A1:	1:50

Client Name	
B. H. Saghir & I. K. Ahmed	
Drawing Number	
P(02)02	
Revision	
.	

