


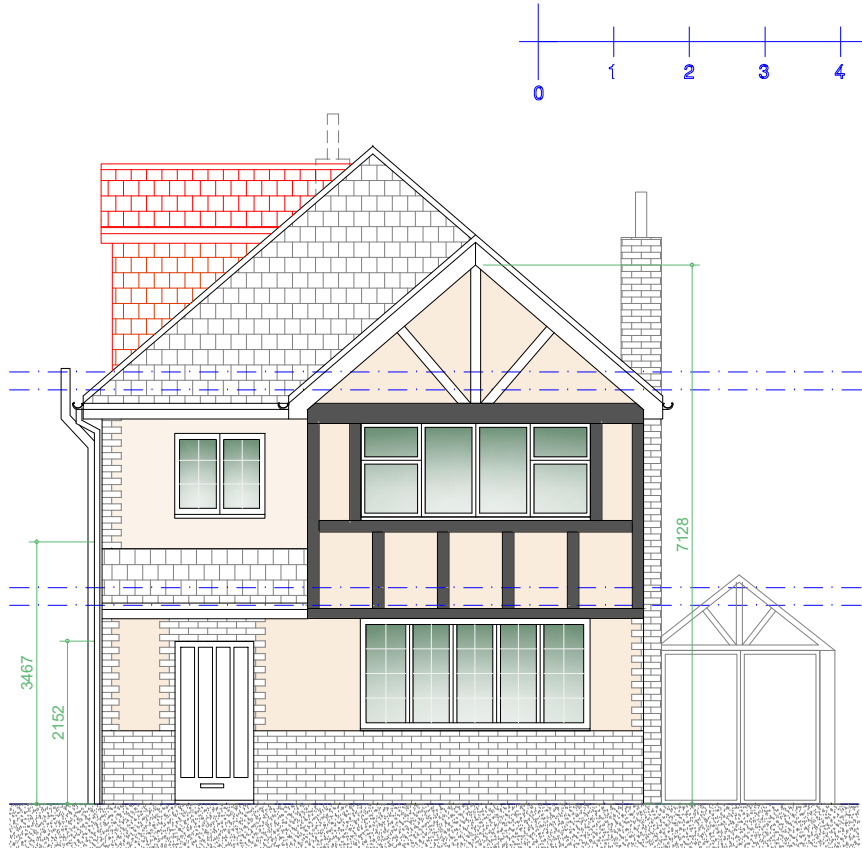


Proposed Front Elevation
Scale 1:100

S.F. level
Ceiling level


F.F. level
Ceiling level

G.F. Level

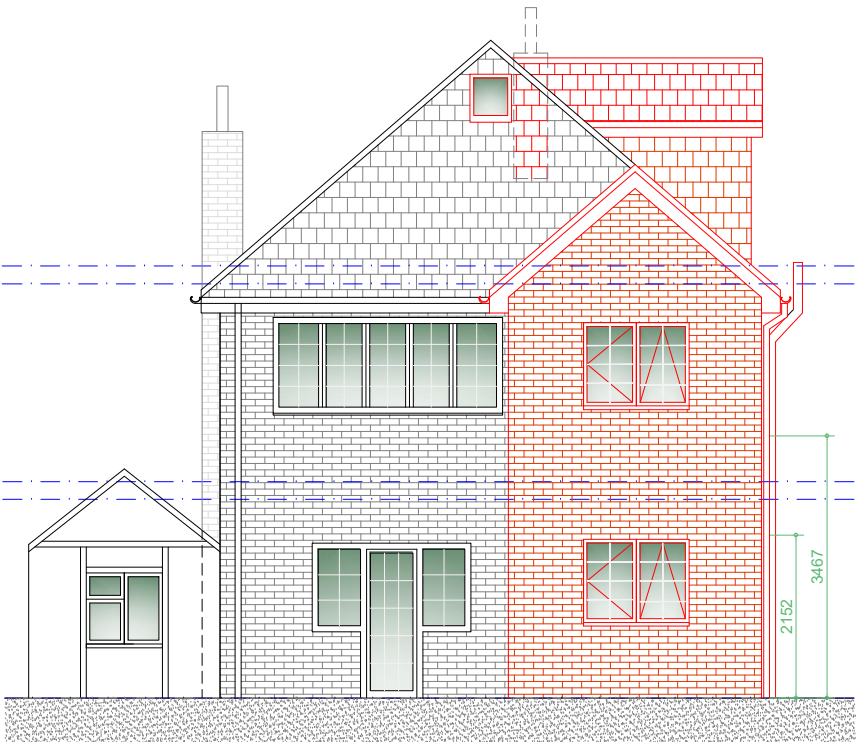

Proposed Rear Elevation
Scale 1:100

Materials -
Windows - White UPVC DG
Doors - - White UPVC DG
Walls - Brown mix
commons and off-white
Painted concrete render
Roof - Rosemary
Dormer - Rosemary

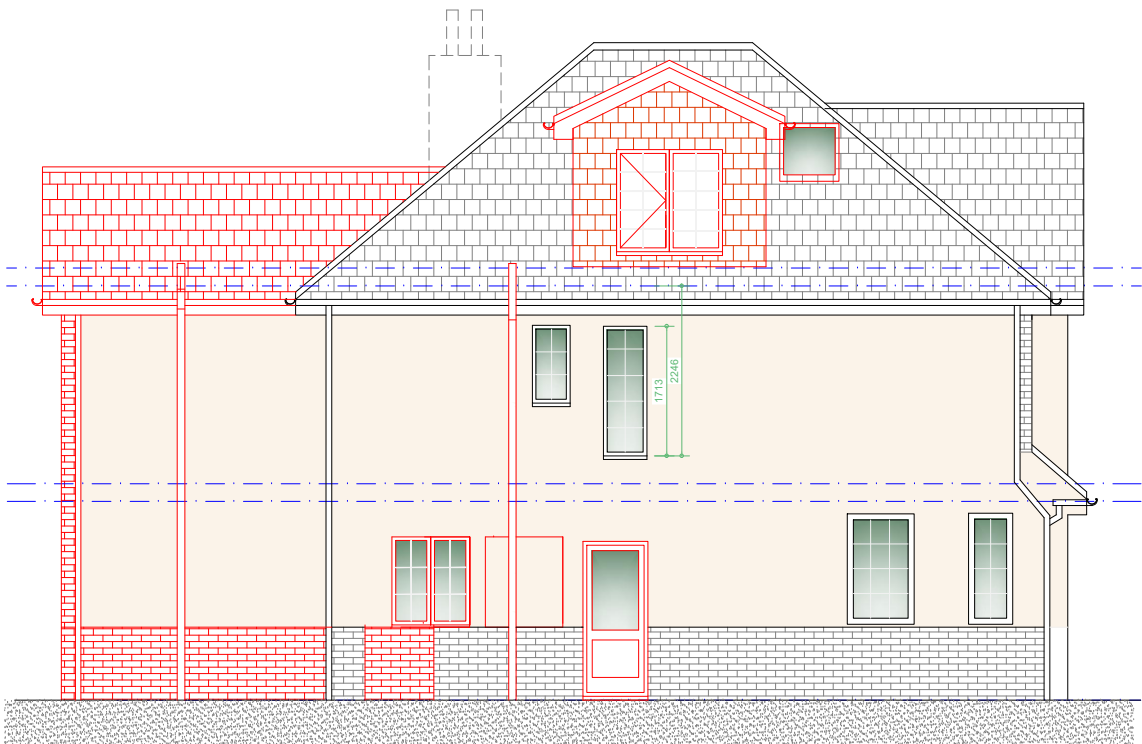


Proposed L/H Side Elevation
Scale 1:100

S.F. level
Ceiling level

F.F. level
Ceiling level

G.F. Level

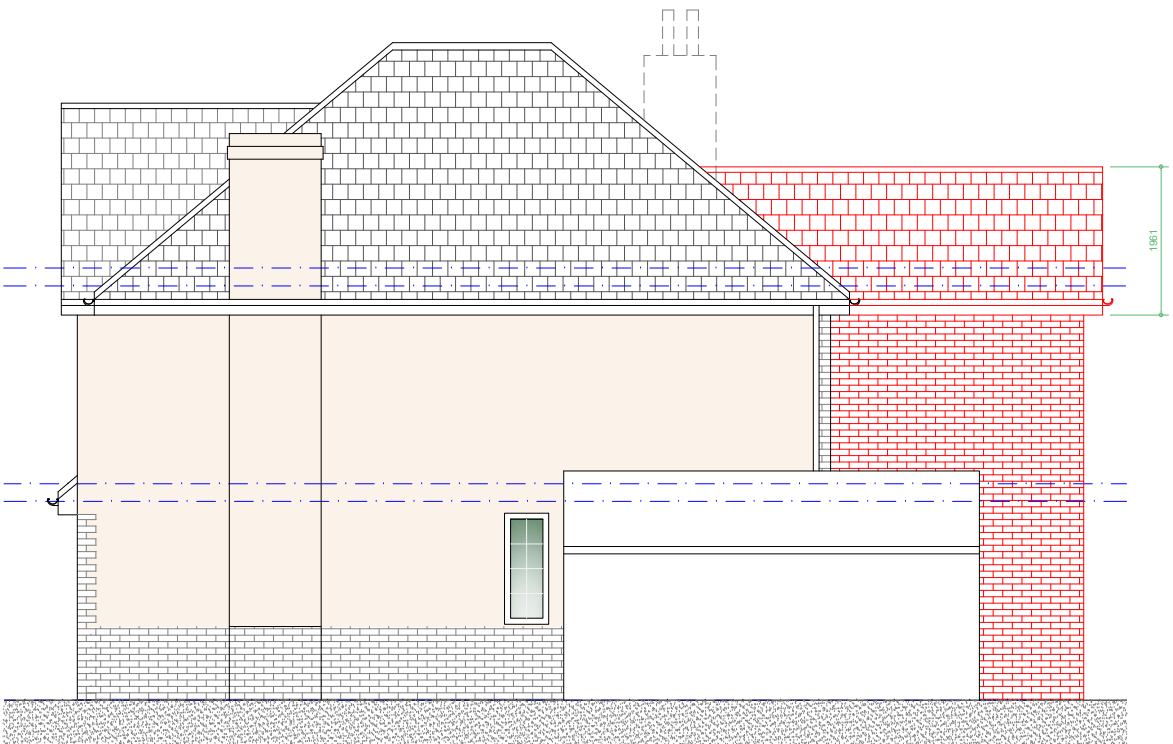

Proposed R/H Side Elevation
Scale 1:100

Rev	Date	Description
Issued For : INFORMATION PURPOSES ONLY		
Client		
Mr. Eugen Lindner		

Project
33 Burnage Lane, Manchester M19 2HZ
Proposed two storey rear extension and loft
conversion with side dormer.

Scheme - Drawing Title
Proposed Elevations.

06	Date	06.10.23
Drawing No.	Revision	Scale 1:100 @A3

