


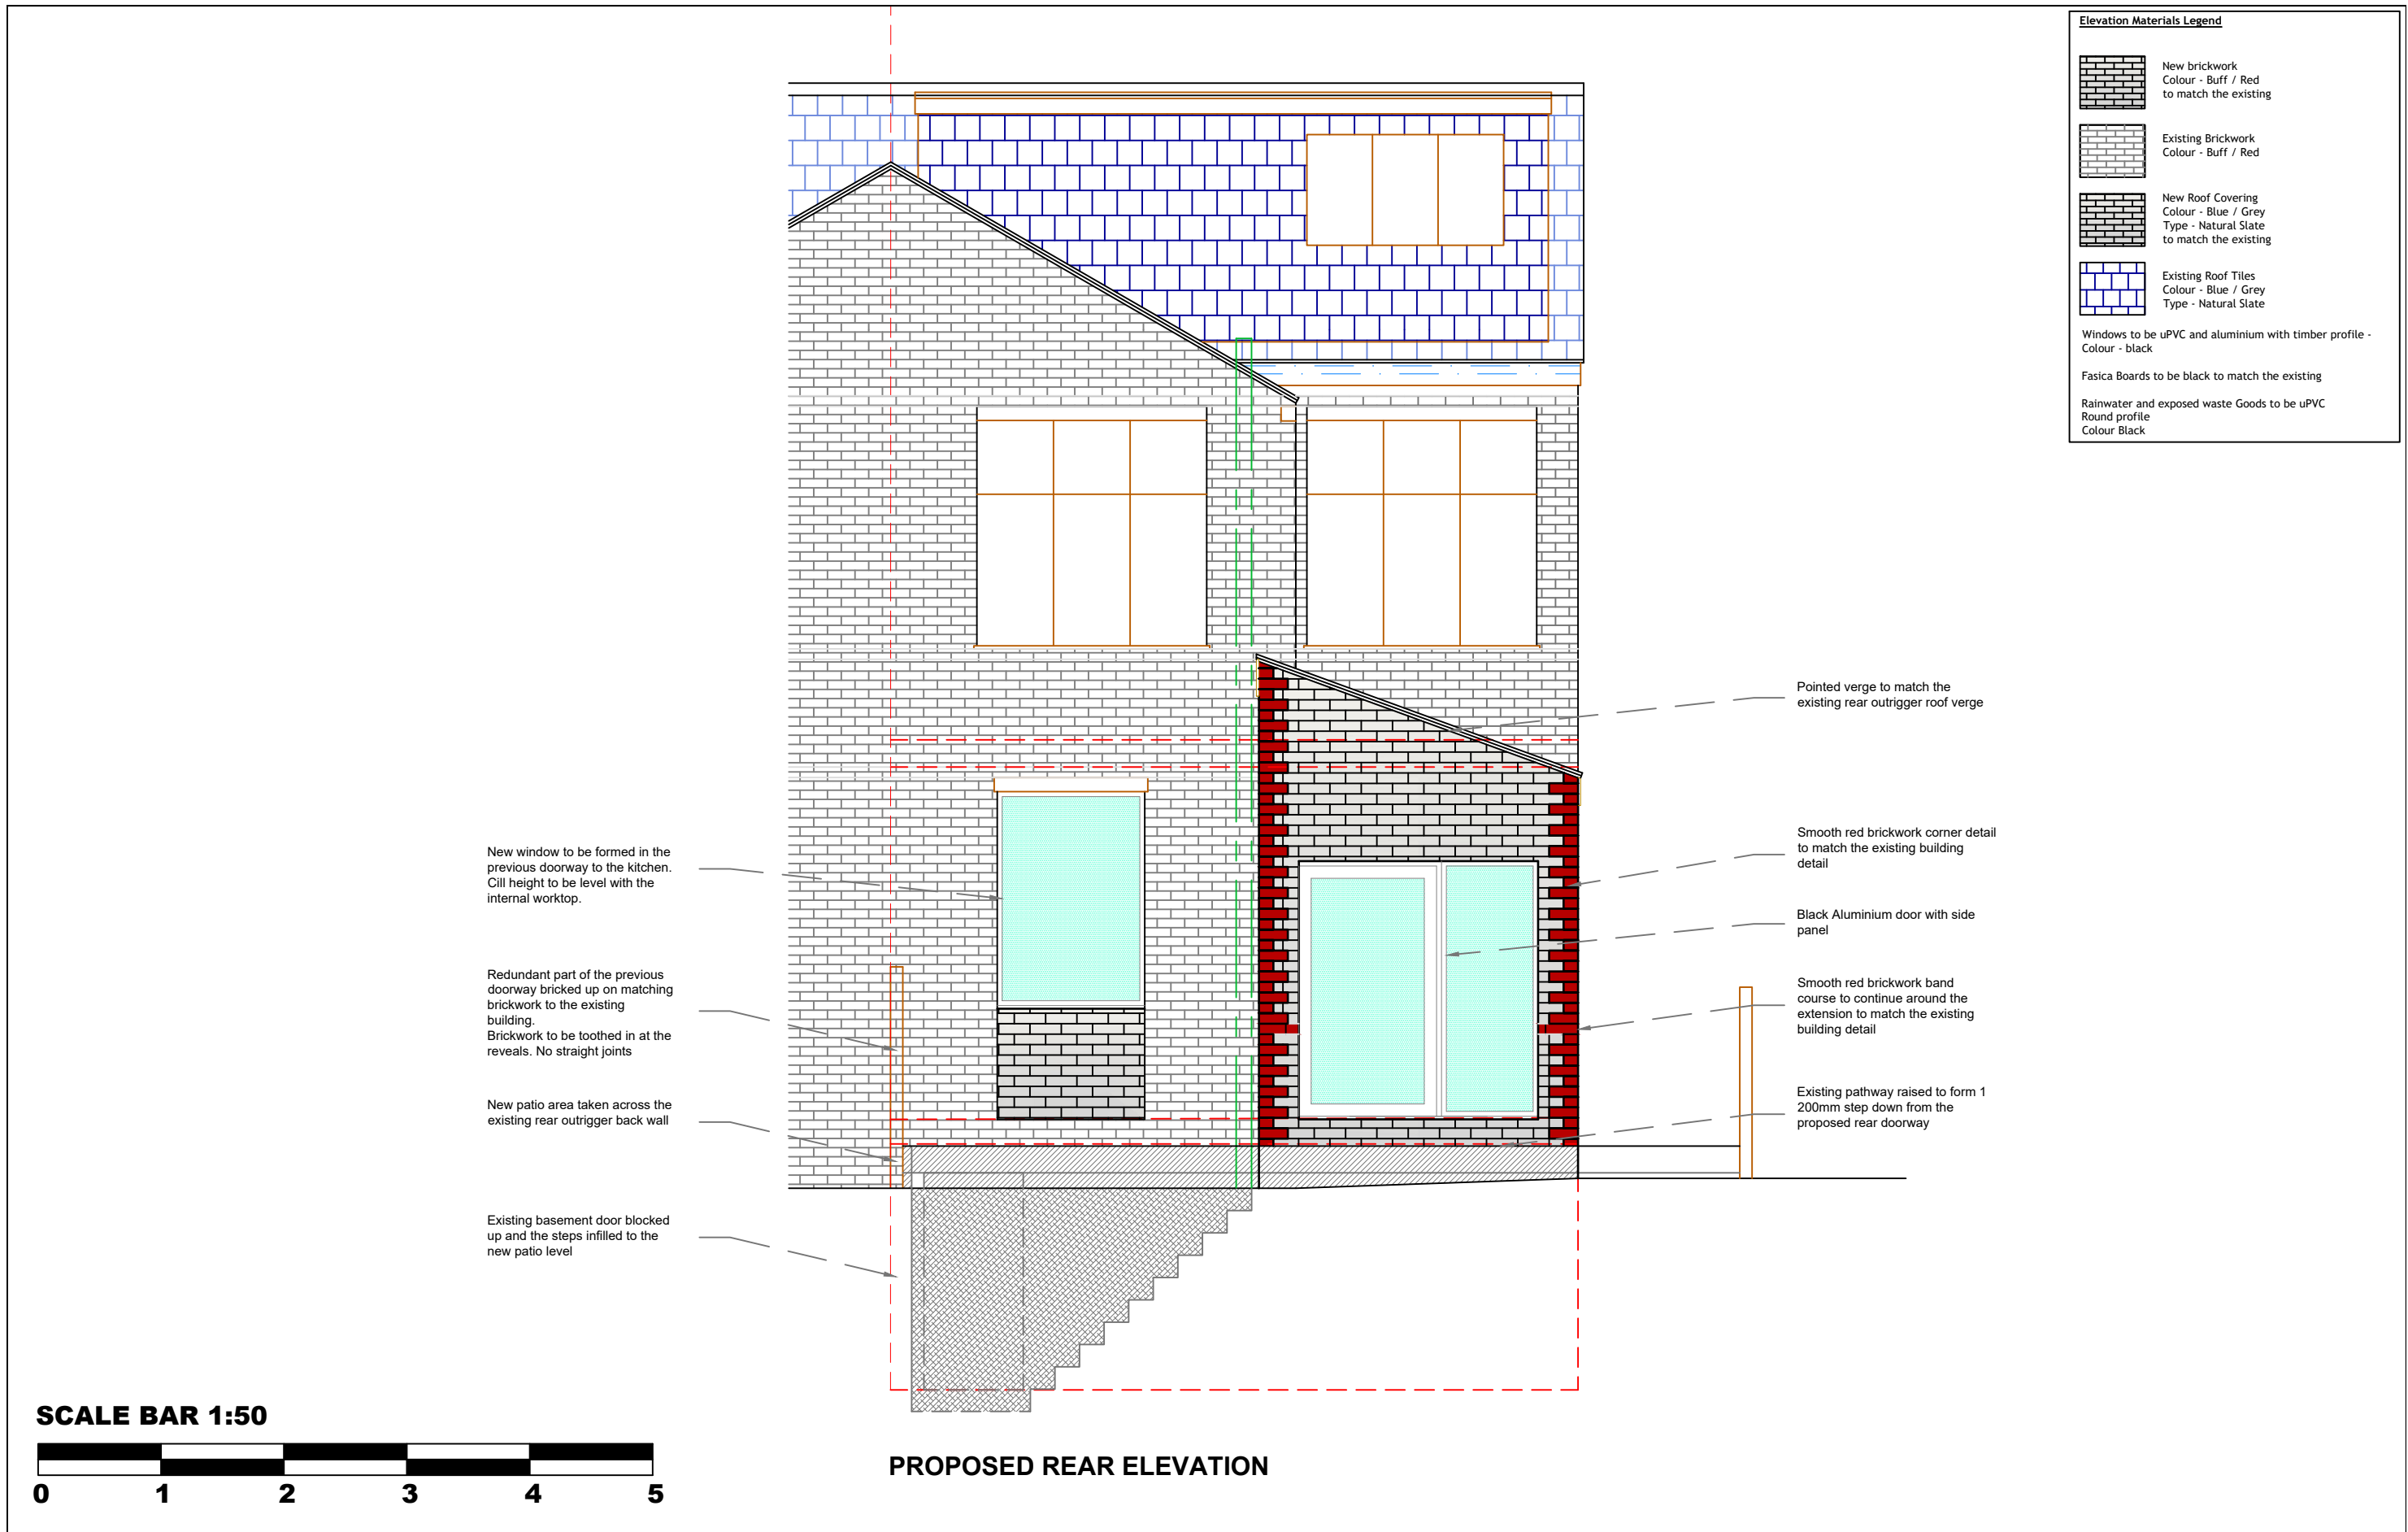

<div>EDIFICE Building Consultants Limited</div> <div>email: nick@edificebc.co.uk mobile: 07917125231</div> <div>Architecture Project Management Consultancy</div> <div>All levels and dimensions must be checked on site by contractor prior to commencement of works. Any variations must be reported to Edifice BC Ltd.</div> <div>All information hereon in is the copyright of Edifice BC Ltd. Copying in full or in part is forbidden without the written permission from Edifice BC Ltd.</div>	<div>PROJECT</div> <div>Proposed Development at:</div> <div>9 Rufford Road</div> <div>Whalley Range</div> <div>Manchester</div>	<div>DRAWING TITLE</div> <div>Proposed Rear Elevation</div> <div>Planning</div>	<div>CLIENT</div> <div>Mr Slater and Ms Frankland</div>	<div>DATE</div> <div>Sept '23</div>	<div>DRAWING No</div> <div>877-4.03</div>	<div>REV</div> <div>A</div>
				<div>DRAWN BY</div> <div>NH</div>		
				<div>SCALE</div> <div>1:50@A3</div>		