


Site Boundary

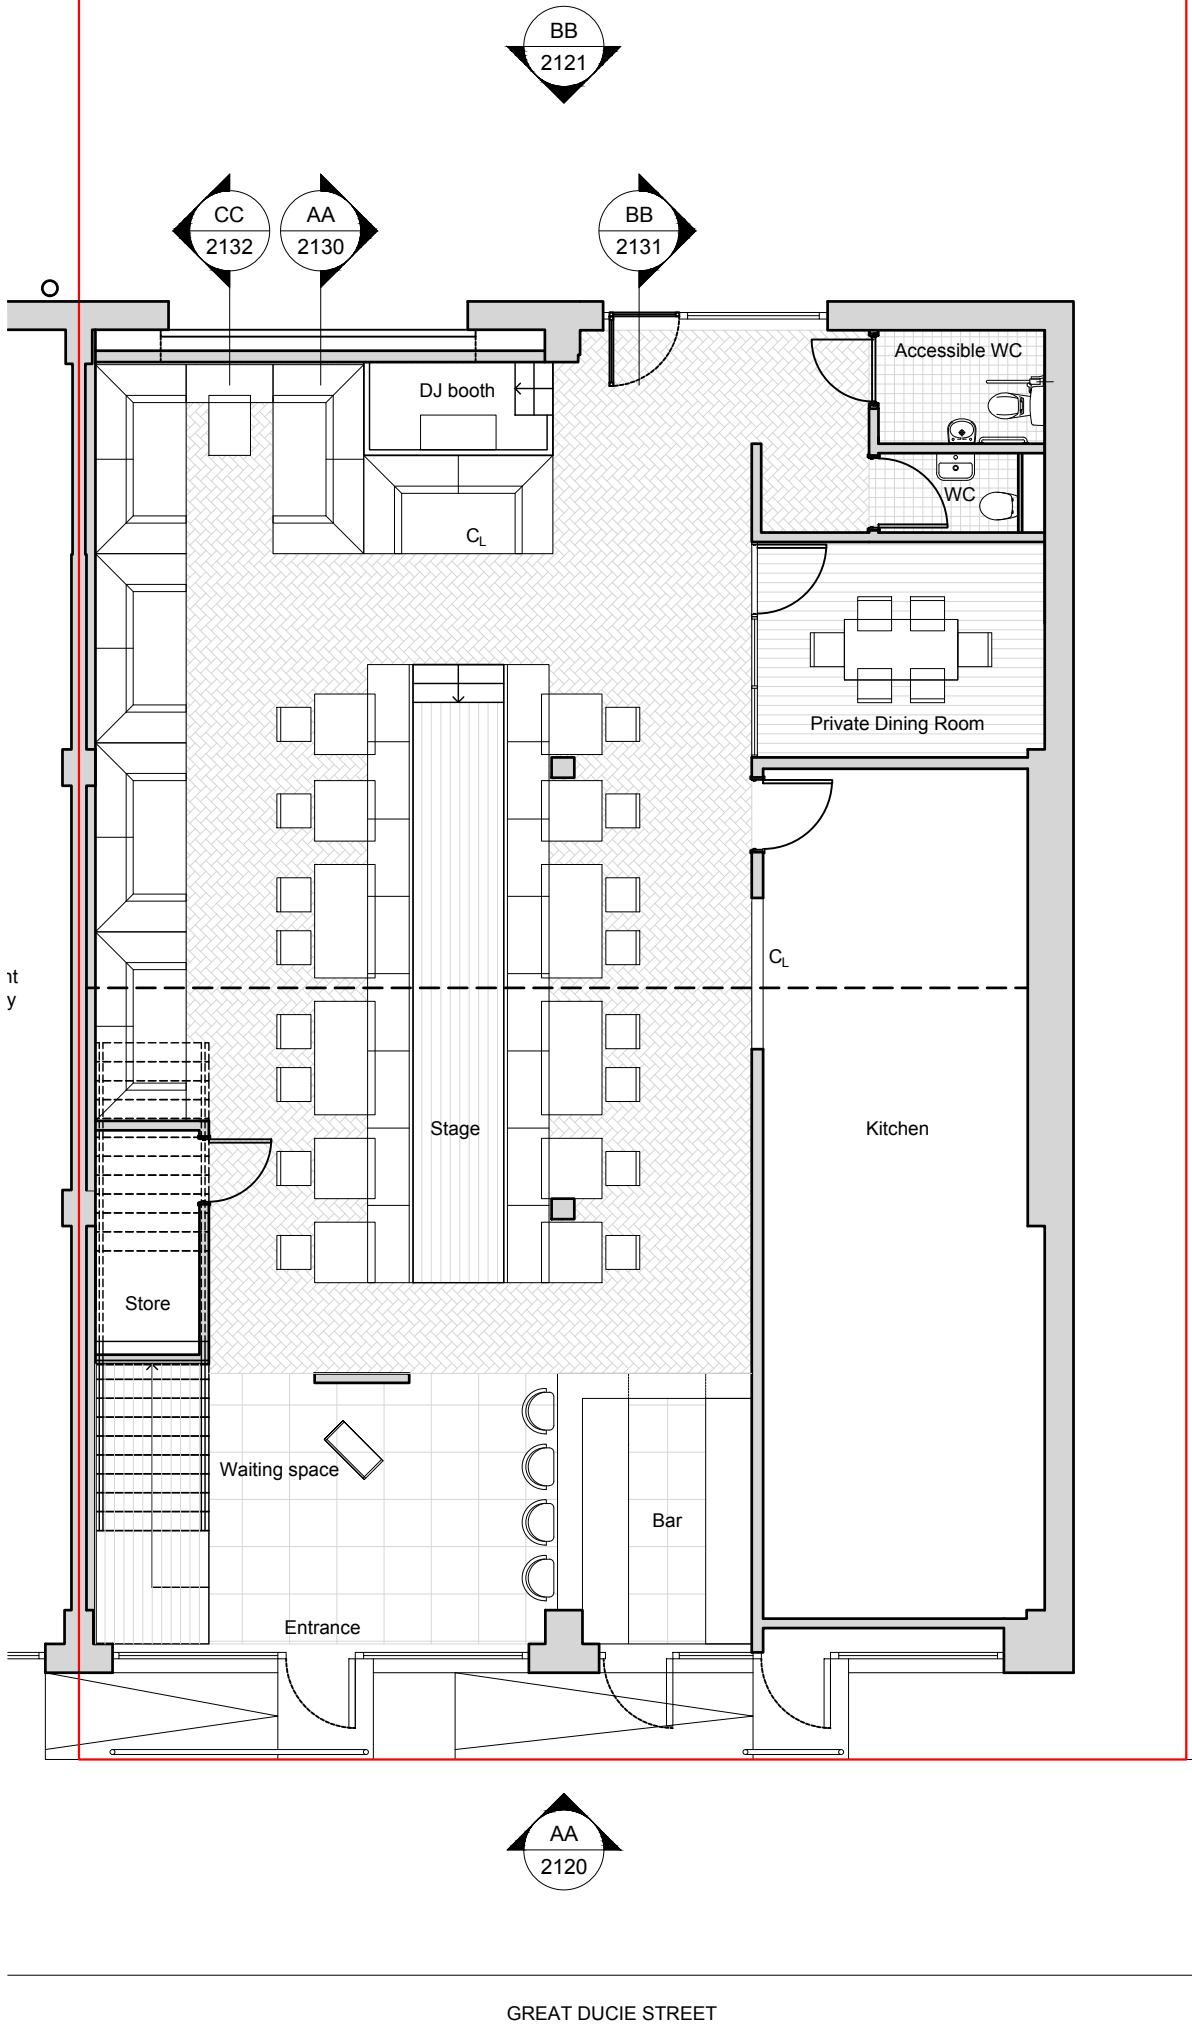

Project:
AVAN LOUNGE & BAR

Client:
AVAN LOUNGE & BAR

Title:
PROPOSED GROUND FLOOR PLAN

Status:
FOR PLANNING

Date:
16.09.2023

Scale:
1:100 @A3

Drawn by:
SK

Drawing no.
2100

Rev.
-

