




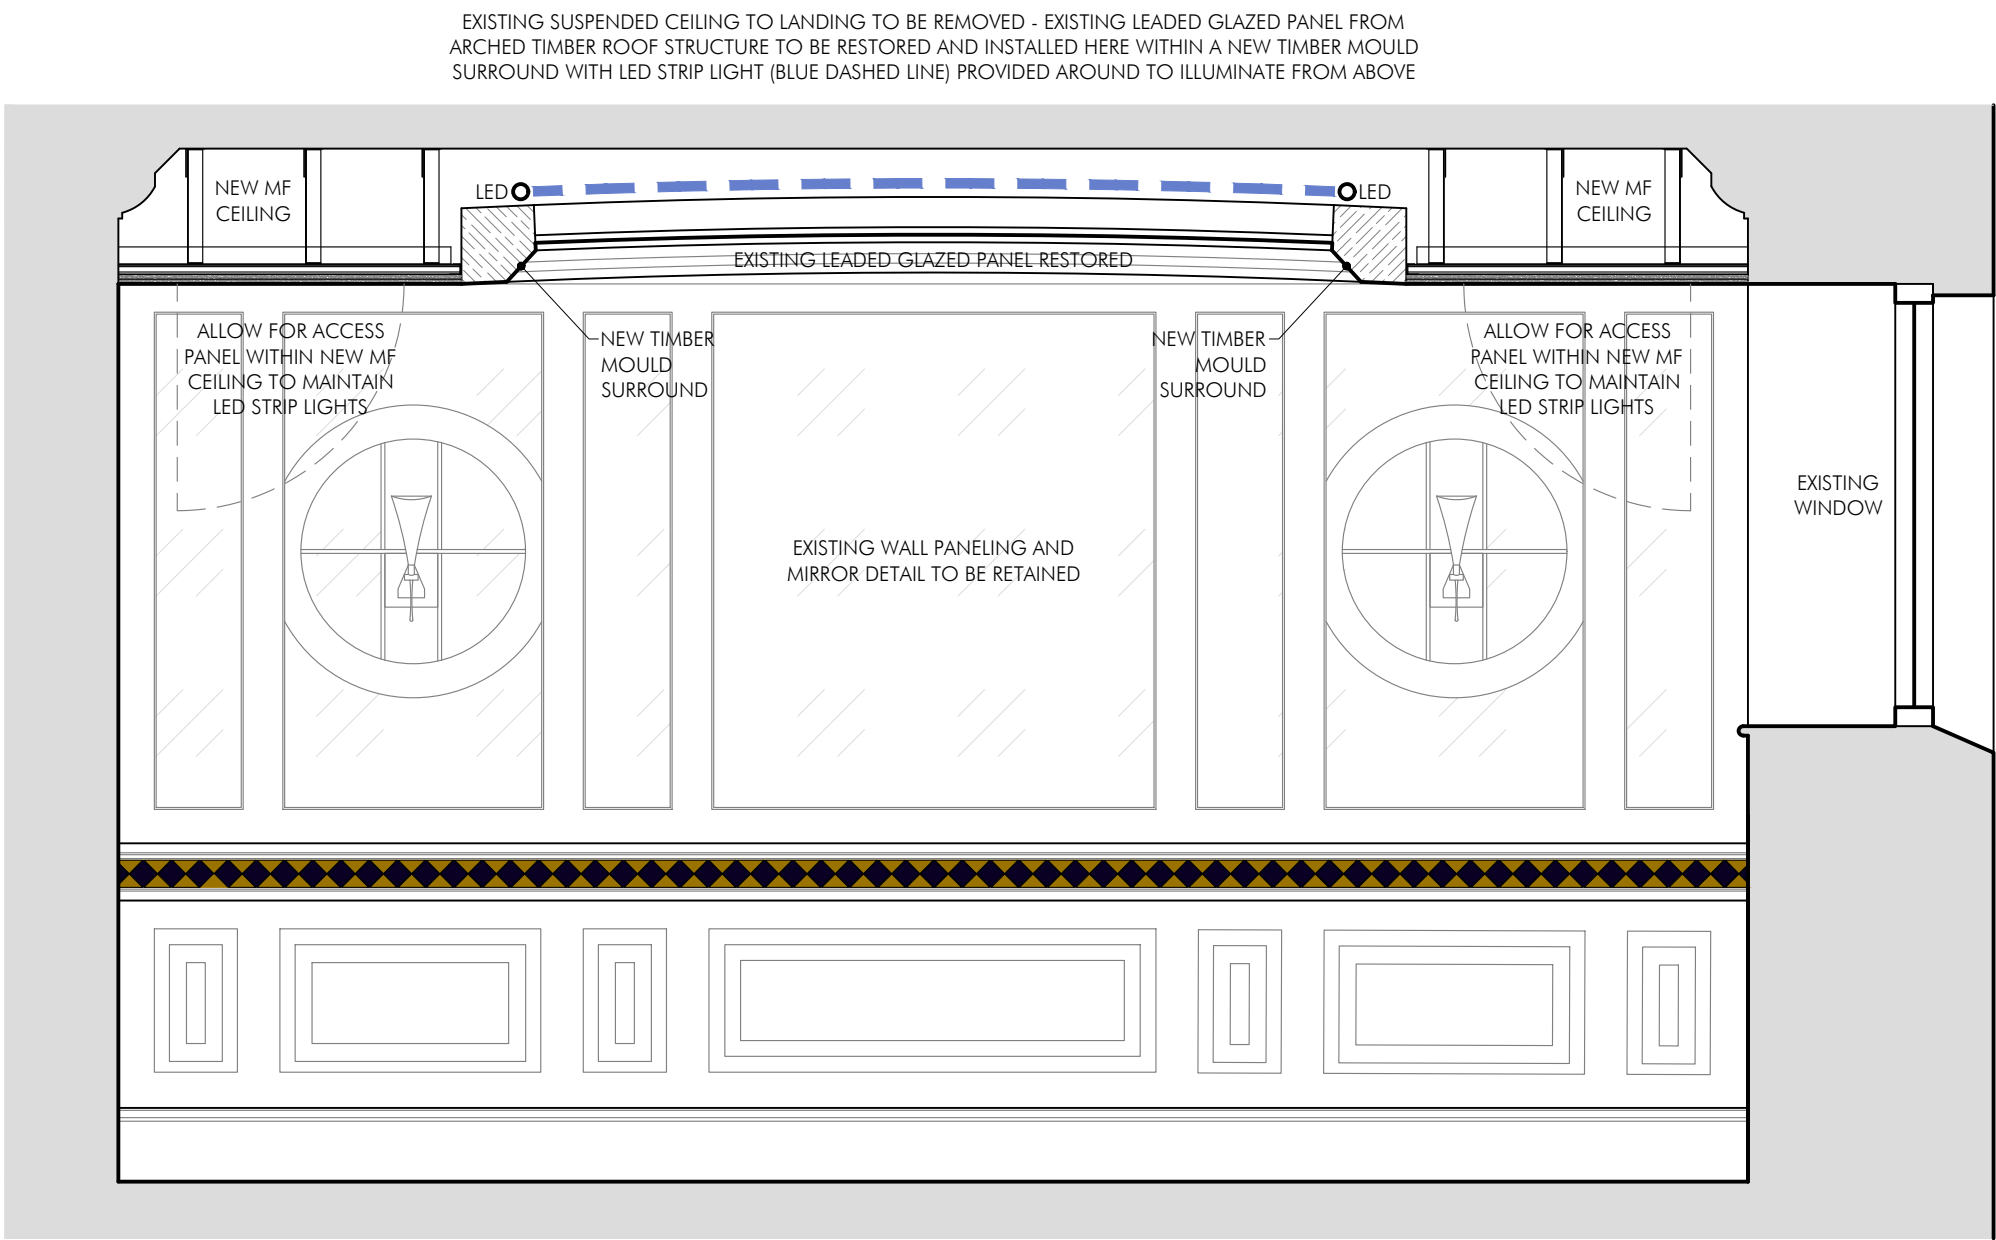

PROPOSED SECTION A-A - 1:20

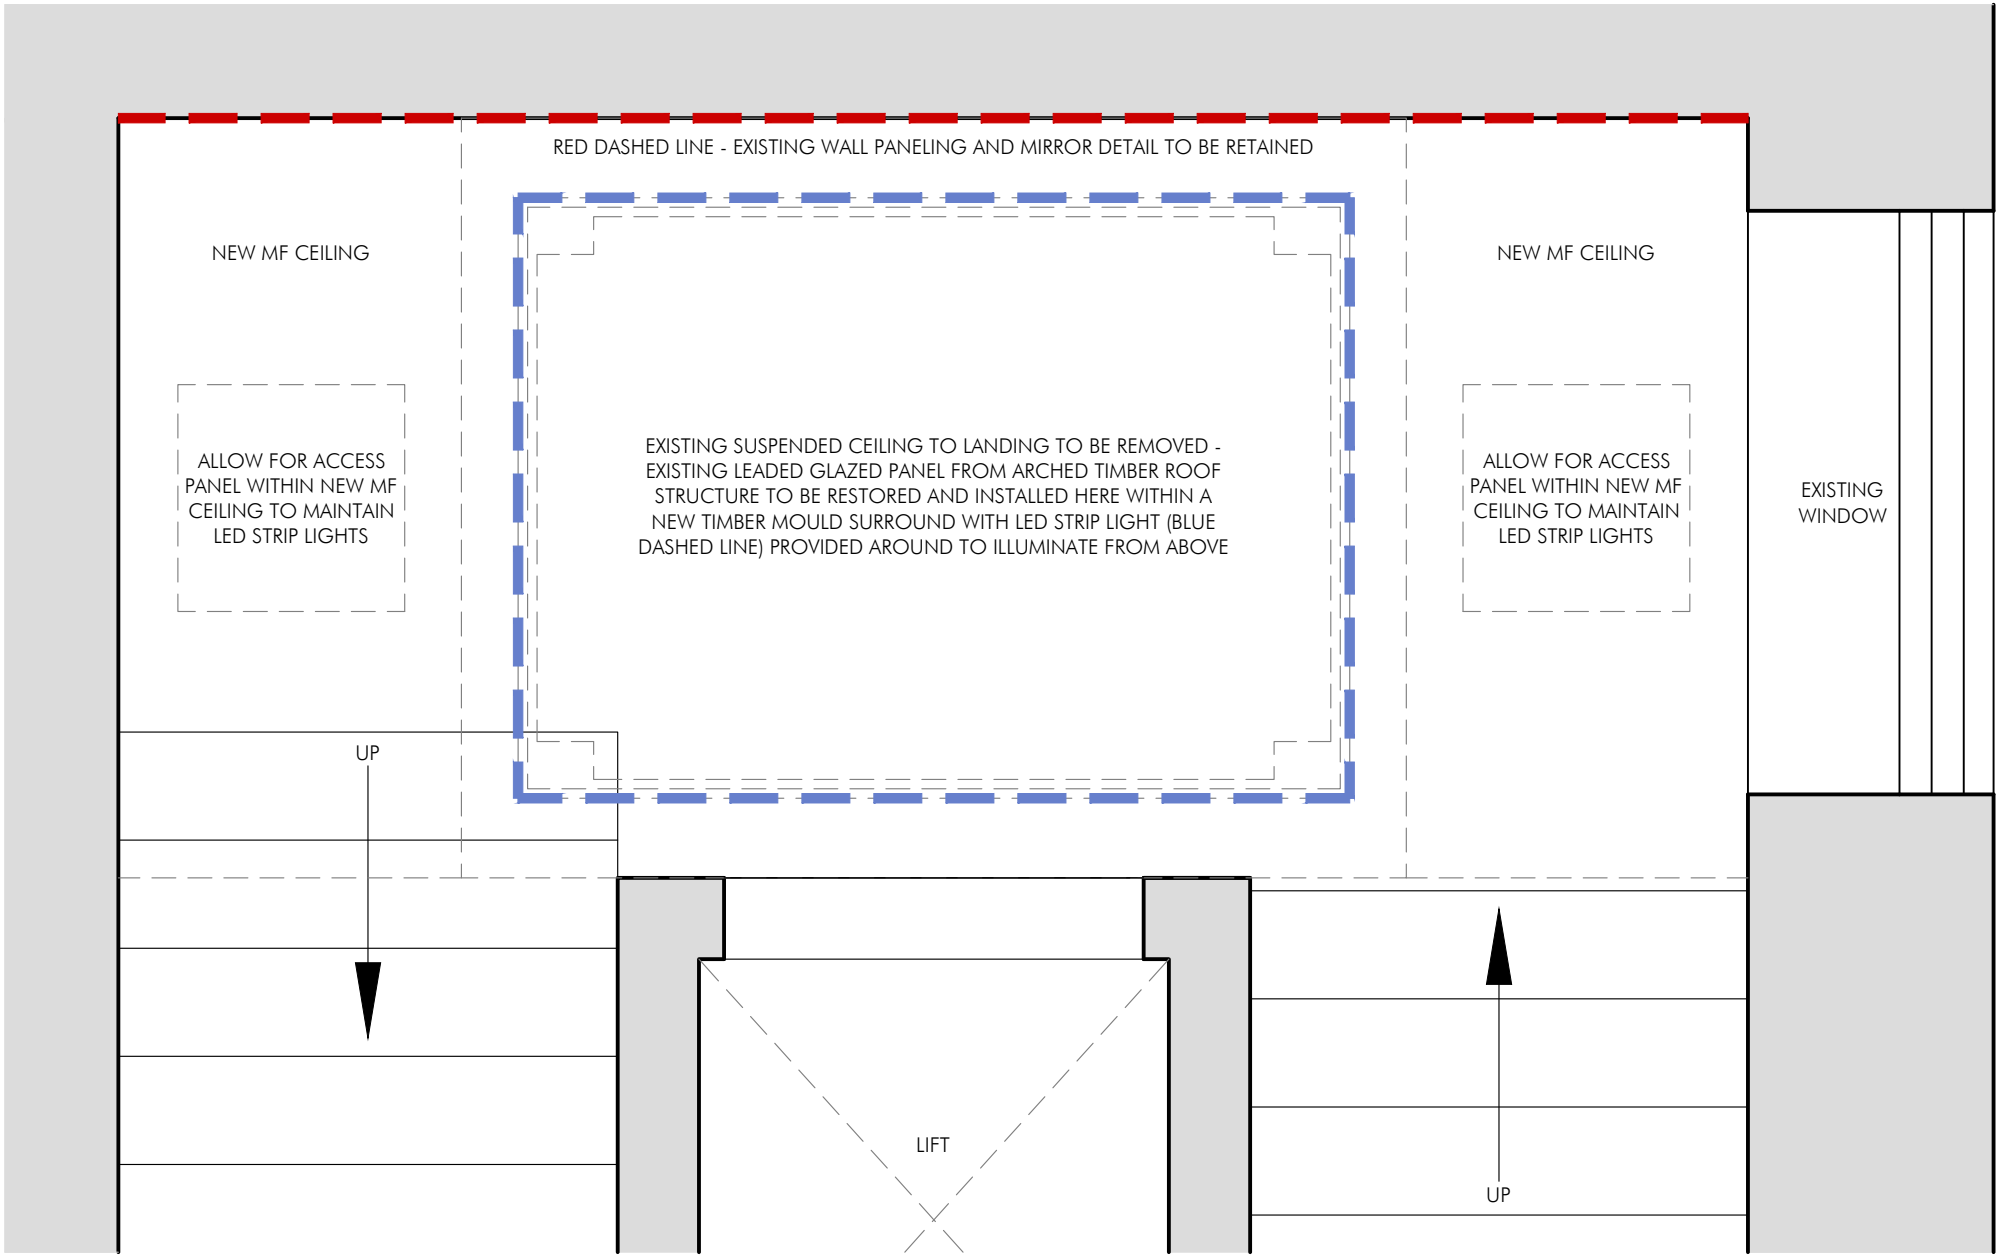

PROPOSED PLAN - 1:20

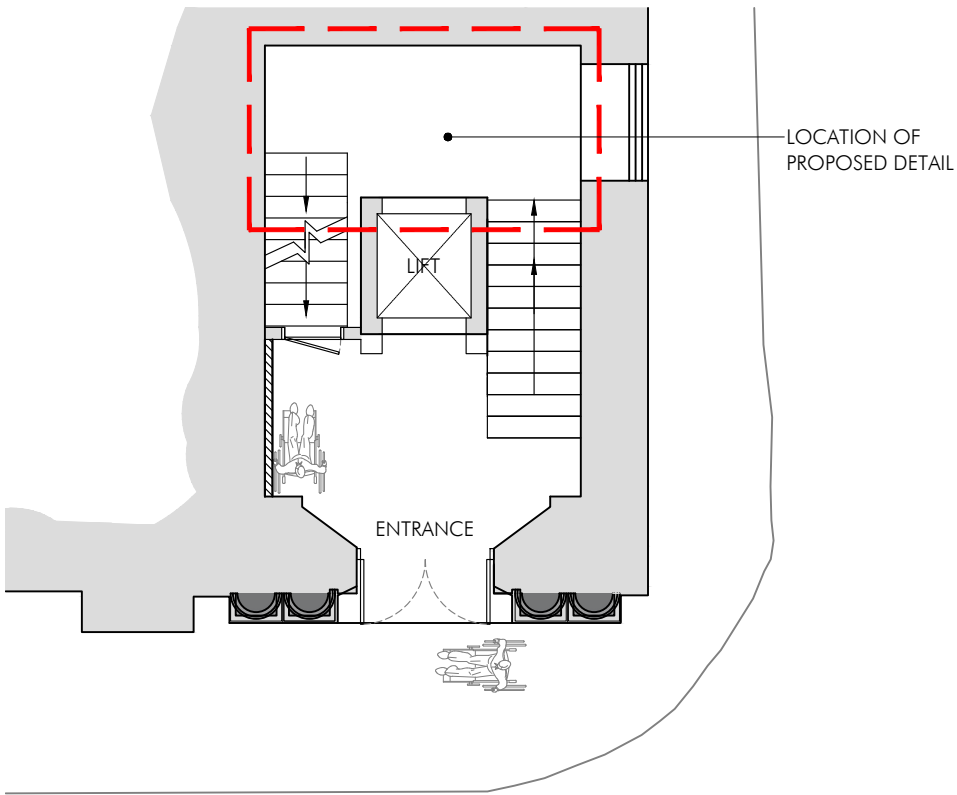

PROPOSED GROUND FLOOR PLAN - 1:100

PLANNING ISSUE	SH DRAWN	DRAWN REVISION		NOV 23 DATE	VER
	PROJECT INNKEEPERS COLLECTION 1-3 YORK STREET (BROWNS) MANCHESTER			 ALLISON PIKE ARCHITECTS & DESIGNERS	
	TITLE RELOCATED GLAZED FEATURE PANEL DETAIL				
	SCALE 1:20 @ A2				
	JOB No MAB46	DRAWING No AP41	REV	7 Buxton Road West, Disley, Stockport, Cheshire, SK12 2AE. Website: www.allisonpike.com	
© Allison Pike Partnership Limited.					