


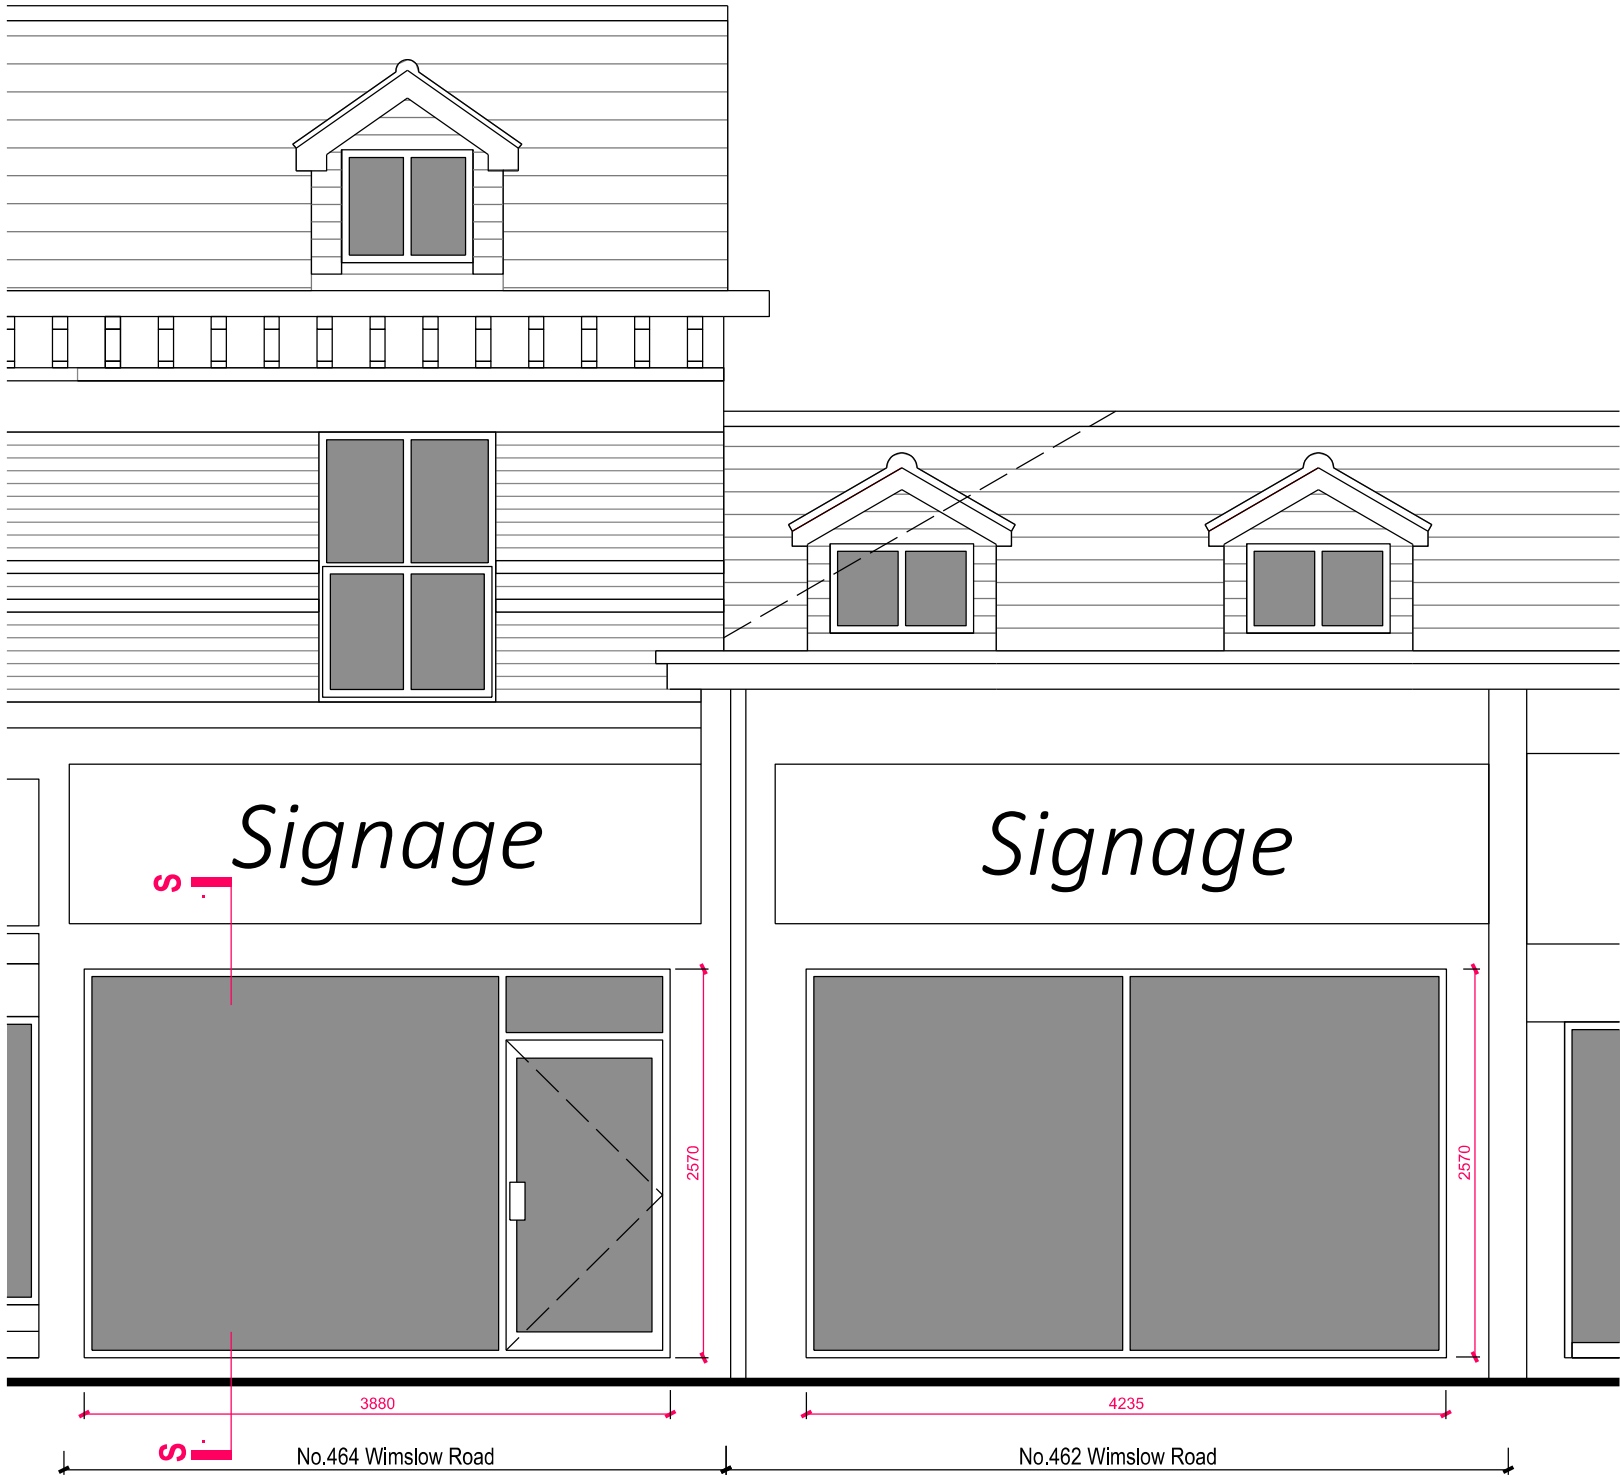

Proposed Shopfront Elevation @1/50


MATERIALS

Shopfront:
Shopfront system in H45mm x W100mm aluminium profiled sections with 8.8mm laminated glass. Colour: Frame powder coated finish in RAL4006


To Design Standards:
BS EN 12020-2:2001 Aluminium and aluminium alloys, extruded precision profiles.
BS 3987:1991 Specification for anodic oxide coatings.
BS EN 12206-1:2021 Paints and varnishes, coating of aluminium and aluminium alloys

Shutter box/enclosure:
Internally located shutter enclosure box; visible parts powder coated finish in RAL4006 to match shopfront.

Shutter curtain:
Curtain to be located internally. Steel perforated laths powder coated finish in RAL4006.

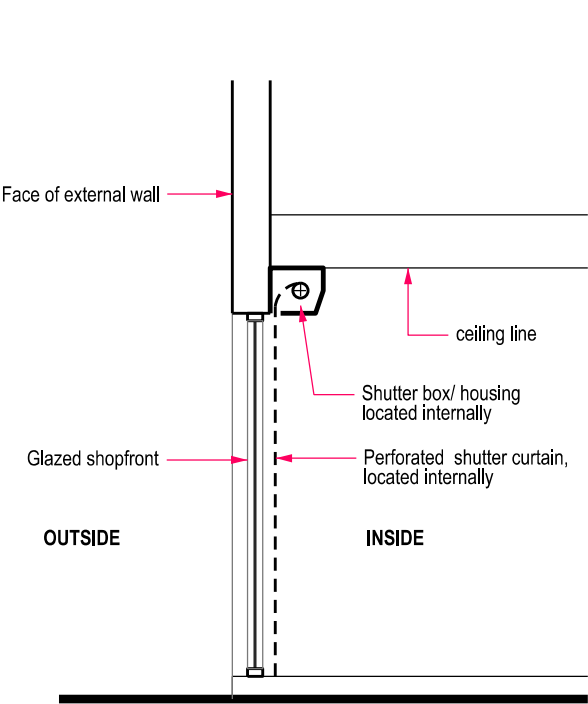

Section S-S @1/50
(Section thru shopfront & roller shutter)

 

A	Shutter box & curtain located internally	CL	09.11.23
No		Prep	Date
Amendments			
L C A Architecture & Planning			
Email: lx.chowdhury@gmail.com			
Tel: 07563 952231			
Project 462 & 464 Wilmslow Road Withington M20 3BG			
Title Shopfront and Roller Shutter Details			
Job No. 2212		Drawing No. PL.19A	
Amendment:		Scale @A3: as shown	
Status: For Planning Approval Only			
Auth. CL		Date. Sept, 2023	